





Front Elevation

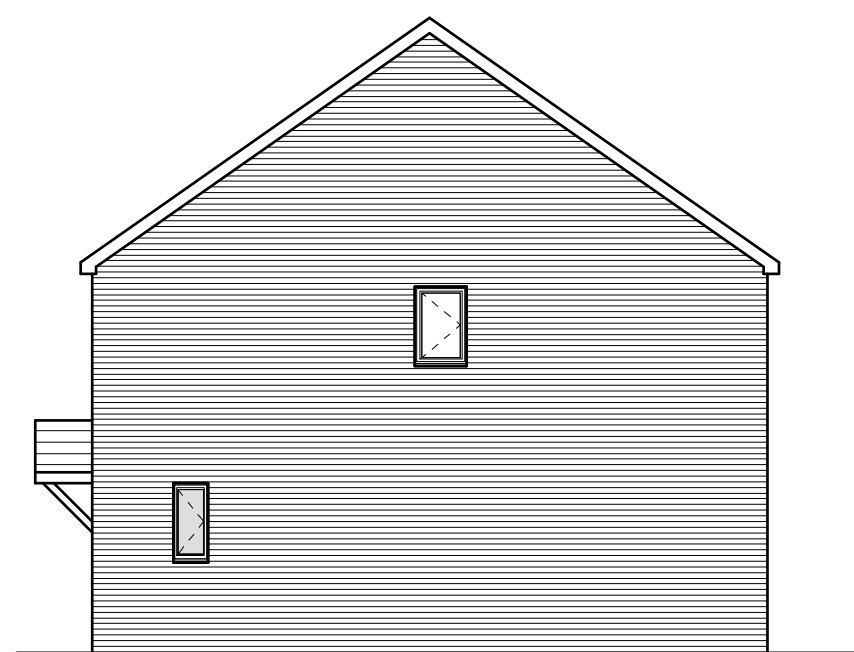


Side Elevation




Rear Elevation

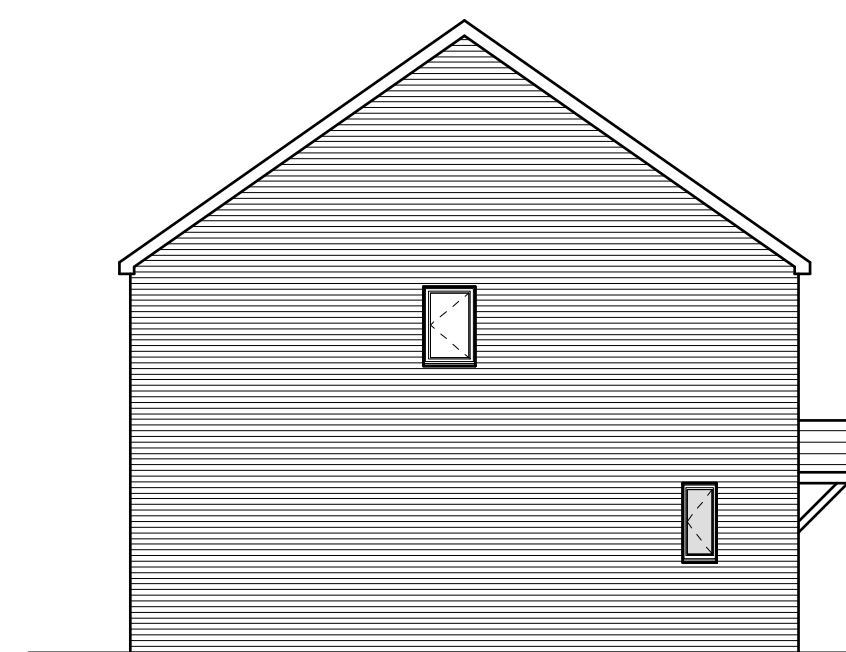

Side Elevation

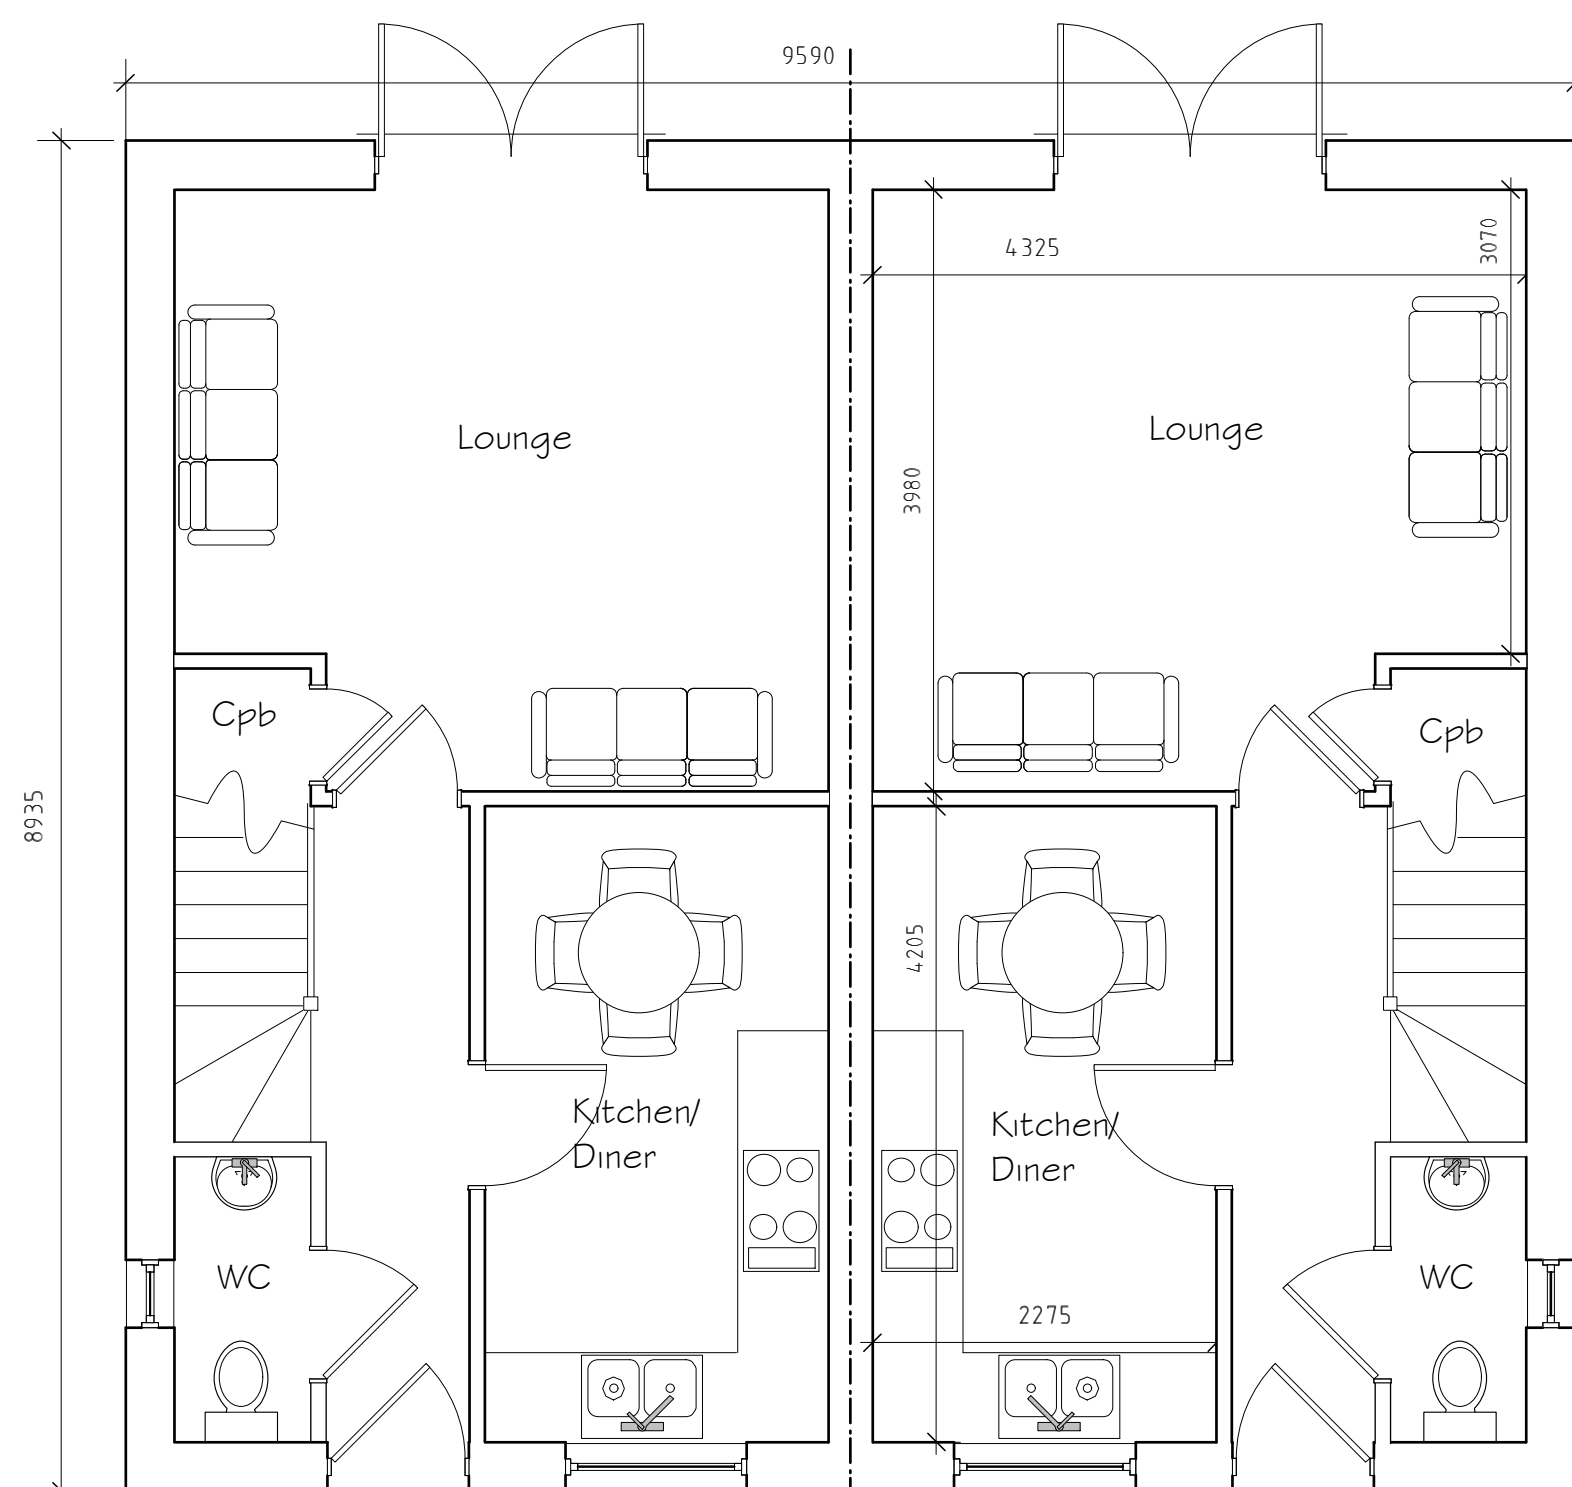

Ground Floor Plan

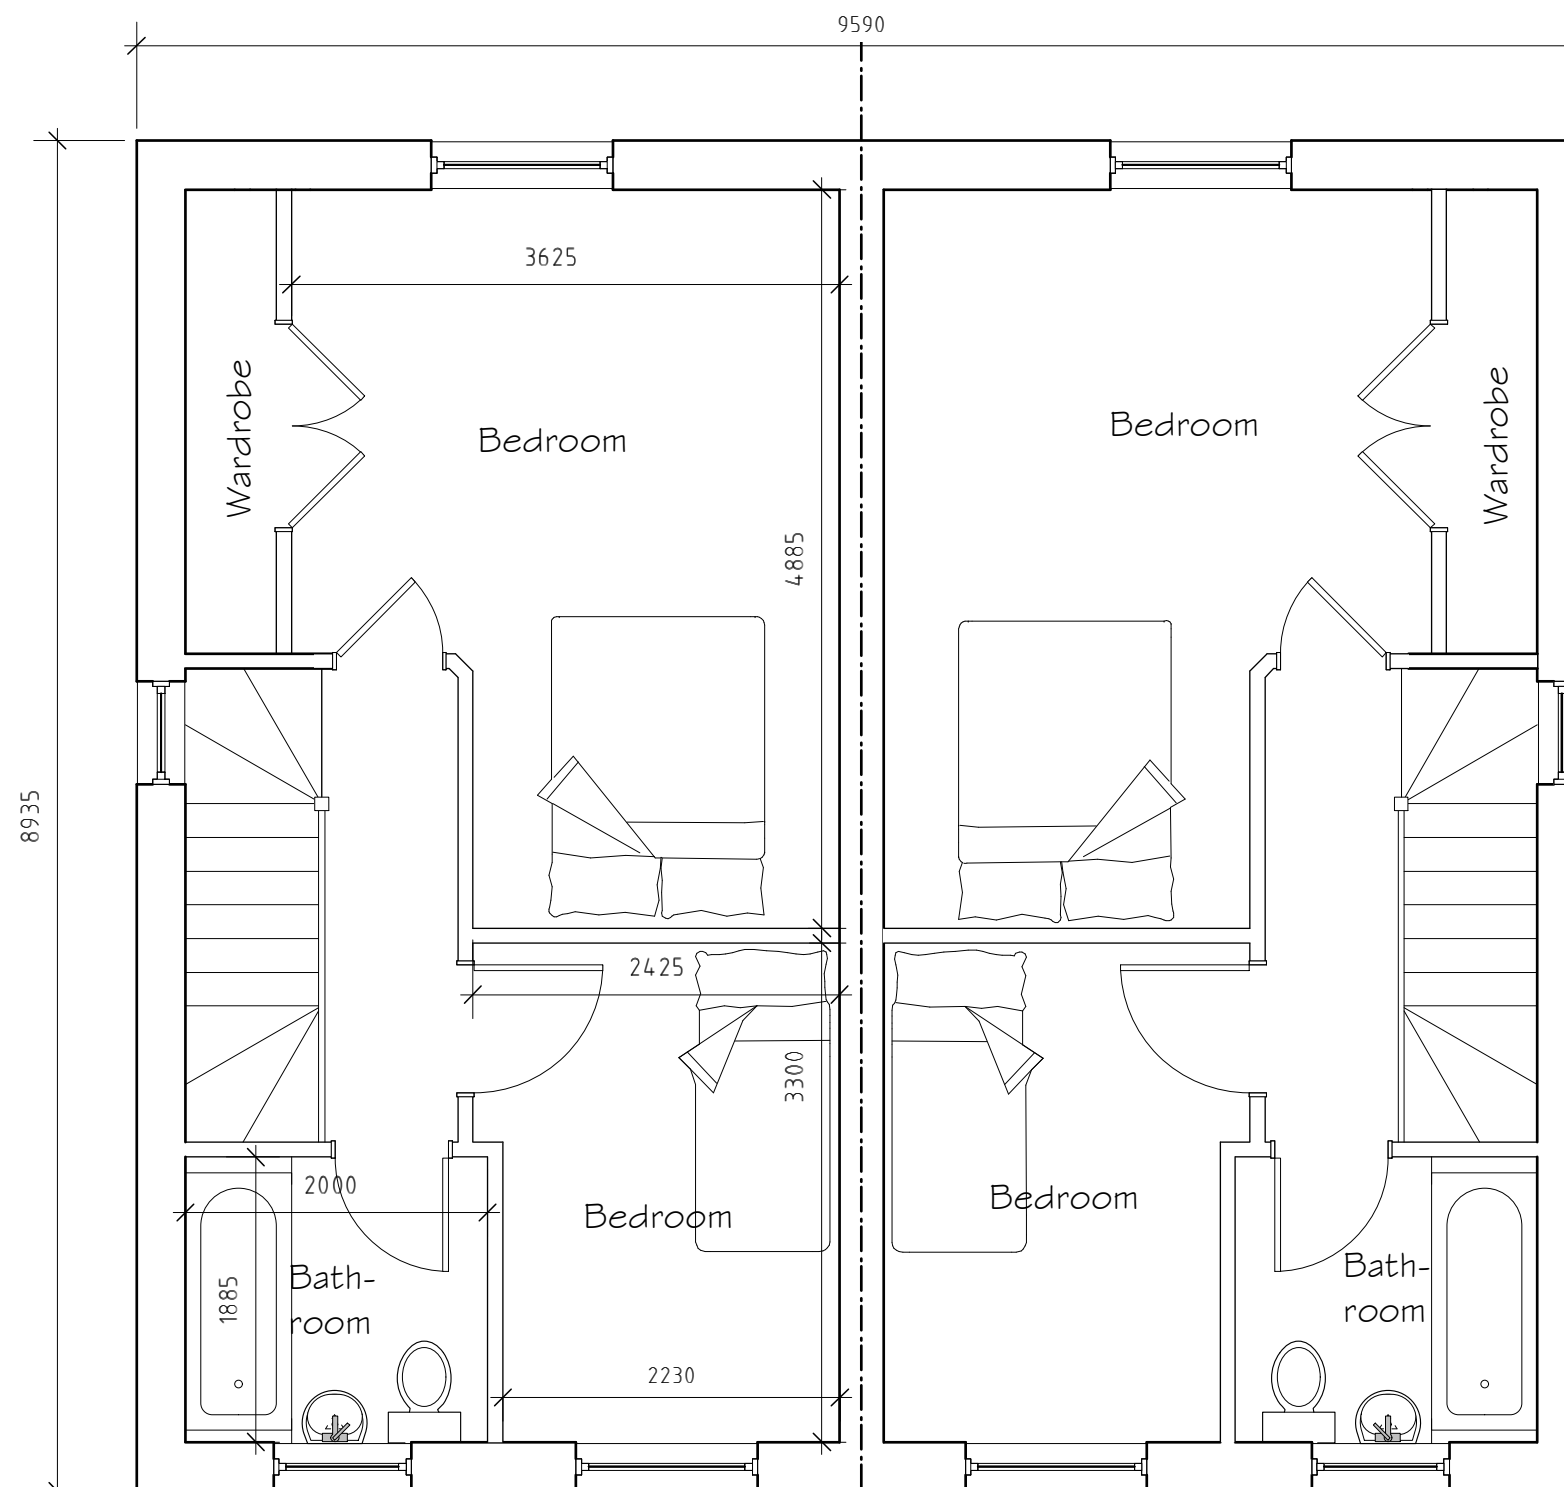

First Floor Plan

Rev	Date	Detail	Initial

Project:

Proposed residential
development at
27 Poyser Street,
Wrexham, LL13 7RT.

Title: Planning

Scale: (A2)
1 : 50 \$
1 : 100

Drawn By:
S Hatherall

Date:
Sept 2021

Drawing No:
FO45/004

Sheet:			
		of	

blueprint
architectural services



Office 3K4,
Redwither Business Tower,
Wrexham. LL13 9XT
Tel: 01978 356500
www.blueprintarchitectural.com
© copyright all rights reserved