


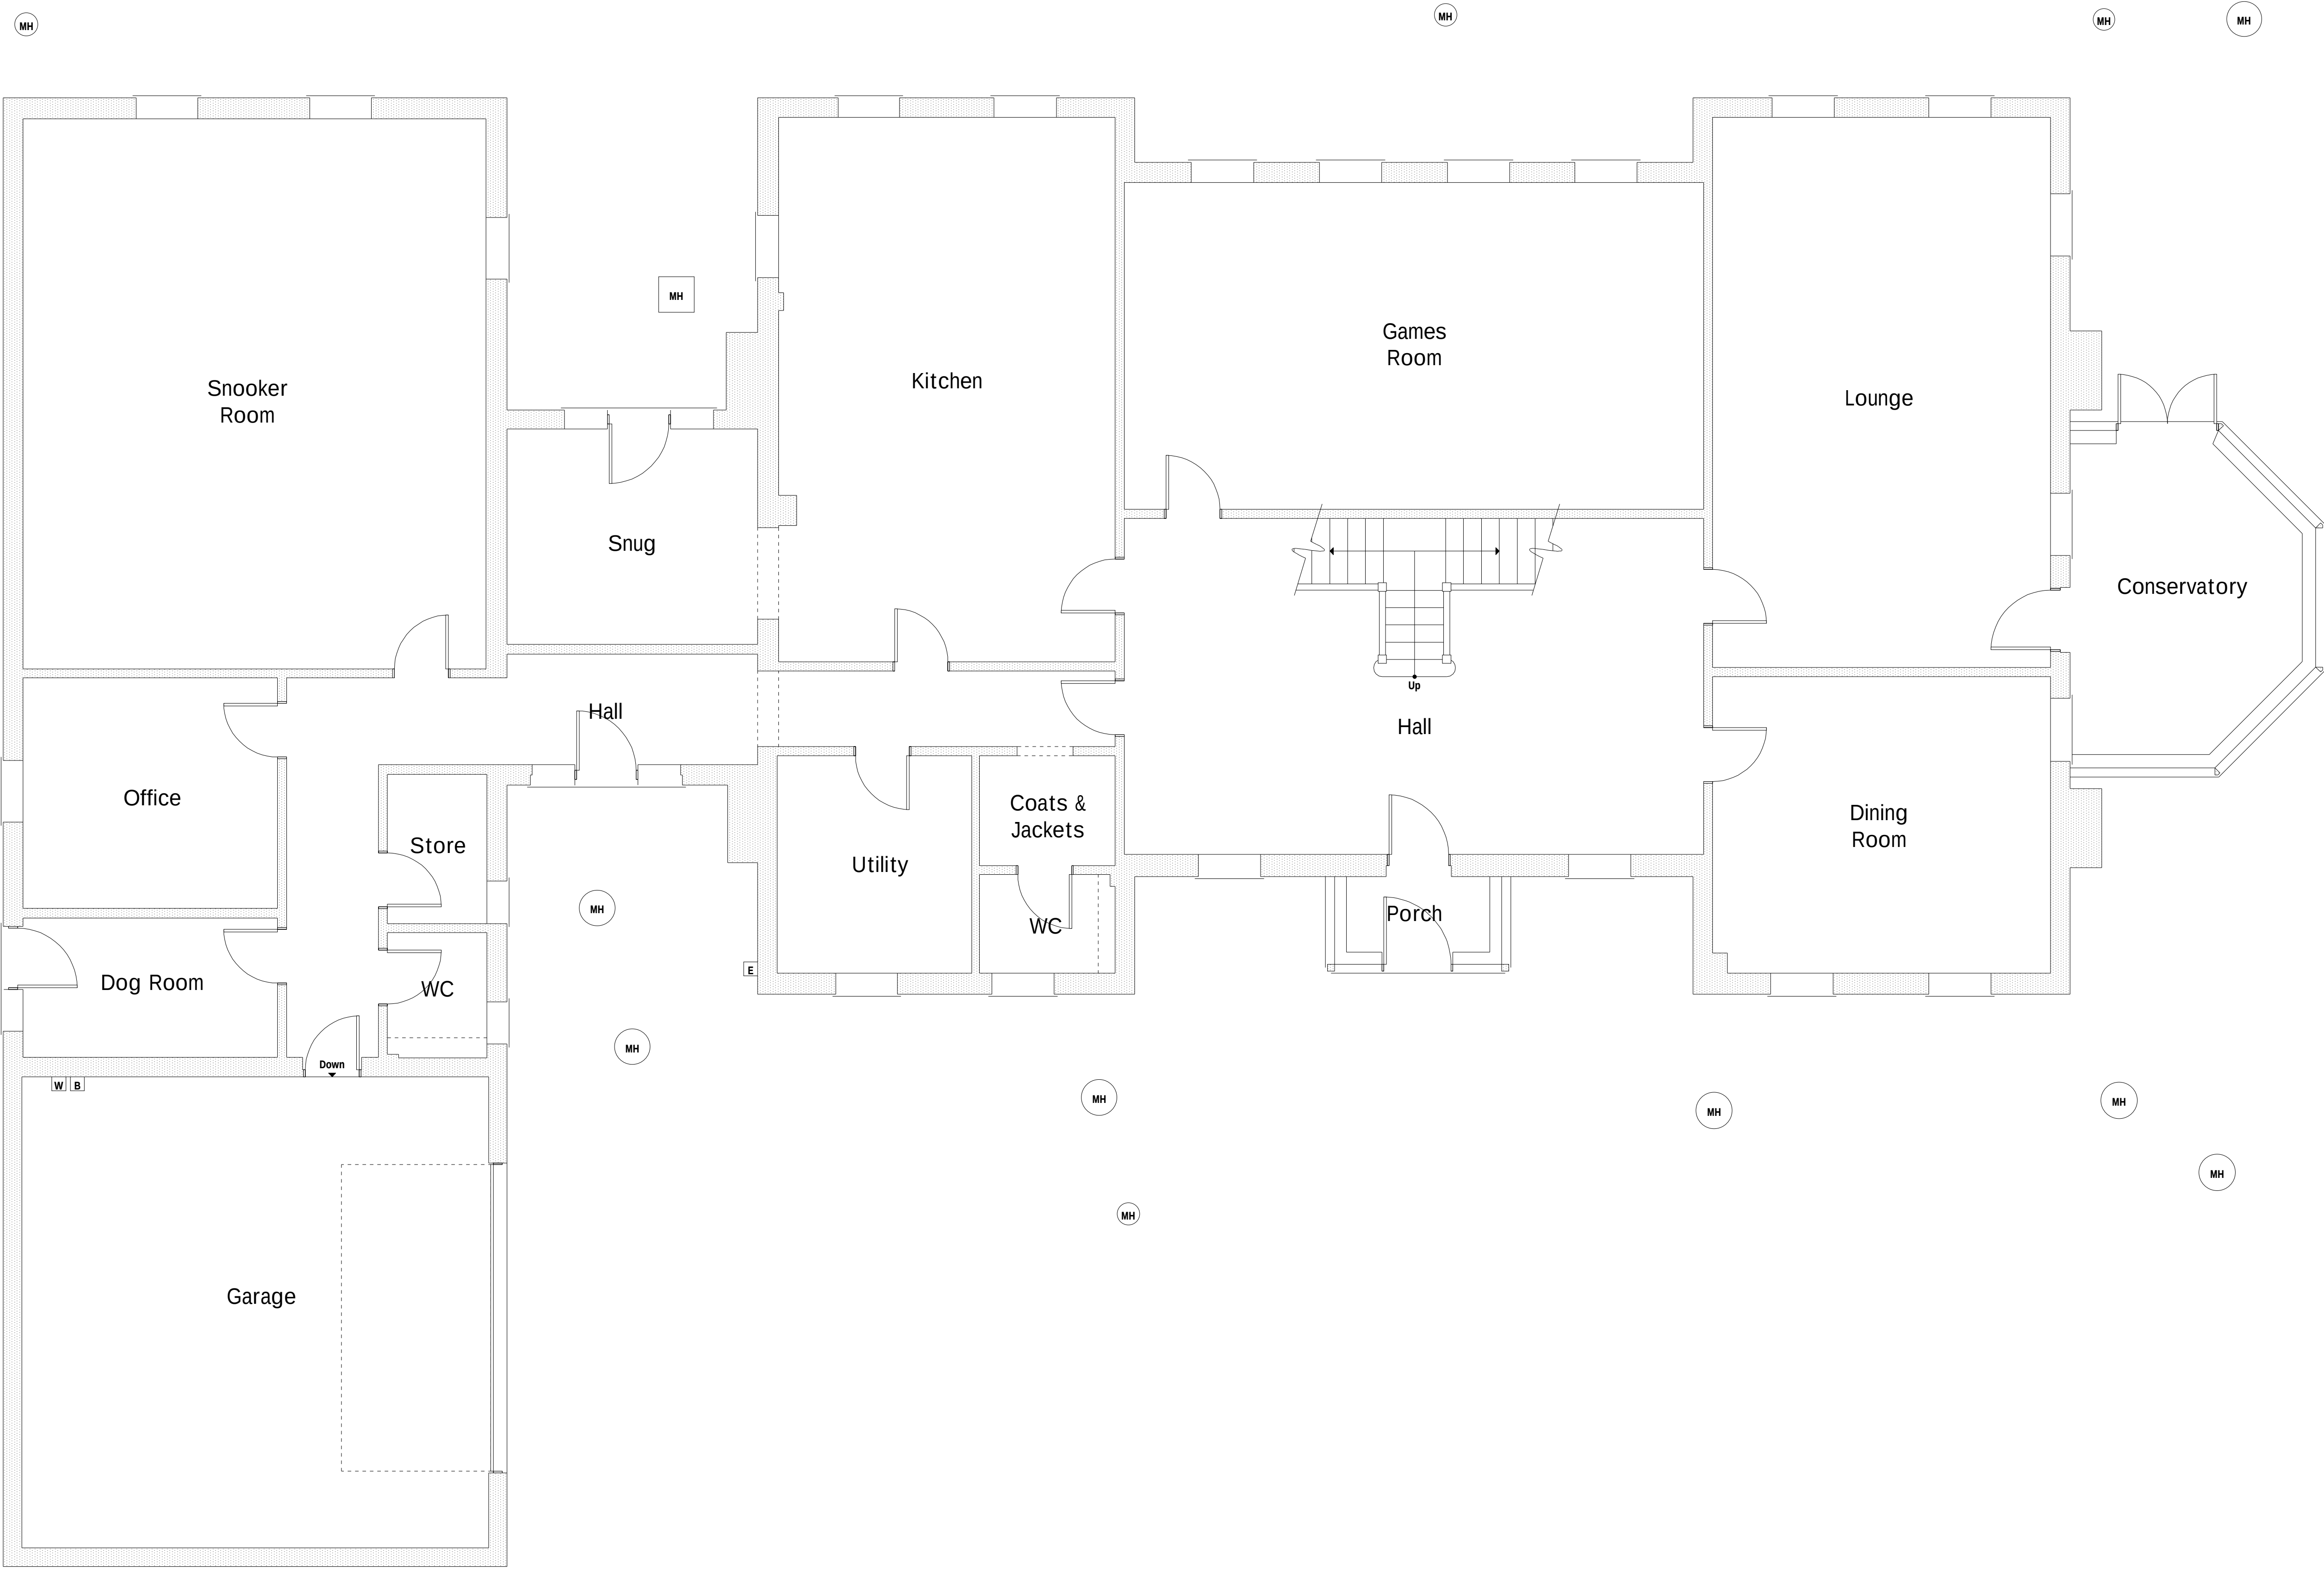

Ground Floor Plan

Rev	Date	Detail	Initial

Project: Proposed alterations at Erbistock House, Erbistock, Wrexham, LL13 0DF	
Title: Existing: Ground Floor Plan	Scale: (A1) 1:50
Drawn By: J Felgate	Date: Nov 2017
Drawing No: M100/001	Sheet: 1 of 2



Office 3K4,
Redwither Business Tower,
Wrexham. LL13 9XT
Tel: 01978 356500
www.blueprintarchitectural.com
© copyright all rights reserved