


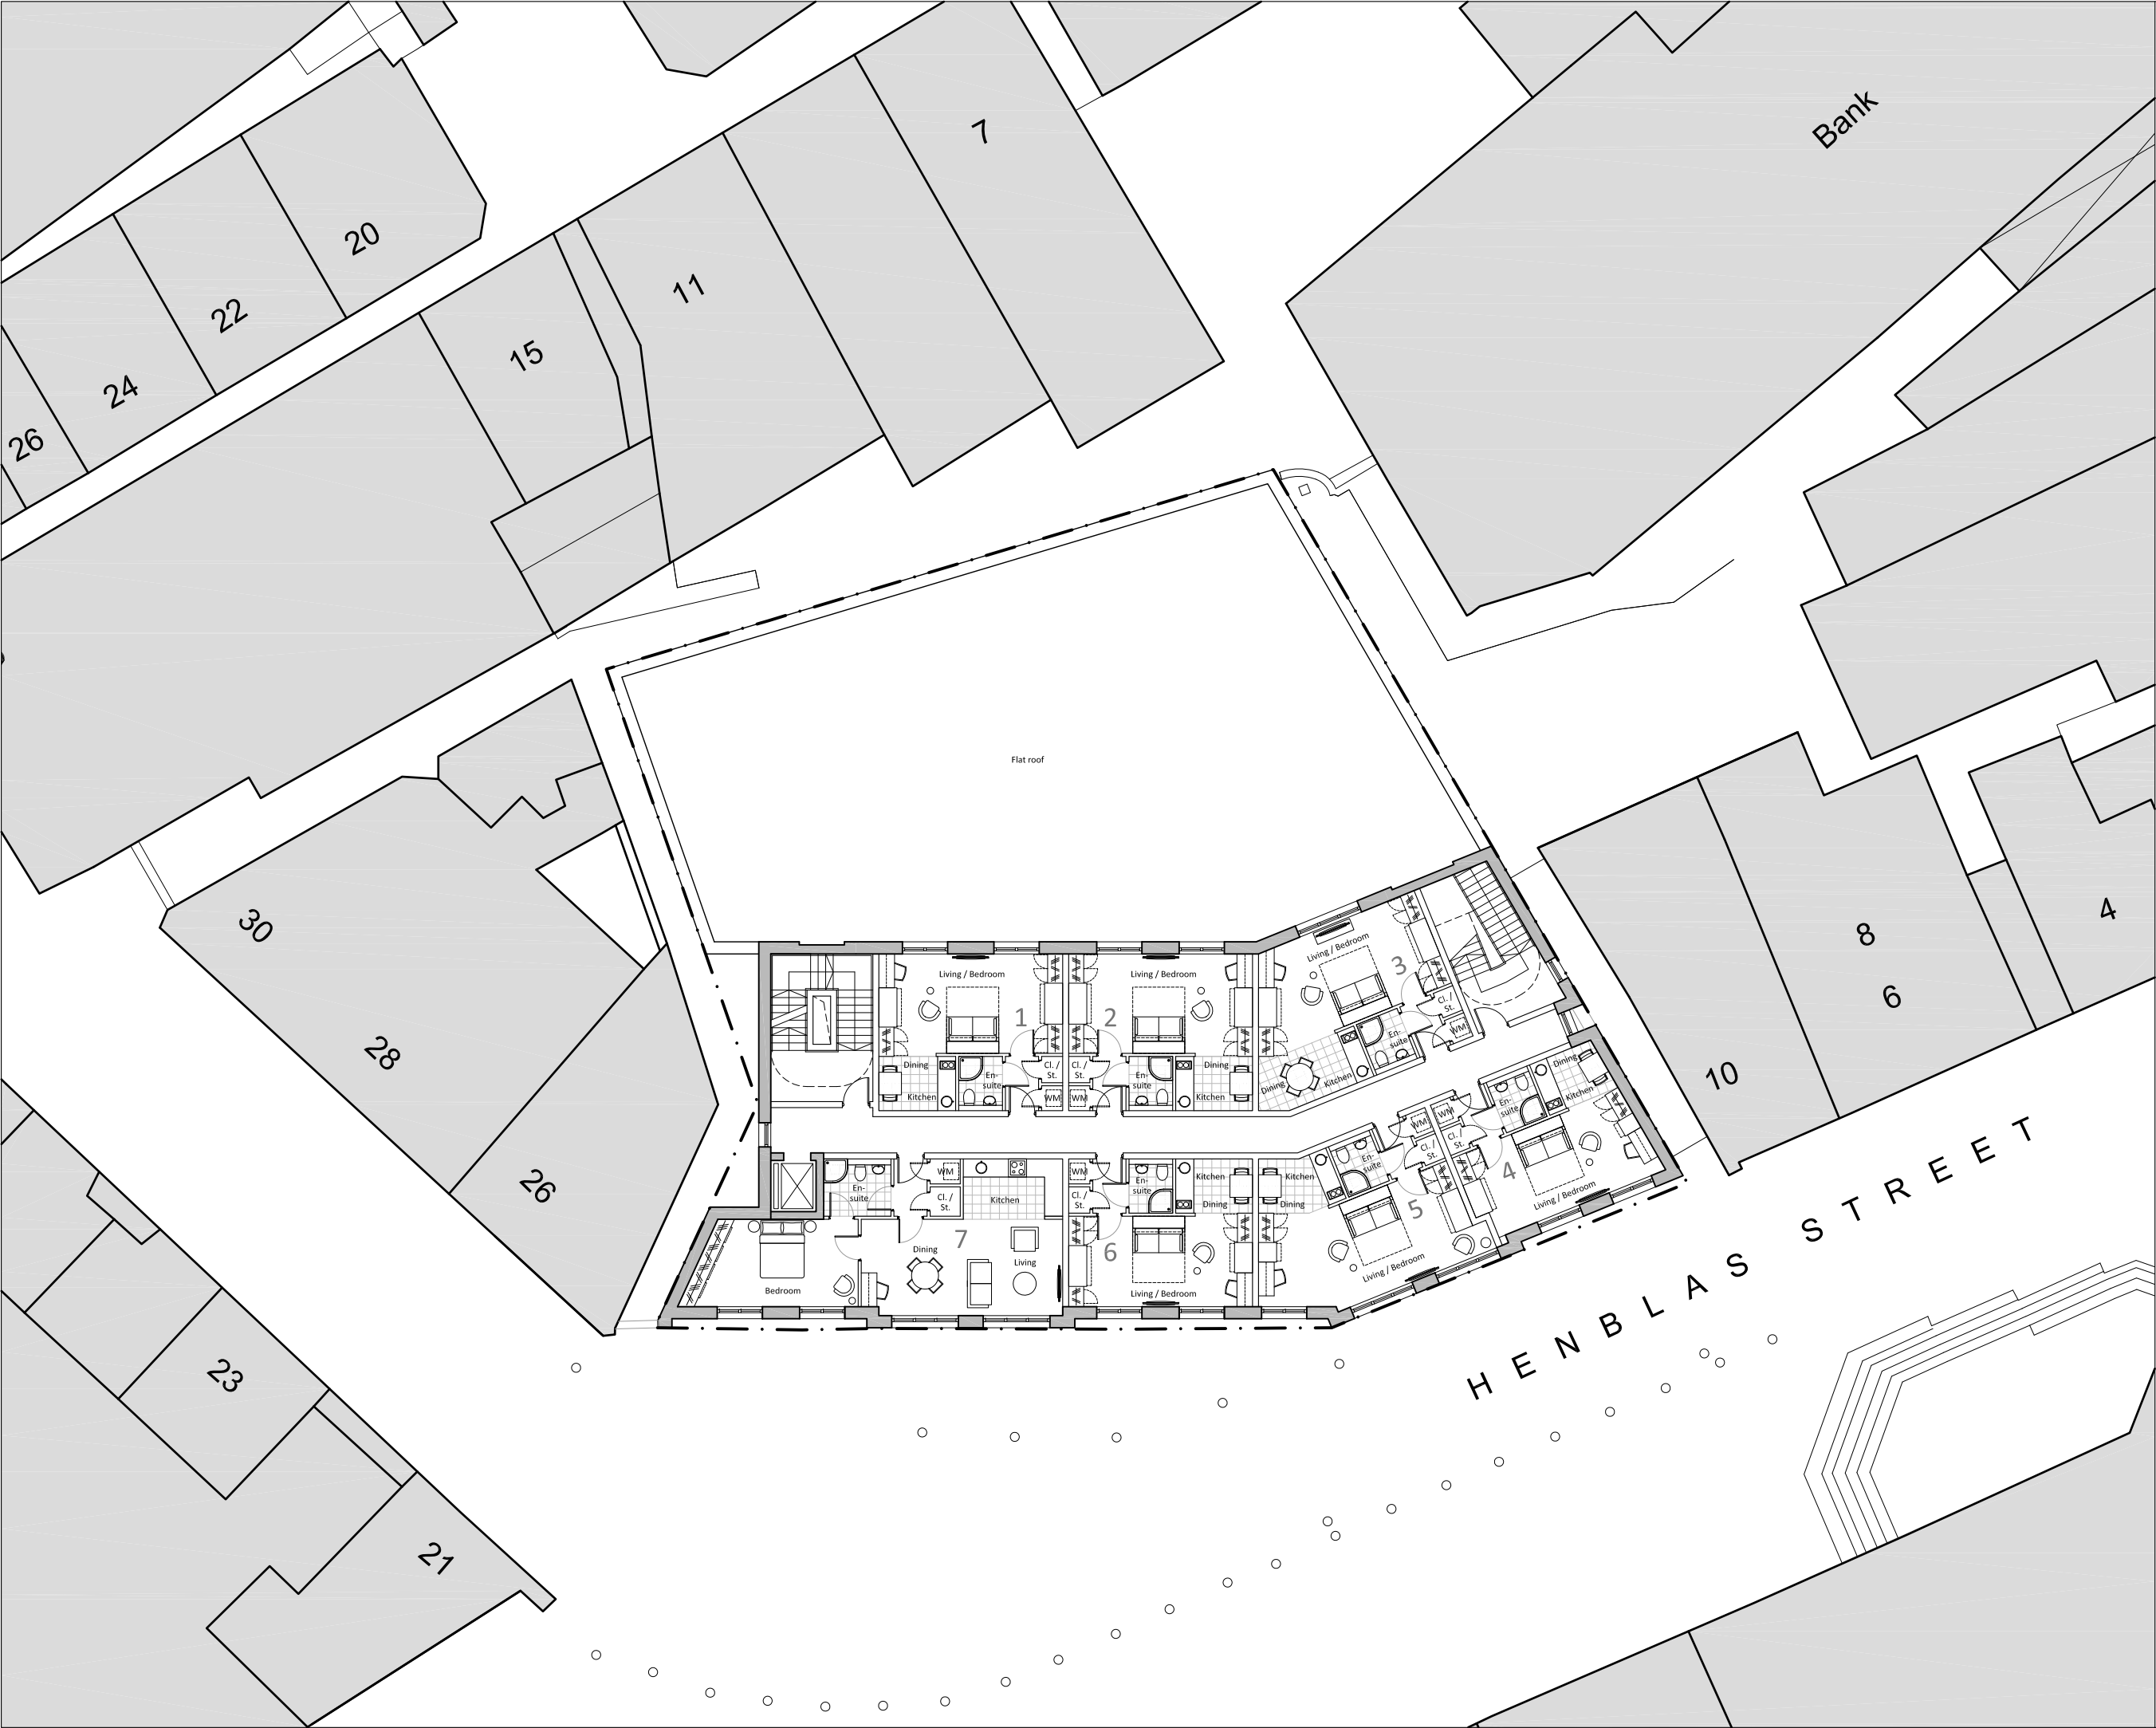

Note:

This drawing should not be scaled unless for planning application purposes. Work to figured dimensions only.

All dimensions and levels to be checked on site.

Land registry title and ownership boundaries are produced by Studio KMA using all reasonable endeavours. We cannot be held responsible for scale discrepancy of plans supplied to us.


Any discrepancies should be reported to Studio KMA at the address below.

This drawing should not be reproduced without written permission from Studio KMA.

Drawing Amendment:

rev	date	drawn	checked
-	31/08/18	CTW	AT

Initial Issue

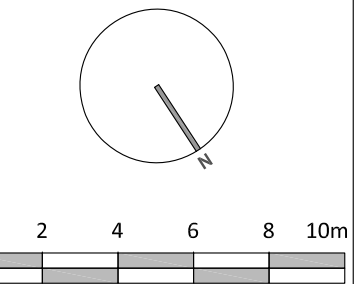

Scale 1:200 @ A3

Project Title	
Wrexham	
Henblas Street	
Drawing Title	
Proposed	
First Floor Plan	
Project No.	Drawing No.
T743	P005
Date	Scale
31.08.2018	1:200 @ A3
Stage	Revision
Stage 3	-
Drawn By	Auth By
CTW	AT

Studio KMA Limited
The Design Studio
Valley Mills Millgate
Delph Oldham OL3 5DG
www.studiokma.co.uk

