



DO NOT SCALE

NOTES:-


THIS DRAWING IS TO BE READ IN CONJUNCTION WITH THE CONSERVATION METHOD STATEMENT AND SPECIFICATION AND ALL RELEVANT SPECIFICATIONS AND PLANNING PERMISSIONS.

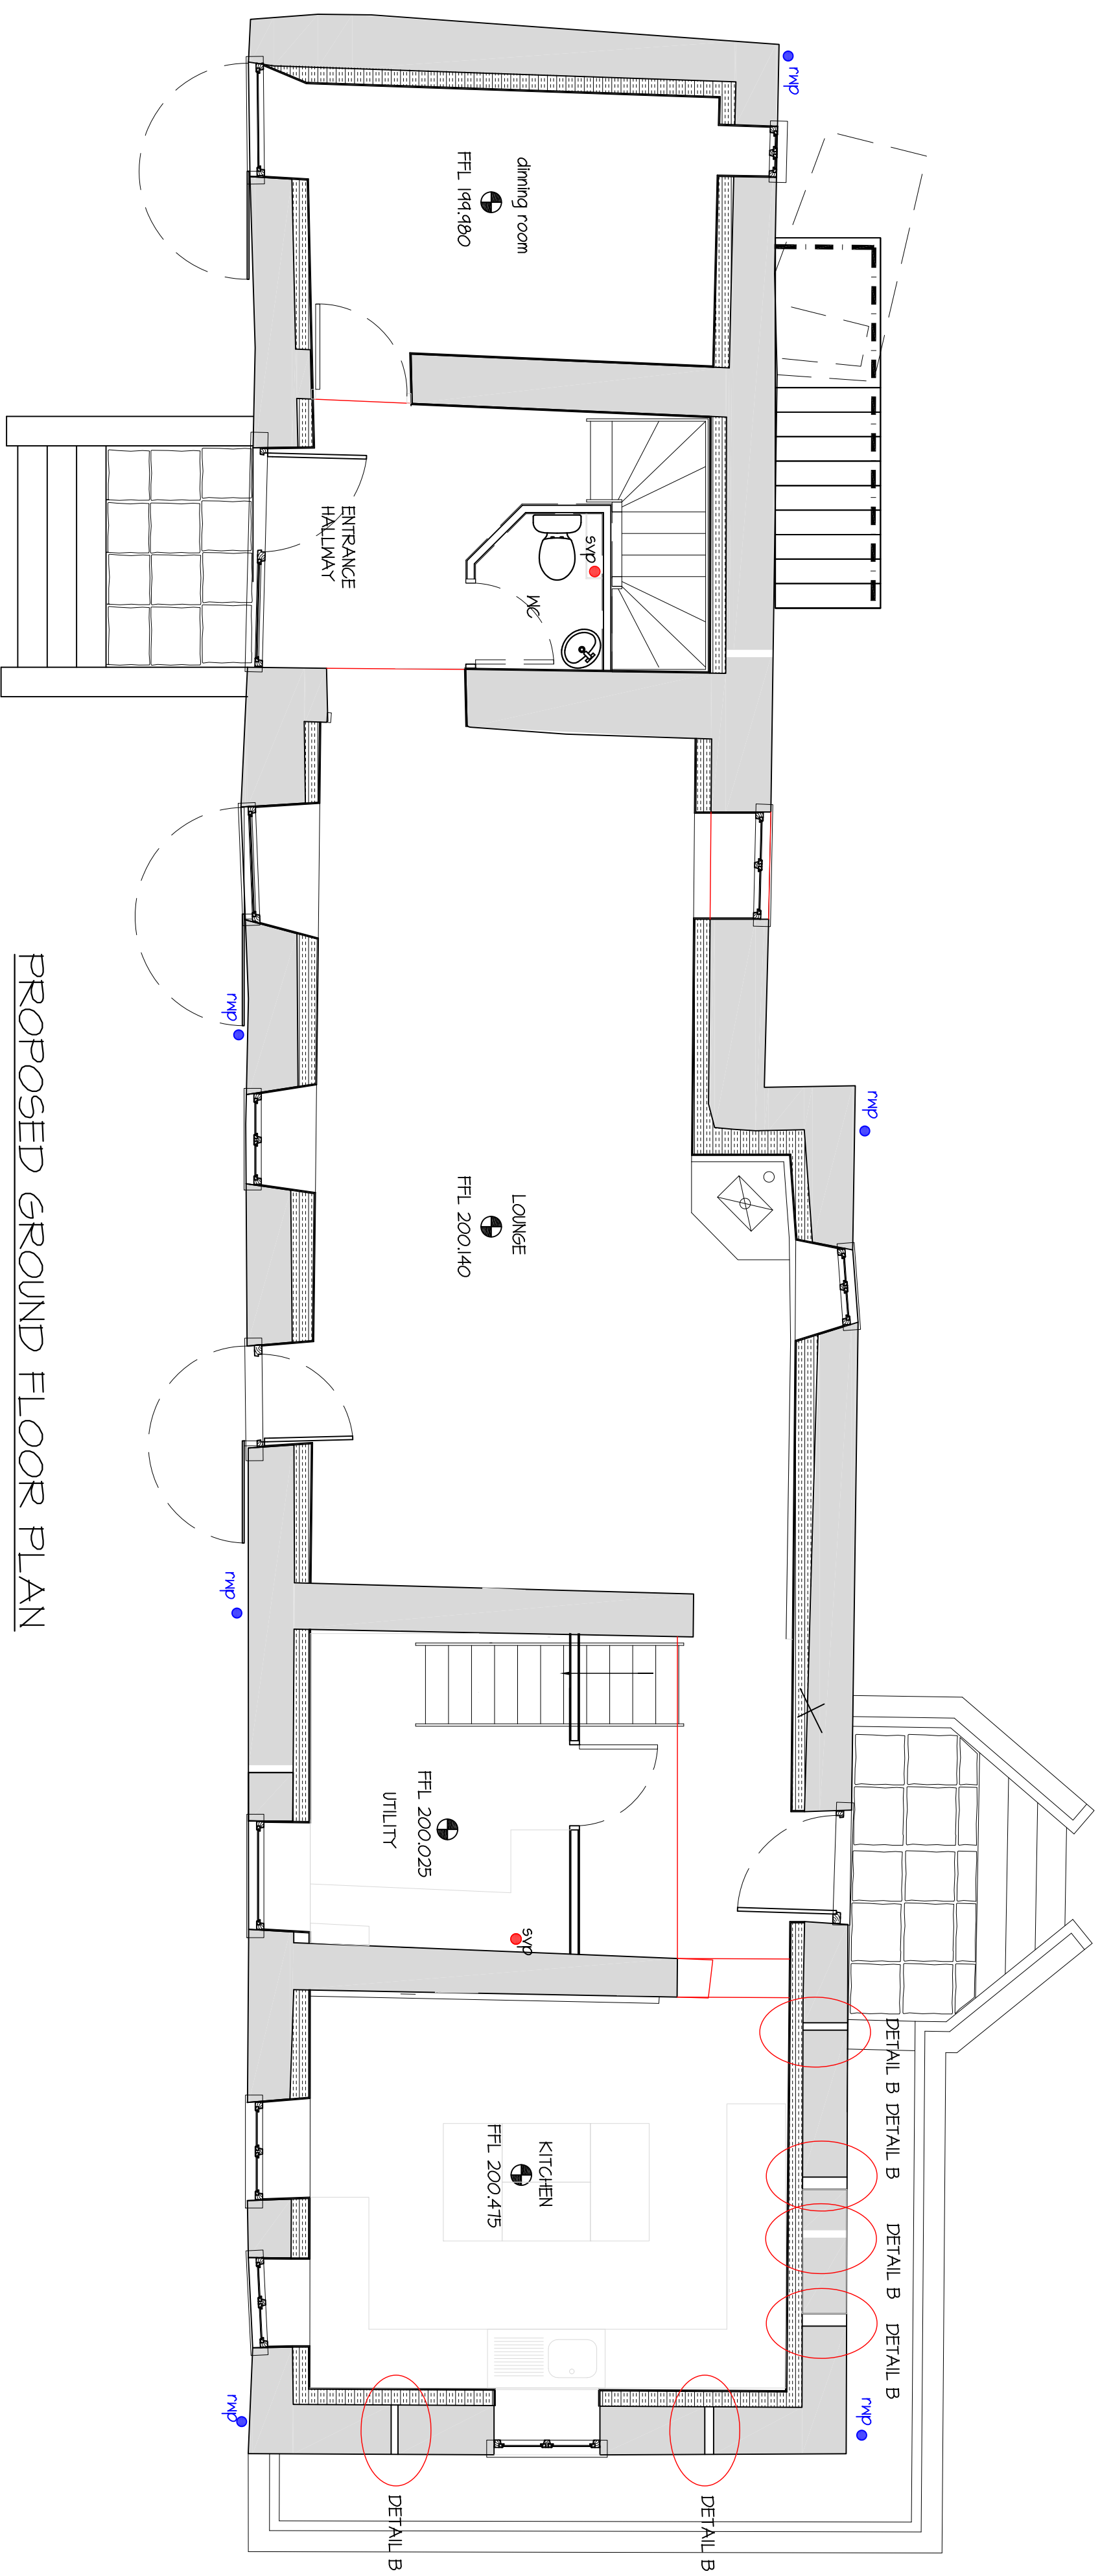

PROPOSED GROUND FLOOR PLAN

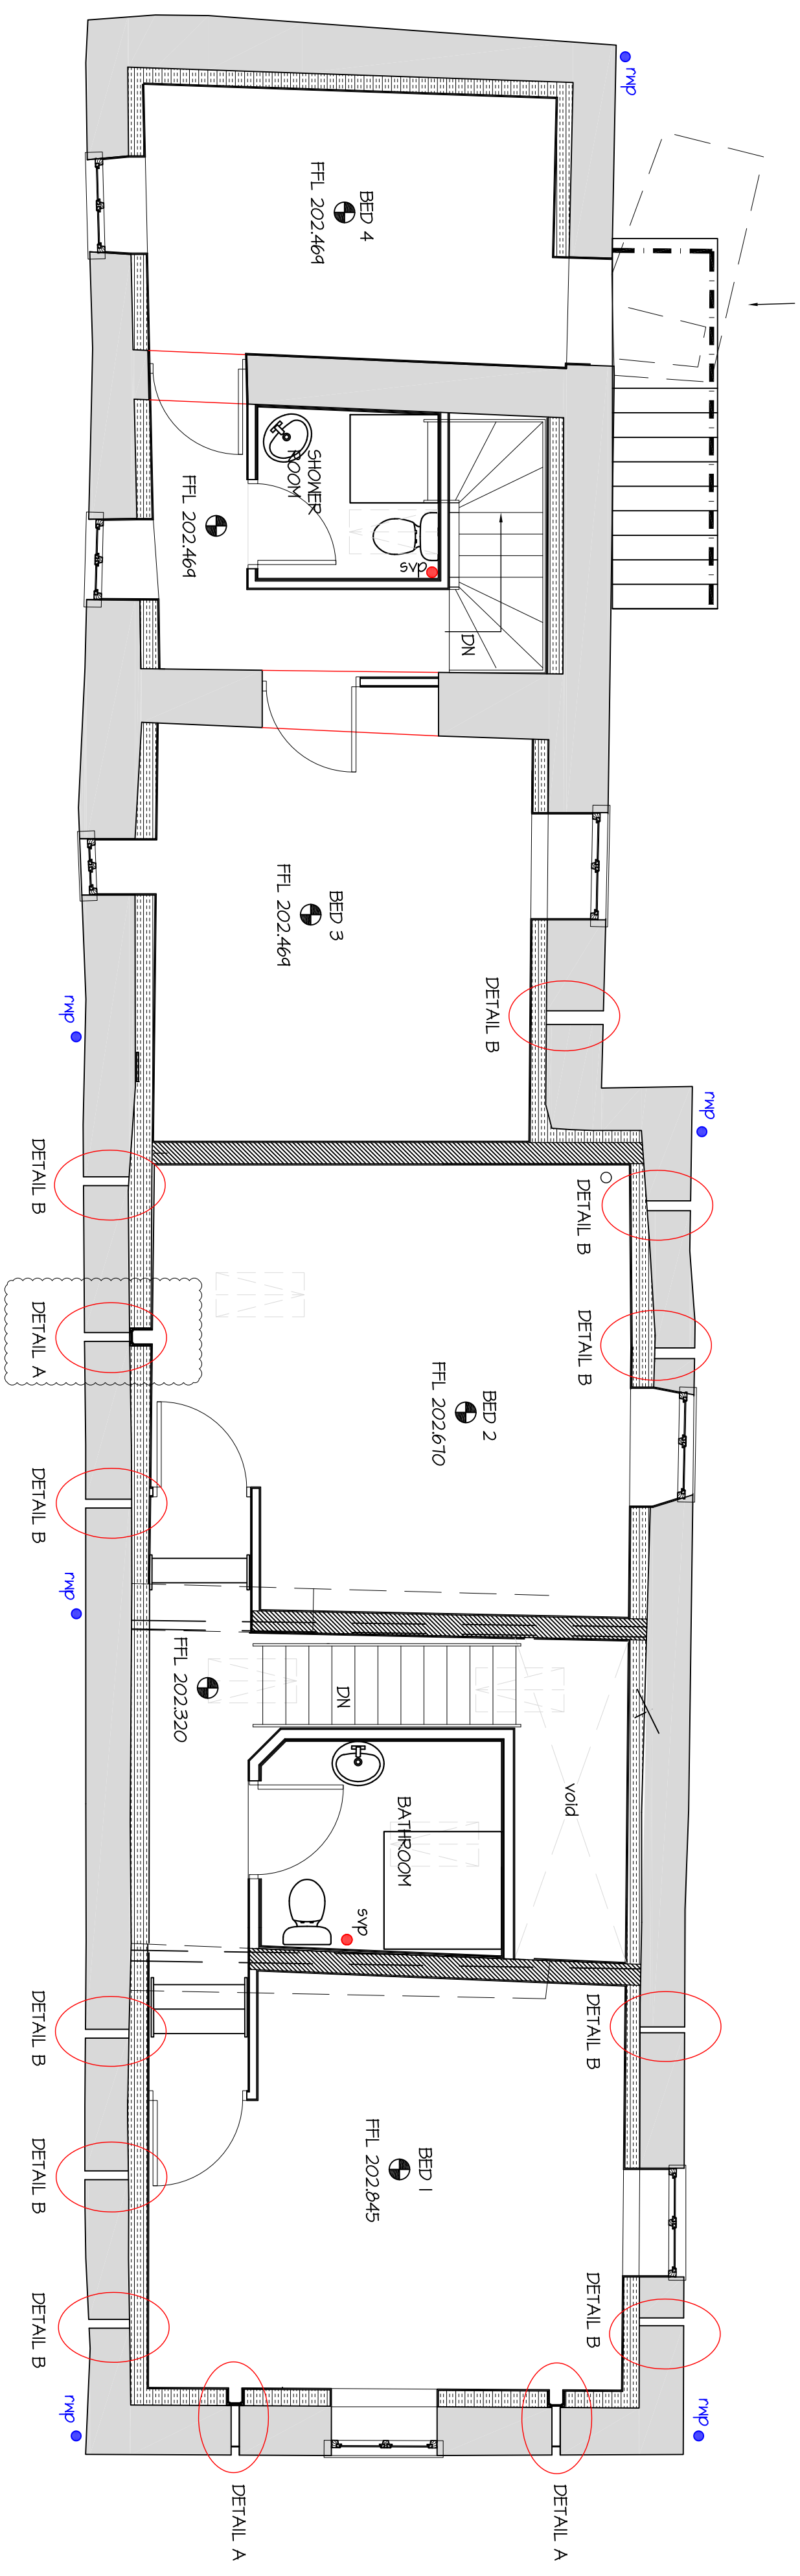

PROPOSED FIRST FLOOR PLAN
SCALE 1:50

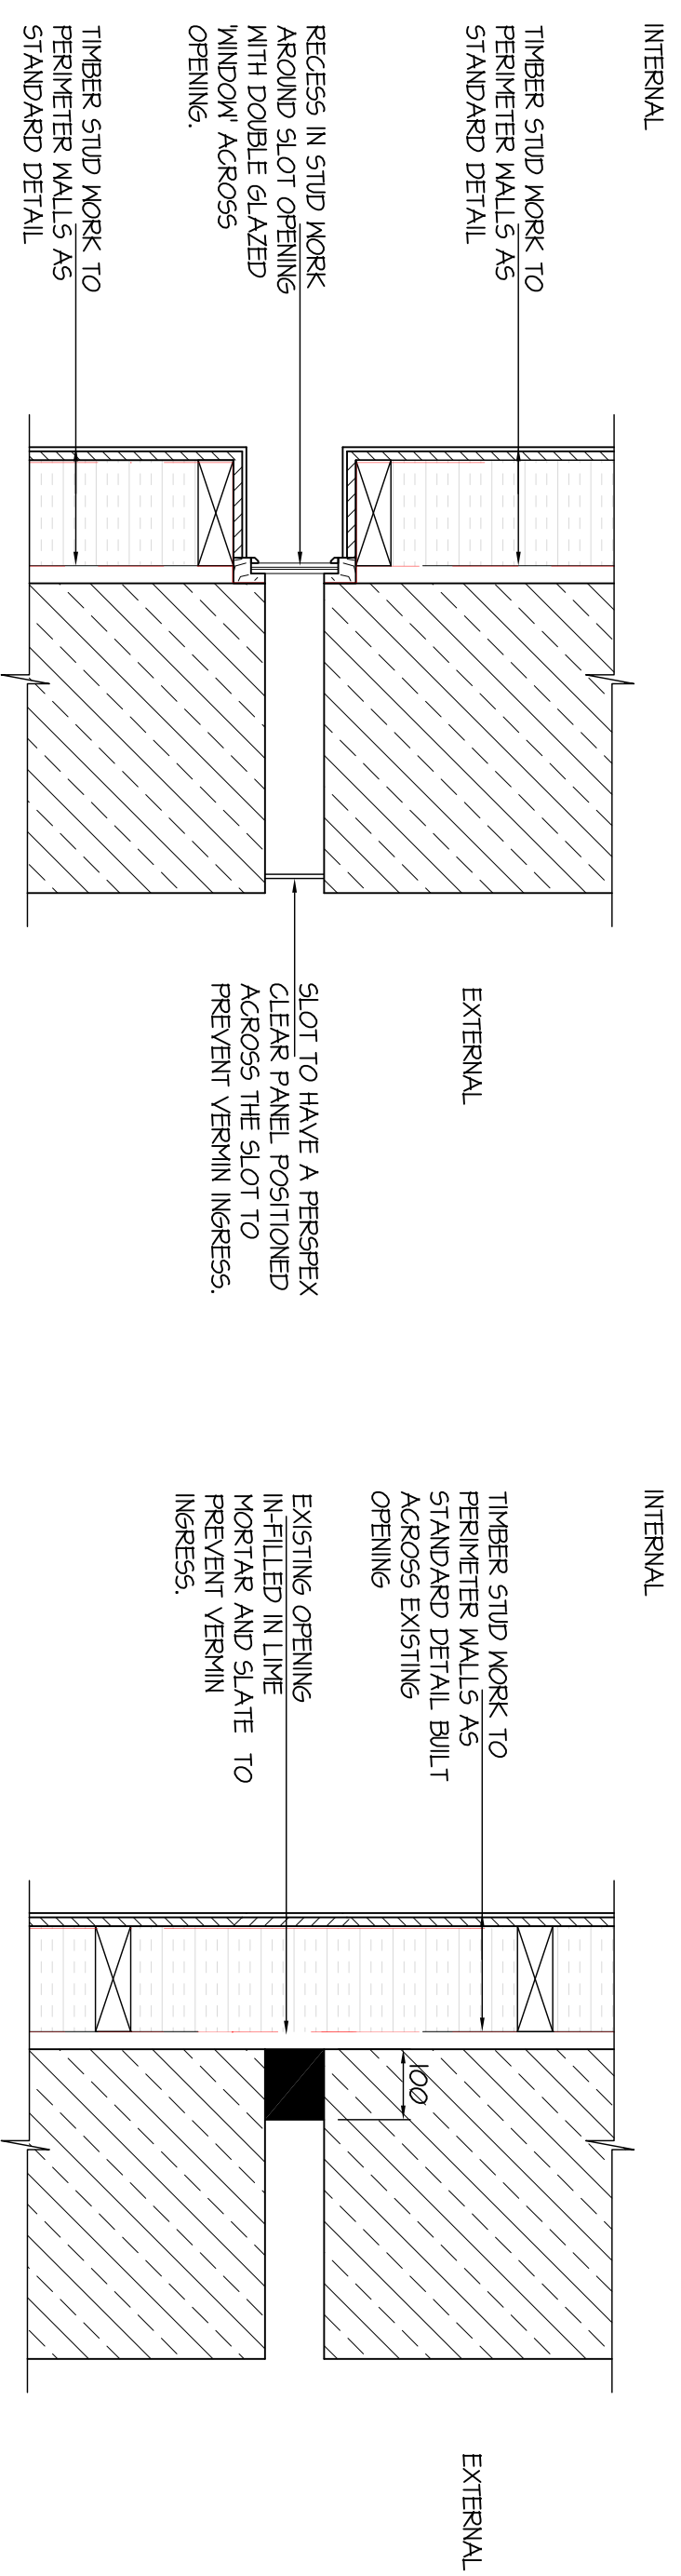

TYPICAL SLOT DETAIL TO SLOTS
IN BEDROOM 1 - DETAIL A

TYPICAL SLOT DETAIL -
DETAIL B

SCALE & DATE		DRAWN		DATE	
As shown & Al		TTH		TBD 15	
PROJECT No.		DRAWING No.		REV	
TTH 05		16		12	