

KEY - New Fencing

READ IN CONJUNCTION WITH ALL ASSOCIATED SITE PLANS

Circa 1m high PPC welded V mesh fence on top of existing wall to line through with 1.8m high fence along frontage


1.2m High PPC Bow Top Fence

1.5m High PPC welded V mesh fence

1.8m High fence to Bin Store

1.8m High PPC welded V mesh fence

New lockable gate and all associated ironmongery

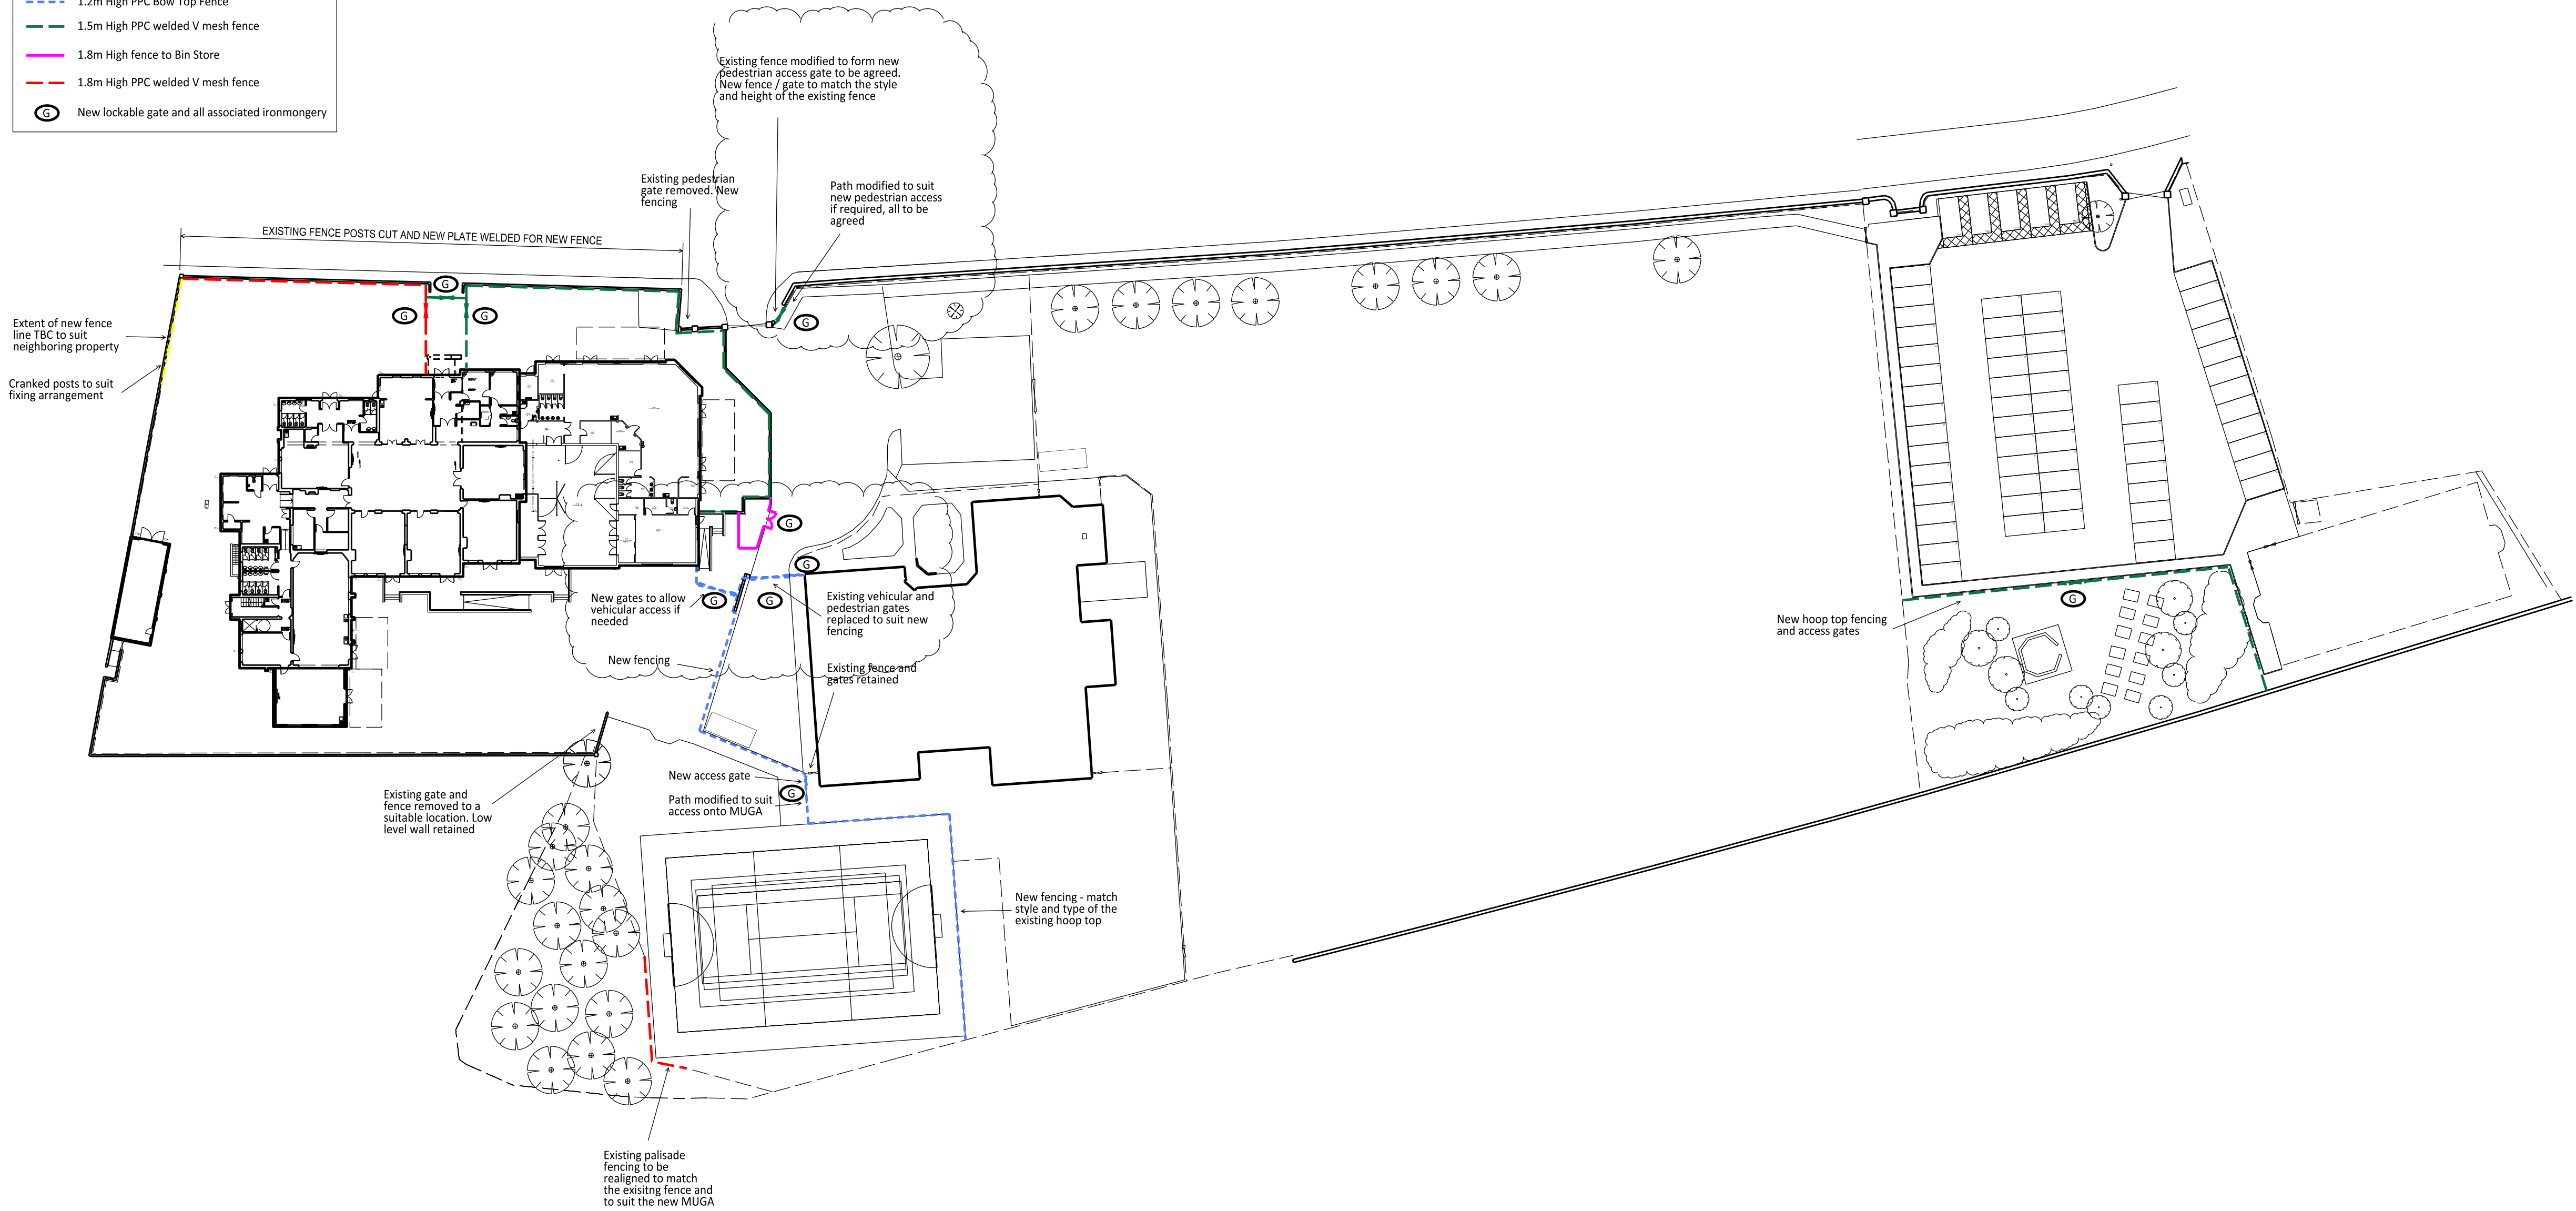

Fencing Types

All images to be used for reference only and depict the type of fencing proposed only. All details including fixings and colours etc are TBC following detail design my specialist.

PPC welded V mesh fence



PPC Bow Top Fence



- General Notes
1. Contractor to verify all dimensions and check level datums on site
 2. All of the designs are the sole property of TACP Architects Ltd and may not be used without their written agreement
 3. All prints, specifications and their copyright are the property of TACP Architects Ltd
 4. Do not scale off drawings
 5. All dimensions shall be checked on site before commencement of shop drawings, manufacture and all discrepancies must be reported to TACP Architects Ltd

Risk Assessments

Revisions				
Rev	Date	Description	By	Check
A	27/06/2018	Fencing notes amended to suit contractors proposals	MR	MG
B	02/07/2018	Fencing modified to suit vehicle tracking into car park. New pedestrian access gate added as requested	MR	MG
C	03/07/2018	Notes amended and fencing modified as requested	MR	MG
D	04/07/2018	Images attached of proposed fencing	MR	MG

Consultants

Client

Read Construction

On Behalf of

Wrexham County Borough Council

Project Title

Gwersyllt Primary School

Drawing Title

Proposed Fencing Strategy

Scale	Date	Drawn By	Checked By	Office
1:500@A1	June 18	MR	MG	Wrexham

Job Number	Drawing Number	Revision
17070	ST07	D

TACP Architects Ltd
Pembroke House, Ellice Way
Wrexham Technology Park
LL13 7YT
T. 01978 291161
F. 01978 351735
E. admin@tacparchitects.co.uk
www.tacparchitects.co.uk

TACP
Architects Ltd

Architecture • Interior Design • Healthcare Planning • Conservation • Masterplanning • Sustainable Design