




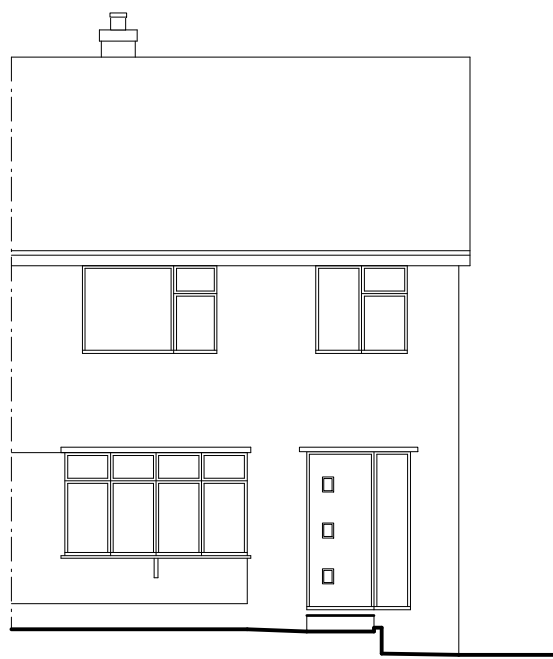


Front Elevation 1:100

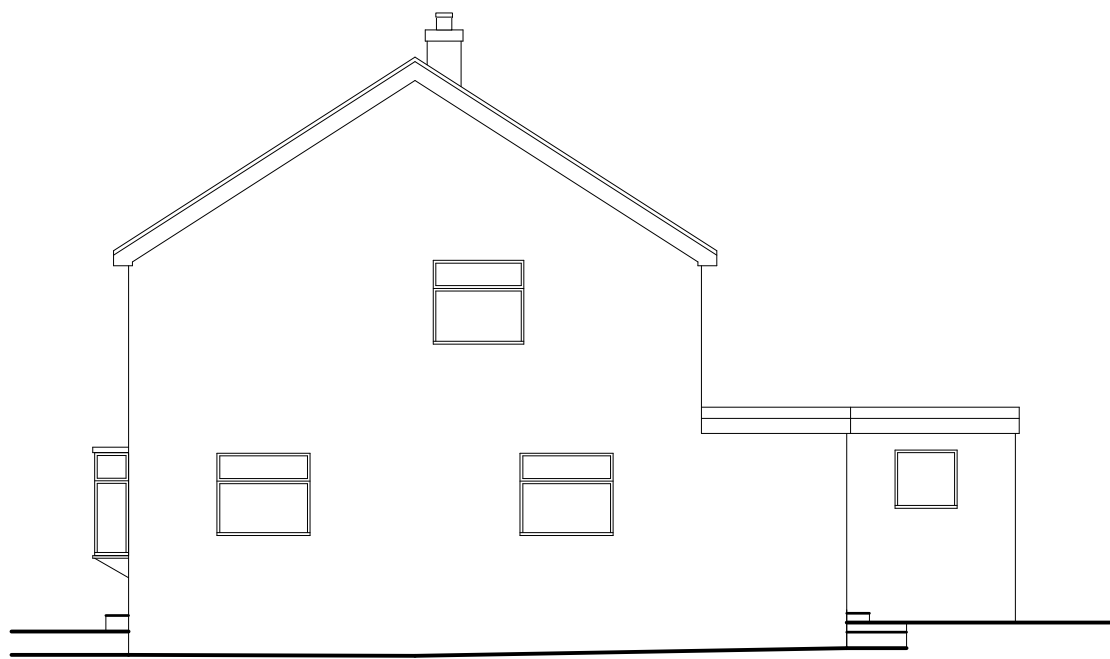


Side Elevation 1:100

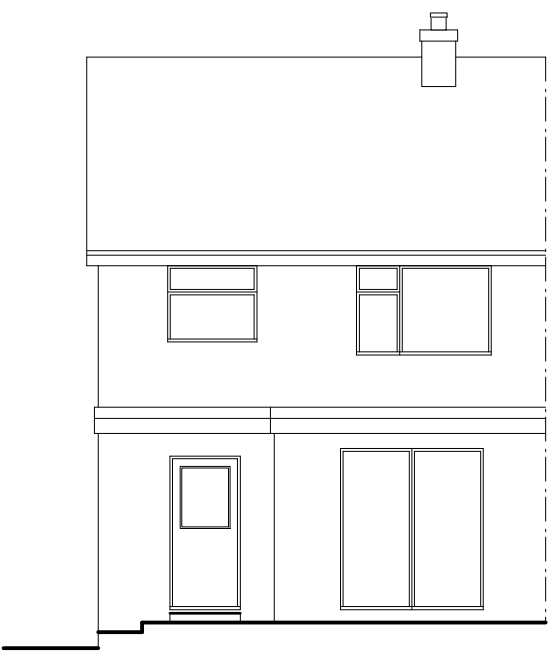


Rear Elevation 1:100

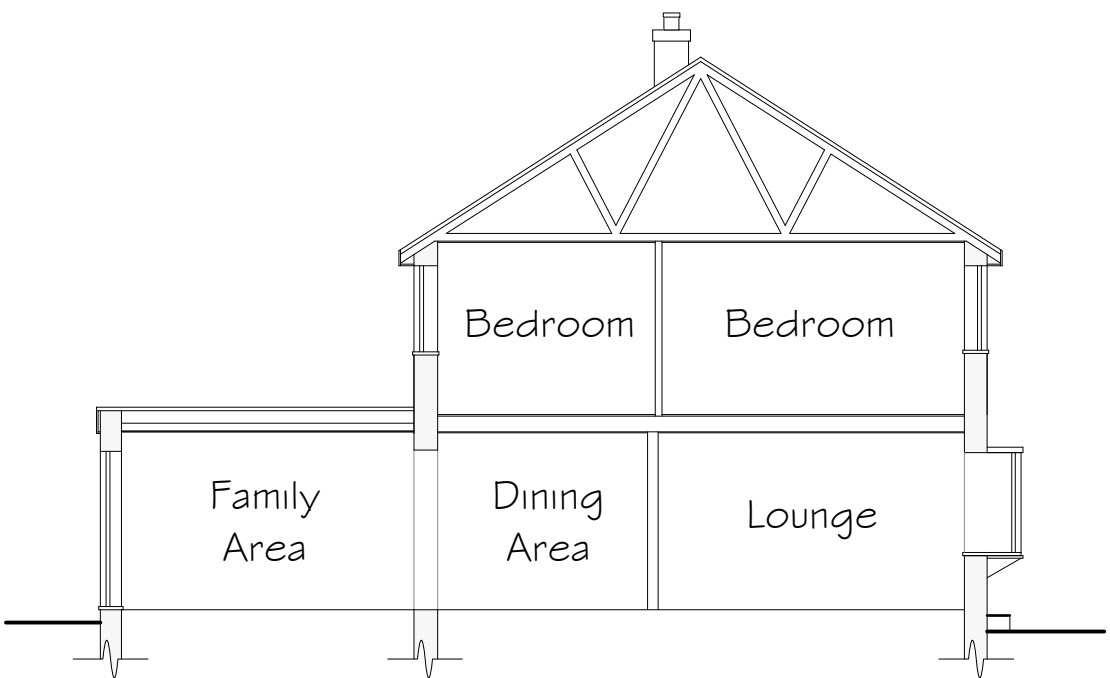

Side Section & Elevation 1:100

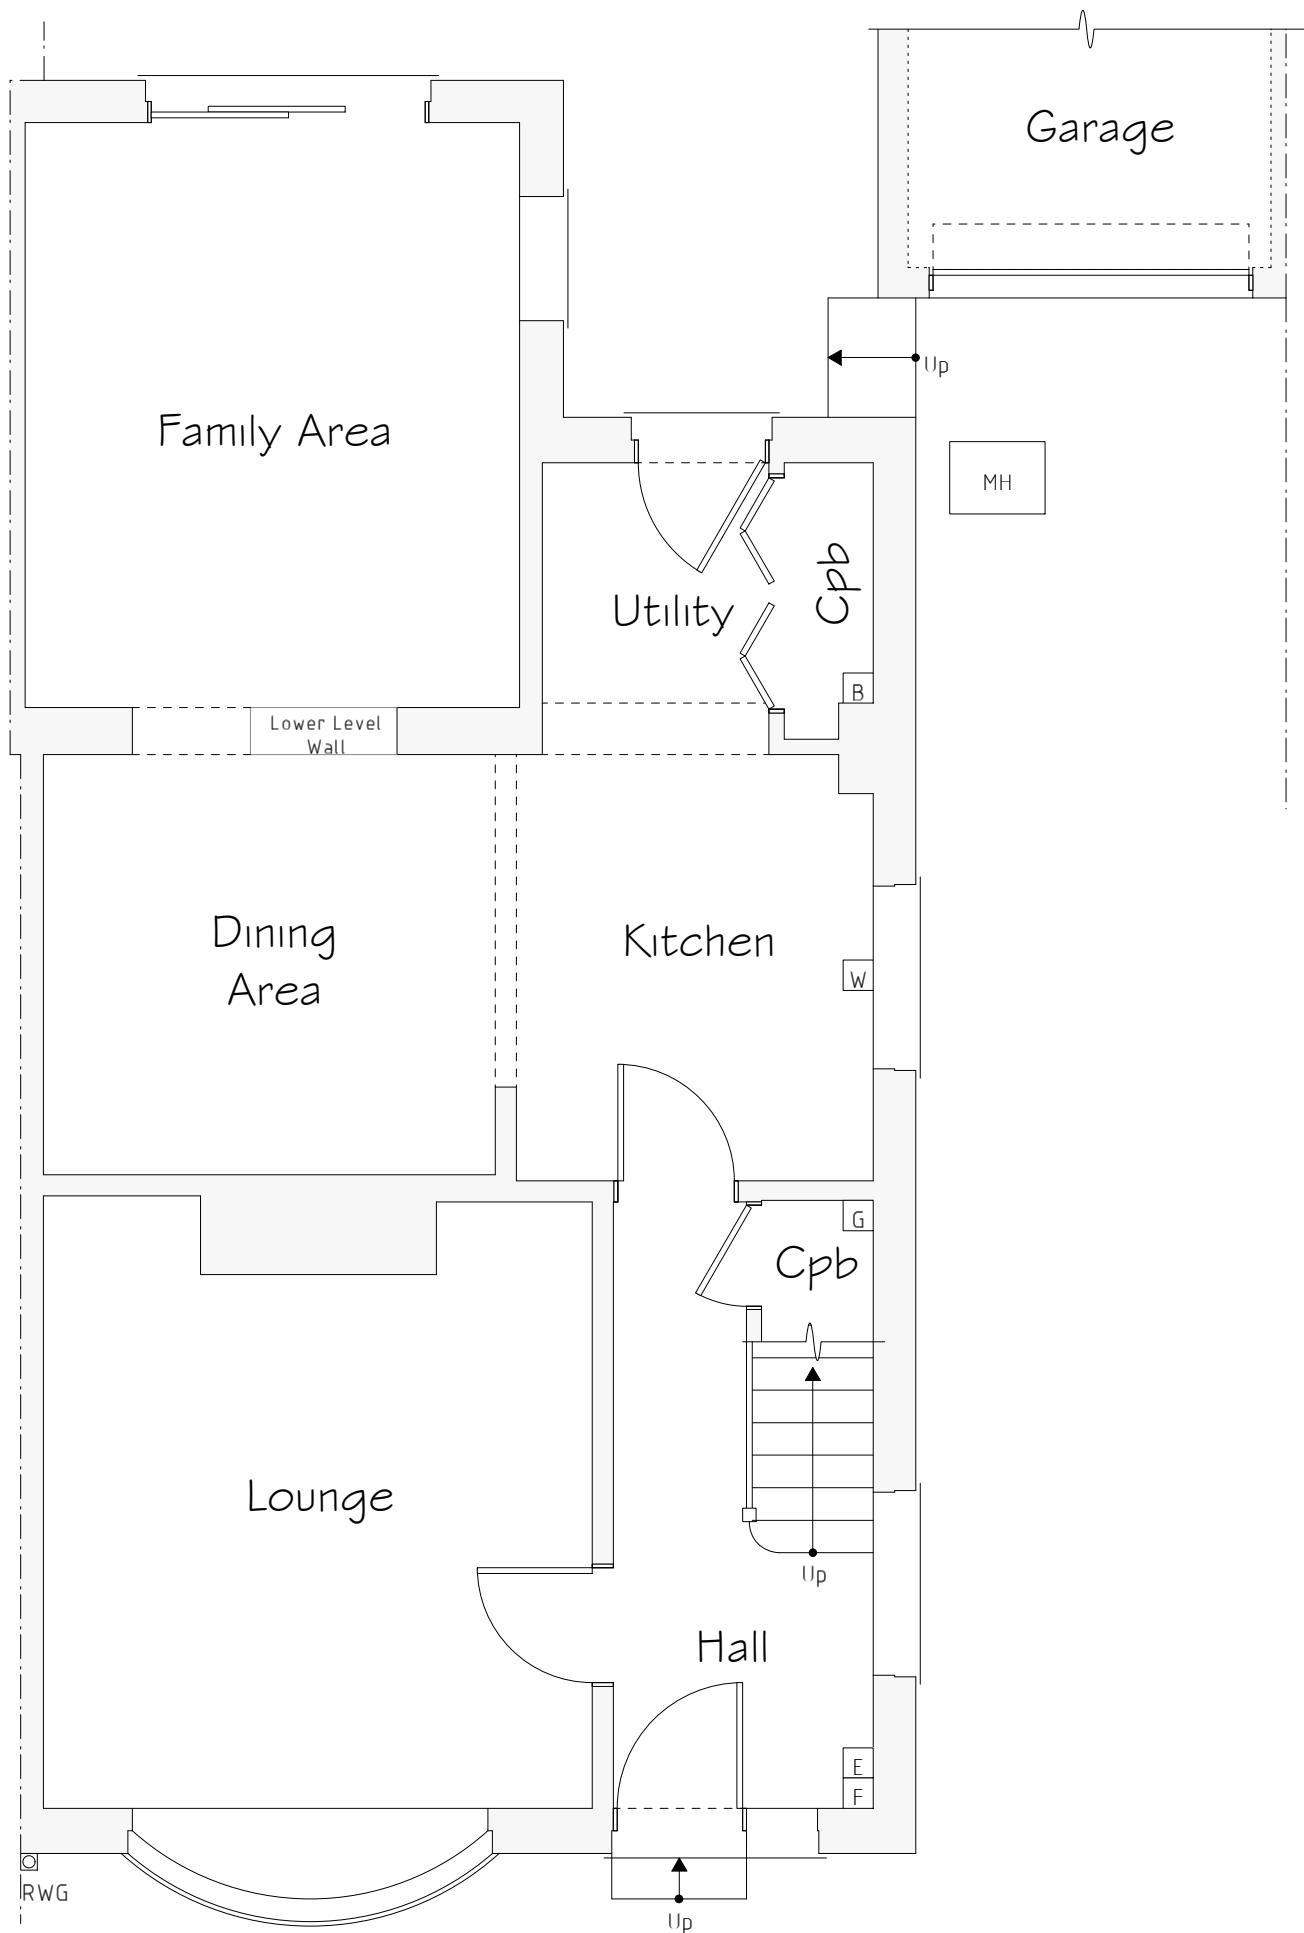

Ground Floor Plan 1:50

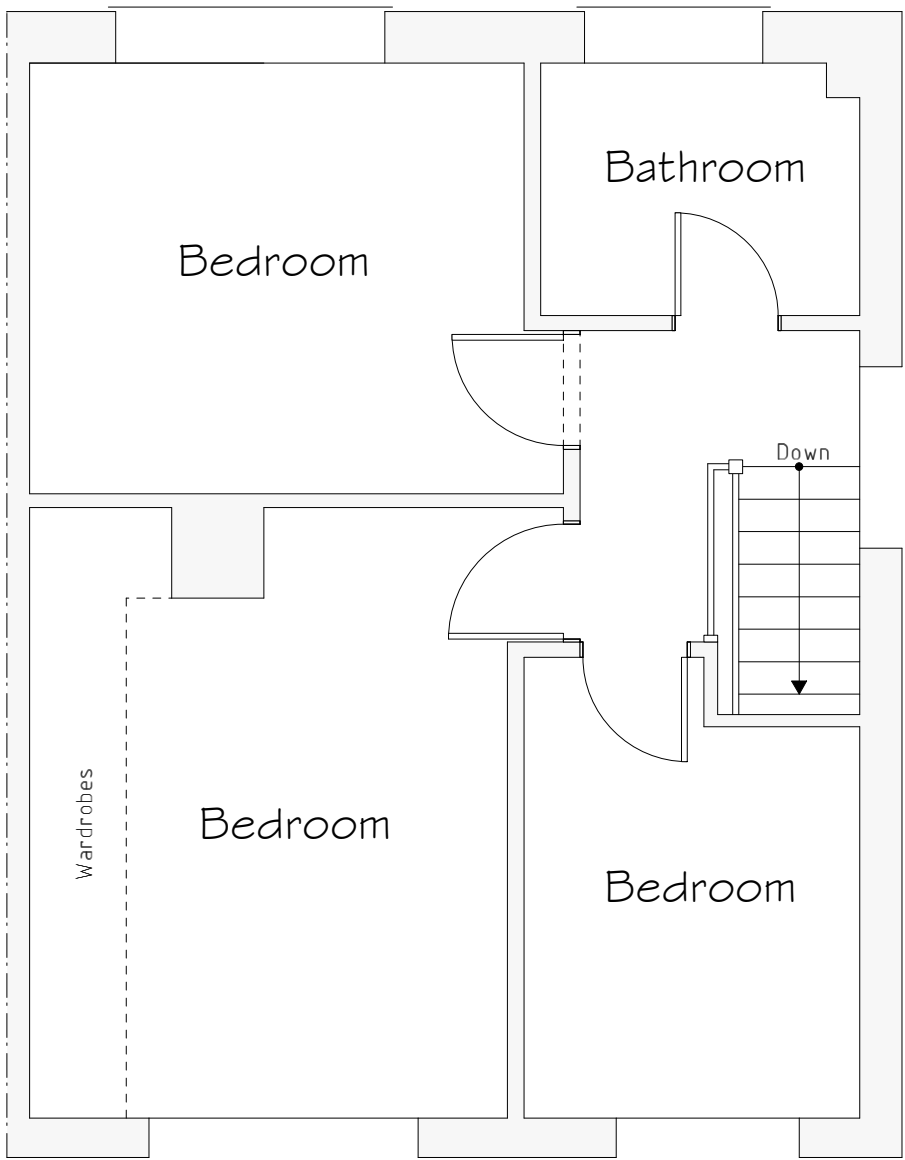

First Floor Plan 1:50

Services Key

- ☐ B Existing Boiler Position
- ☐ G Existing Gas Meter Position
- ☐ E Existing Electric Meter Position
- ☐ F Existing Fuse Box Position
- ☐ W Existing Stopcock Position
- MH Existing Man Hole Position
- ☒ Existing Rain Water Gully (RWG) Position

| Rev | Date | Detail | Initial |
|-----|------|--------|---------|

Project:  
Proposed Altertitions to,  
10 Orchard View,  
Gresford, Wrexham,  
LL12 8NL.

|                    |                                |
|--------------------|--------------------------------|
| Title:<br>Existing | Scale: (A2)<br>1:50 &<br>1:100 |
|--------------------|--------------------------------|

|                          |                     |
|--------------------------|---------------------|
| Drawn By:<br>E.M.Jackson | Date:<br>April 2021 |
|--------------------------|---------------------|

|                         |                  |
|-------------------------|------------------|
| Drawing No:<br>R107/001 | Sheet:<br>1 of 1 |
|-------------------------|------------------|

**blueprint**  
architectural services

**LABC** partner  
Office 3K4,  
Redwither Business Tower,  
Wrexham. LL13 9XT  
Tel: 01978 356500  
www.blueprintarchitectural.com  
© copyright all rights reserved