


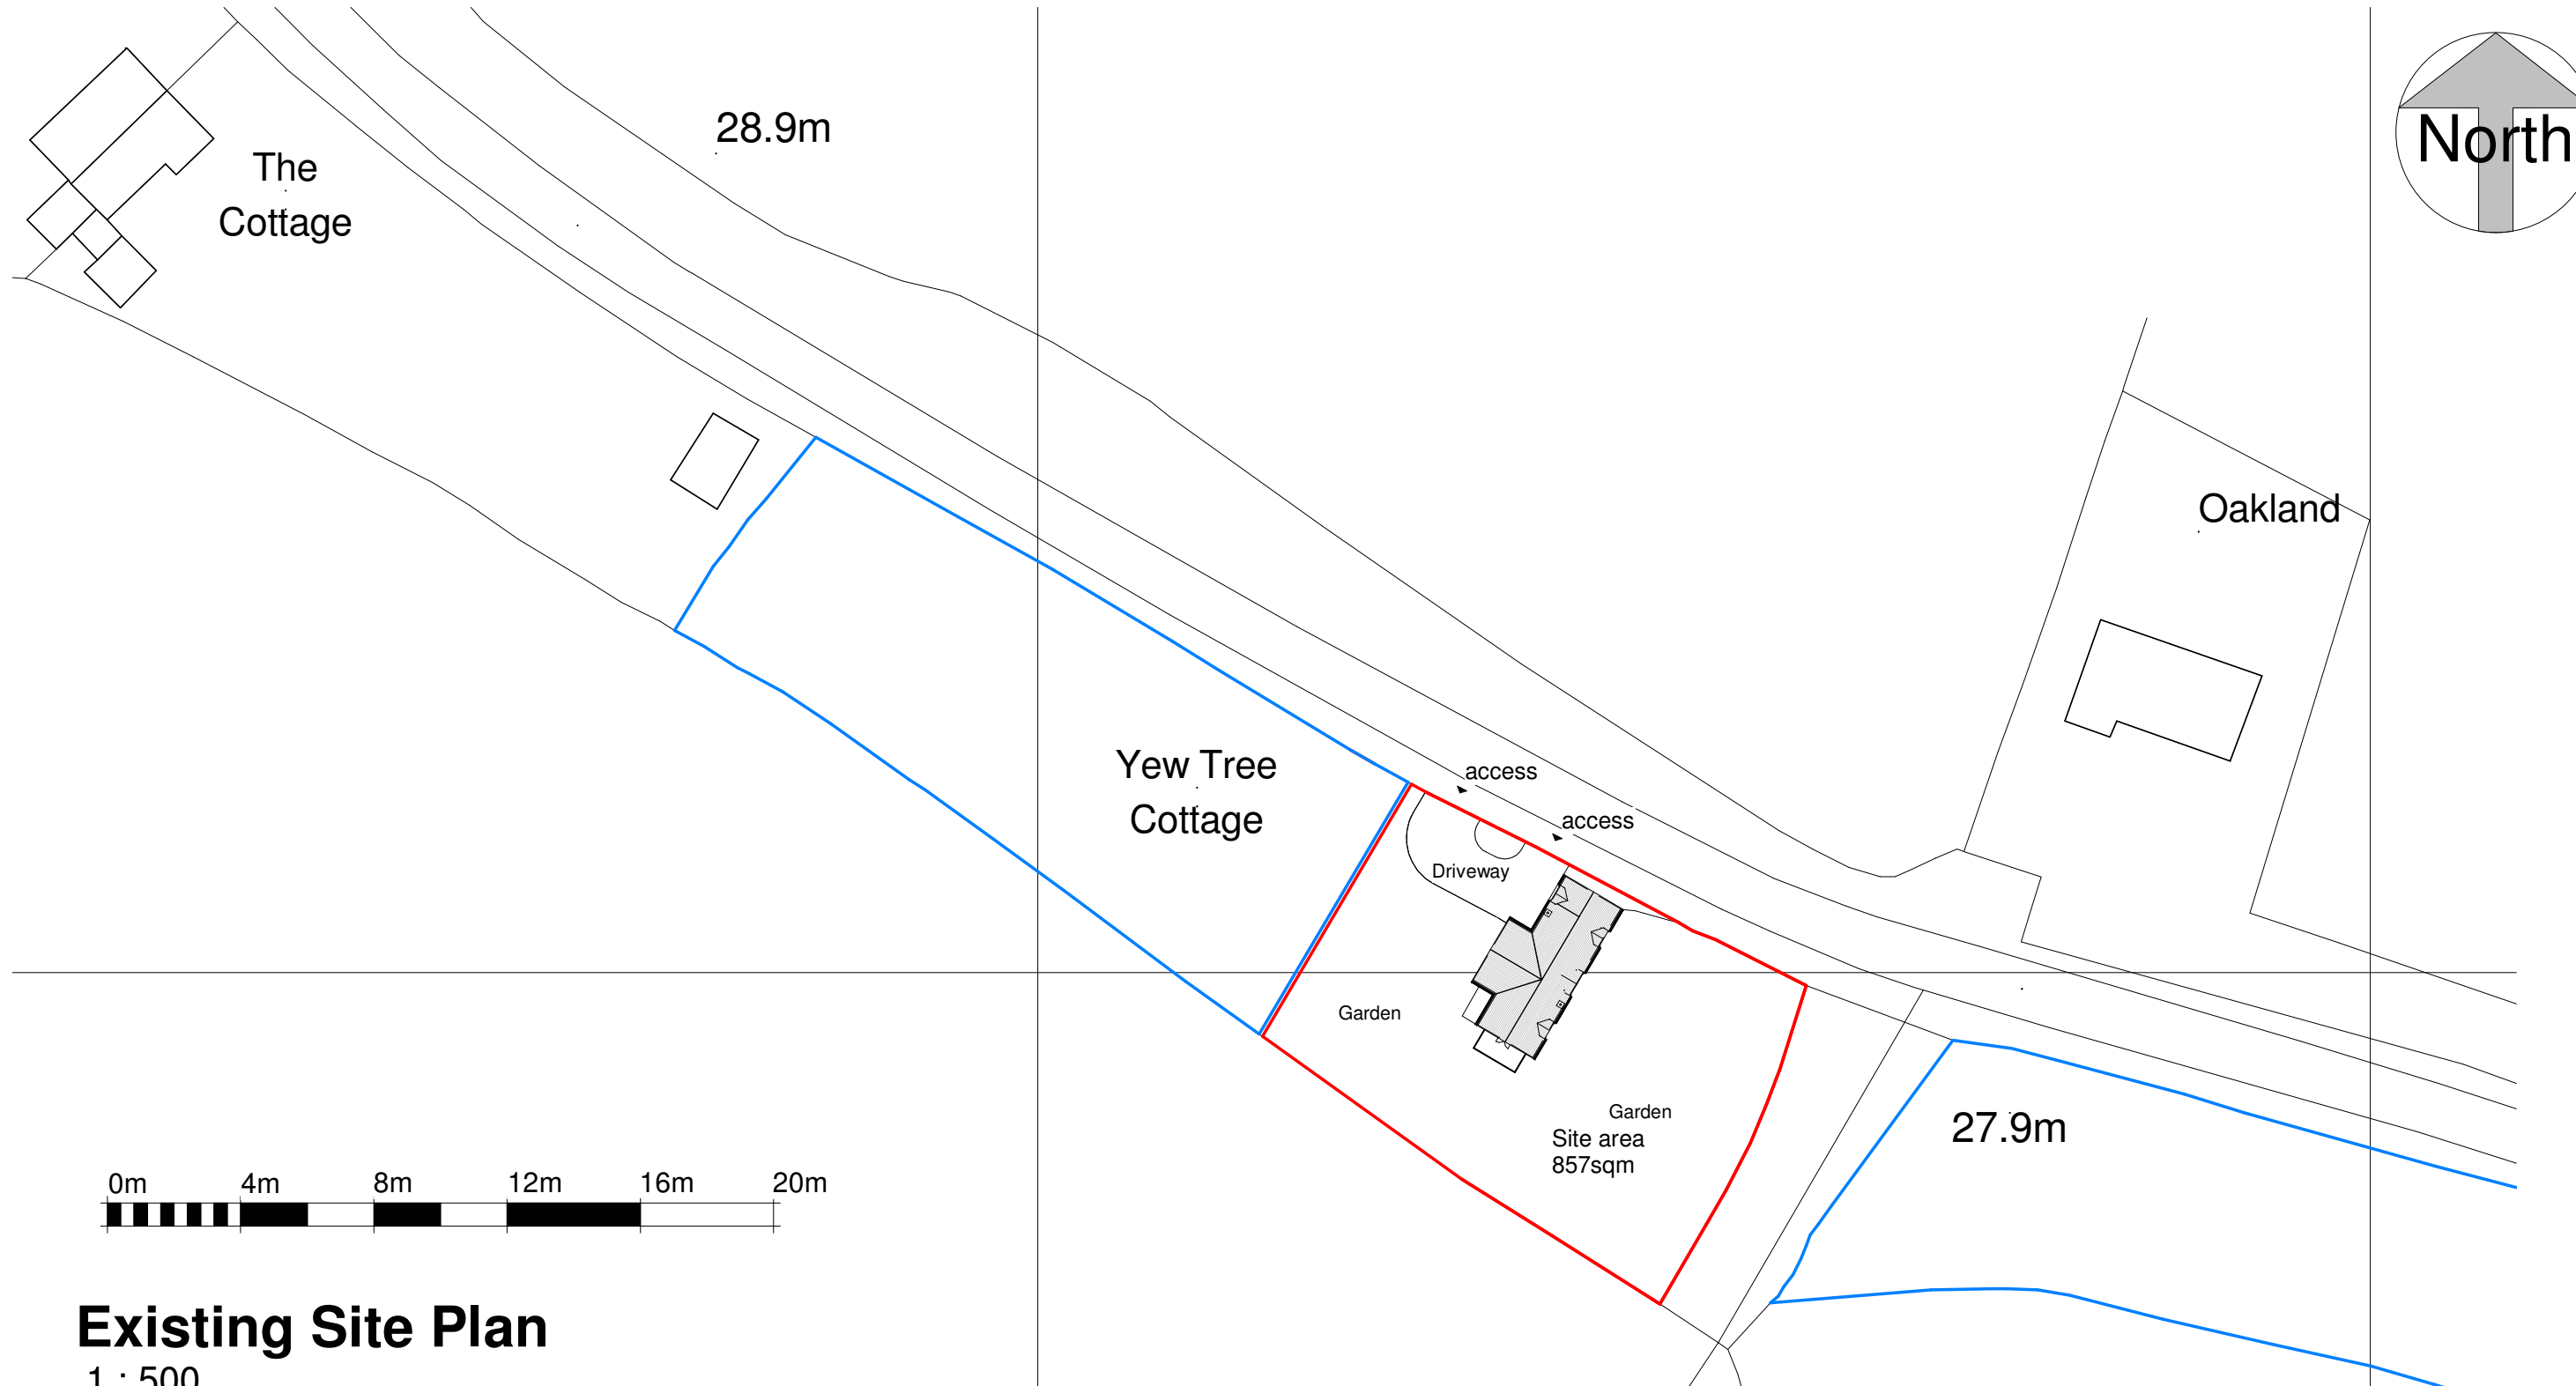

Existing Site Plan

1 : 500

CROWN COPYRIGHT AND DATABASE RIGHTS 2020 OS LICENSE NO. 100019980

Rev.	Revision description	Drawn	Checked	Date
------	----------------------	-------	---------	------



Project	Yew Tree Cottage, Sun Lane	Scale @ A3	1 : 500	Drawn By	GE	Checked By	-	Date	29.10.2020
Title	Existing Site Plan	Drawing Number	20-24	Job No.	A002	Sheet No.	B	Rev.	