



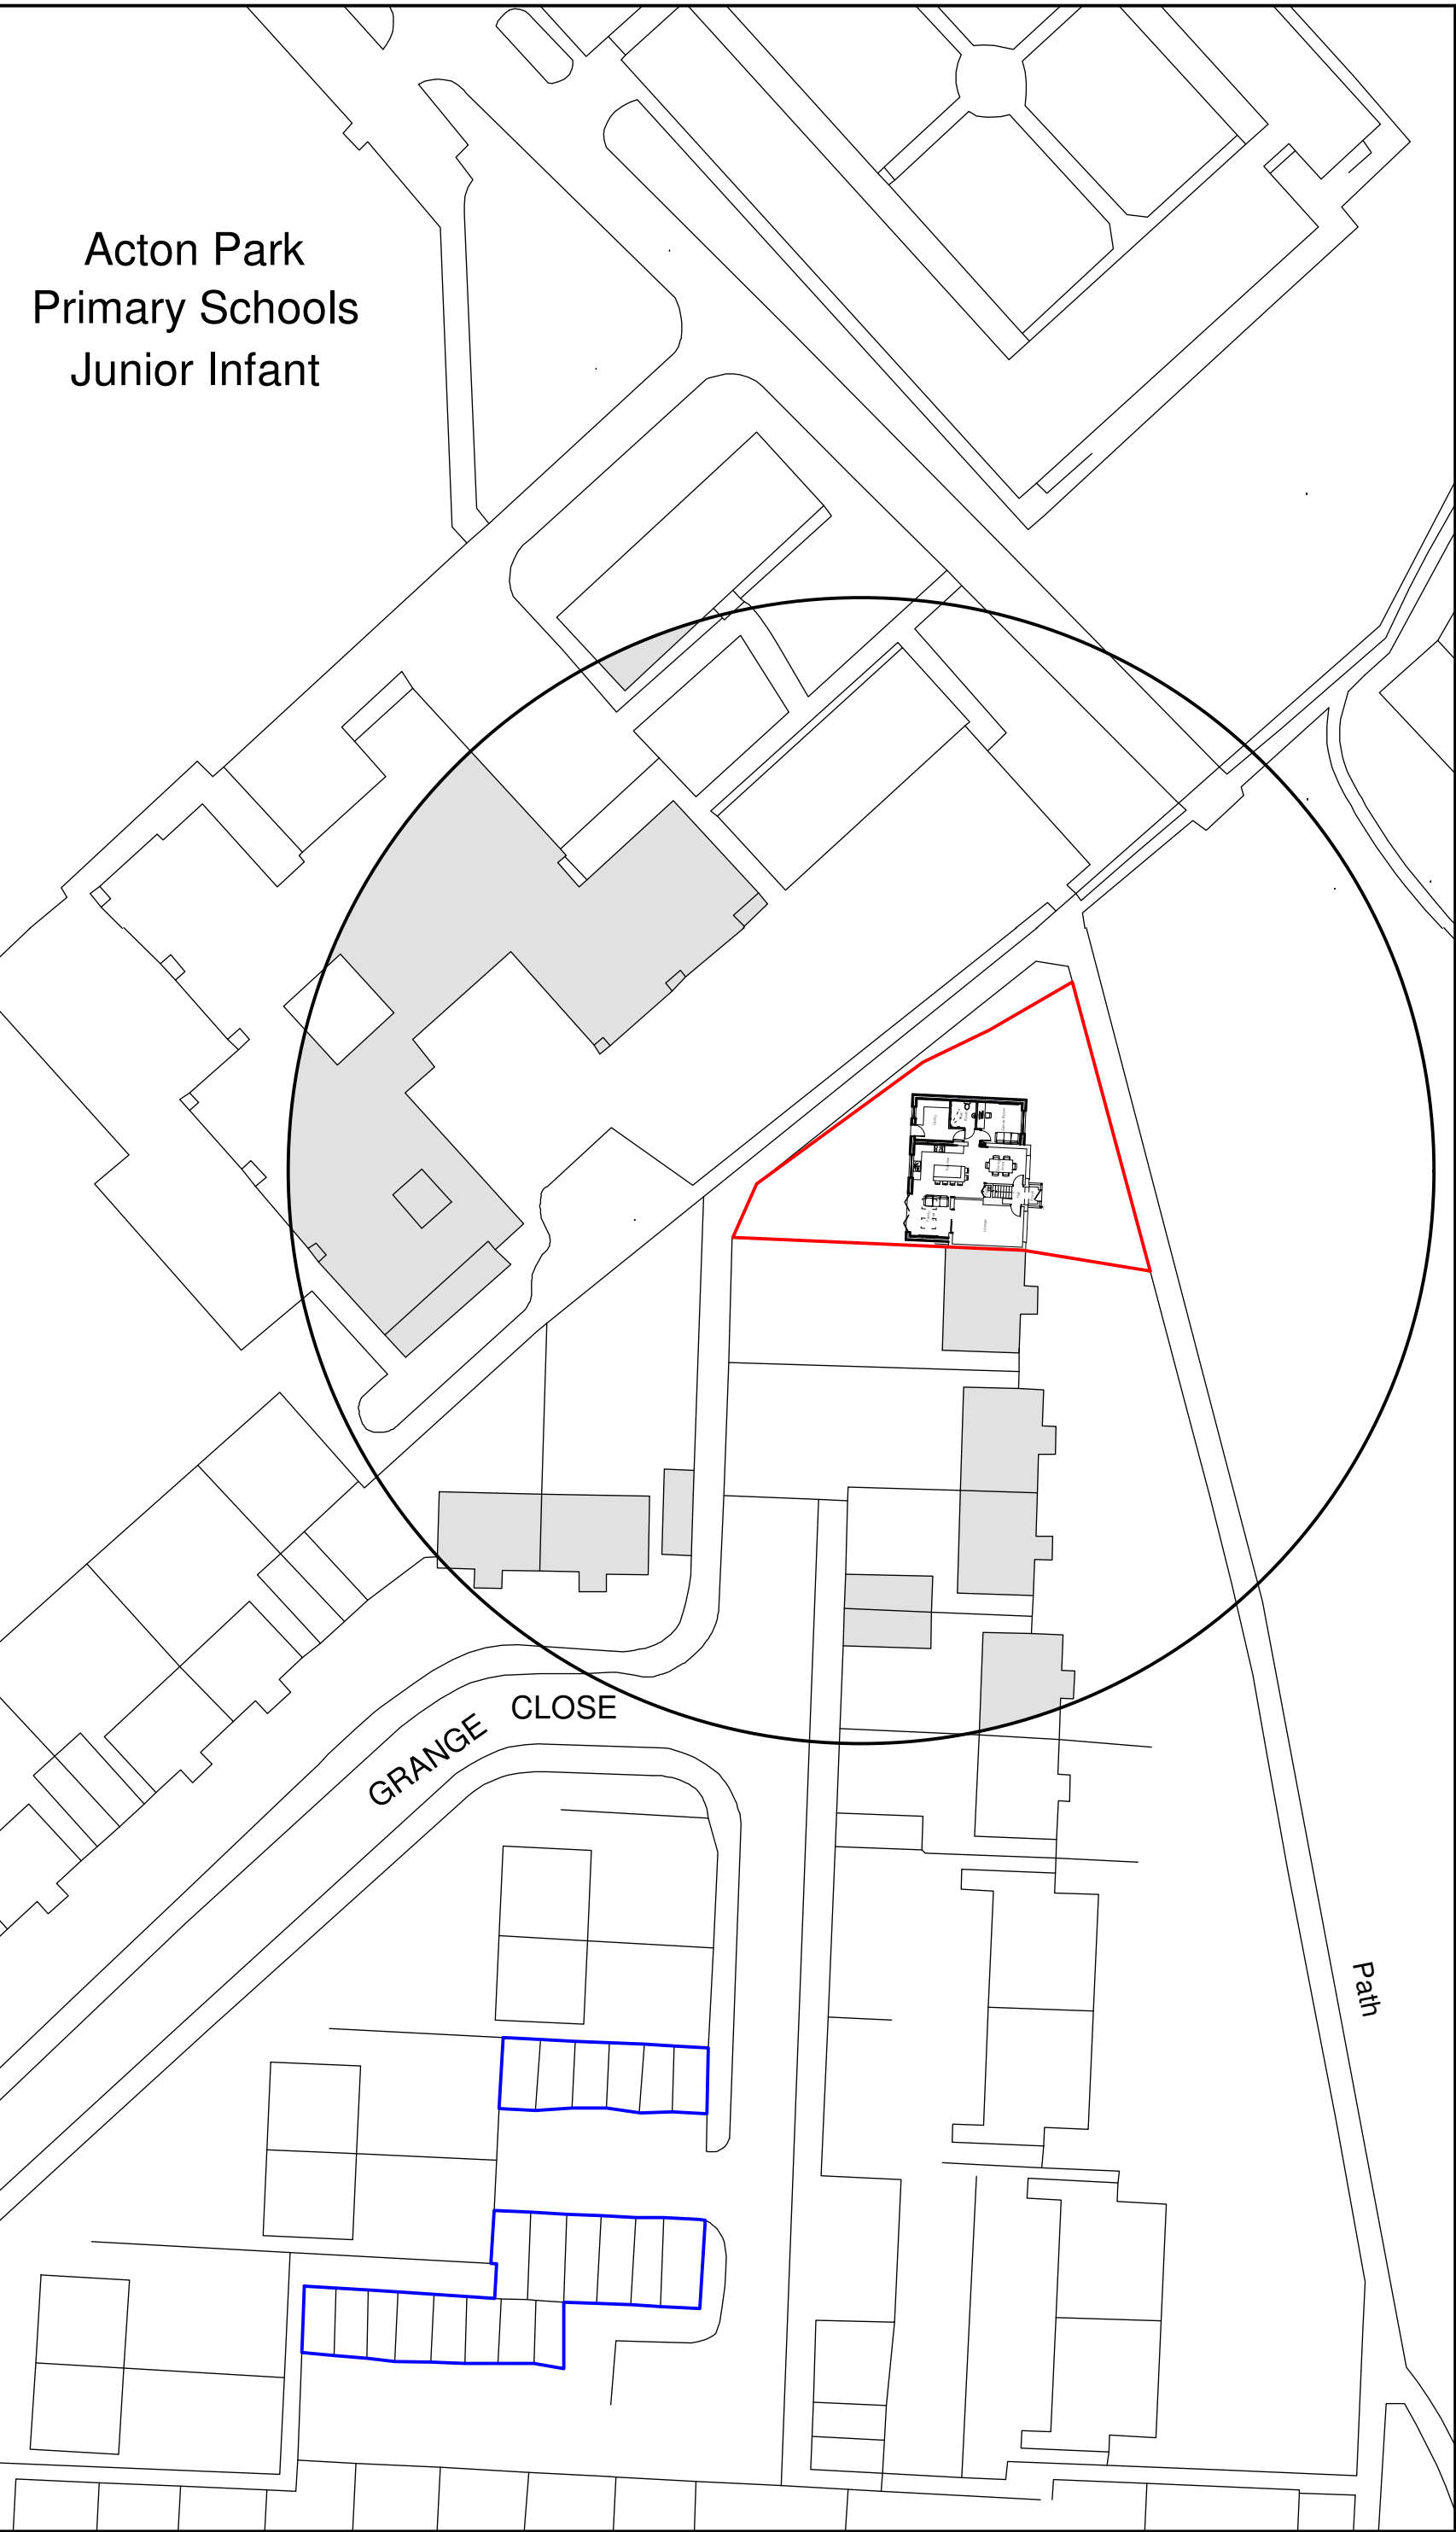

Site Plan 1:500

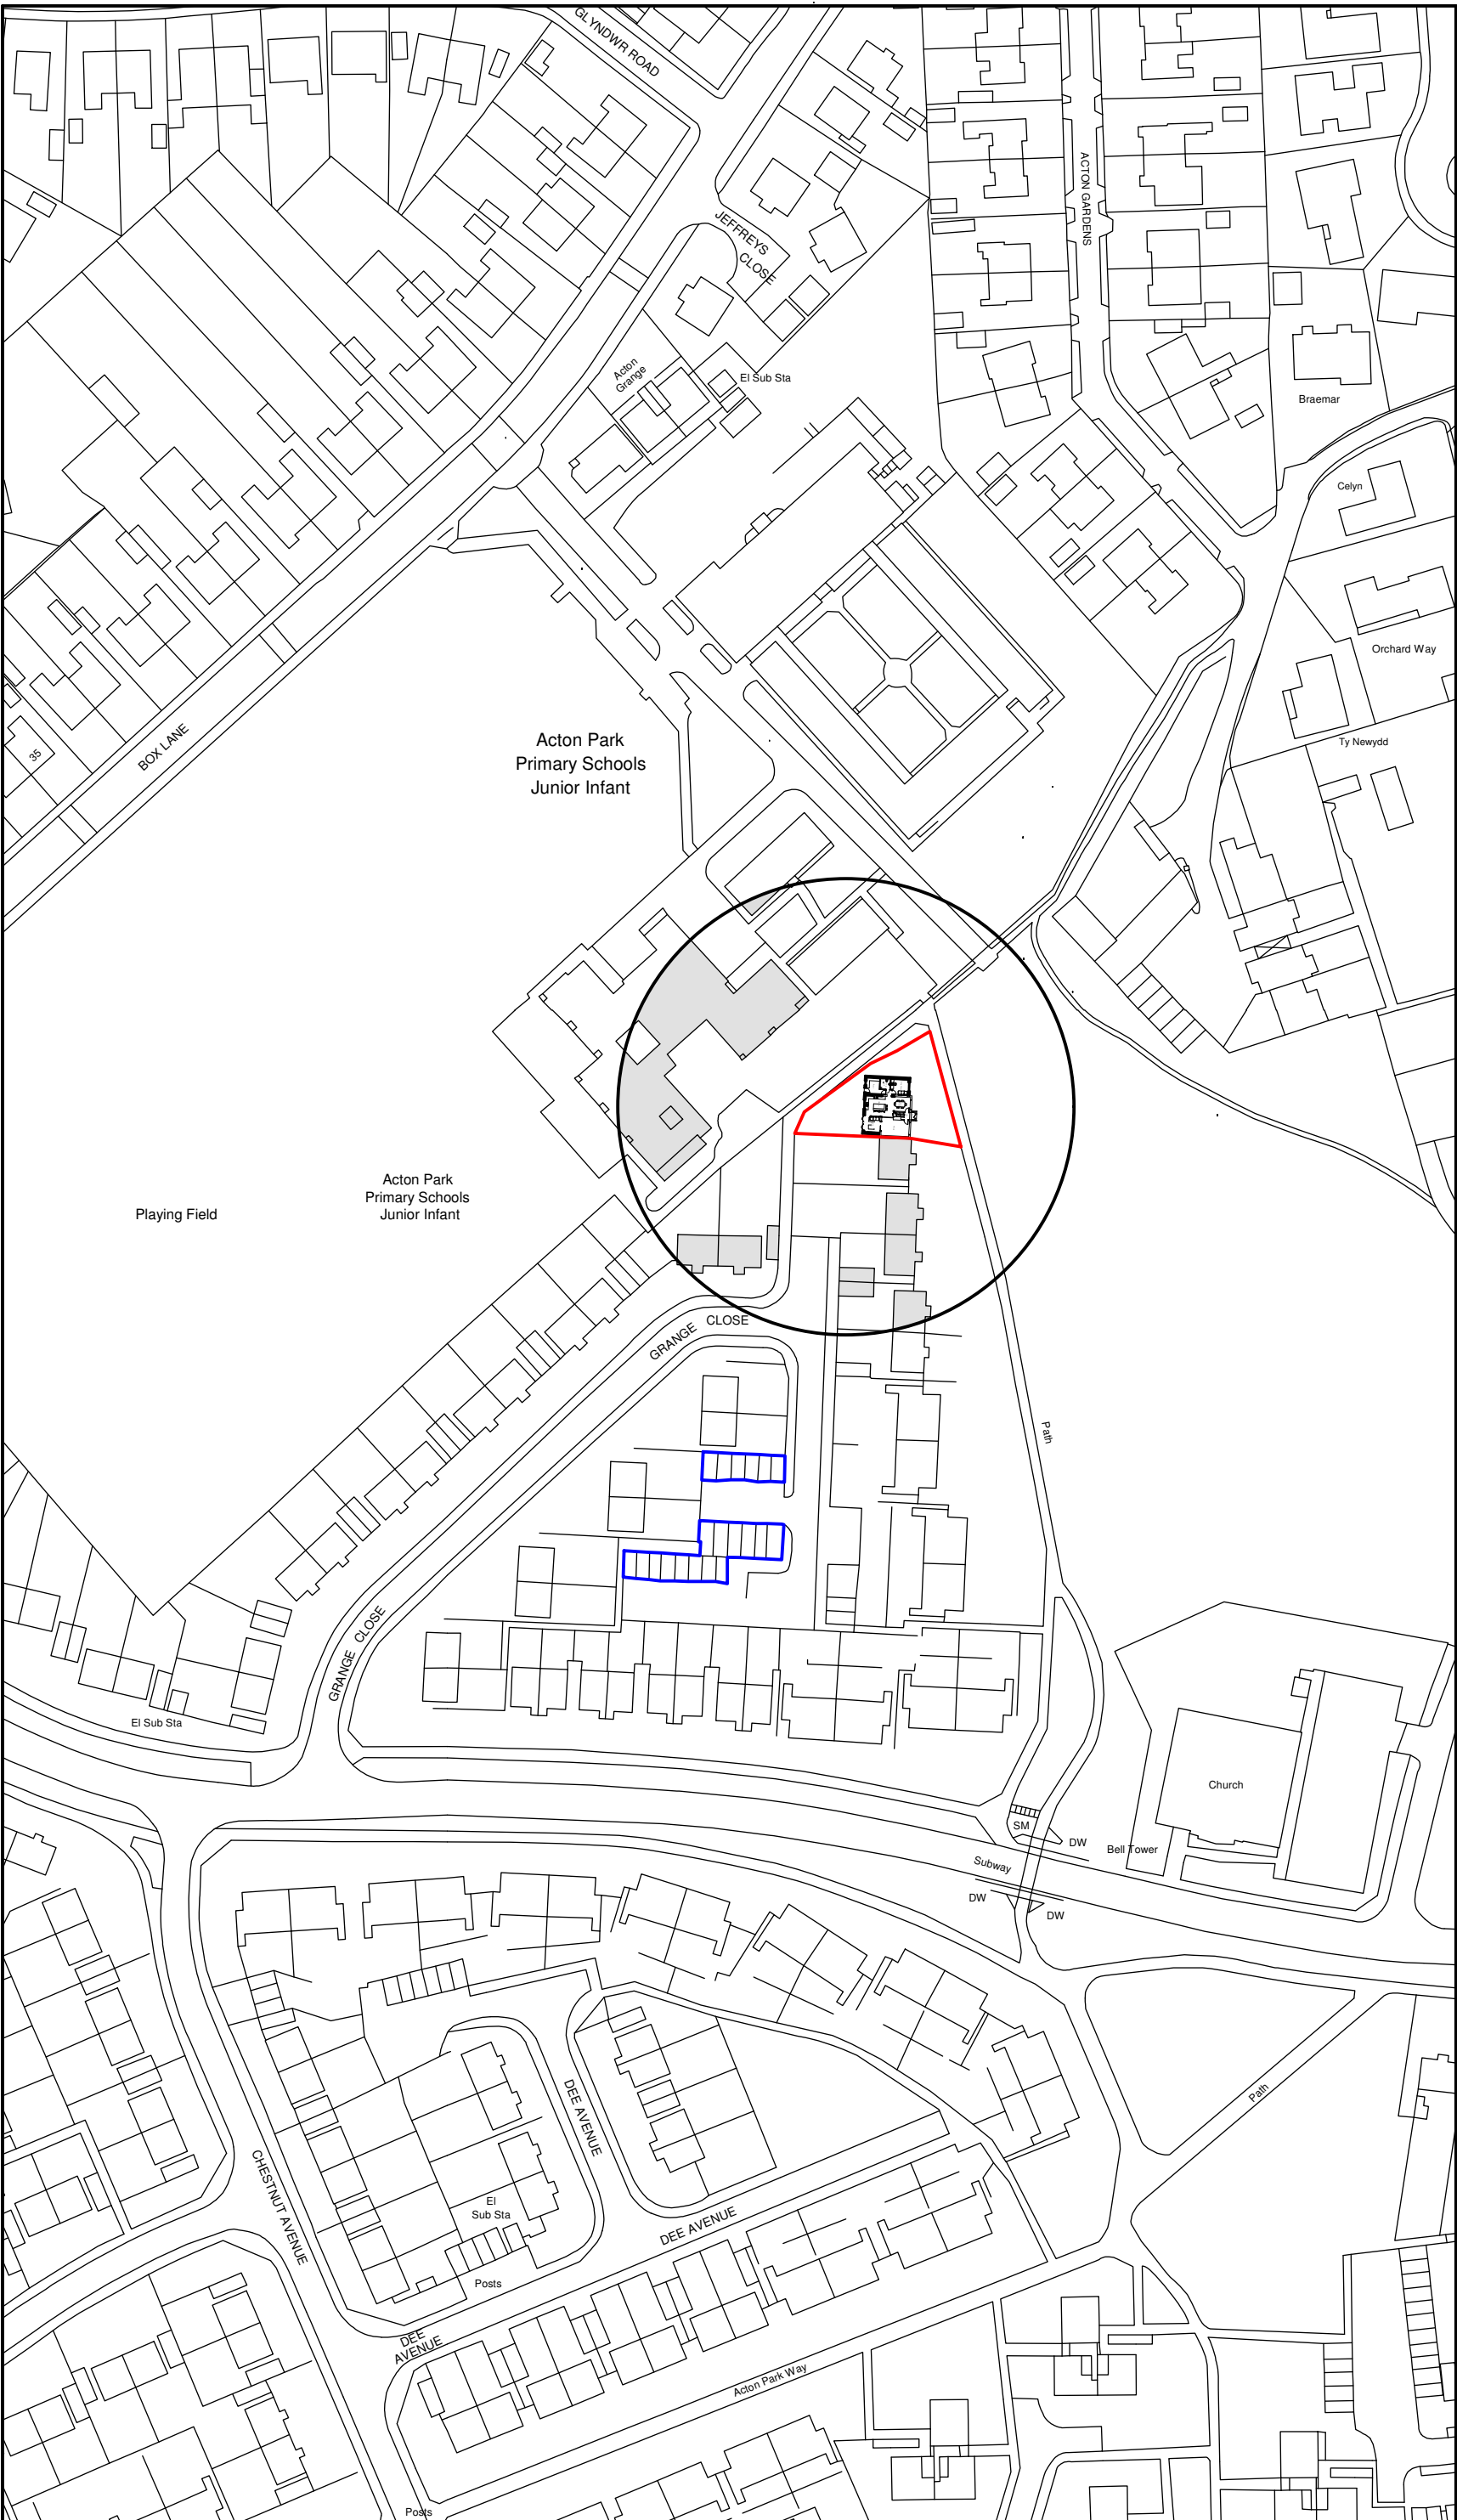

Location Plan 1:1250

Key

- Surrounding Buildings
- Application Site
- Parking spaces associated with application site

A	09/21	Parking Spaces	E.M.J
Rev	Date	Detail	Initial

Project:
Proposed Alterations to,
130 Herbert Jennings Acton,
Wrexham,
LL1 27US

Title: Site: Site # Location Plan	Scale: (A2) 1:500 & 1:1250
--	---

Drawn By: D.J.Edwards	Date: Sept 2021
Drawing No: P137/006	Sheet: 1 of 1

Office 3K4,
Redwither Business Tower,
Wrexham. LL13 9XT
Tel: 01978 356500
www.blueprintarchitectural.com
© copyright all rights reserved