

VISUAL SCALE 1:100 @ A3

GABLE OPTION PLOTS 1 & 6

FFL 4.950 m
▼ 02 - ROOF


FFL 2.625 m
▼ 01 - FIRST FLOOR

FFL 0.000 m
▼ 00 - GROUND FLOOR



FRONT ELEVATION (GABLE OPTION)

SCALE 1 : 100

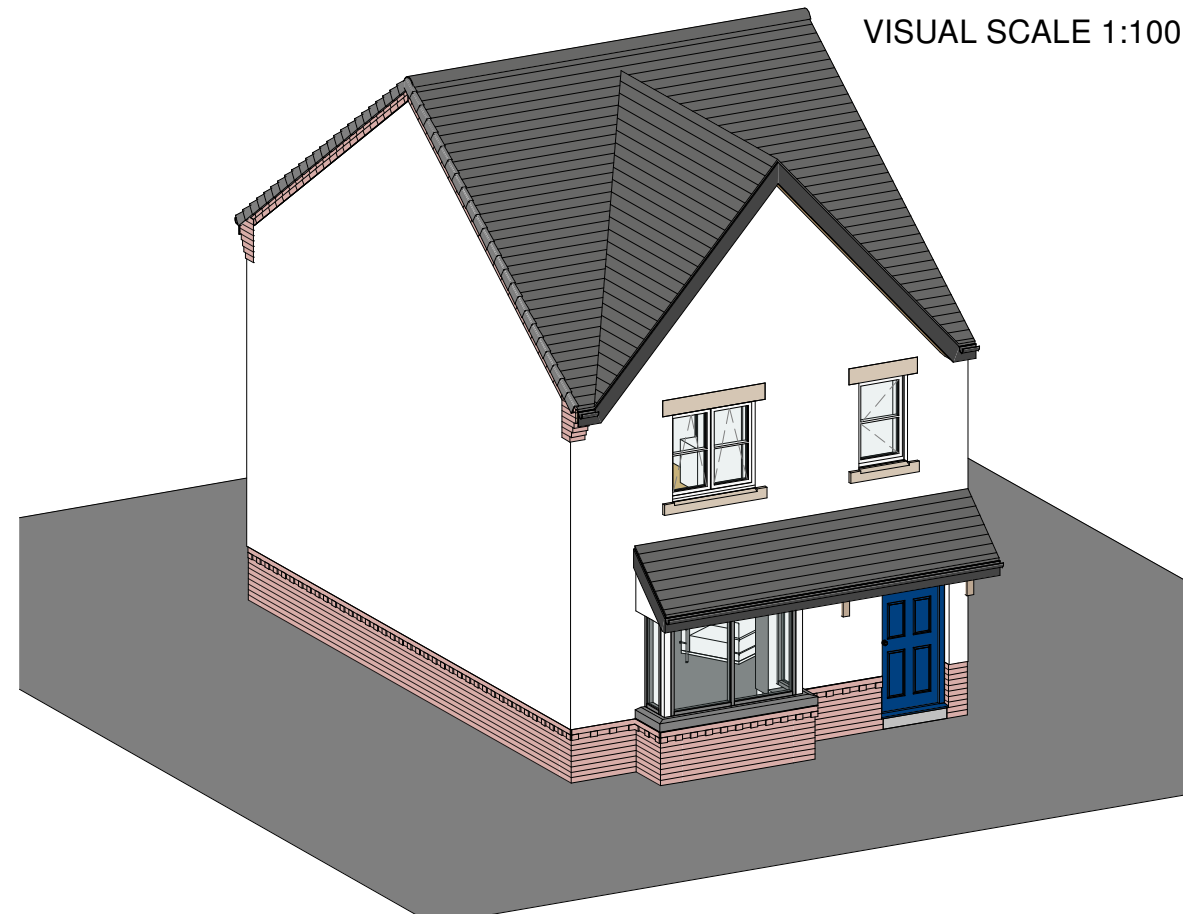

FFL 4.950 m
▼ 02 - ROOF

FFL 2.625 m
▼ 01 - FIRST FLOOR

FFL 0.000 m
▼ 00 - GROUND FLOOR




REAR ELEVATION (PITCHED)

SCALE 1 : 100

FFL 4.950 m
▼ 02 - ROOF

FFL 2.625 m
▼ 01 - FIRST FLOOR

FFL 0.000 m
▼ 00 - GROUND FLOOR

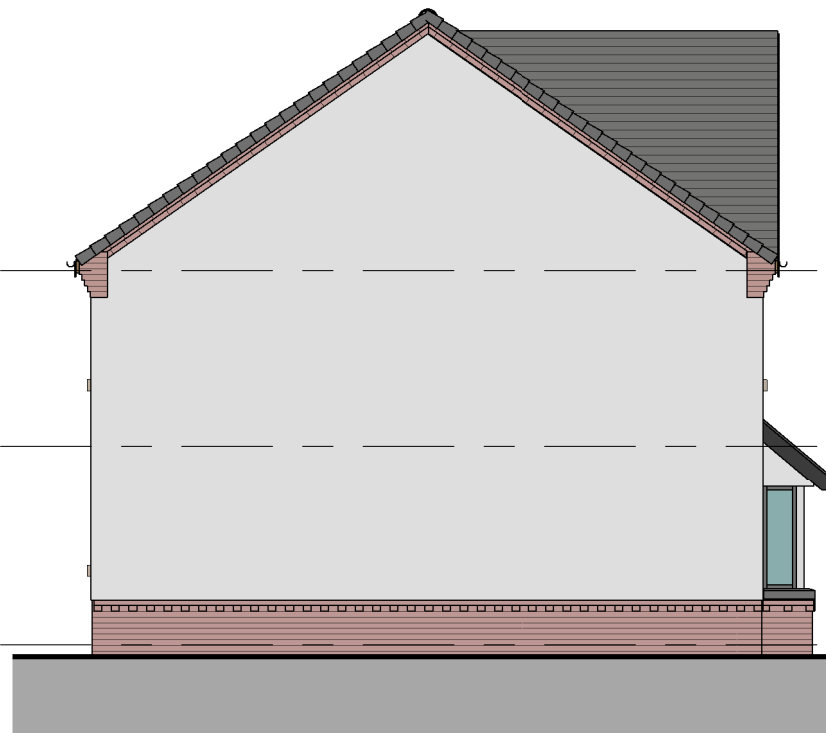

GABLE ELEVATION (PITCHED)

SCALE 1 : 100

A	ISSUED FOR PLANNING	16/08/18	IO
REV	DESCRIPTION	DATE	BY

THIS DRAWING IS THE COPYRIGHT OF AINSLEY GOMMON ARCHITECTS. WORK TO FIGURED DIMENSIONS ONLY. CHECK ALL DIMENSIONS ON SITE. ANY DISCREPANCIES TO BE NOTIFIED TO THE ARCHITECT.
ELEMENTS OF STRUCTURE SHOWN ARE INDICATIVE AND FOR GUIDANCE. FINAL DESIGN TO BE AS STRUCTURAL ENGINEERS DETAILS AND SPECIFICATION.

PROJECT

WOODLANDS, DODDS LANE
for WWHa

DRAWING TITLE

HOUSE TYPE 4 LCHO (5P3B) - GABLE OPTION - ELEVATIONS

SCALE	DATE	DRAWN	CHECKED
1 : 100 @ A3	14/08/18	IO	DP

DRAWING STATUS	PLANNING
----------------	----------

JOB No	DRAWING No	REVISION
C861	202	A

AG | **A** AINSLEY GOMMON ARCHITECTS

THE OLD POLICE STATION, 15 GLYNNE WAY, HAWARDEN, CH5
Tel: 01244 537 100 | wales@agarchitects.co.uk
Ainsley Gomon Architects Ltd., Registered in England & Wales No. 4187948
Registered Office: 1 Price Street, Hamilton Square, Birkenhead CH41 6JN

PRINTED 16/08/2018 09:05:31

A3