



BRYER STABLES, TREVOR

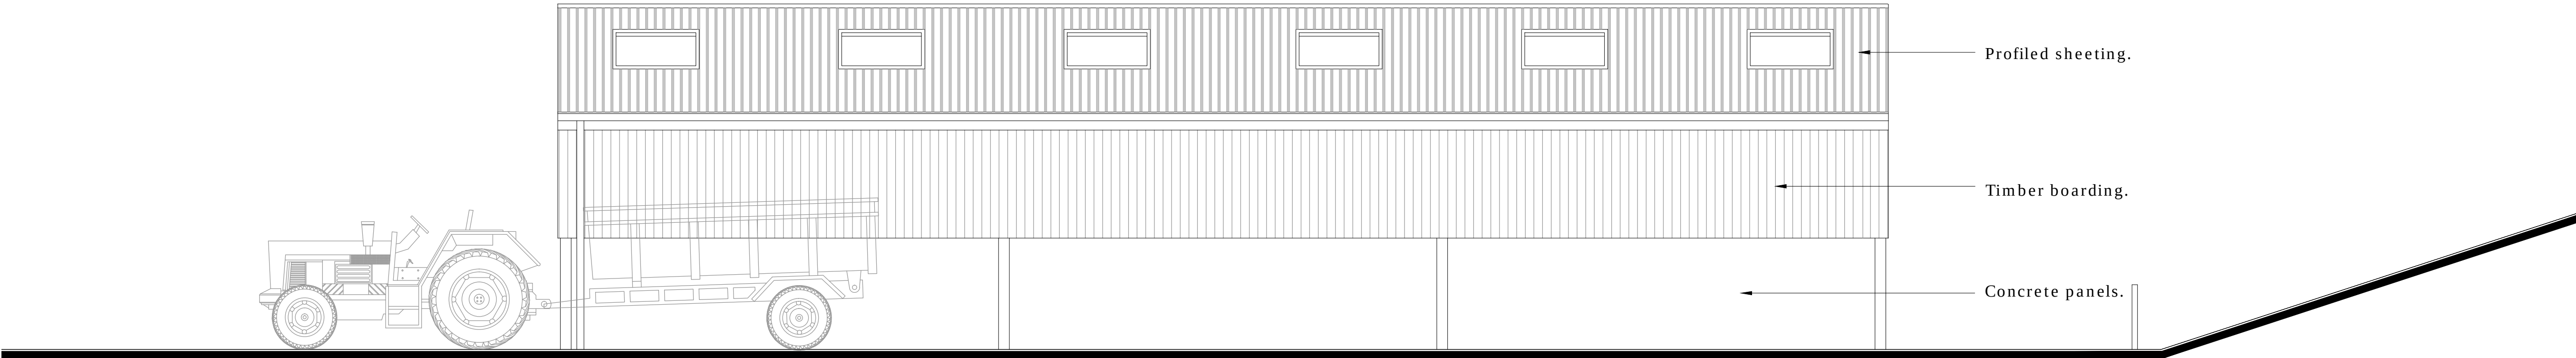


Proposed Side Elevation  
1:50

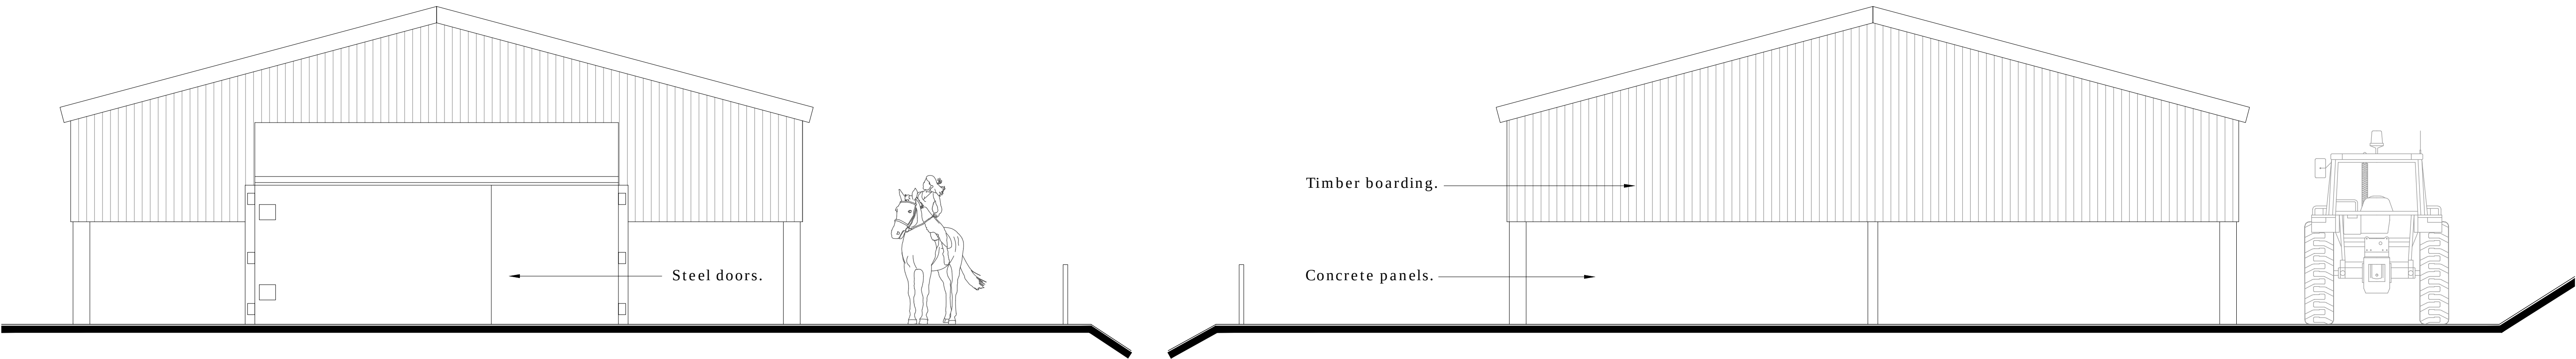

Proposed Front Elevation  
1:50

Proposed Rear Elevation  
1:50

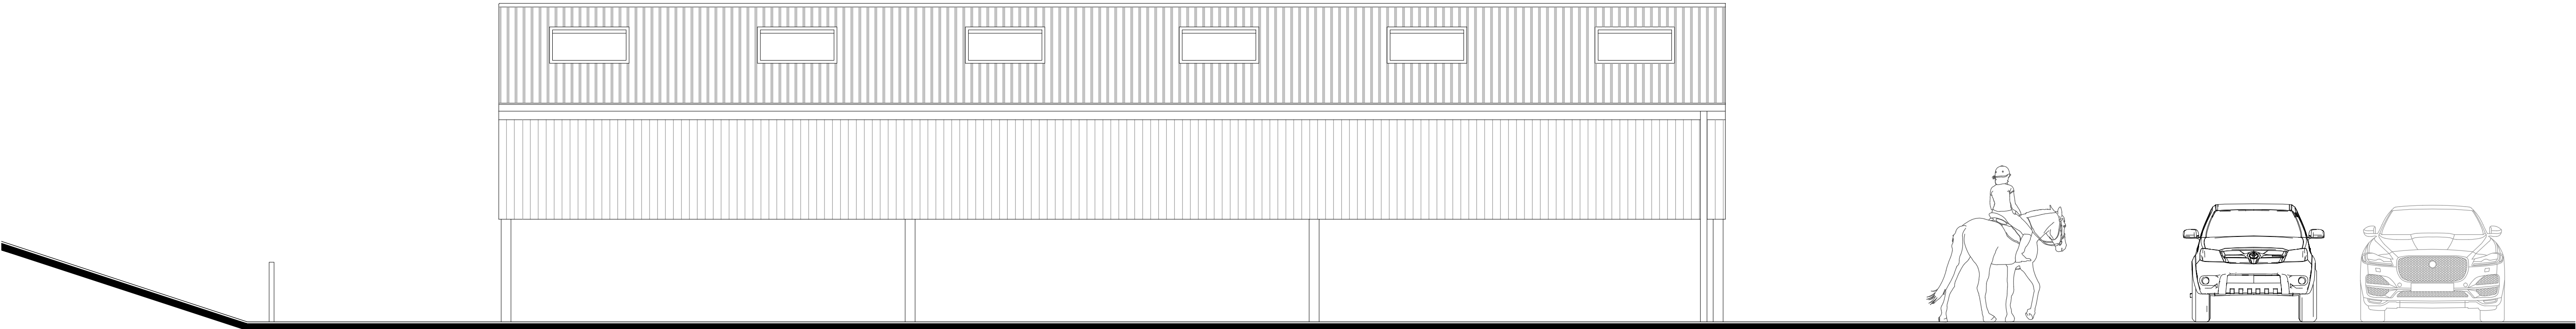

Proposed Side Elevation  
1:50



CULLIS-ARCHITECTURAL-DESIGN

25 Sunningdale Close  
Wrexham  
North Wales  
LL13 9QU

T 01978 264376  
M 07791 480768  
E ajones540@btinternet.com



LABC

Client: Ms. S. Edwards.

Drawing Title: Proposed Elevations.

Job Title: Proposed Stables at Land Adjacent to Bryer, Trevor Rd, Trevor.

| Date:     | Scale:     | Rev: | Draw No: |
|-----------|------------|------|----------|
| June 2021 | 1:50 at A1 |      | PD218/04 |