




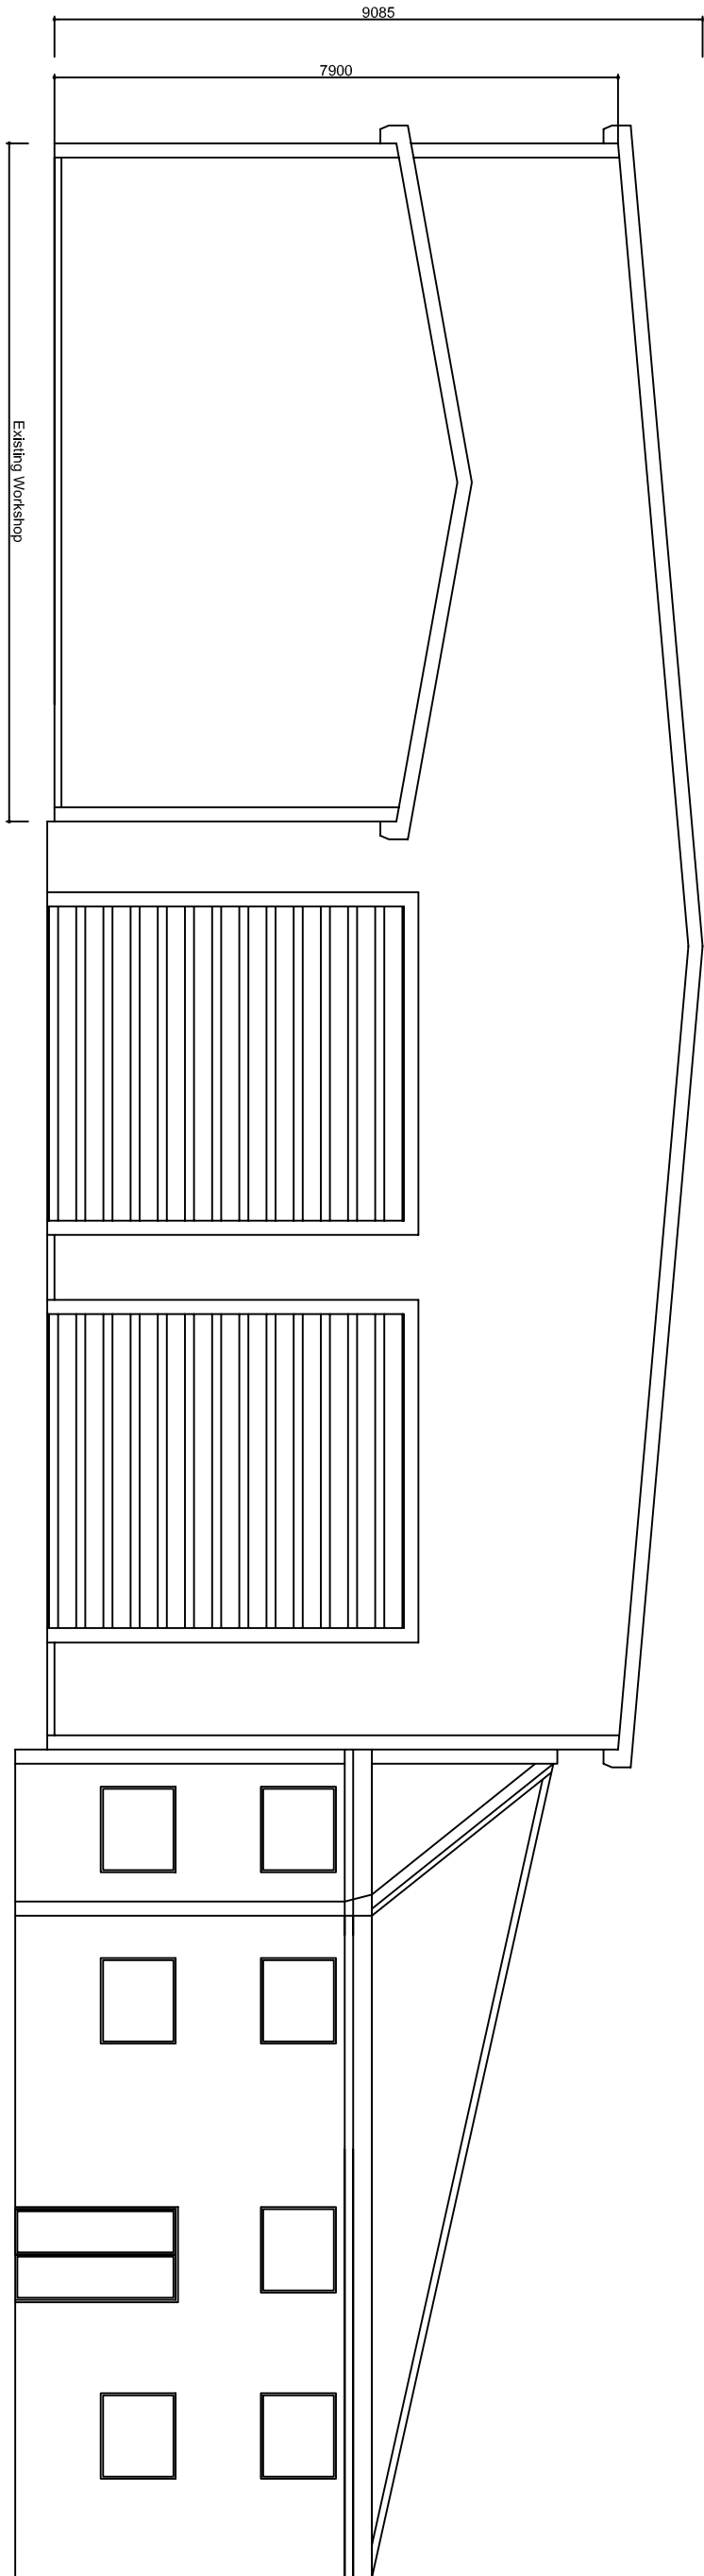


NORTH ELEVATION (Facing Redwither Road)
Scale 1 / 100

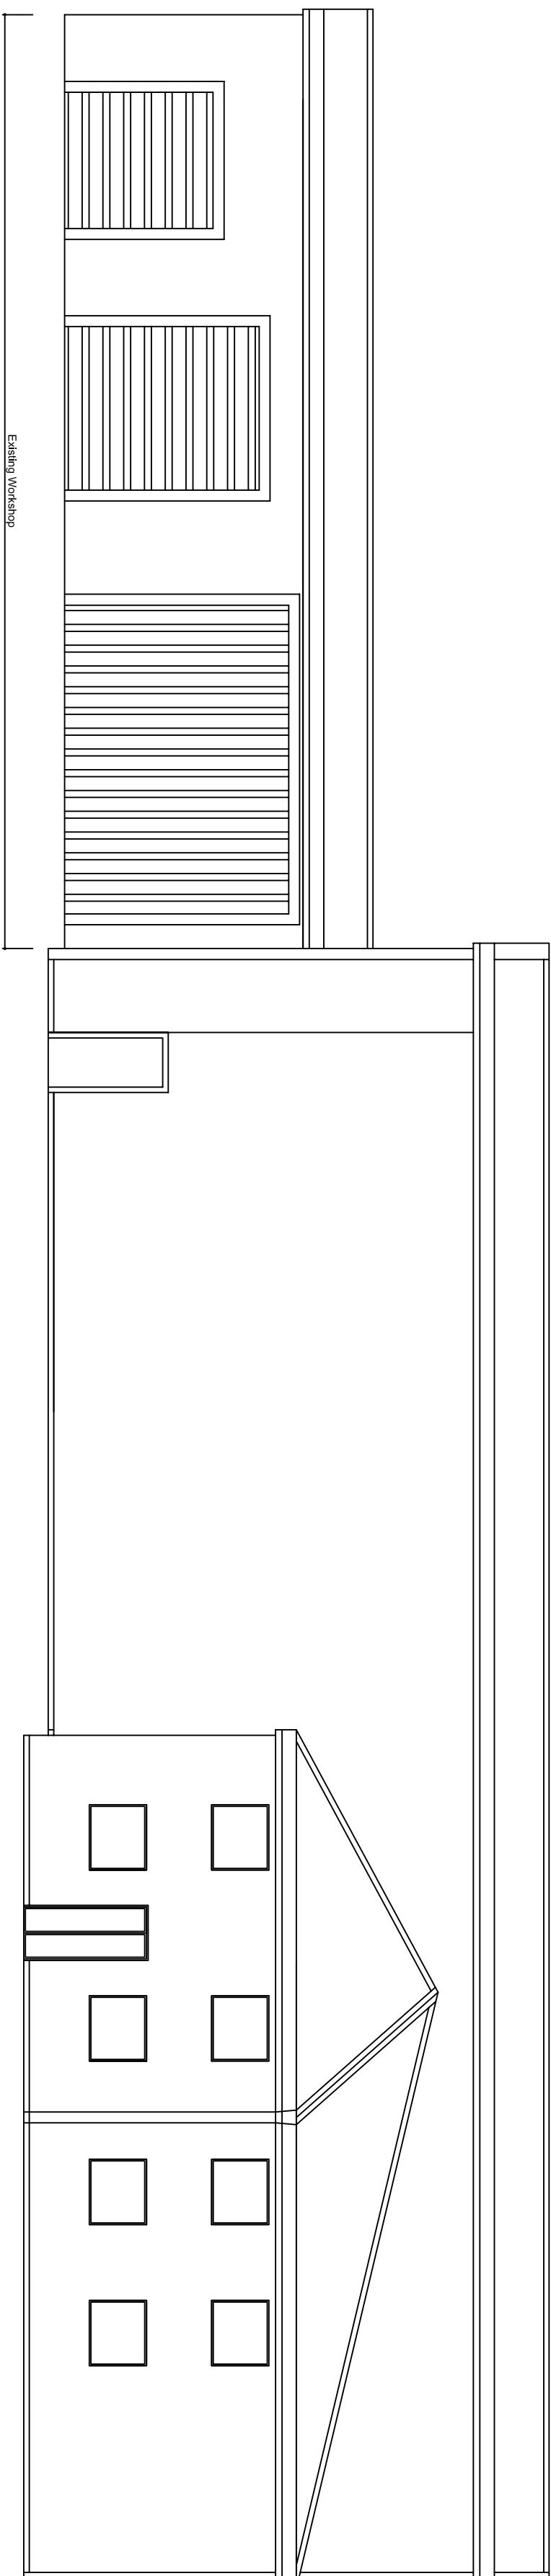

WEST ELEVATION
Scale 1 / 100

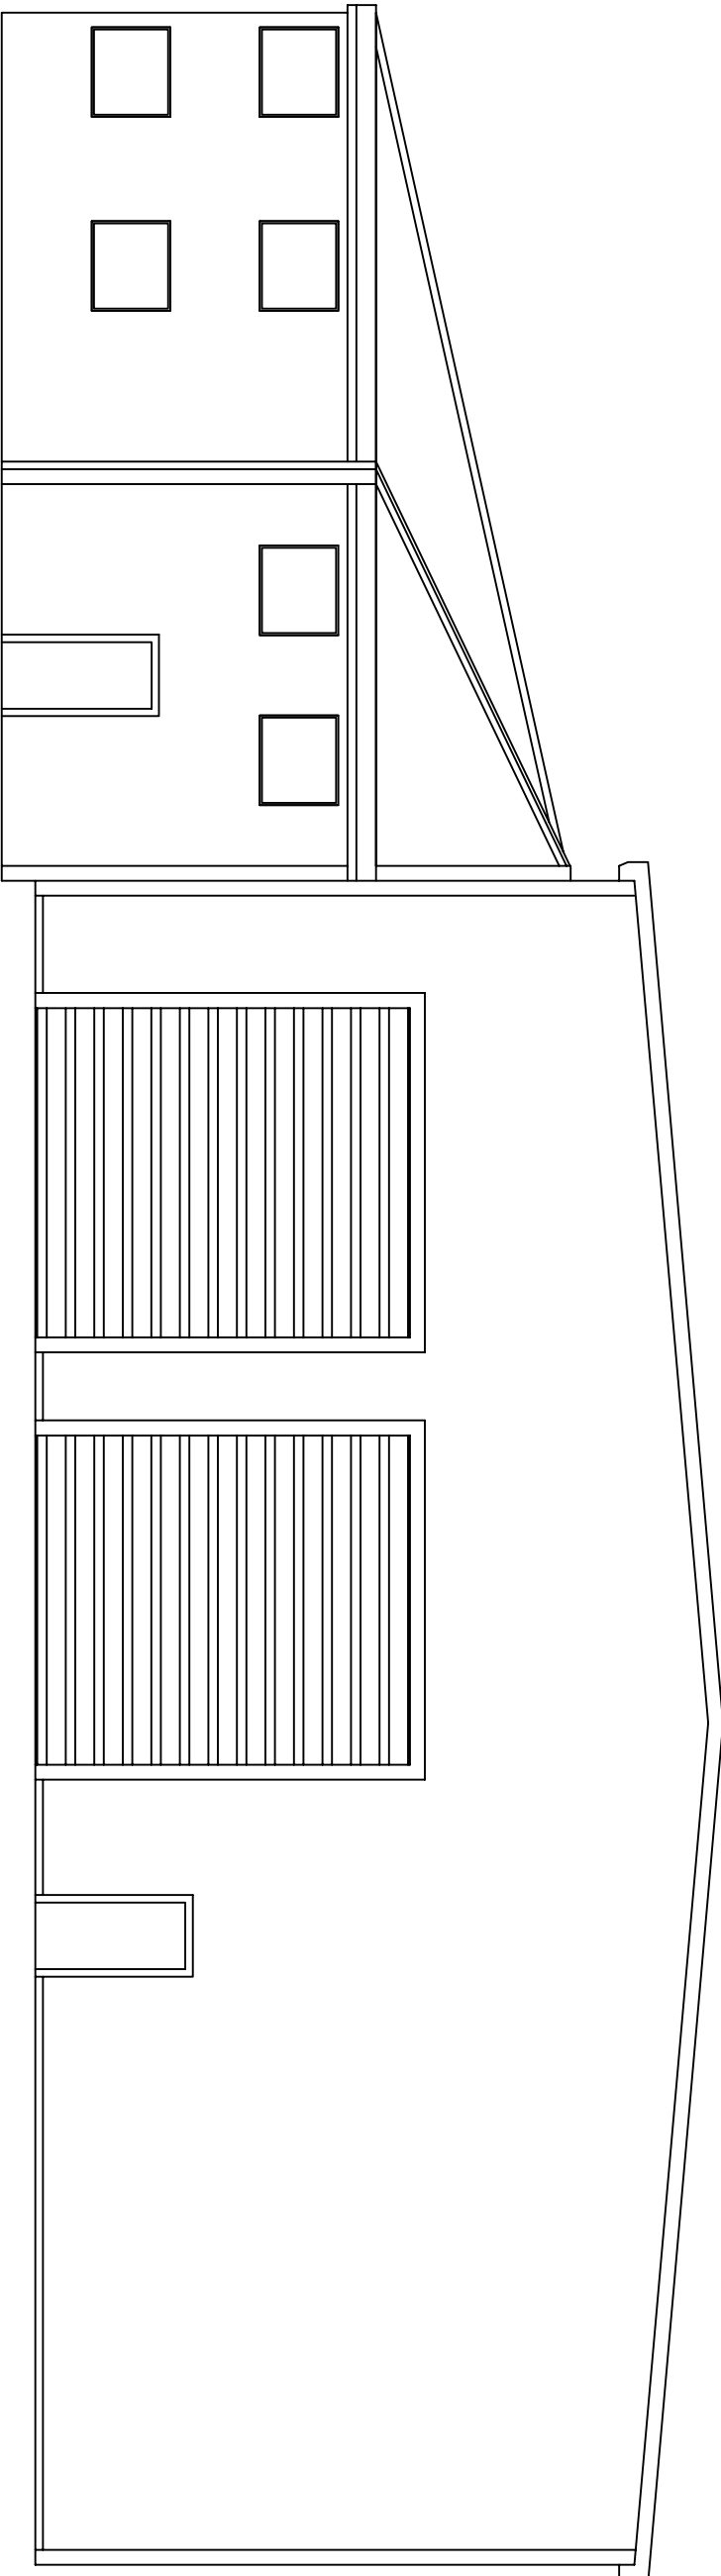

SOUTH ELEVATION
Scale 1 / 100

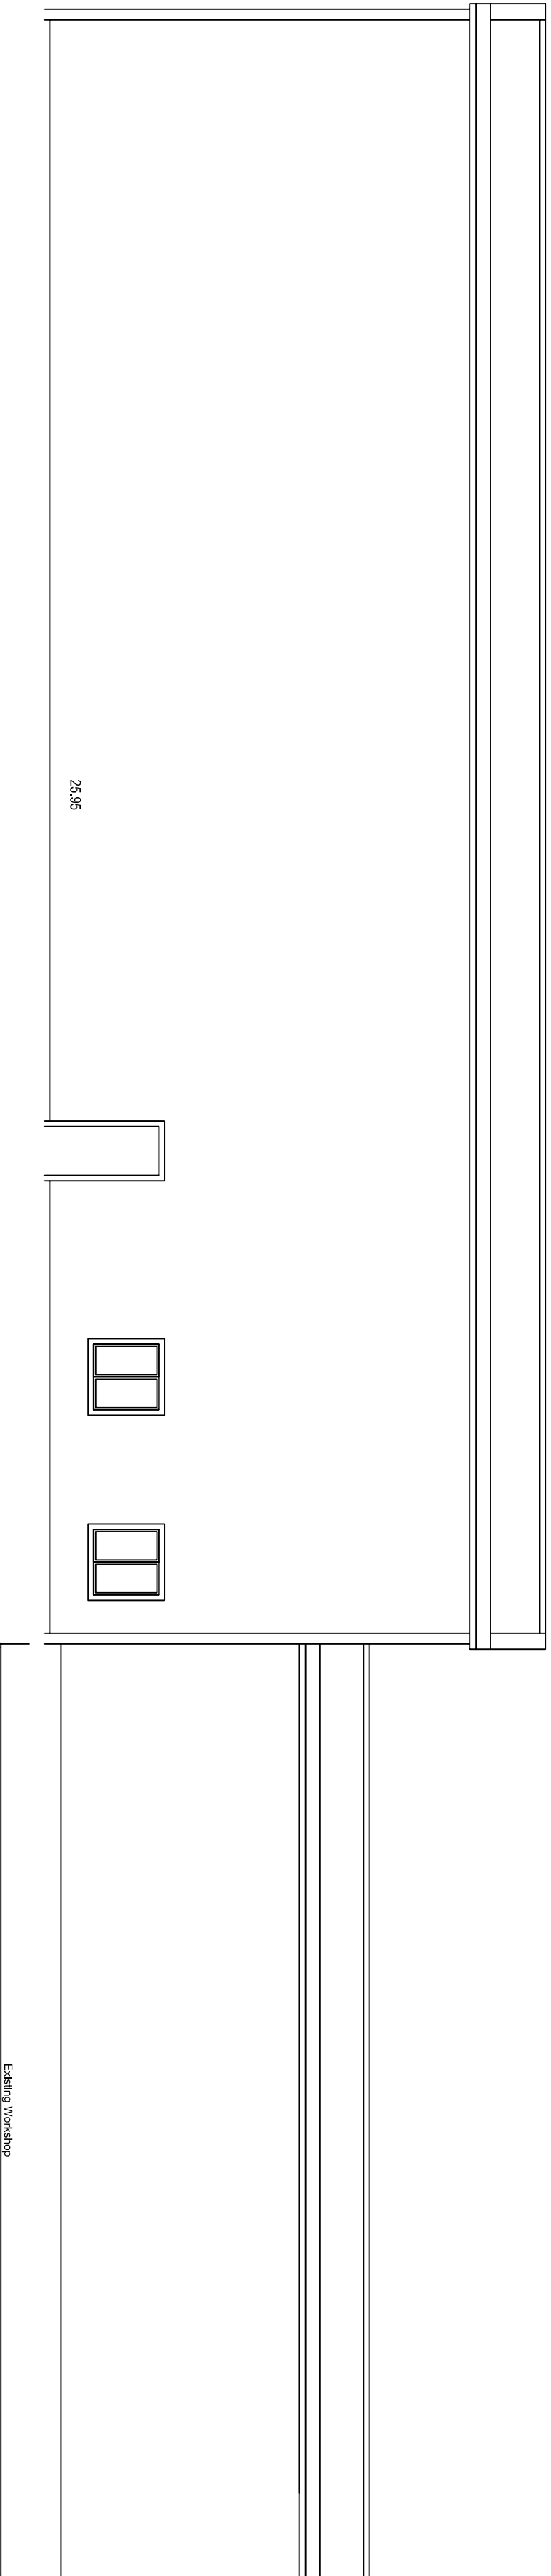

EAST ELEVATION
Scale 1 / 100

This drawing is the copyright of the
PLATT WHITE PARTNERSHIP.

**All dimensions are to be checked on site prior to commencing work.
DO NOT SCALE FROM THIS DRAWING.**

NOTES

FINISHES

MAINTENANCE BUILDING

ROOF
PROFILED METAL CLADDING SINGLE SKIN
5 DEG PITCH WITH ANTI CONDENSATION
BARRIER AND 10% ROOF LIGHTS
GUTTERS IN PLASTISOL TRIMLINE WITH RW
GOODS TO MATCH WALL CLADDING

WALLS


FULL HEIGHT SINGLE SKIN PROFILED METAL
CLADDING

OFFICE BUILDING

ROOF
COMPOSITE PROFILED METAL CLADDING
(INSULATED)
GUTTERS IN PLASTISOL TRIMLINE WITH RW
GOODS TO MATCH WALL CLADDING

WALLS

FULL HEIGHT COMPOSITE PROFILED METAL
CLADDING (INSULATED)

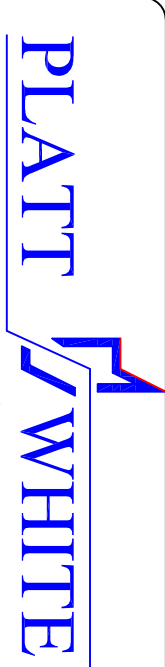[illegible]

**Nova House, 94 Boughton
Chester, CH3 5AQ.
Tel: 01244 314111, Fax: 01244 314700
e-mail: info@plattwhite.co.uk
Web: www.plattwhite.co.uk**

Client
ASH WASTE SERVICES
REDWITHER ROAD
WREXHAM INDUSTRIAL ESTATE

Project
NEW VEHICLE MAINTENANCE & OFFICE BUILDINGS

Subject
ELEVATIONS

Drwg. No.
3578 / 03

Drawn by	AL
Checked by	D

Scale
As shown @ A1

Date April 2021