




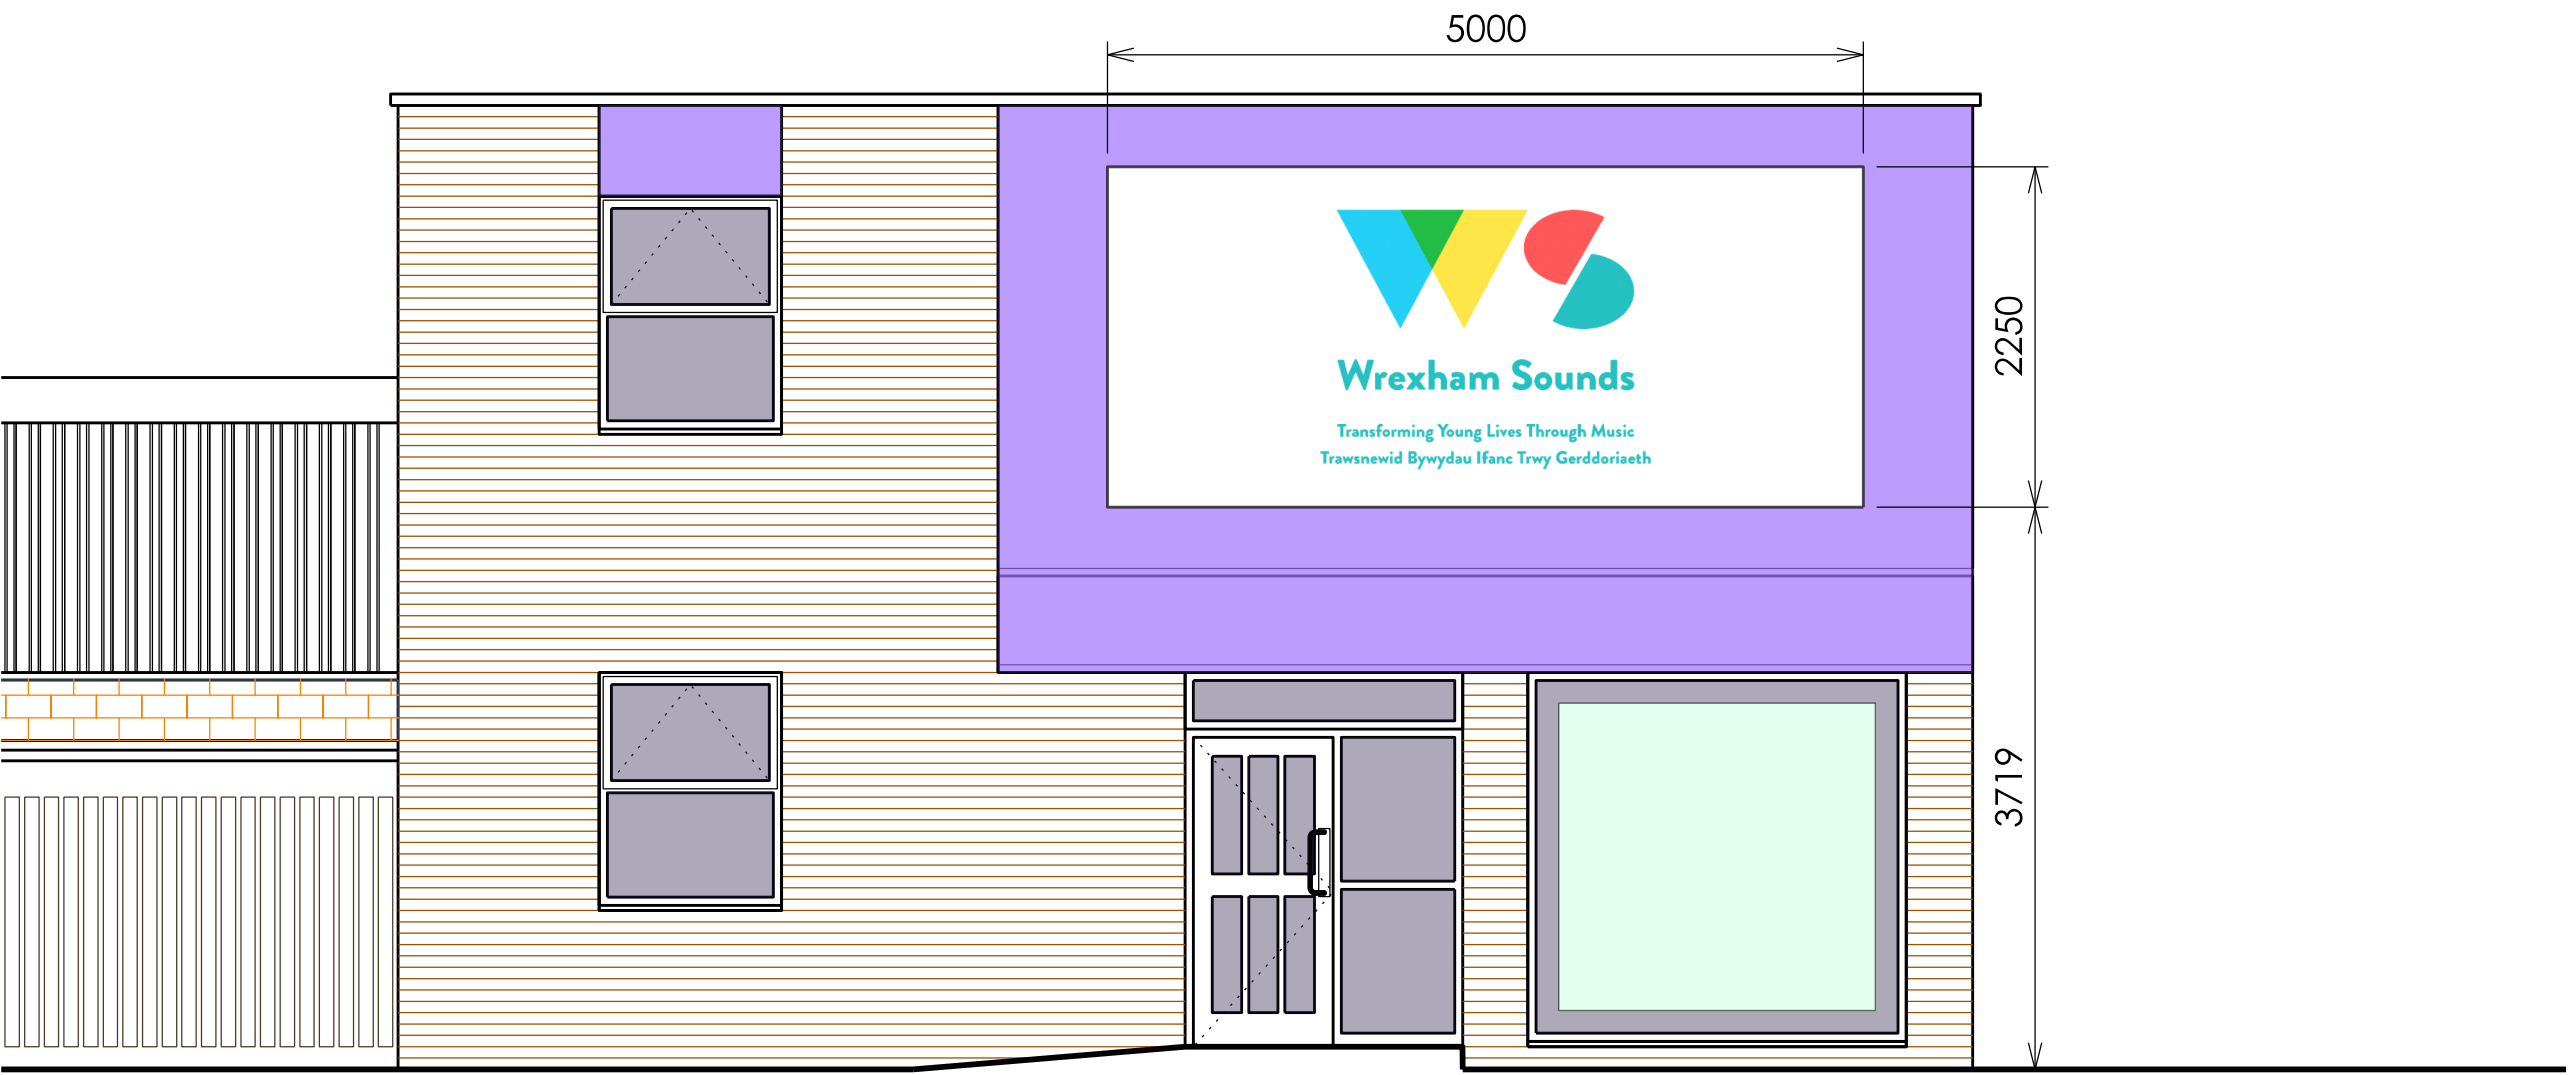


PROPOSED NORTH ELEVATION SIGNAGE 1:50 @A1

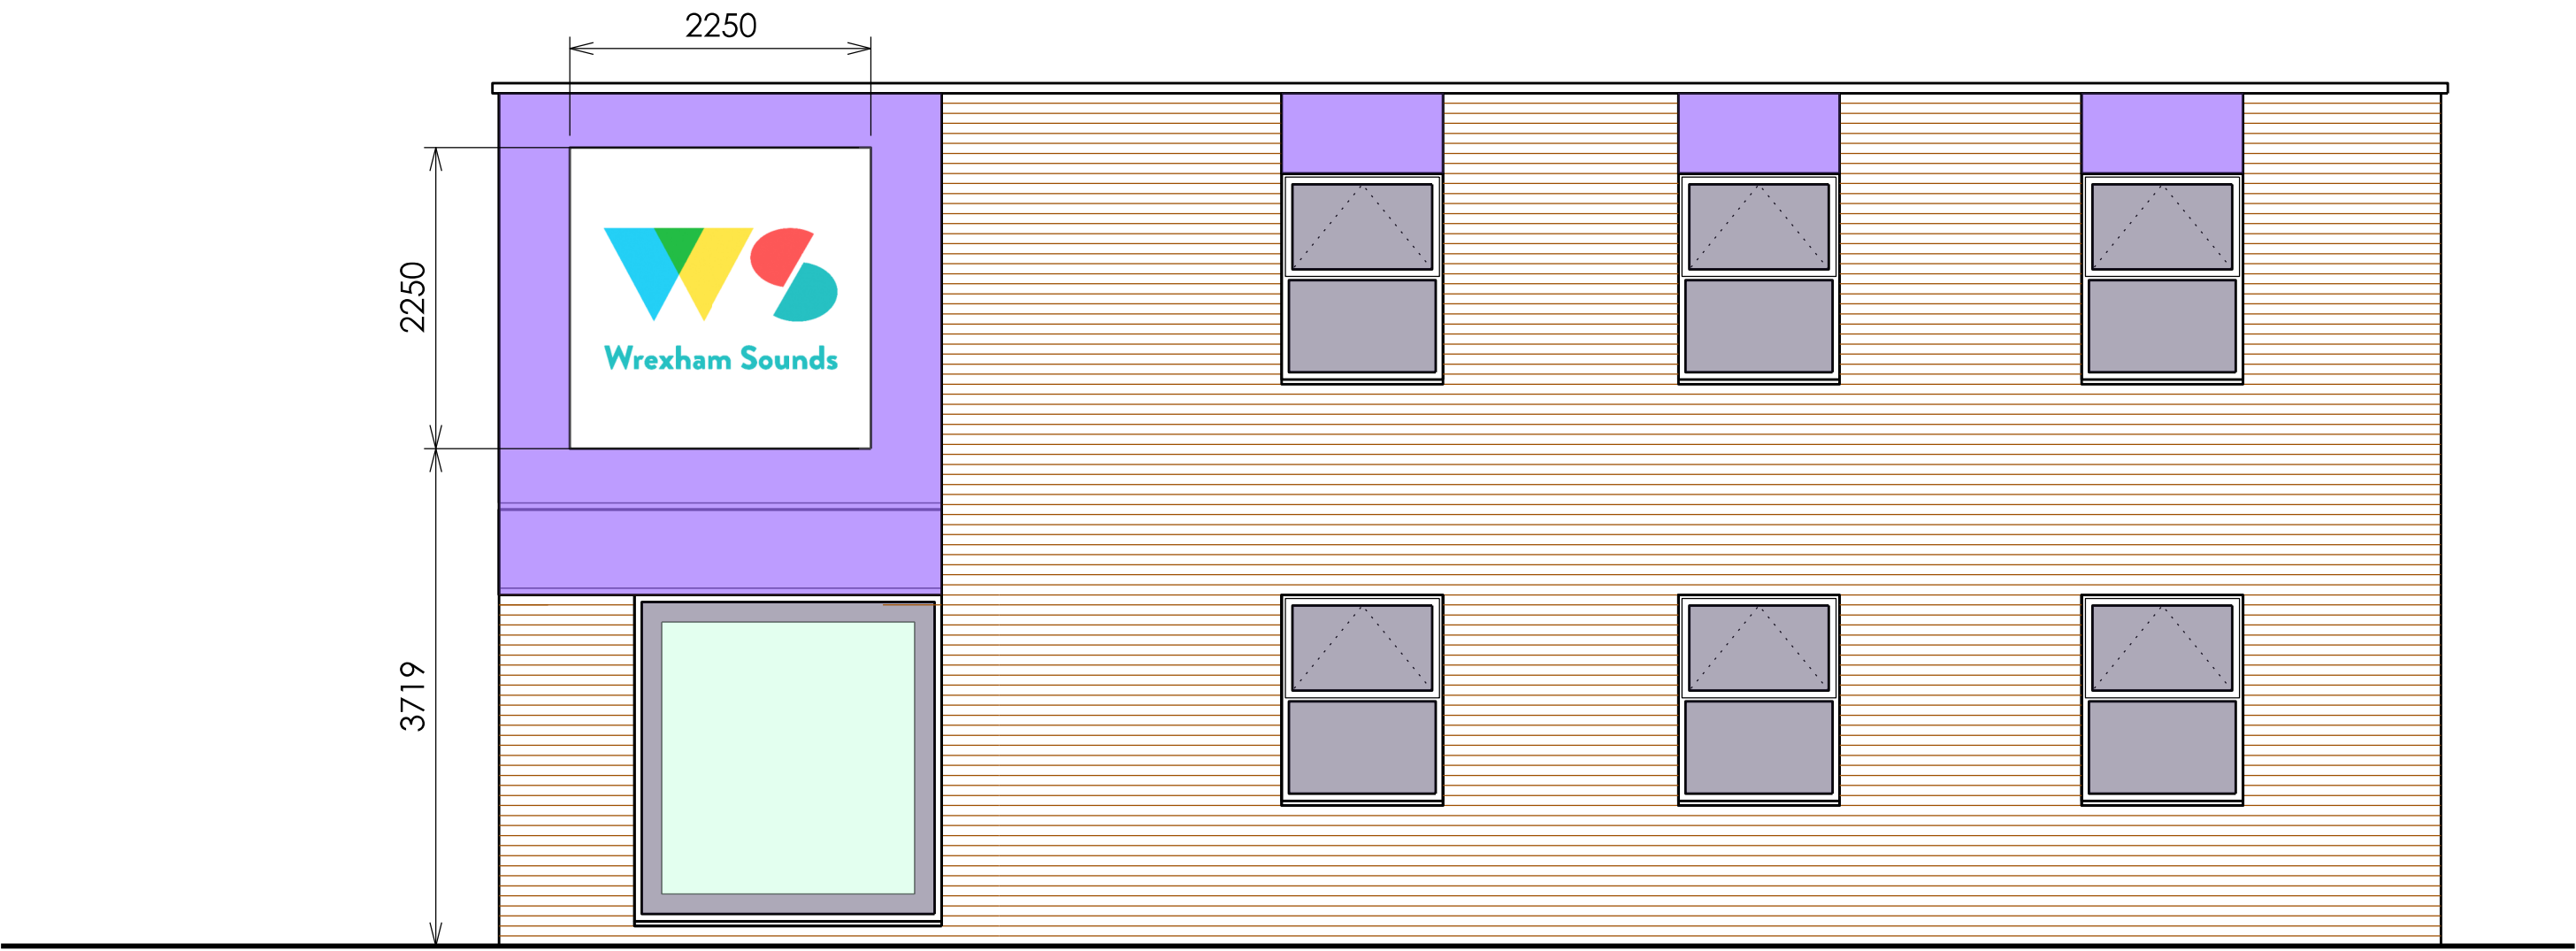


PROPOSED WEST ELEVATION SIGNAGE 1:50 @A1

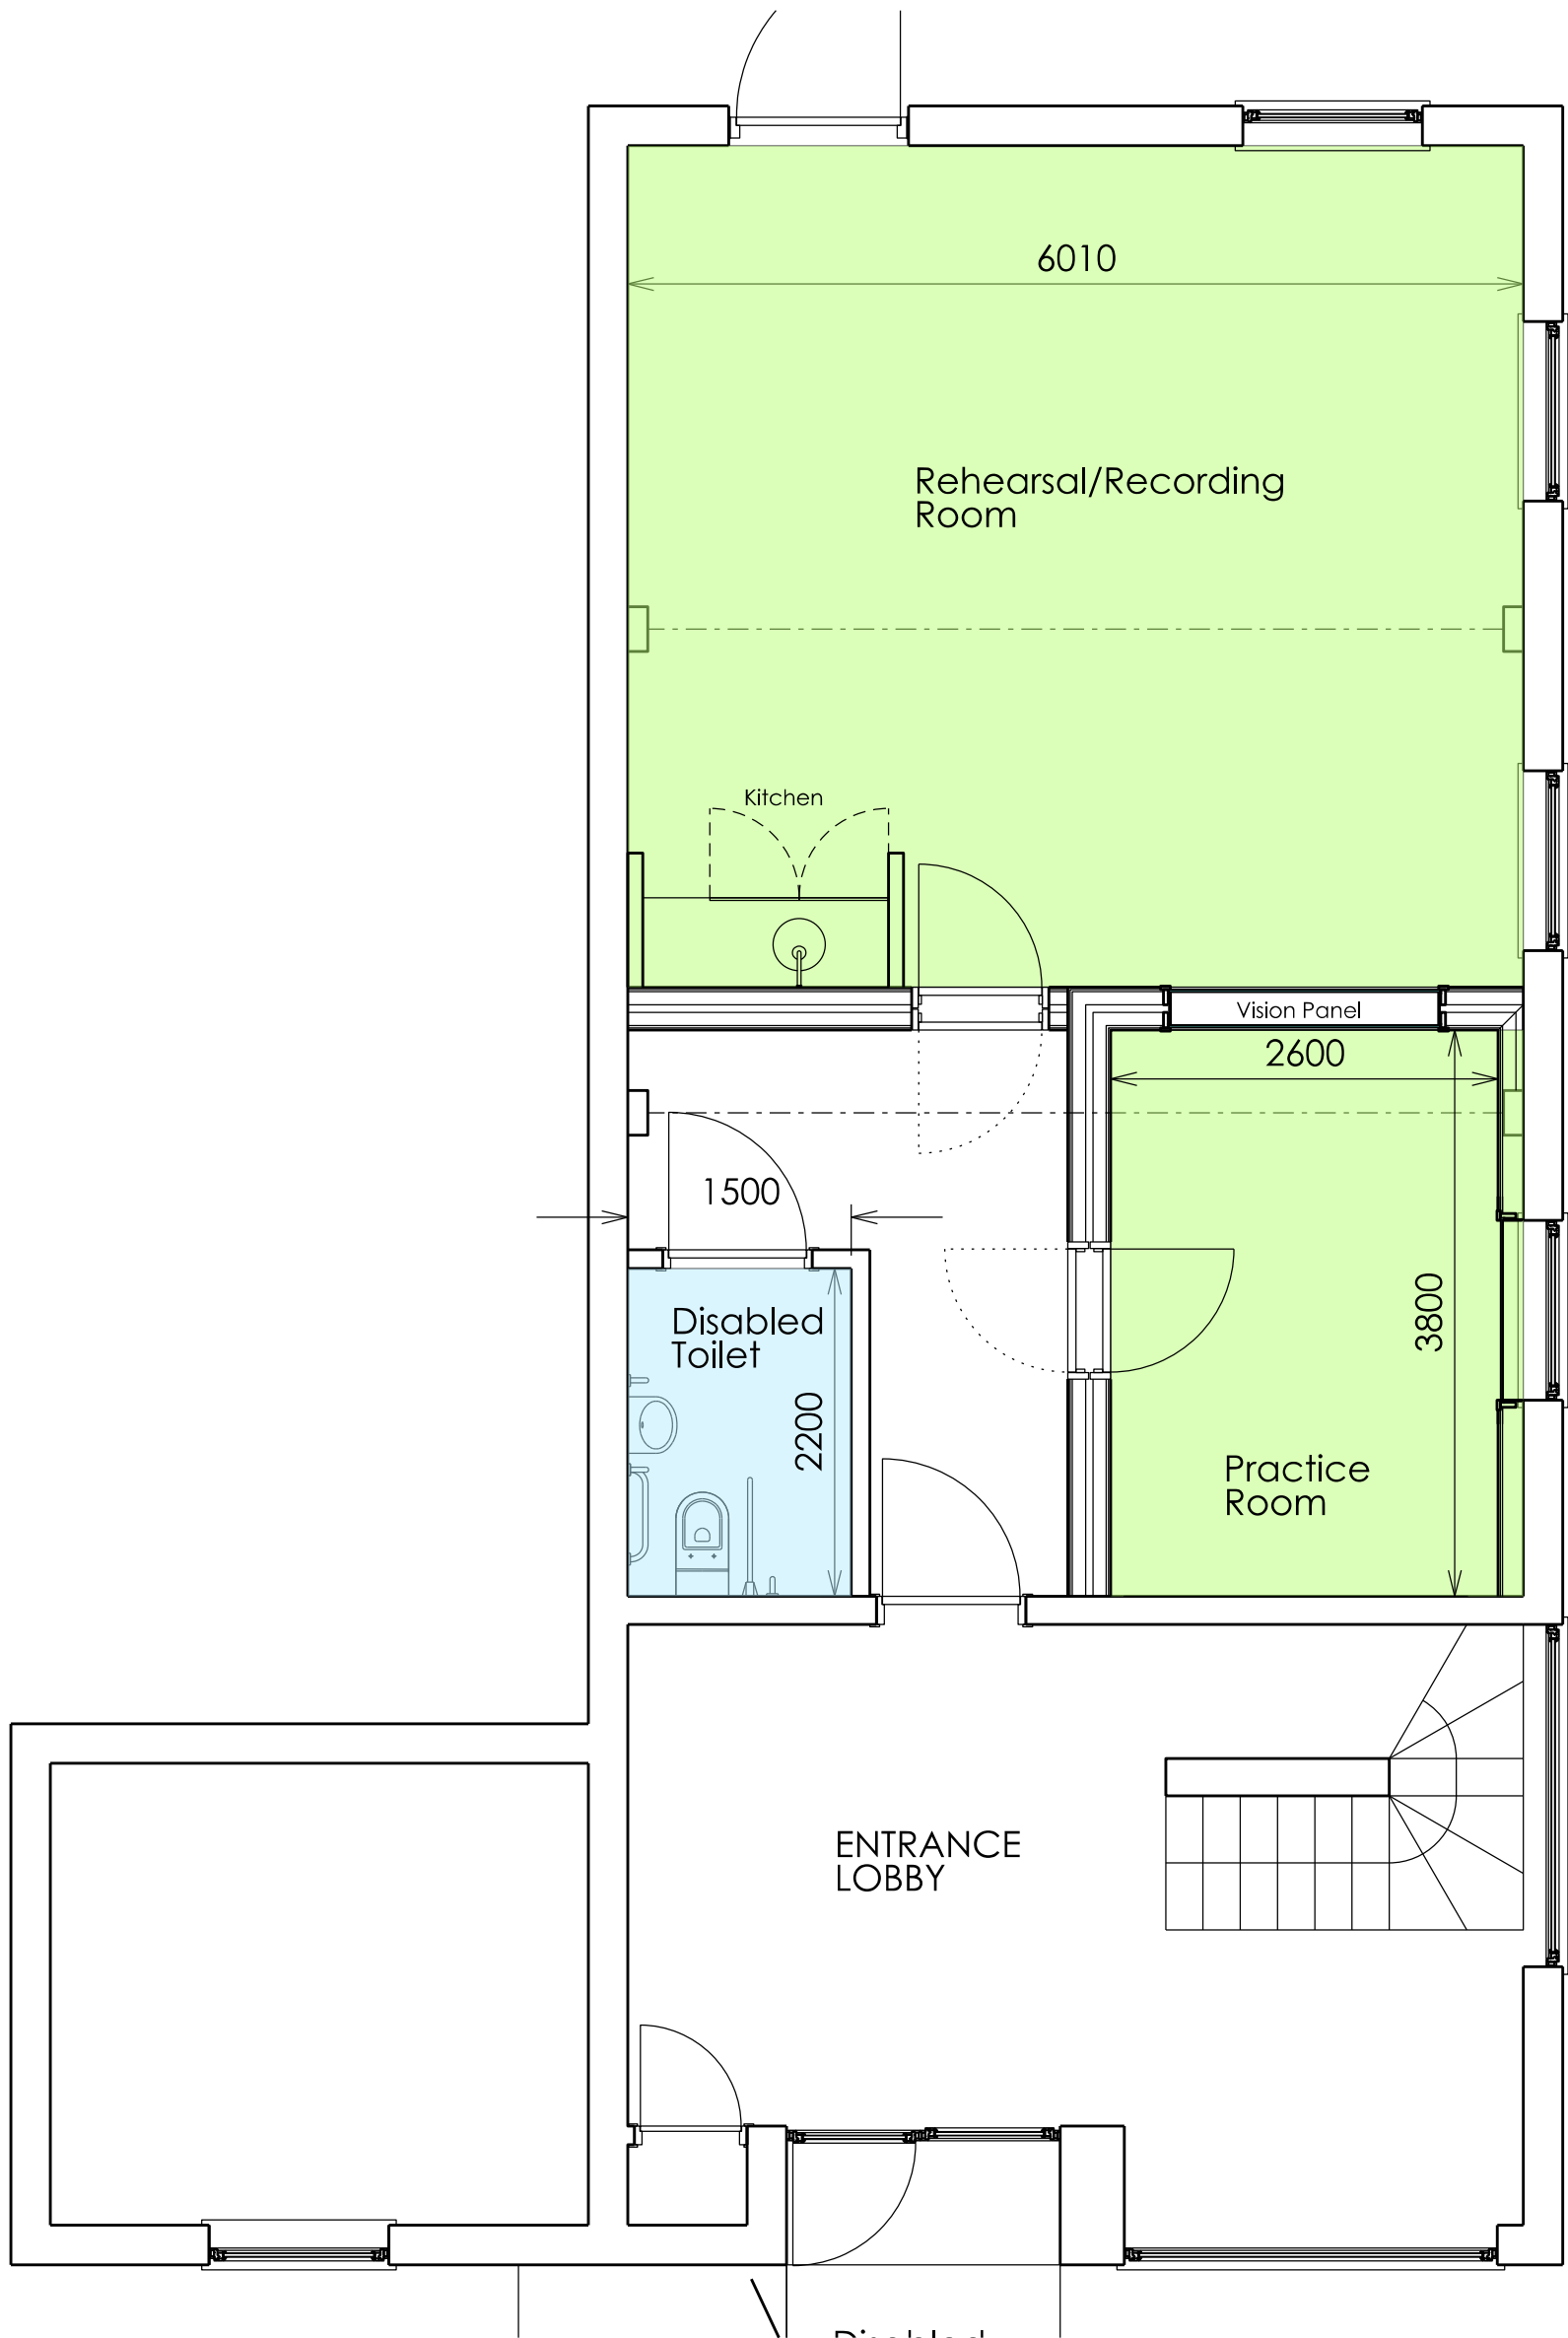

PROPOSED GROUND FLOOR PLAN 1:50 @A1

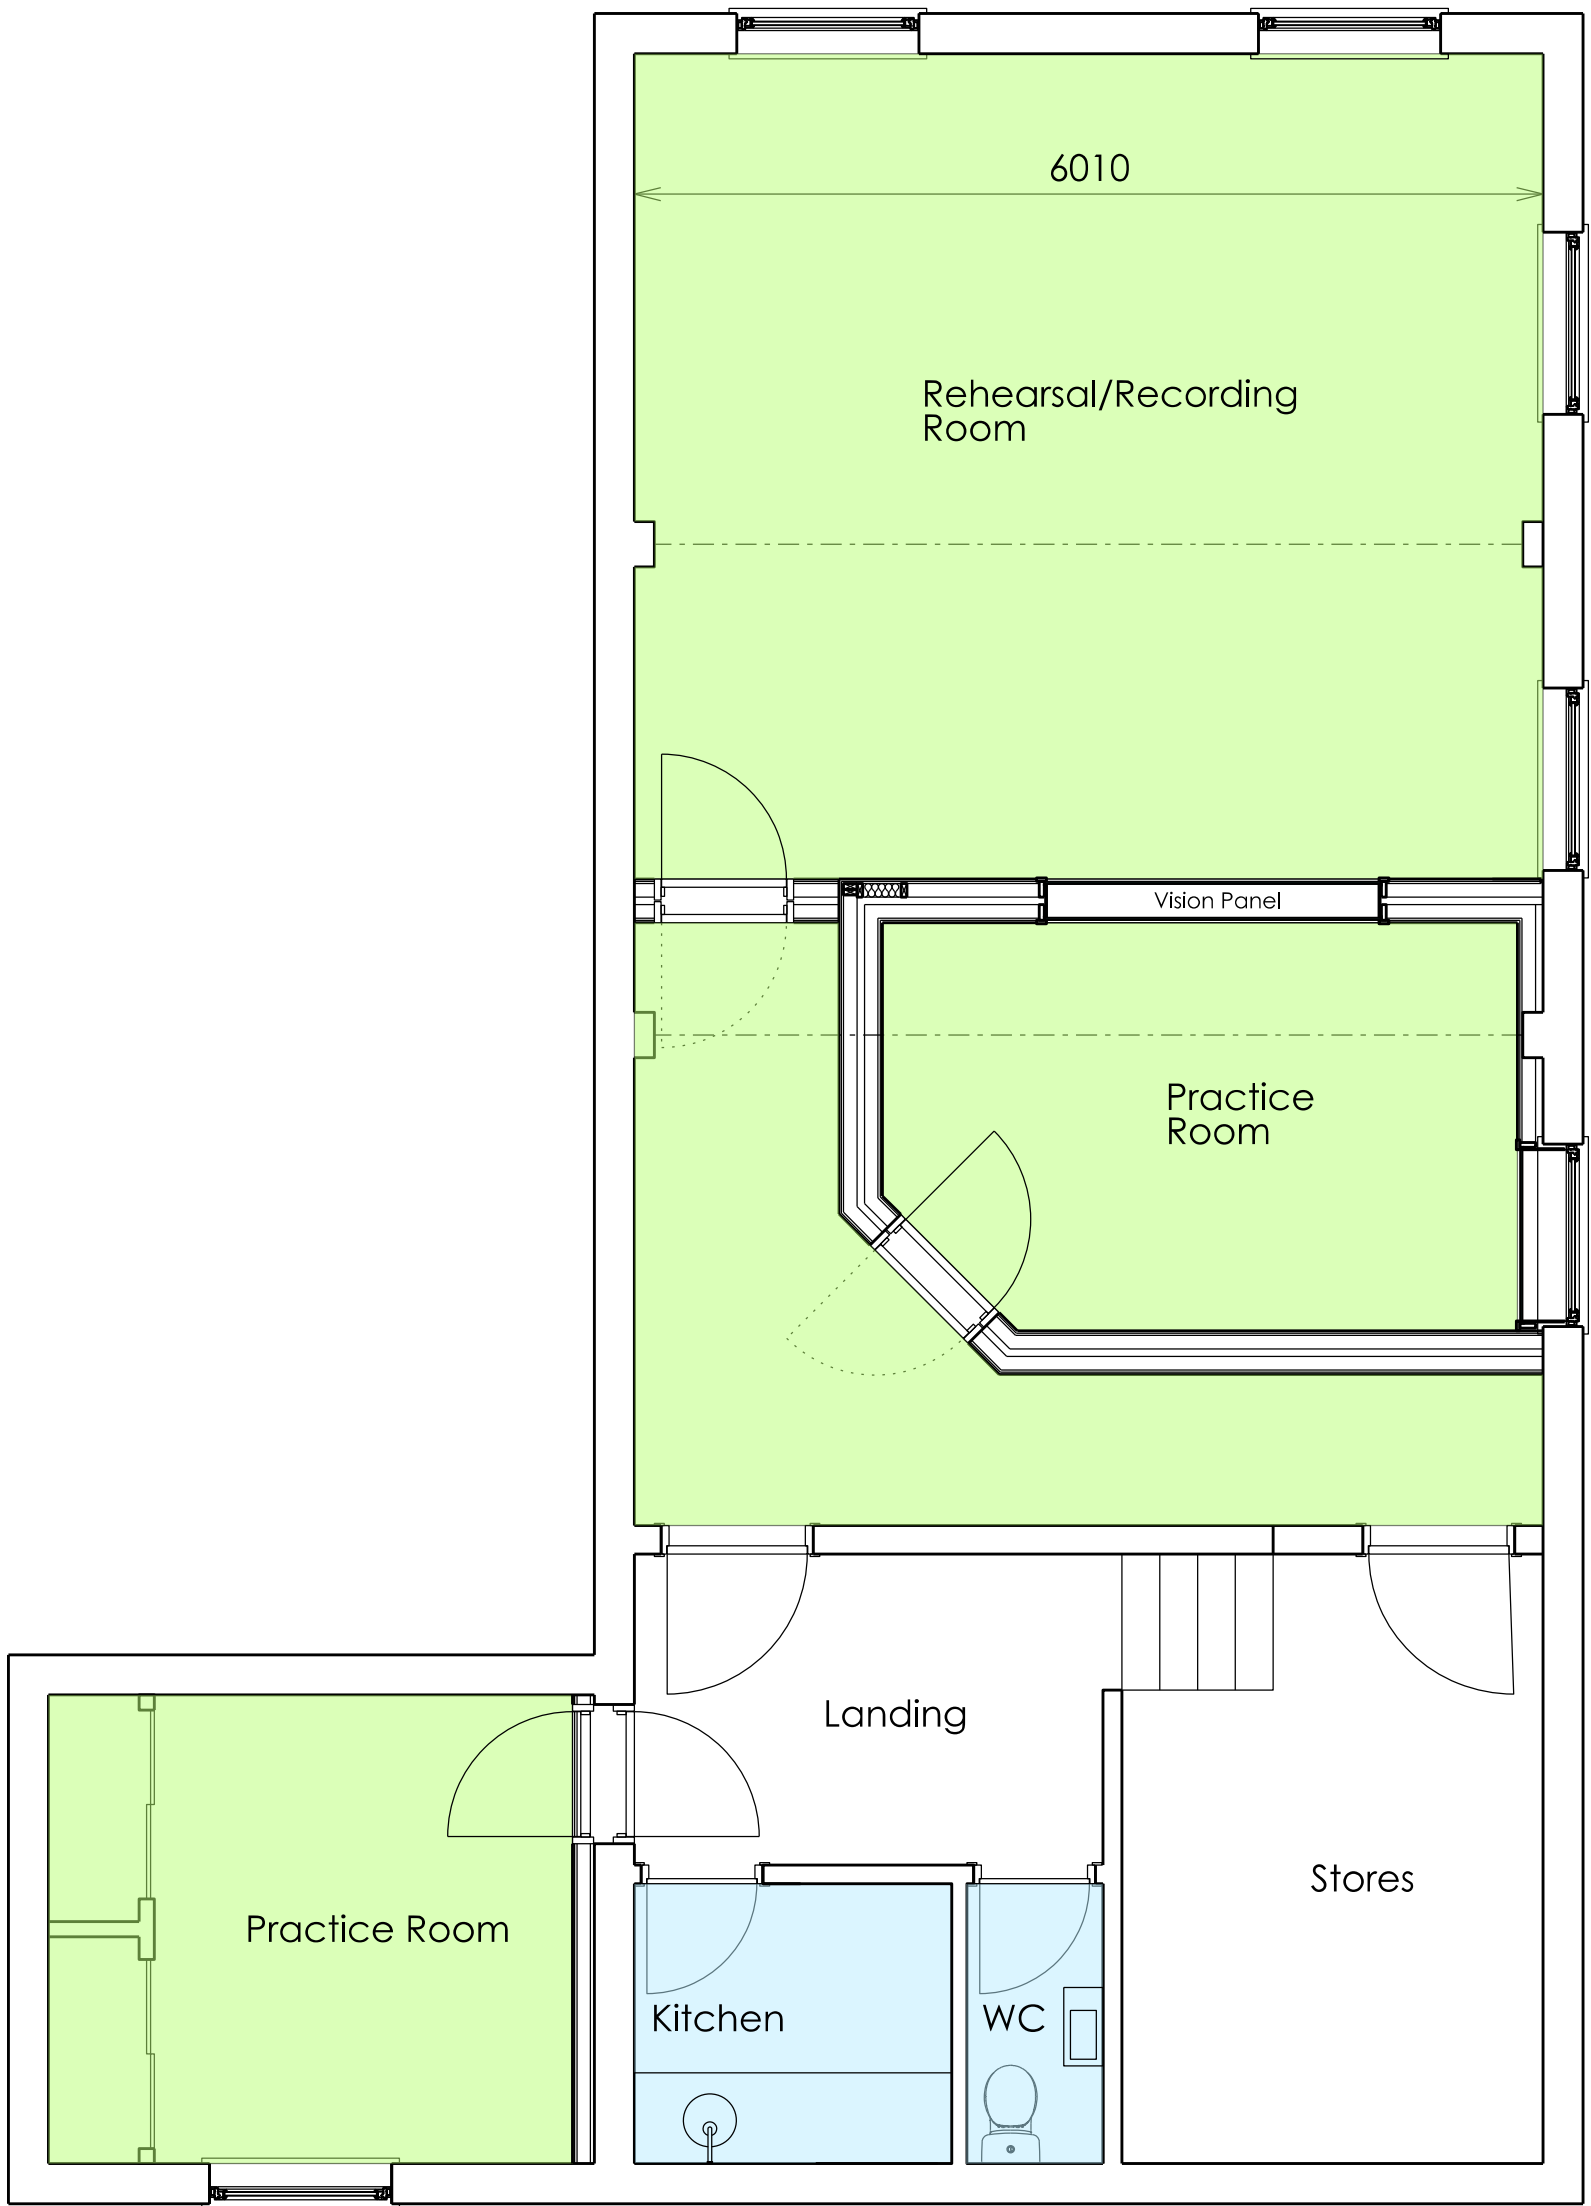

PROPOSED FIRST FLOOR PLAN 1:50 @A1

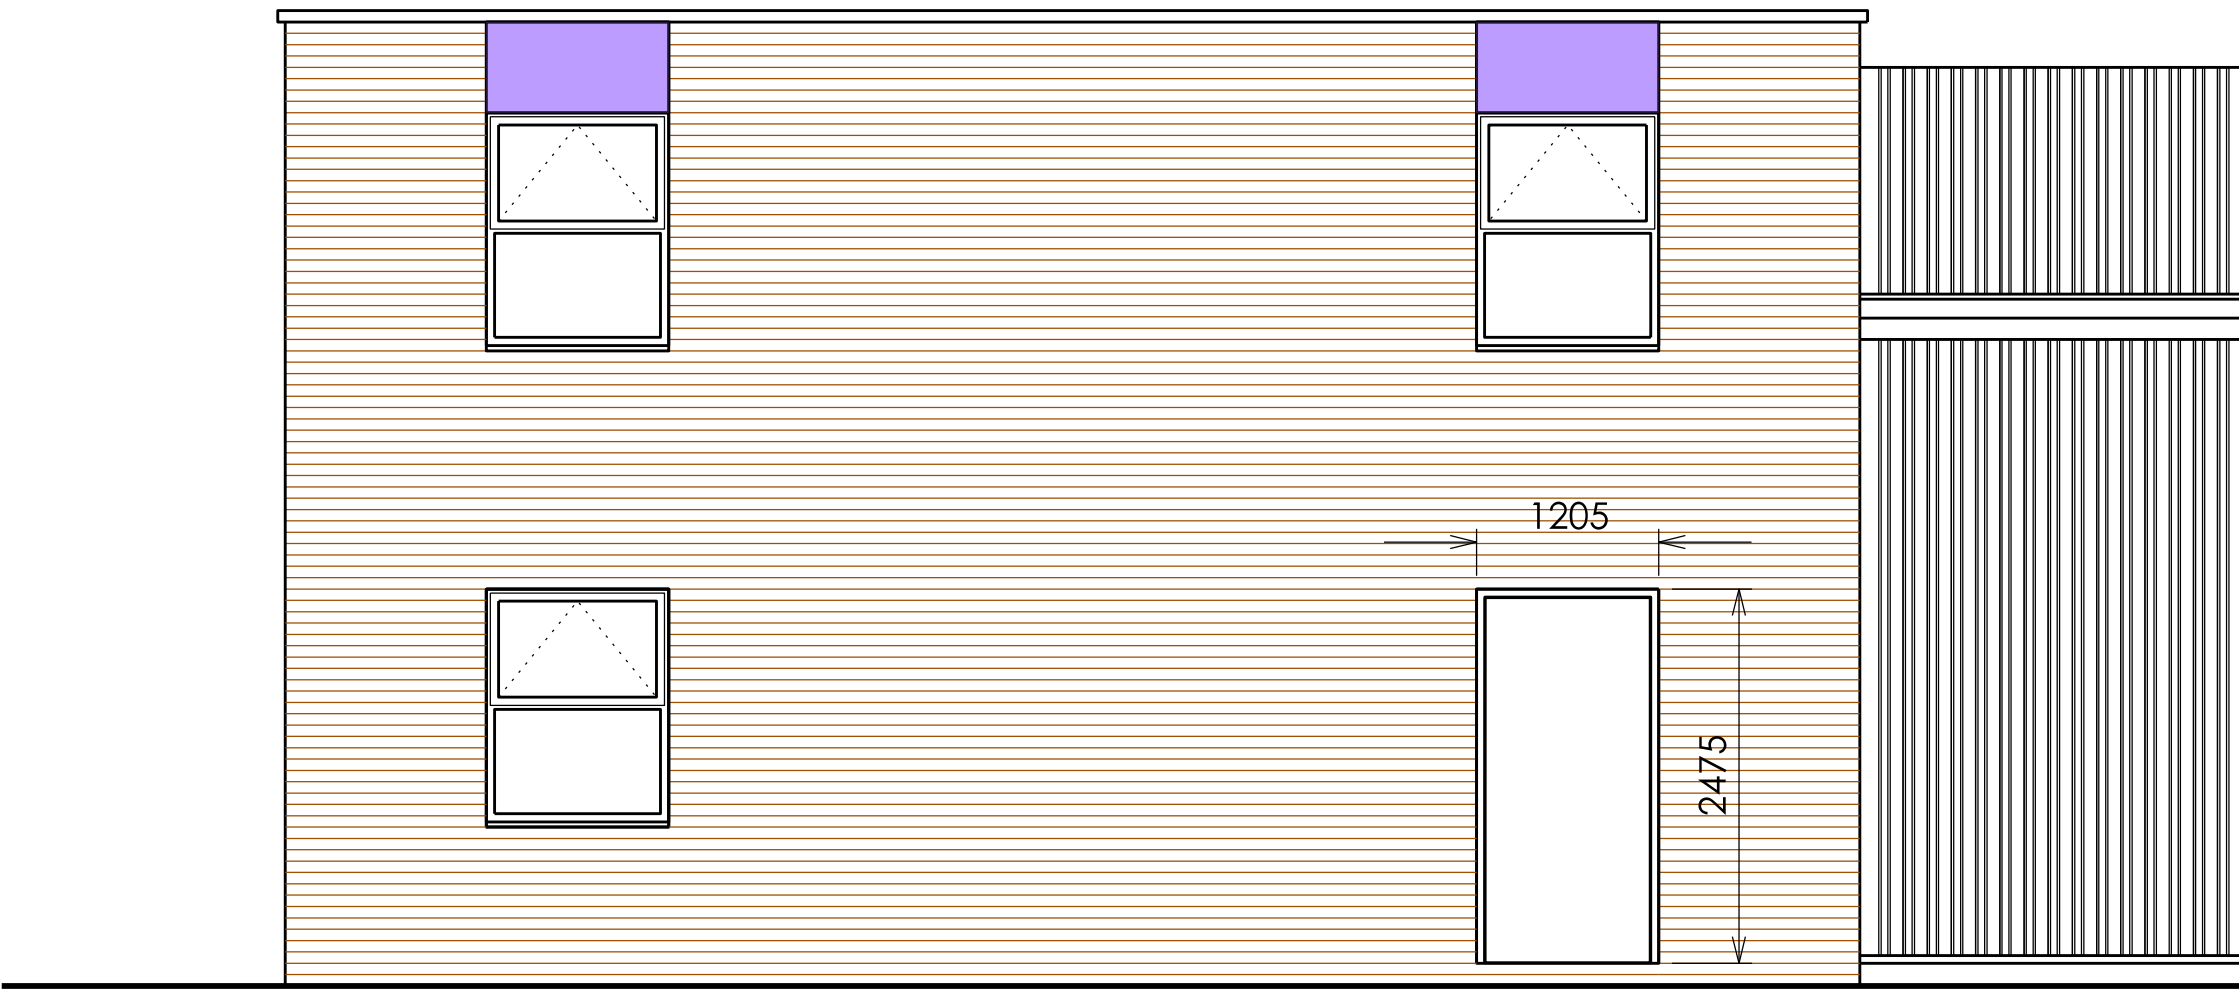


PROPOSED SOUTH ELEVATION 1:50 @A1

Description	By	Date
Revision A Signage Proposals for the North and West Elevations, Issued For Planning	SC	05.08.2021

Description	By	Date

Notes:
DO NOT SCALE. Use figured dimensions only. The contractor is requested to check all dimensions before the work is put in hand. Copyright of this drawing belongs solely to SCA Ltd ©. This drawing must only be used for the purpose for which it is supplied and its contents must not be reproduced for any purpose without written permission. Areas indicated, or areas calculated from this drawing should be used for valuation purposes or as the basis for development contracts. SCA is a limited company registered in England and Wales. Number 7428841

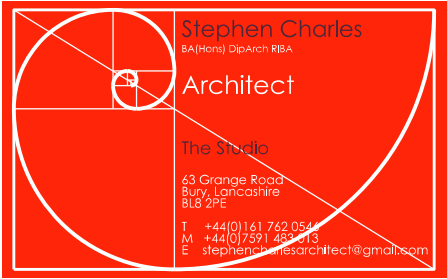

Drawn	SC
Date	Aug 2021
Checked	SC
Date	Aug 2021
Scale	1:50 @ A1
Status	Planning

Project	Vic Studios
	Railbridge Court
	Rhosrobin
Drg Title	Proposed Ground and First Floor Plans
	Proposed North and West Elevations
Drg No	SC2020-218-L(-0)015
Rev	A