


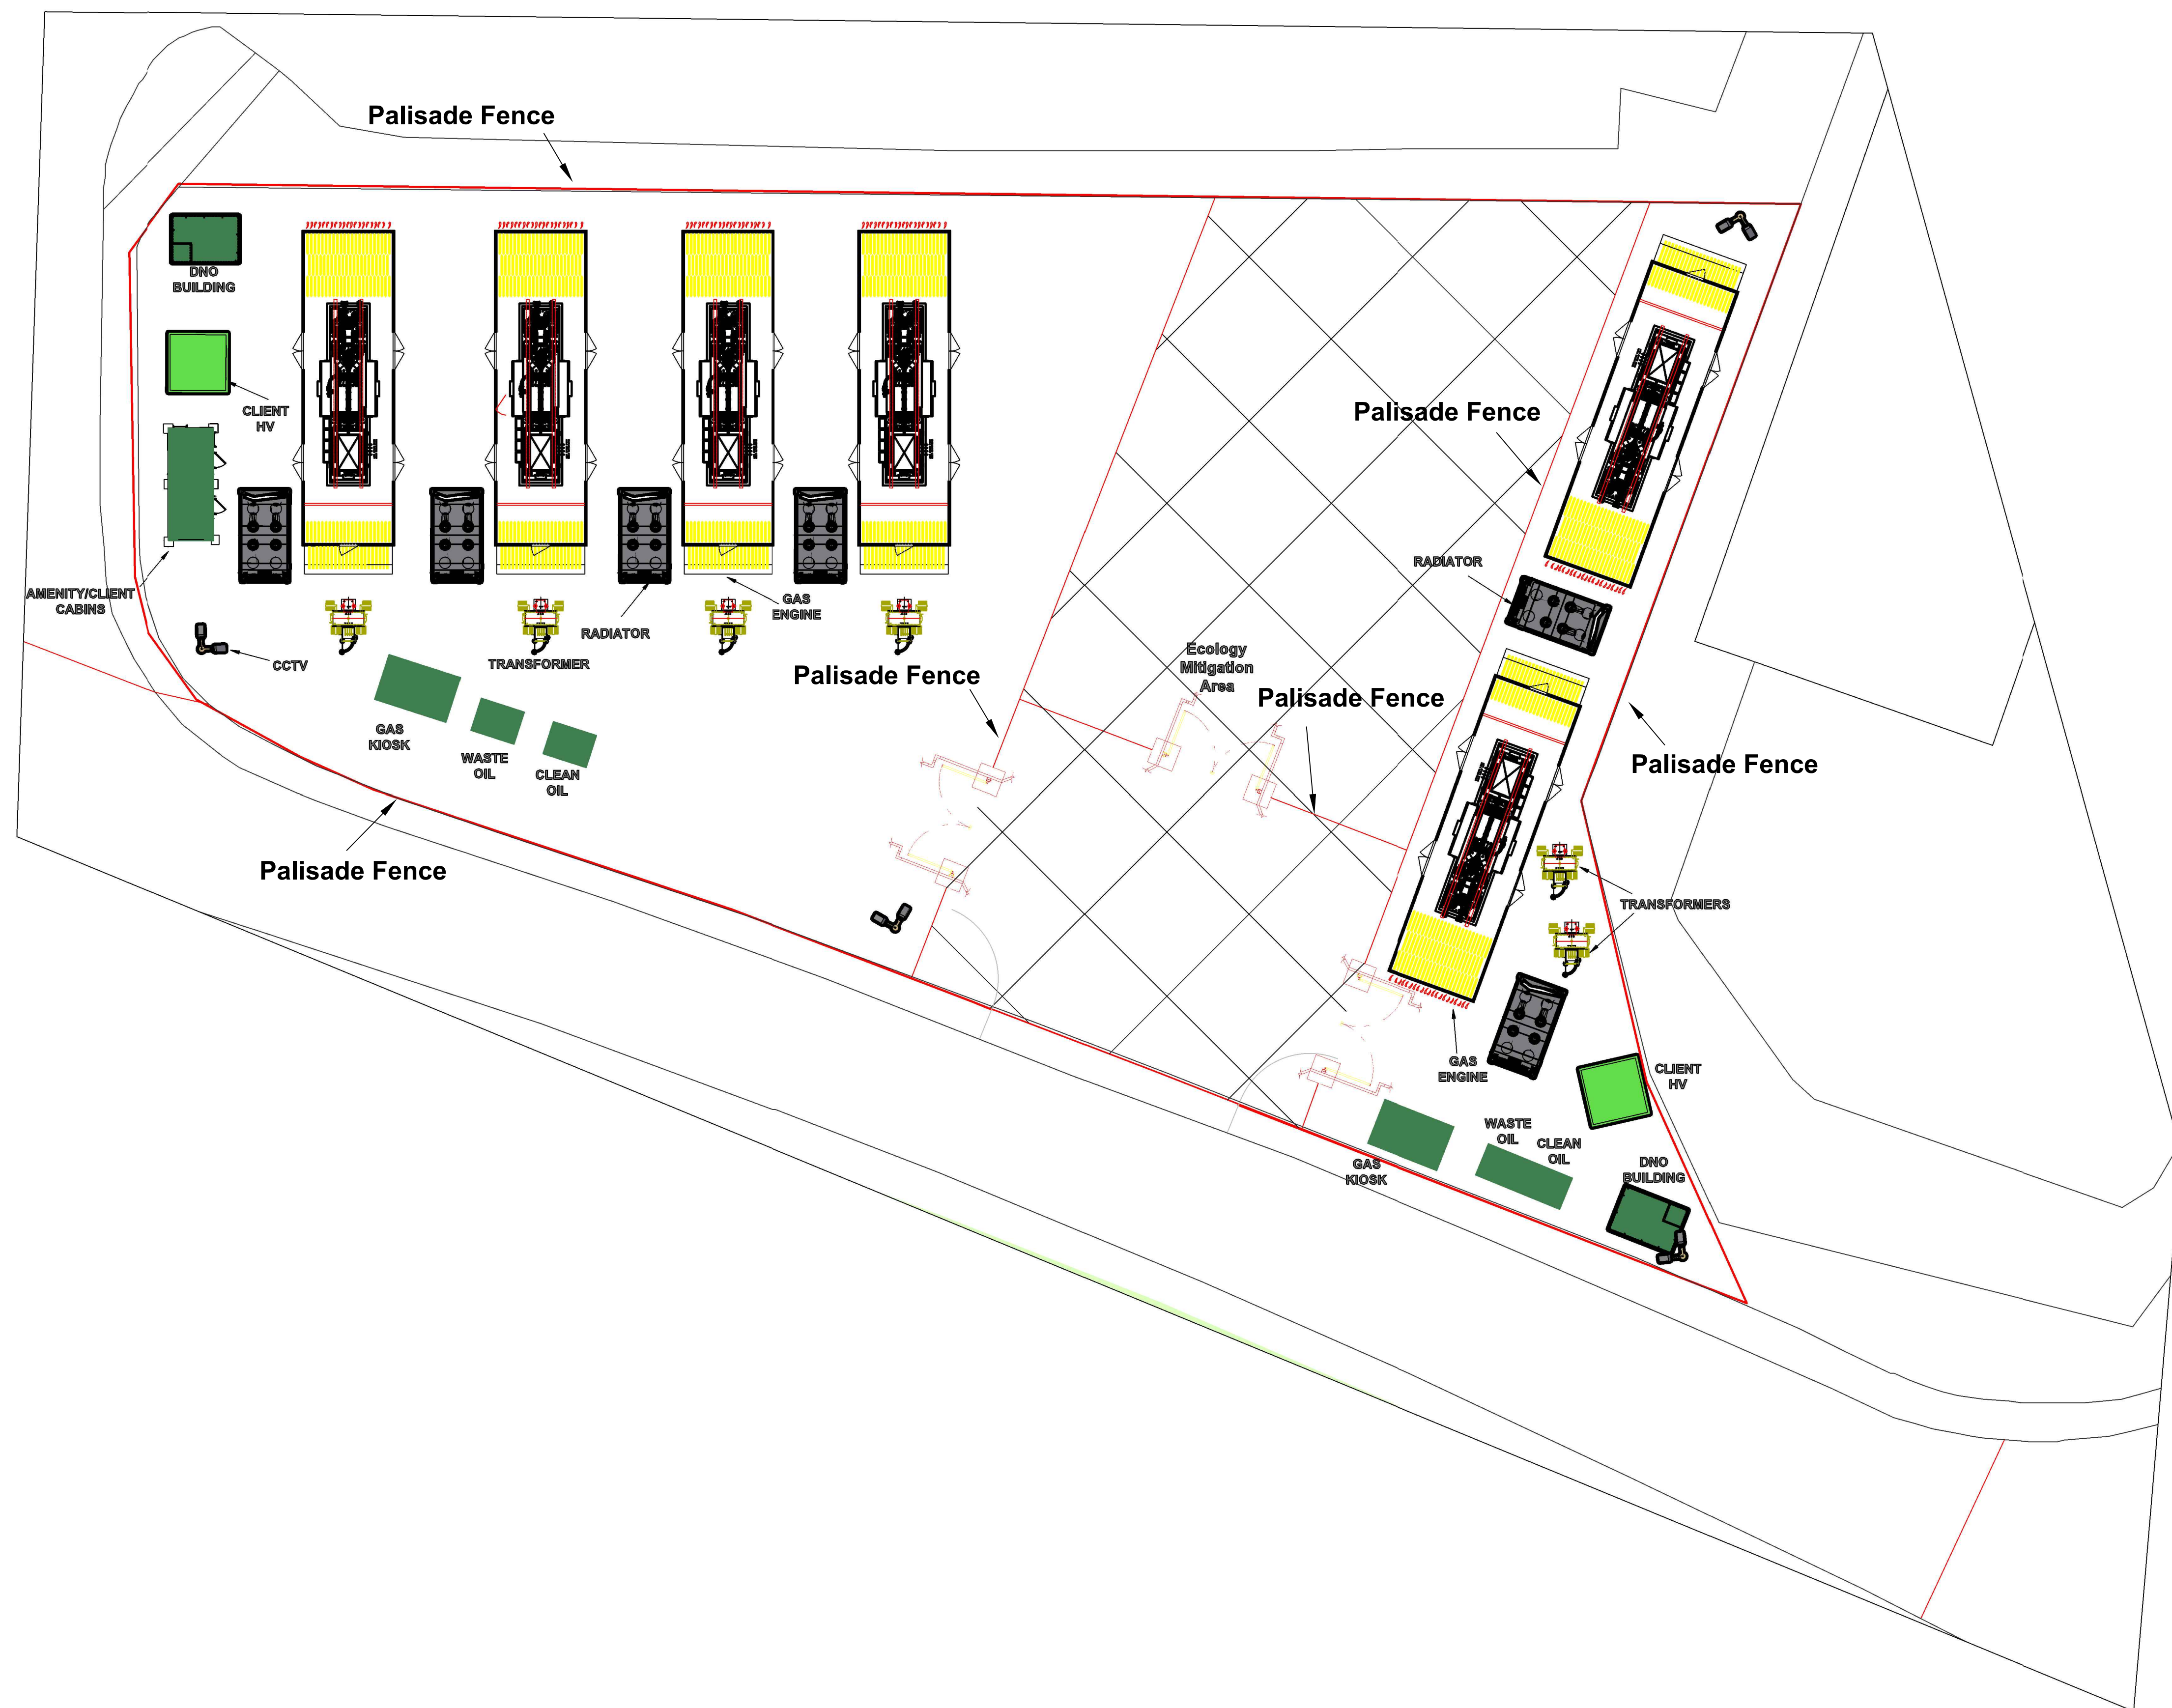



CONRAD ENERGY LIMITED 4000 EASTERN AVE. ARMBRISTERS, ONT. L0R 1P0
 1-800-363-6666 905-466-6666 905-466-6666 905-466-6666
 Fax: 905-466-6666 Email: info@conradenergy.com www.conradenergy.com

**THIS DOCUMENT IS THE PROPERTY OF CONRAD ENERGY LTD. IT
 CONTAINS PROPRIETARY AND CONFIDENTIAL INFORMATION
 WHICH MUST NOT BE DUPLICATED, USED OR DISCLOSED OTHER
 THAN AS EXPRESSLY AUTHORIZED BY CONRAD ENERGY LTD
 OR ITS REPRESENTATIVE. © 2018**

PROJECT	Wrexham
CLIENT	Conrad Energy
TITLE	Proposed Site Plan
Scale	1:200
Size	A1

Dwg. No.:

WXM-PSP-01