




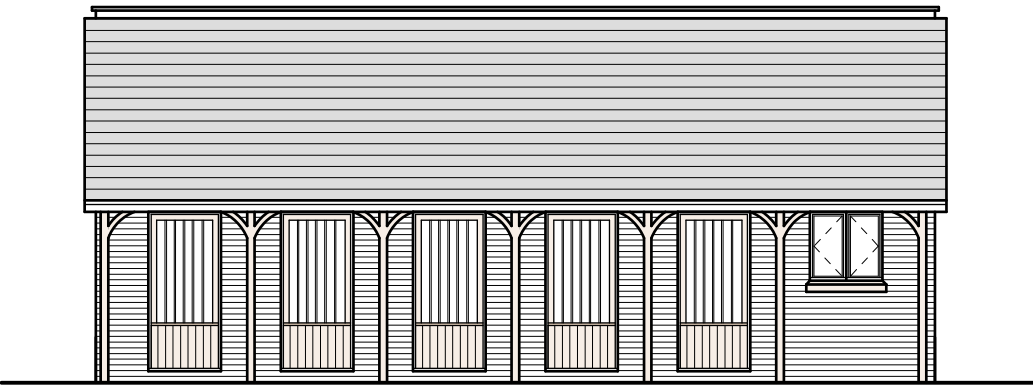


Front Elevation 1:100

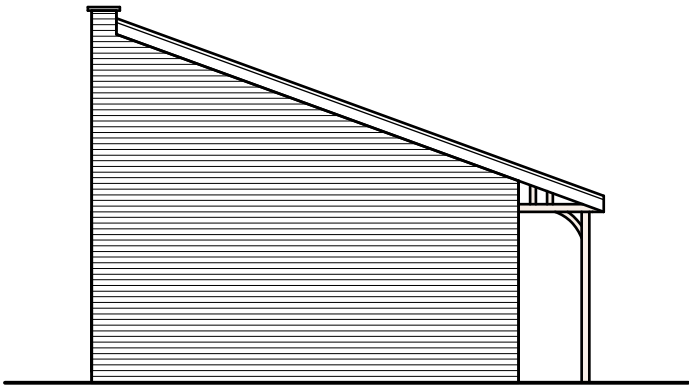

Side Elevation 1:100

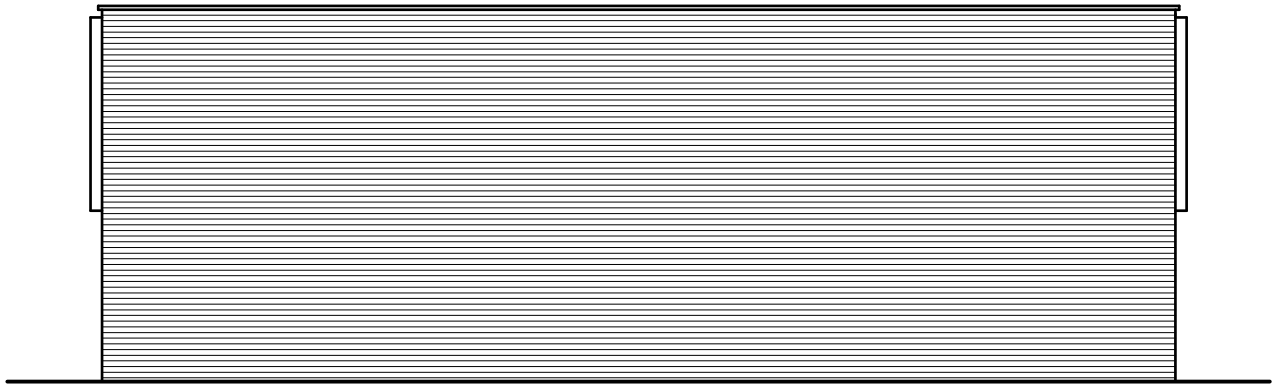

Rear Elevation 1:100

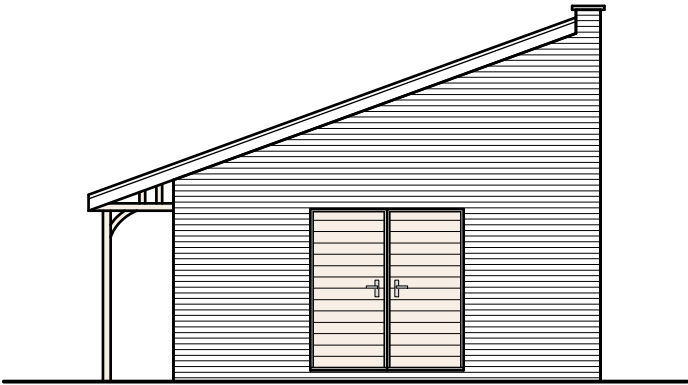

Side Elevation 1:100


External Facing Materials  
External walls are to comprise facing brick to Local Authority approval and to match existing buildings on site.

Roofing Materials  
Roof coverings are to be Slate to Local Authority approval and to match existing buildings on site.

Openings to comprise vertical steel rods, or grey uPVC doors where applicable.

All fascias and soffits are to comprise grey uPVC to match buildings on site.

Rainwater to be collected in half round uPVC guttering and uPVC downpipes, to discharge to soakaways located in garden.

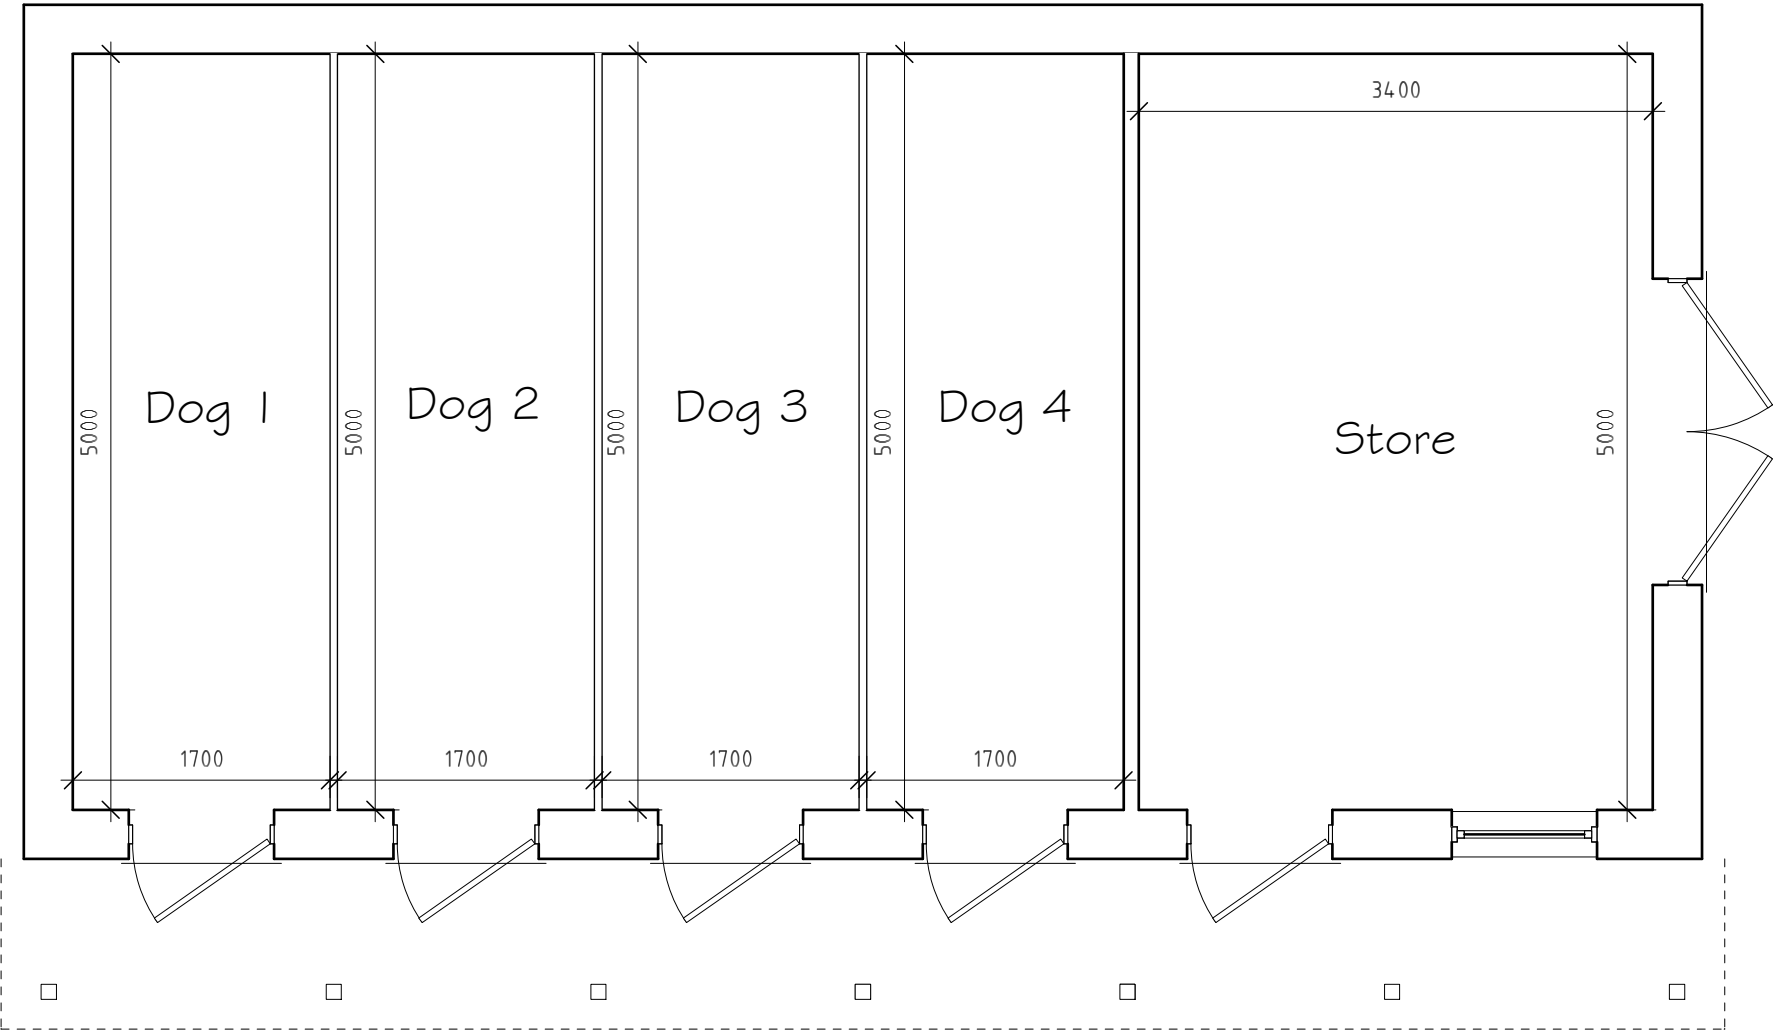

|     |       |               |         |
|-----|-------|---------------|---------|
|     |       |               |         |
|     |       |               |         |
|     |       |               |         |
| B   | 08/21 | Design Amends | D.J.E.  |
| A   | 08/21 | Design Amends | D.J.E.  |
| Rev | Date  | Detail        | Initial |

|                                                                                                |                                |
|------------------------------------------------------------------------------------------------|--------------------------------|
| Project:<br>Proposed alterations at<br>Cae Ffynnon,<br>Llan-y-Pwll, Holt,<br>Wrexham. LL13 9SD |                                |
| Title:<br>Planning                                                                             | Scale: (A2)<br>1:50 &<br>1:100 |

|                          |                    |
|--------------------------|--------------------|
| Drawn By:<br>A.Valentine | Date:<br>July 2021 |
| Drawing No:<br>G079/008  | Sheet:<br>1 of 1   |

Office 3K4,  
Redwither Business Tower,  
Wrexham. LL13 9XT  
Tel: 01978 356500  
www.blueprintarchitectural.com

© copyright all rights reserved