



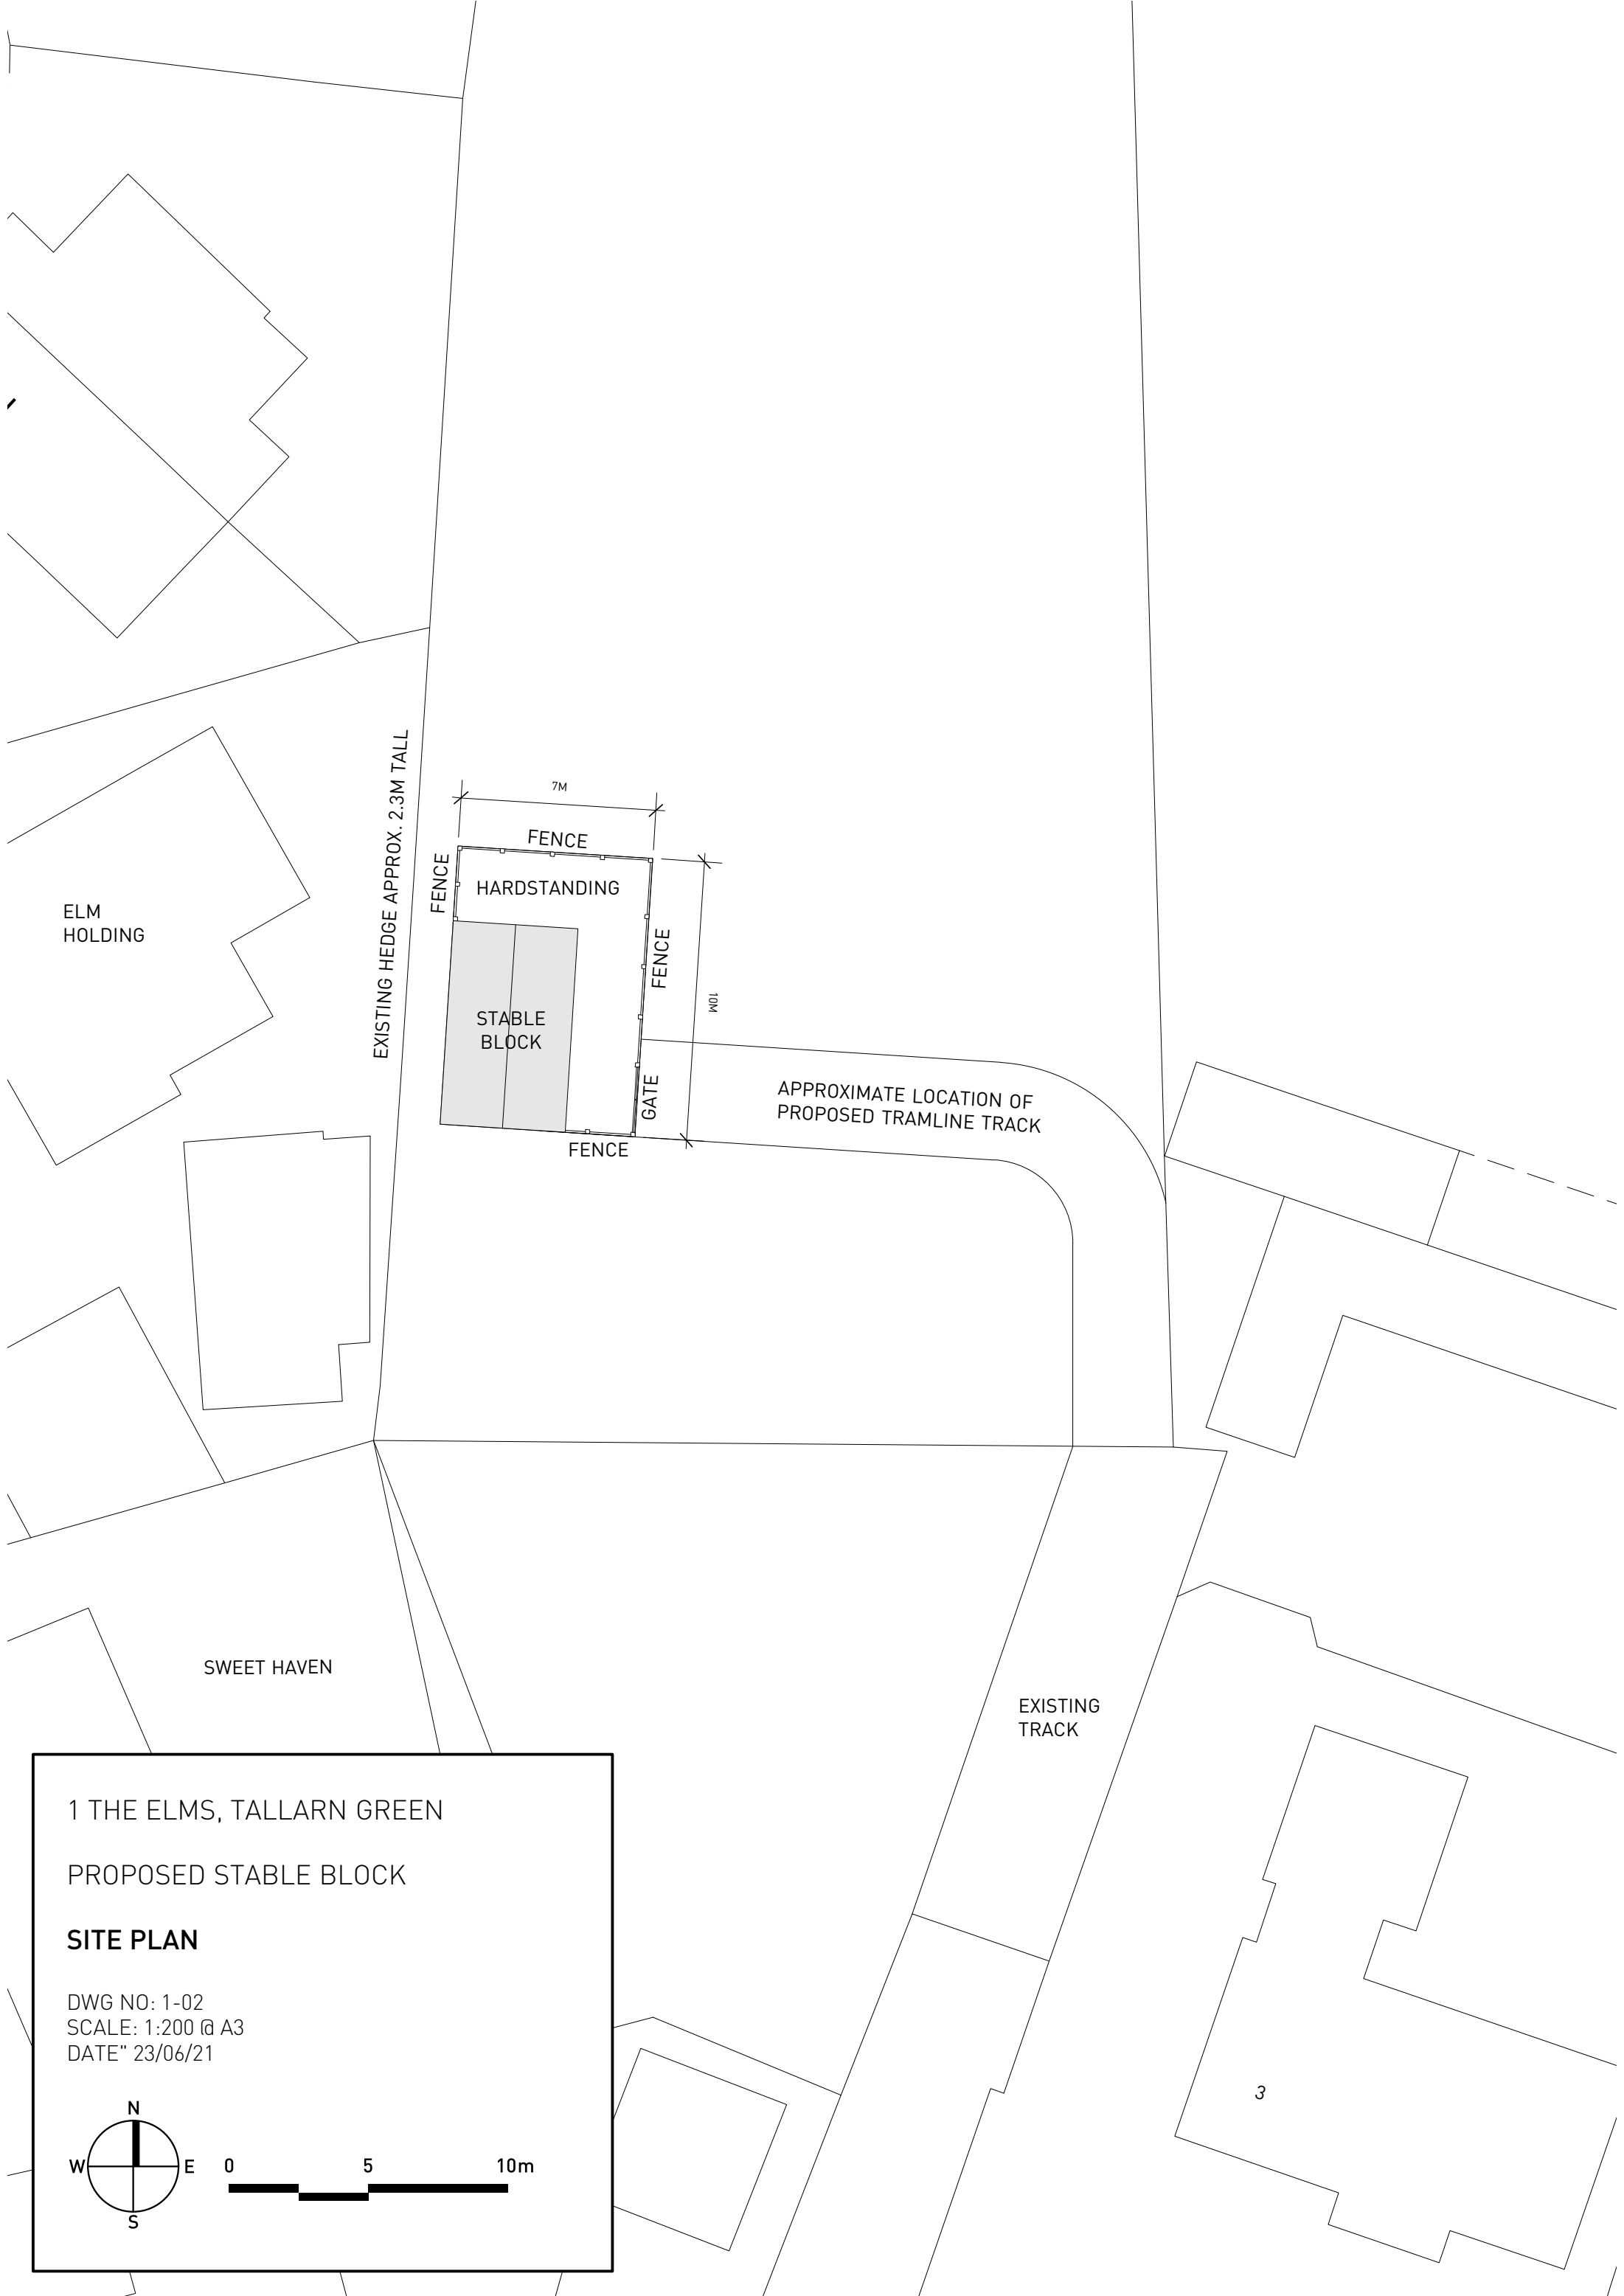

ELM
HOLDING

EXISTING HEDGE APPROX. 2.3M TALL

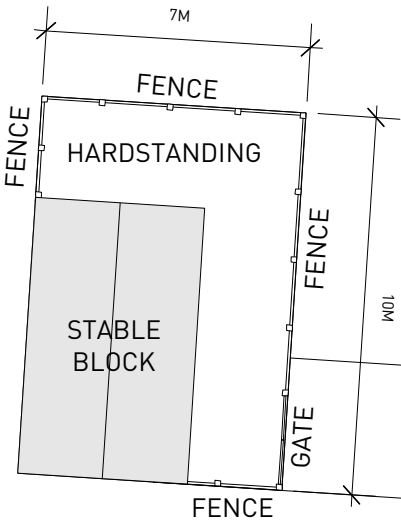

APPROXIMATE LOCATION OF
PROPOSED TRAMLINE TRACK



EXISTING
TRACK

SWEET HAVEN

1 THE ELMS, TALLARN GREEN
PROPOSED STABLE BLOCK

SITE PLAN

DWG NO: 1-02
SCALE: 1:200 @ A3
DATE: 23/06/21

 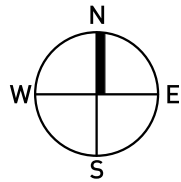

3