




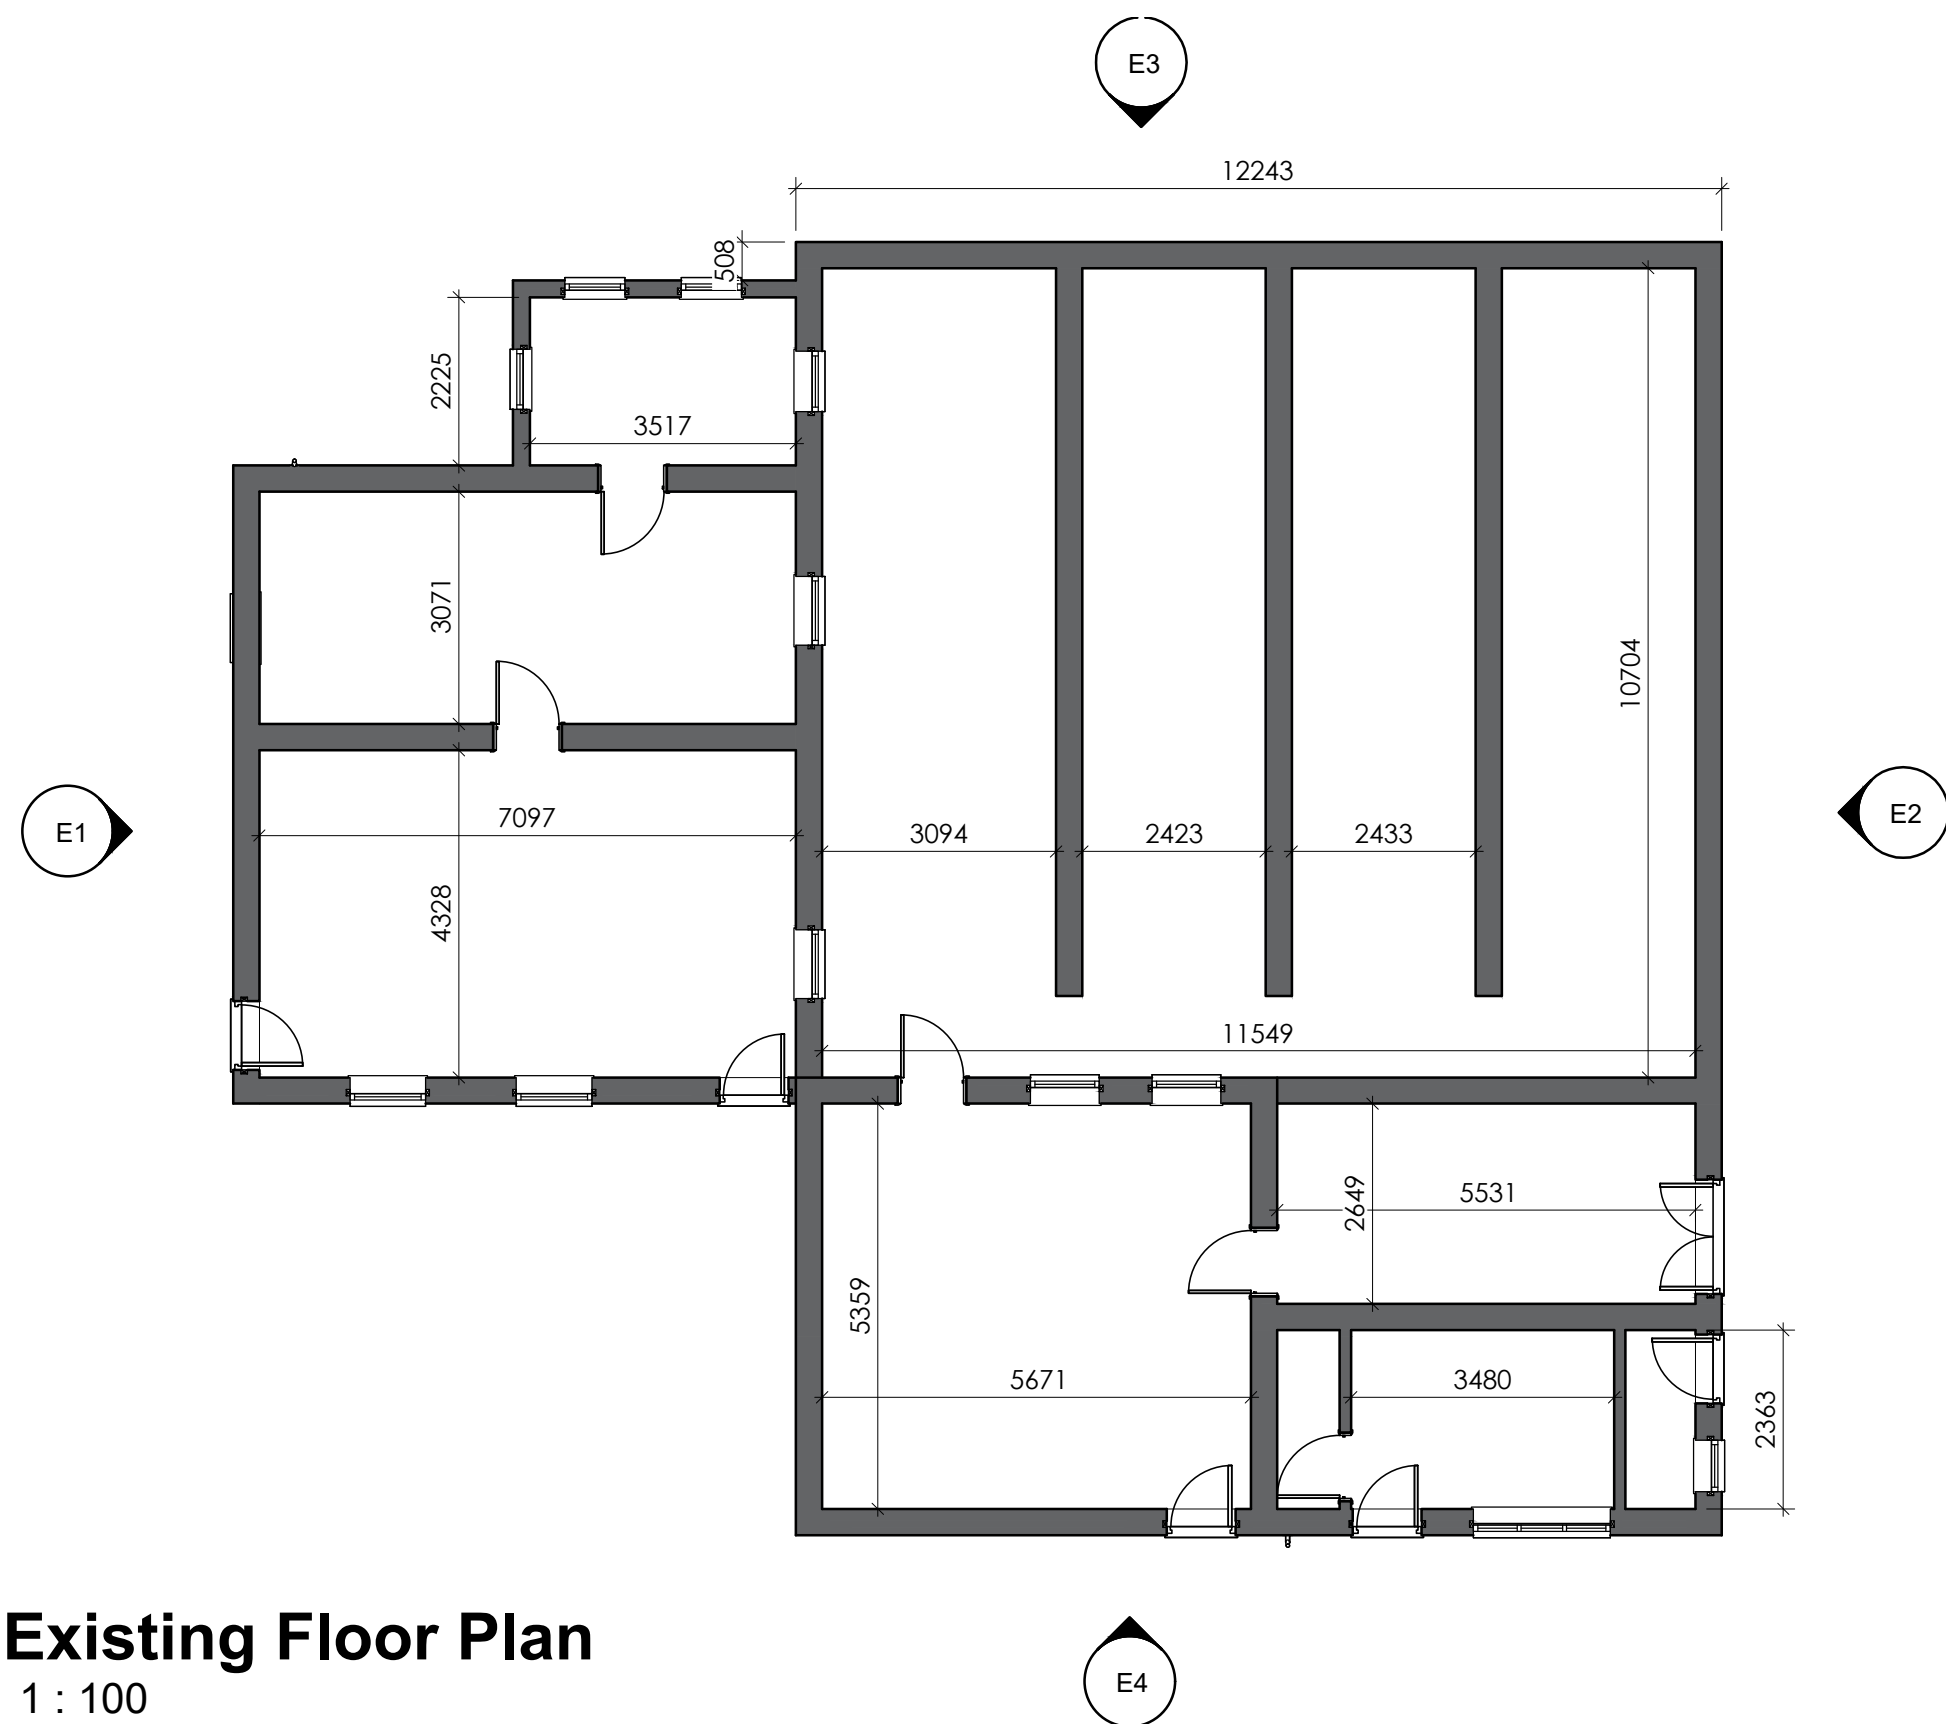

1 Existing Floor Plan
1 : 100

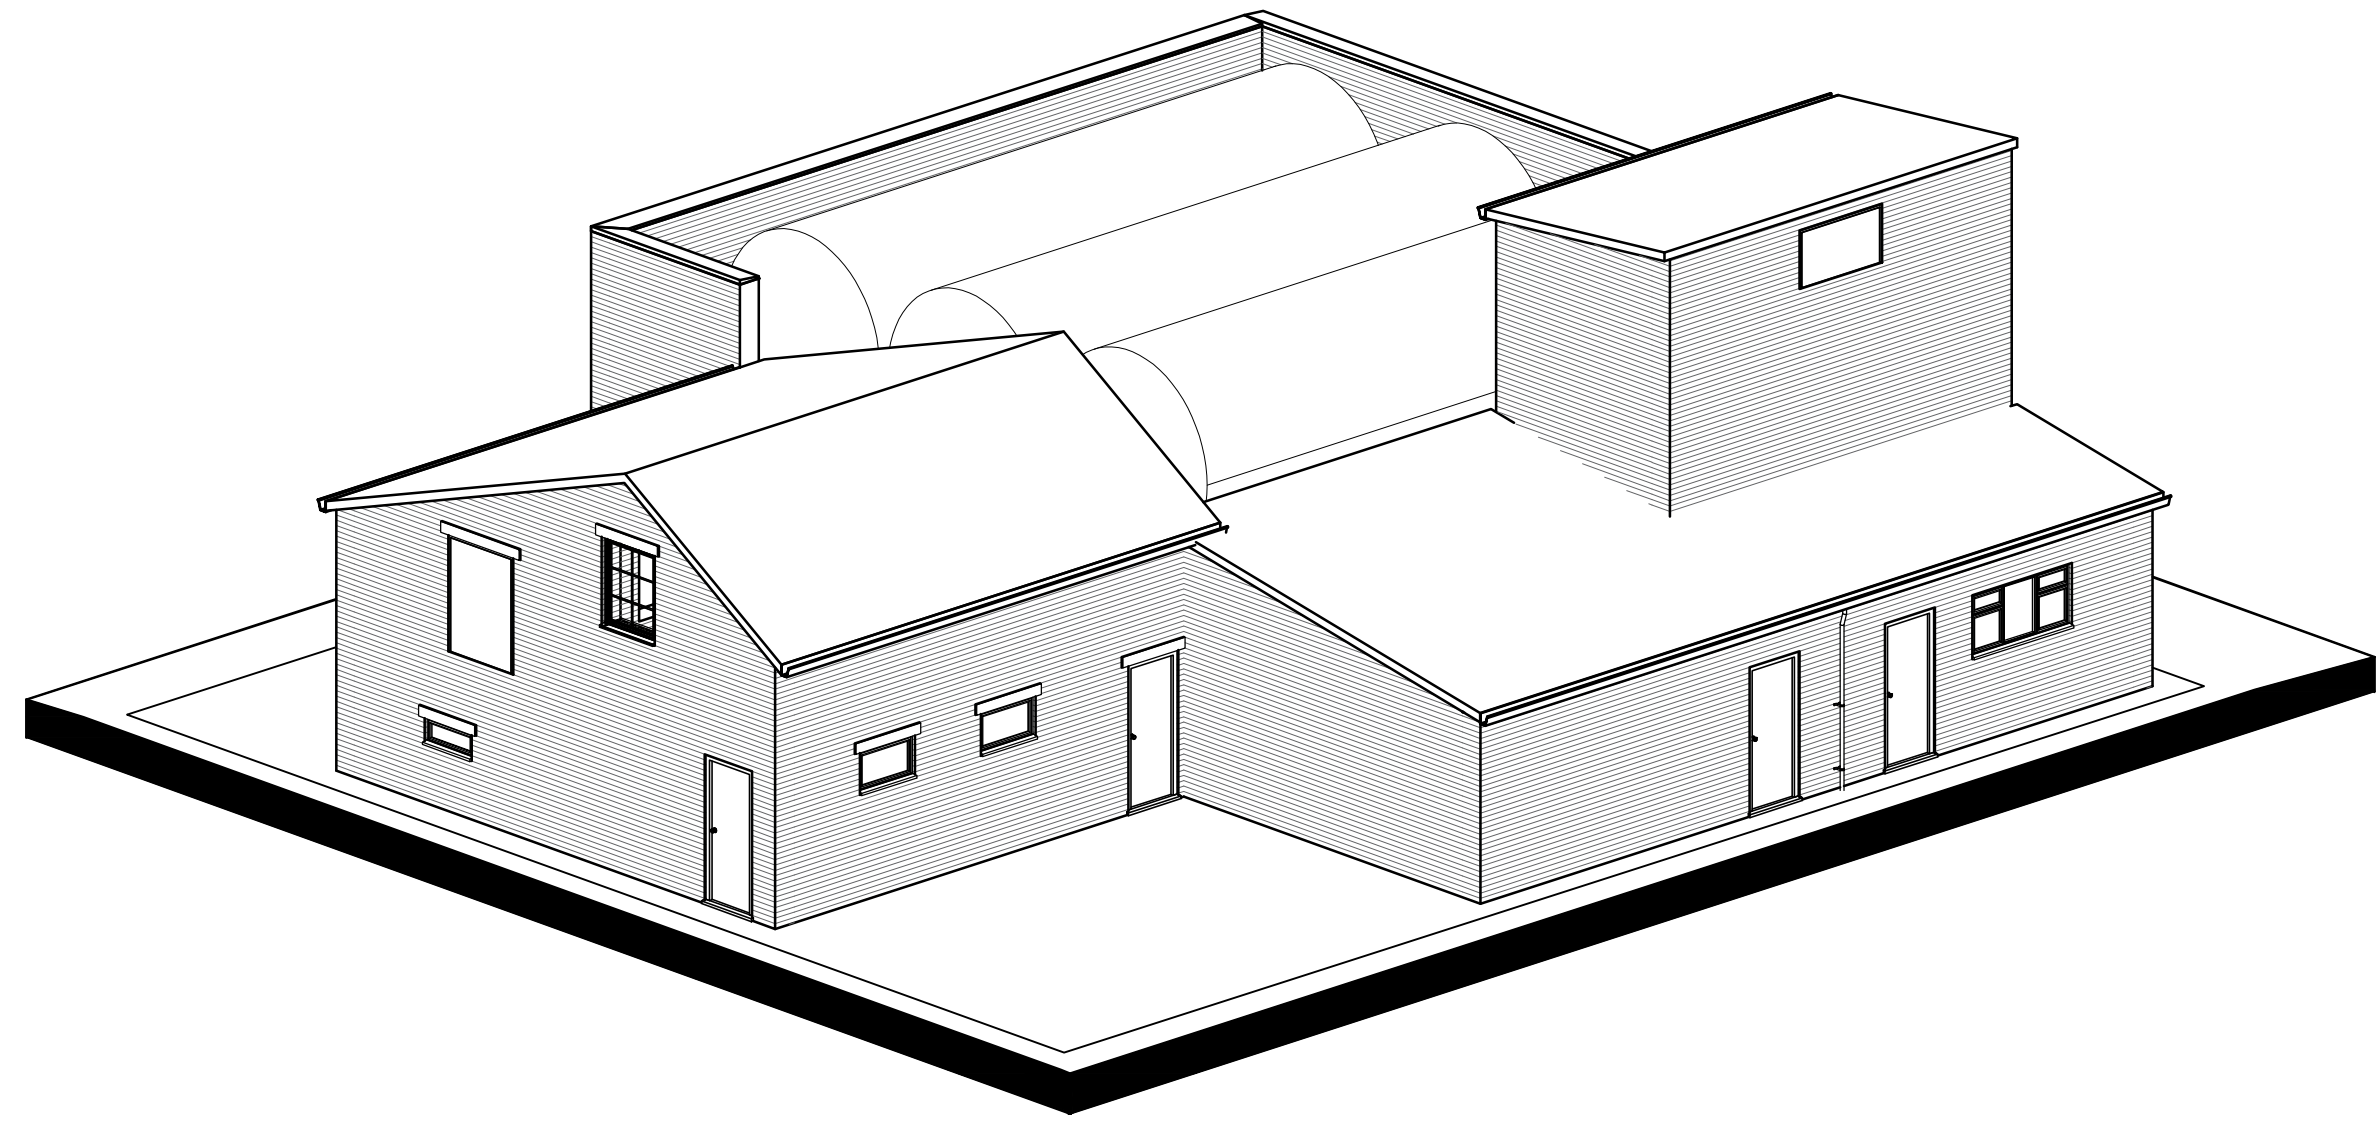


7 3D View

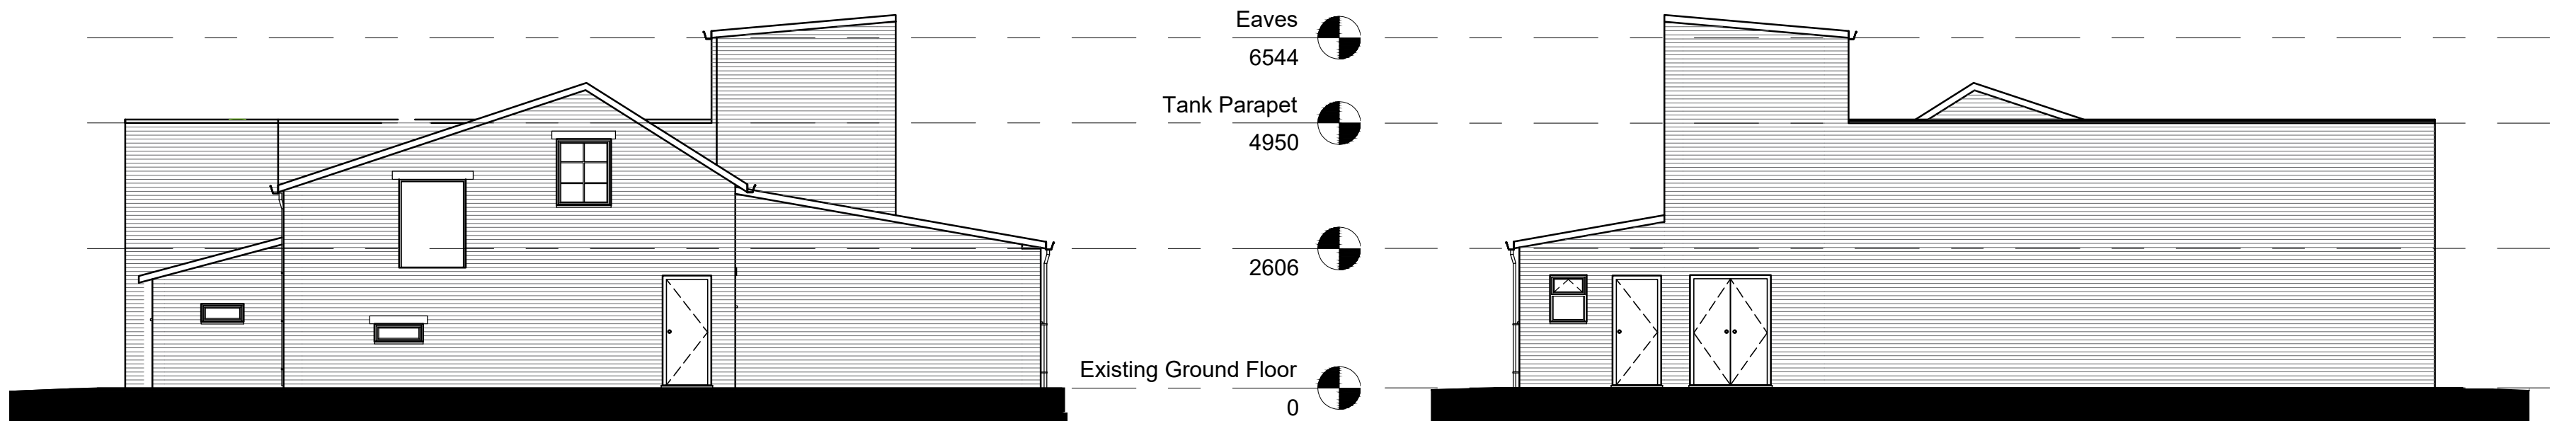


E1 Existing Elevation
1 : 100


E2 Existing Elevation
1 : 100

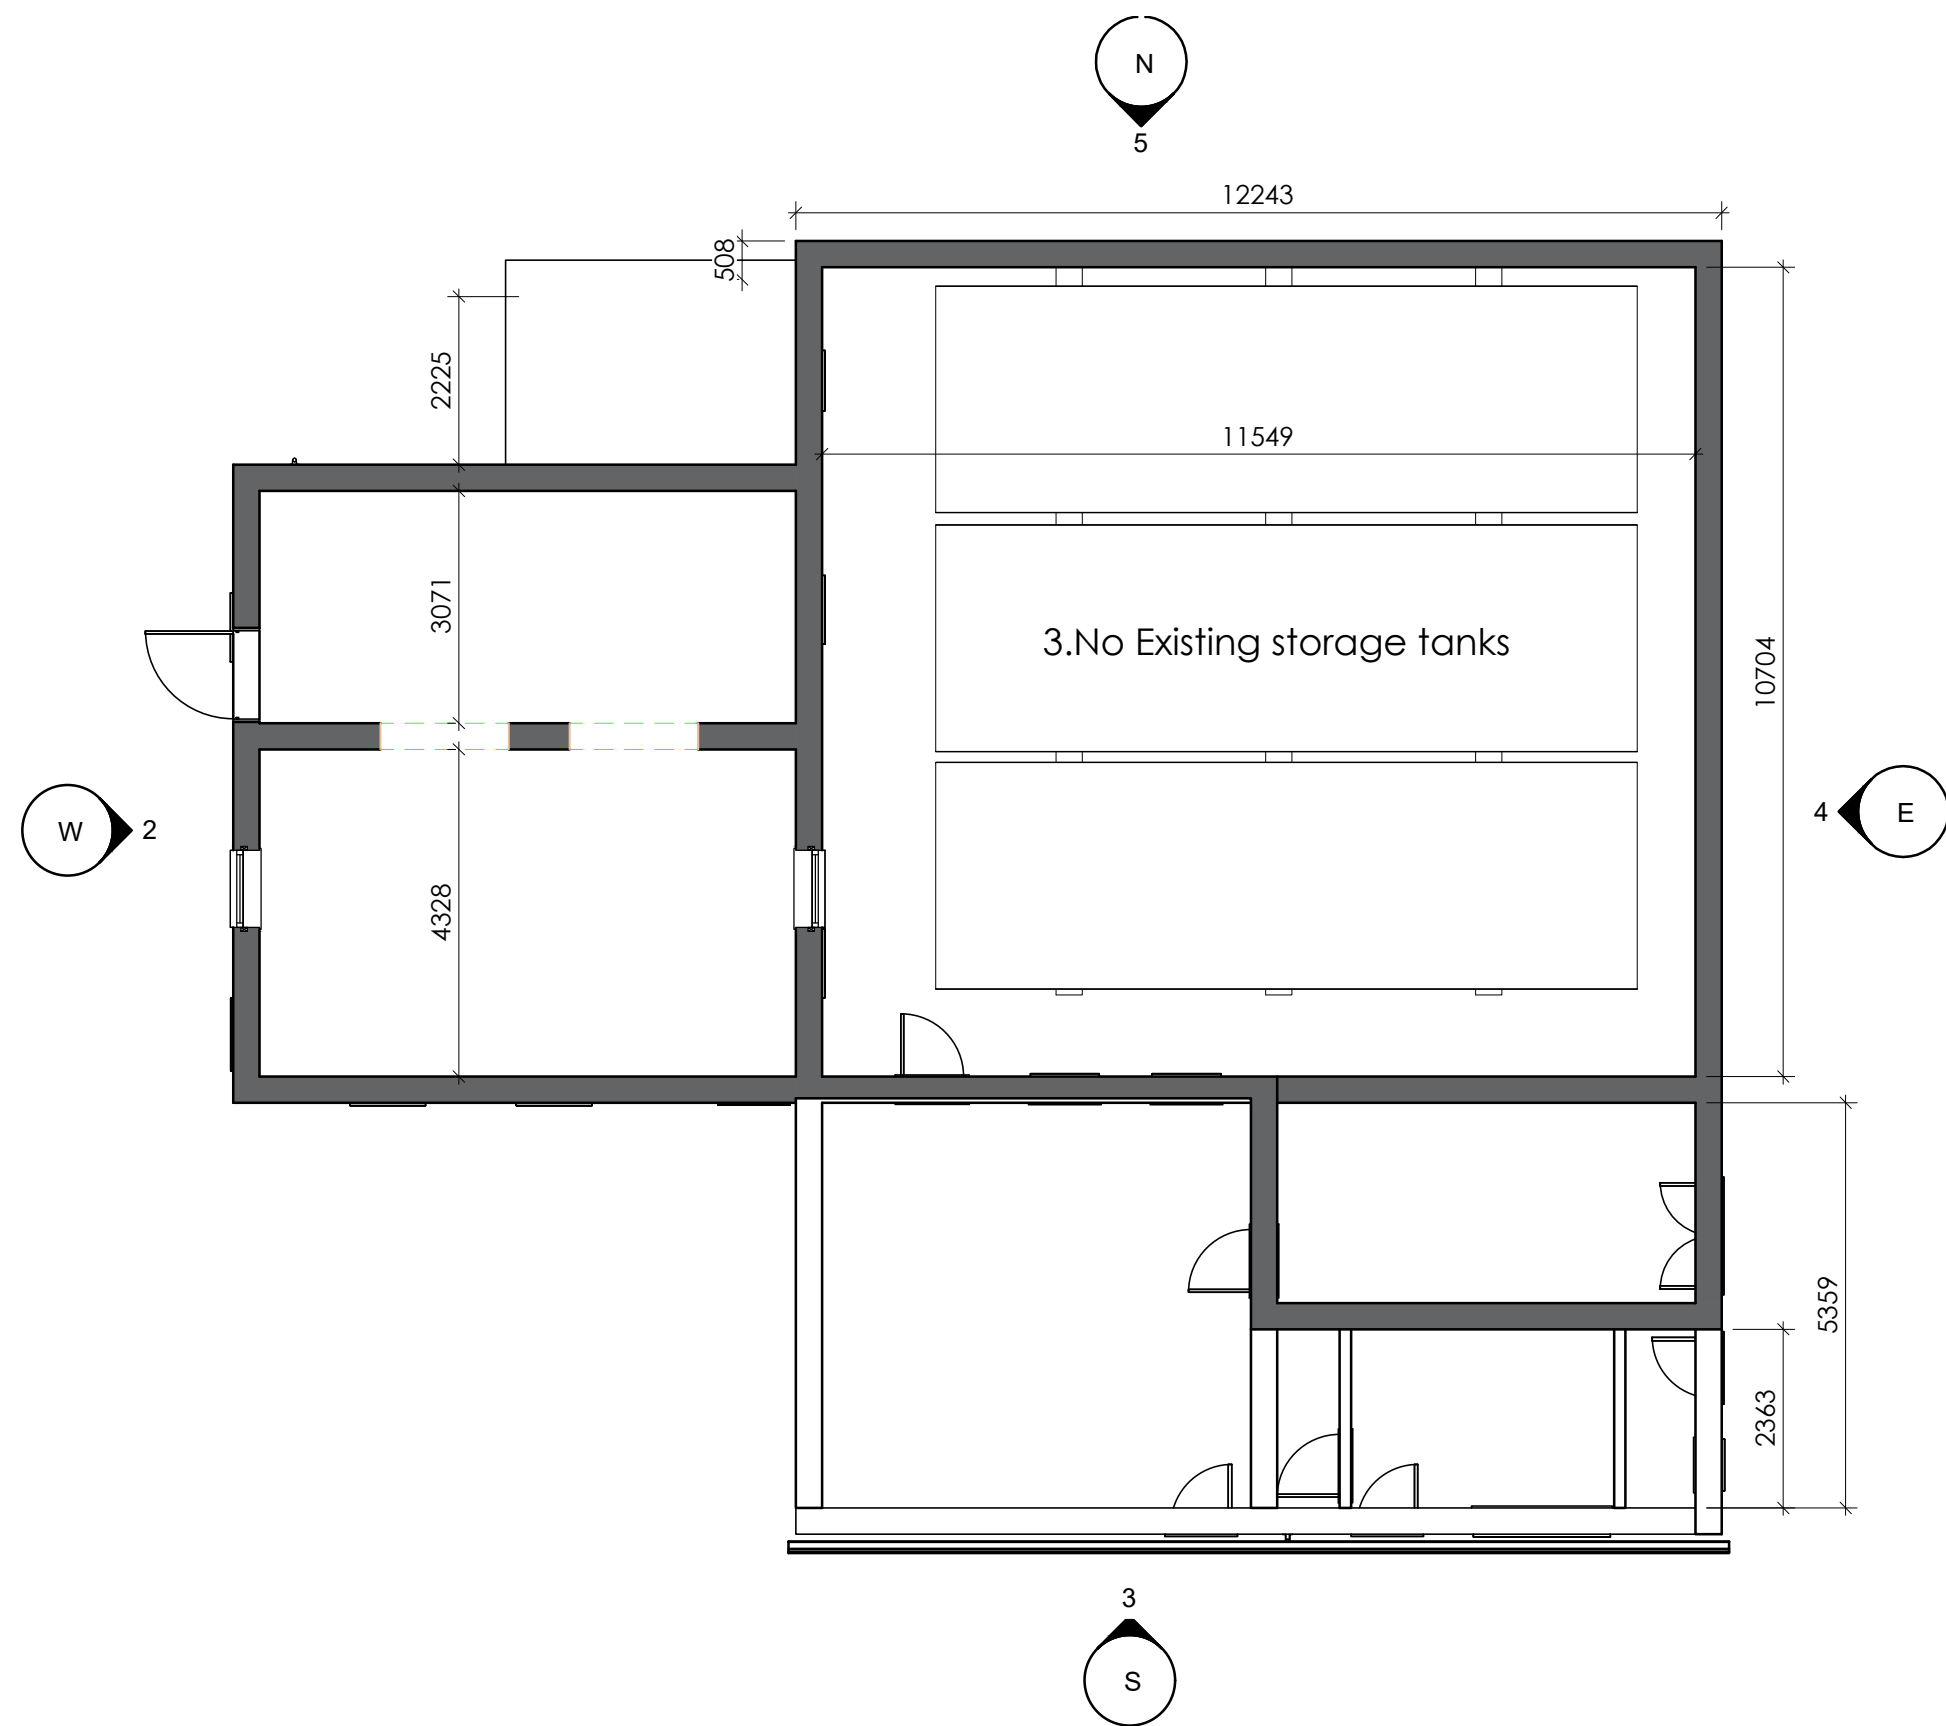

6 Existing First Floor
1 : 100

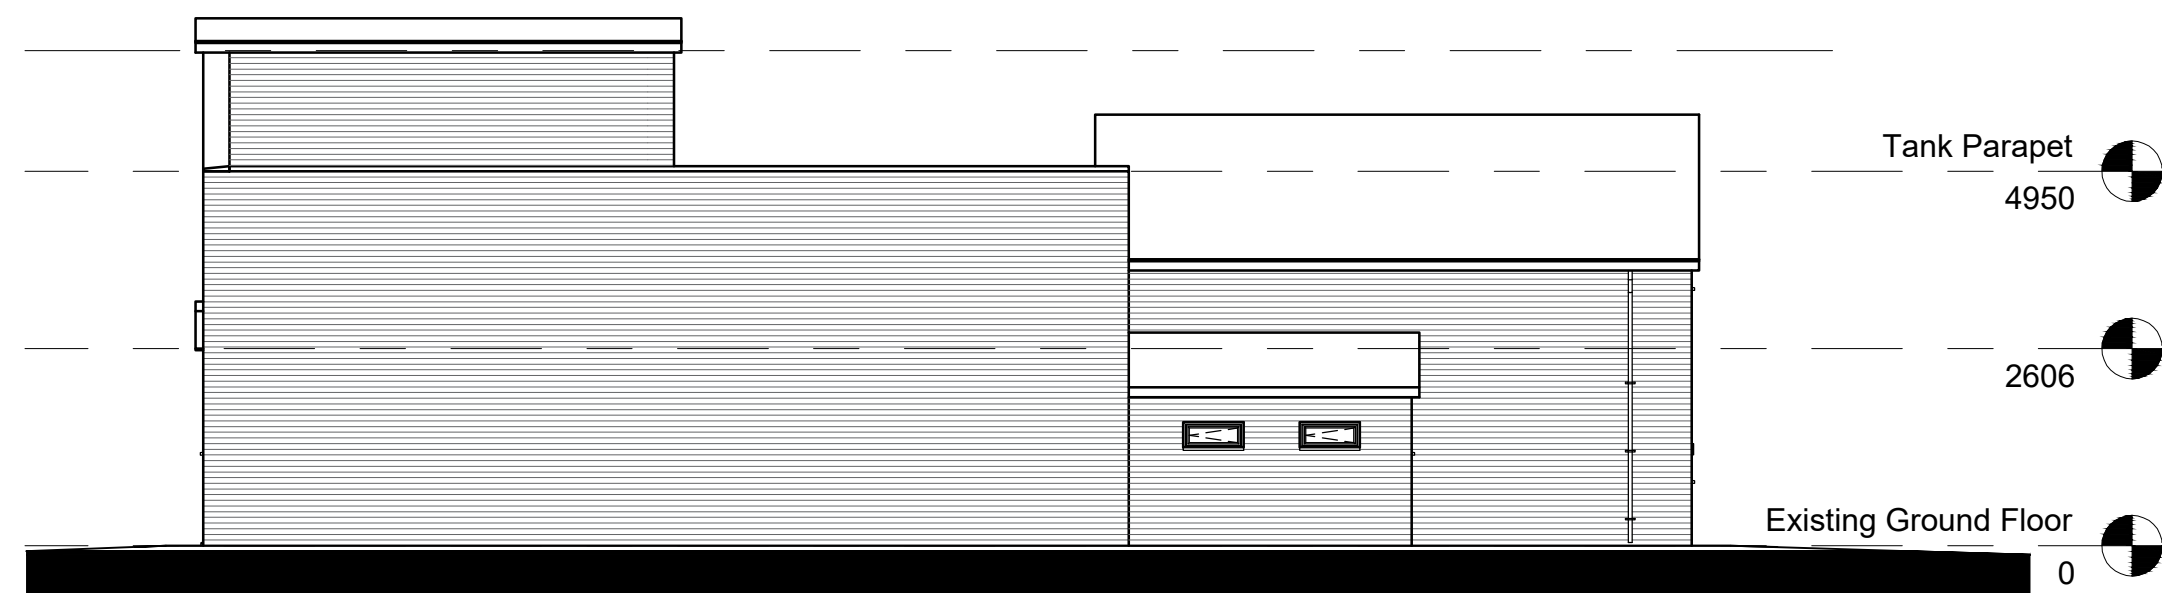

E3 Existing Elevation
1 : 100

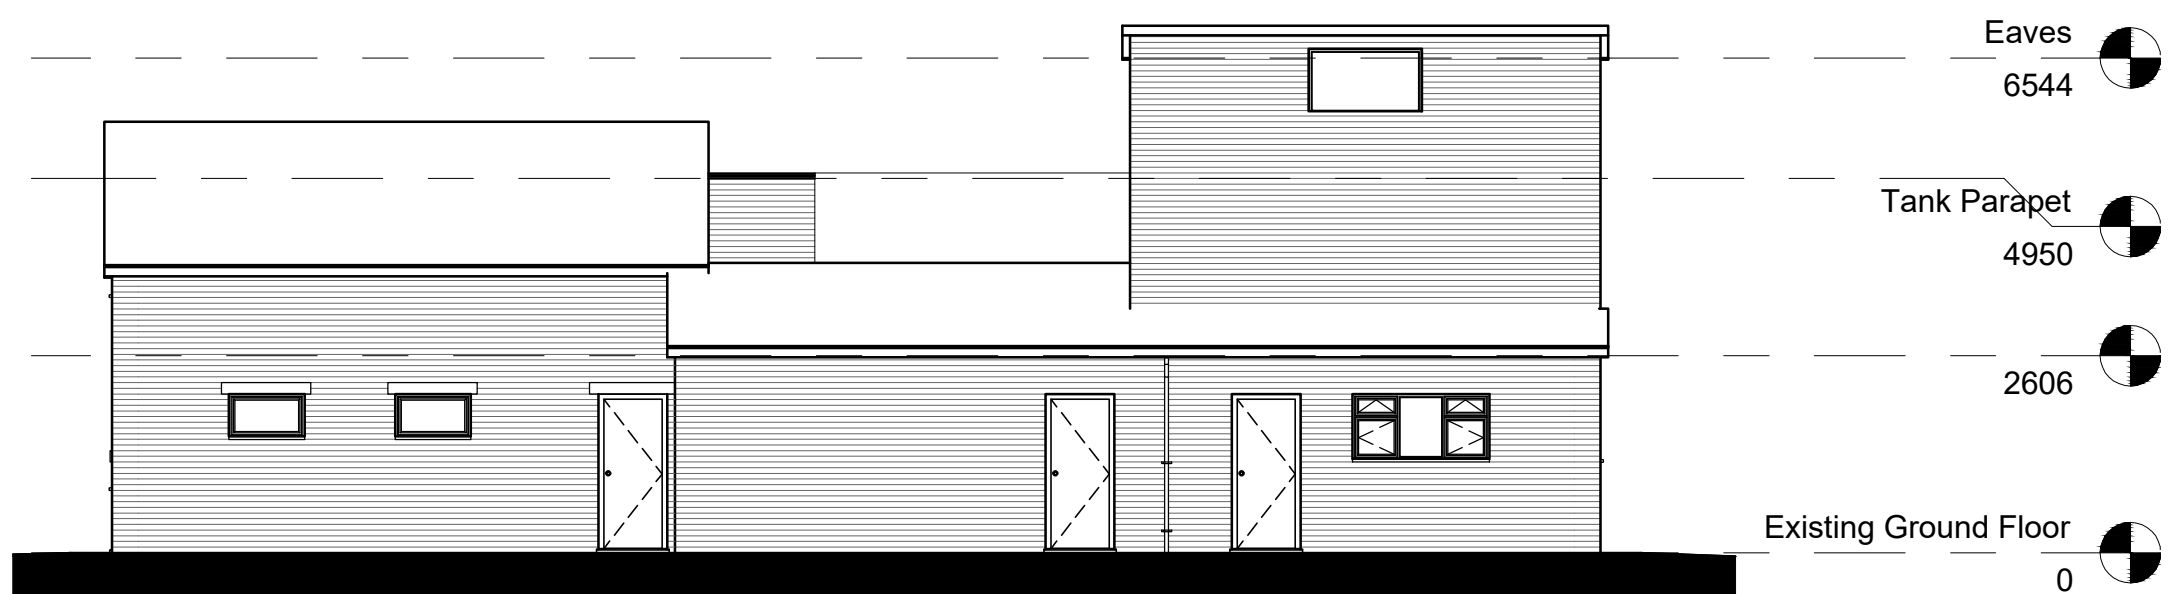

E4 Existing Elevation
1 : 100

Client Mr S Trowbridge			
Project Broad Oak Farm, Rossett			
Drawing Title Existing Block M Floor Plans and Elevations			
Drawn by HJ	Checked by GE	Date Sept 2018	
Status PLANNING	Scale @ A1 1:100		
Job no. c3873	Dwg no. L05.11	Rev. P1	
Cassidy+Ashton			C+A
Architecture + Building Surveying + Town Planning			
10 Hunters Walk, Canal Street, Chester, CH1 4EB		01244 402 900	
7 East Cliff, Preston, Lancashire, PR1 3JE		01772 258 356	