



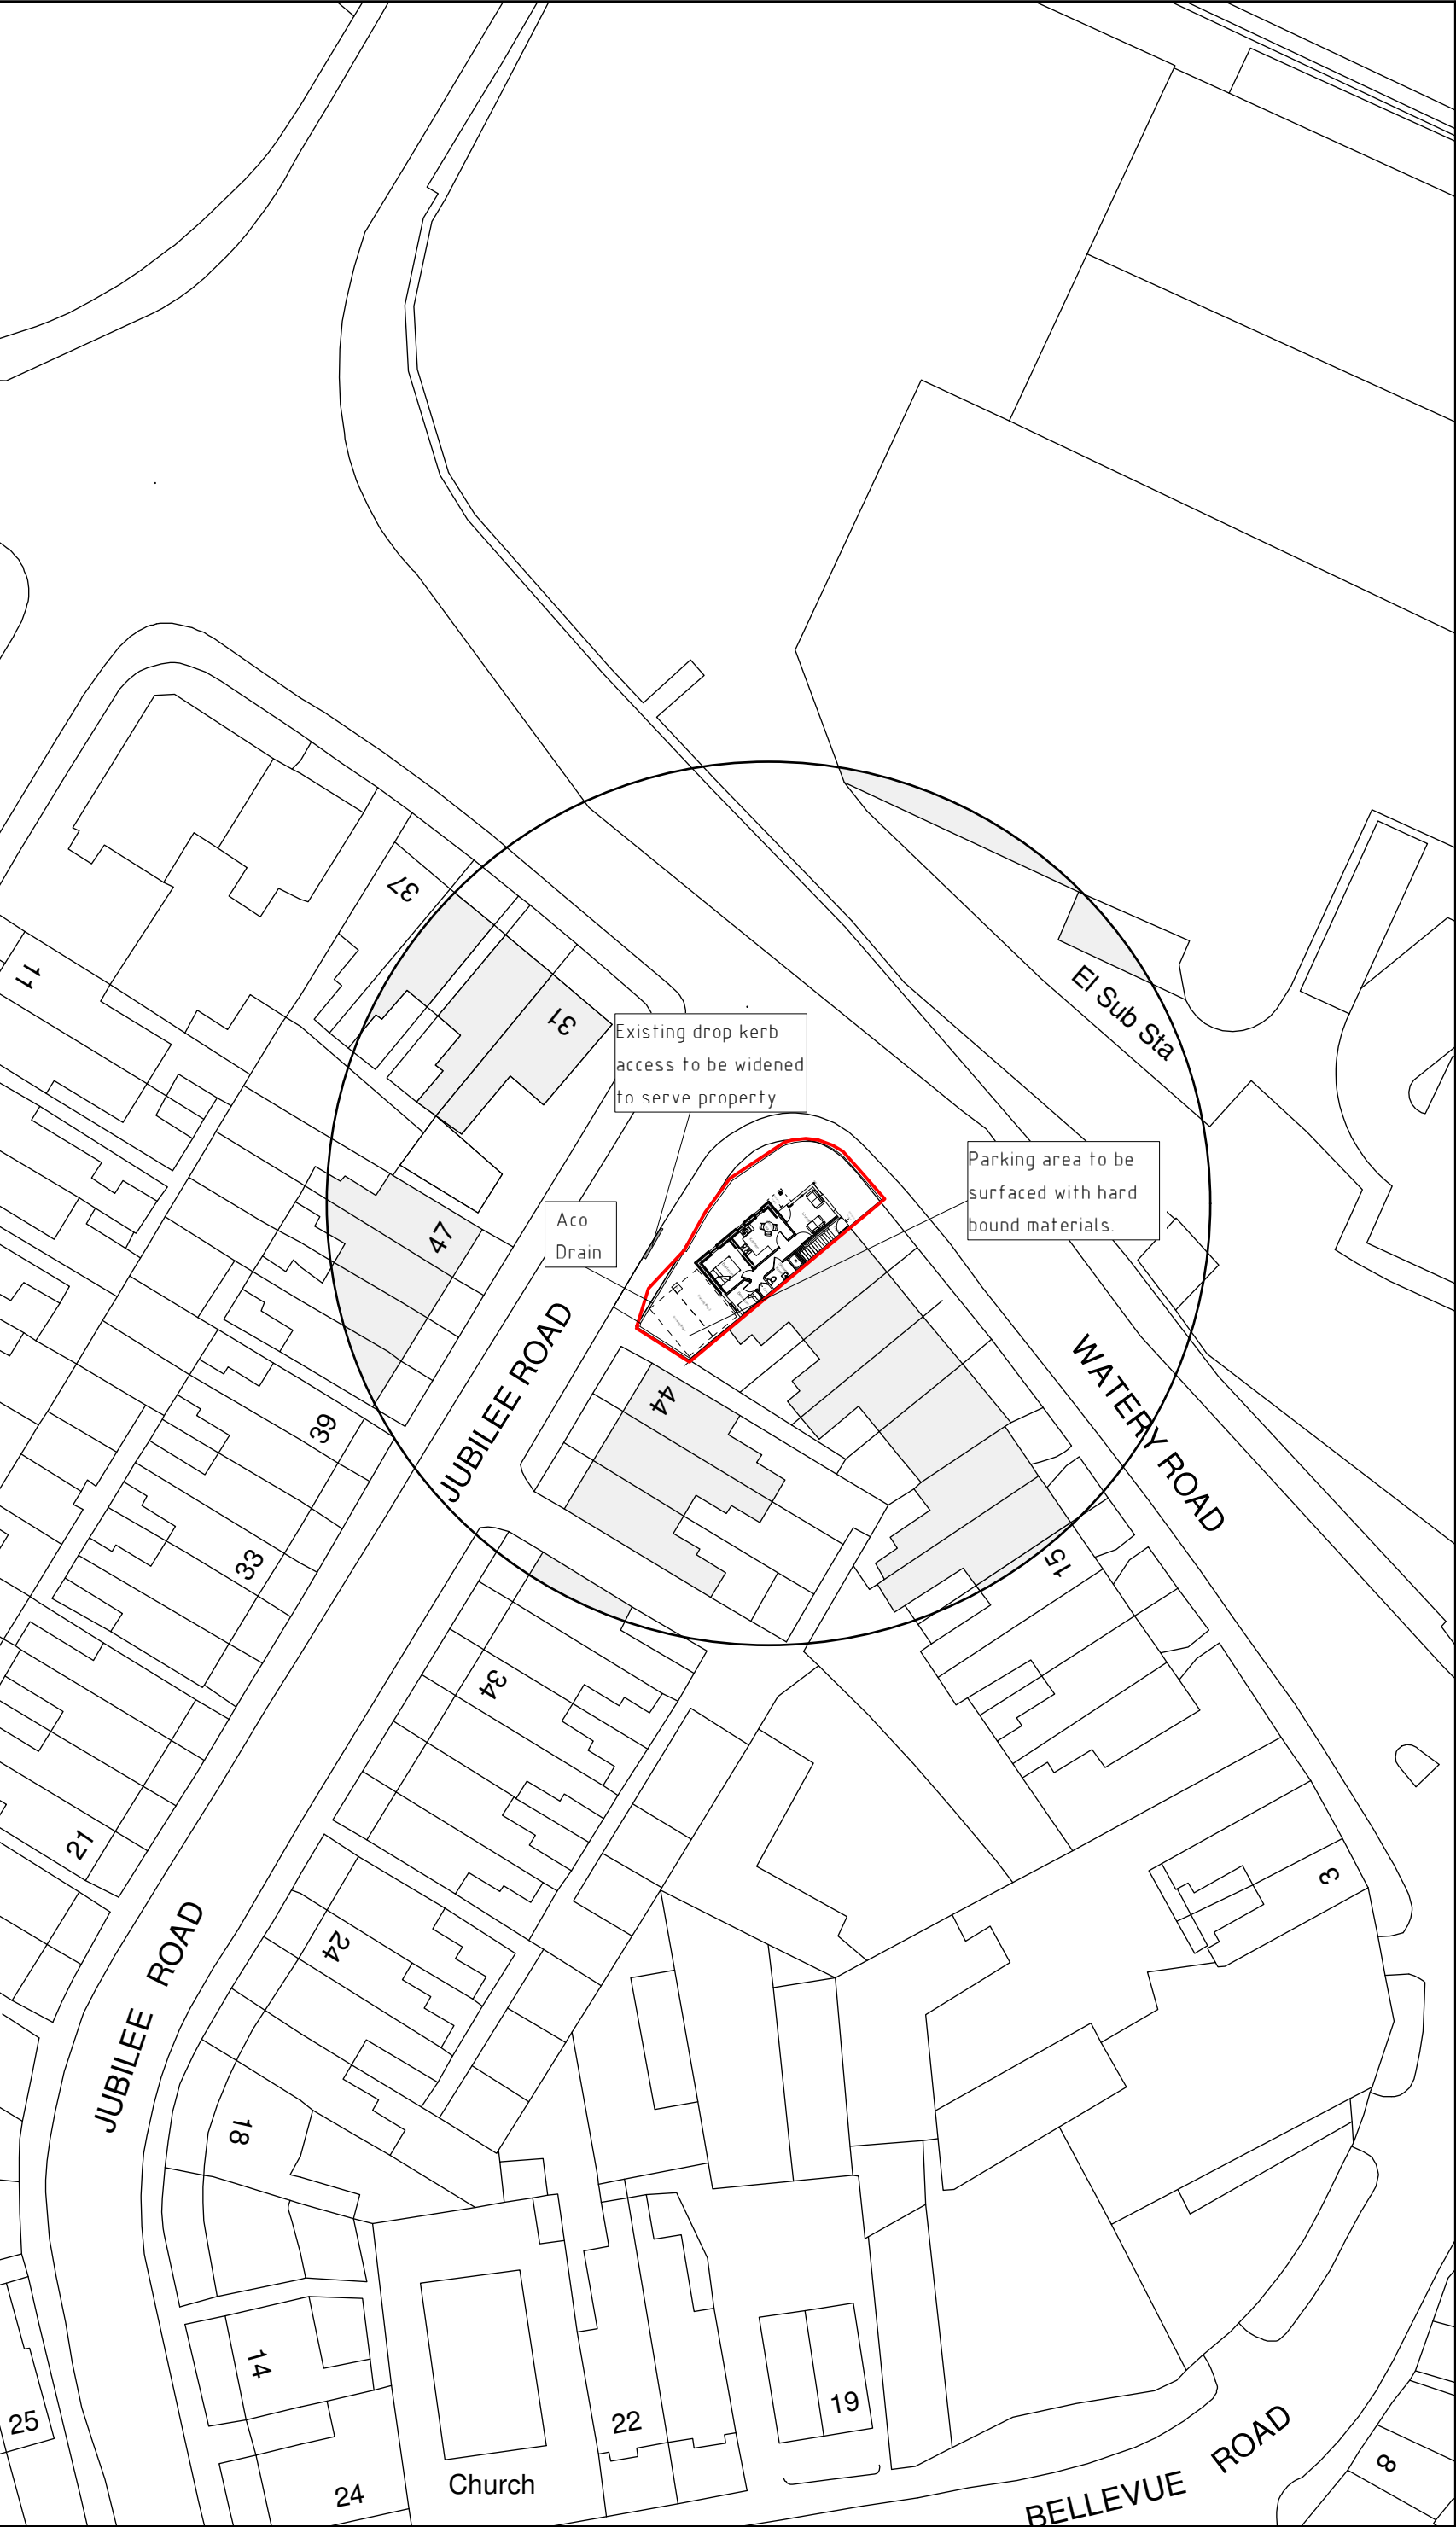

Site Plan 1:500

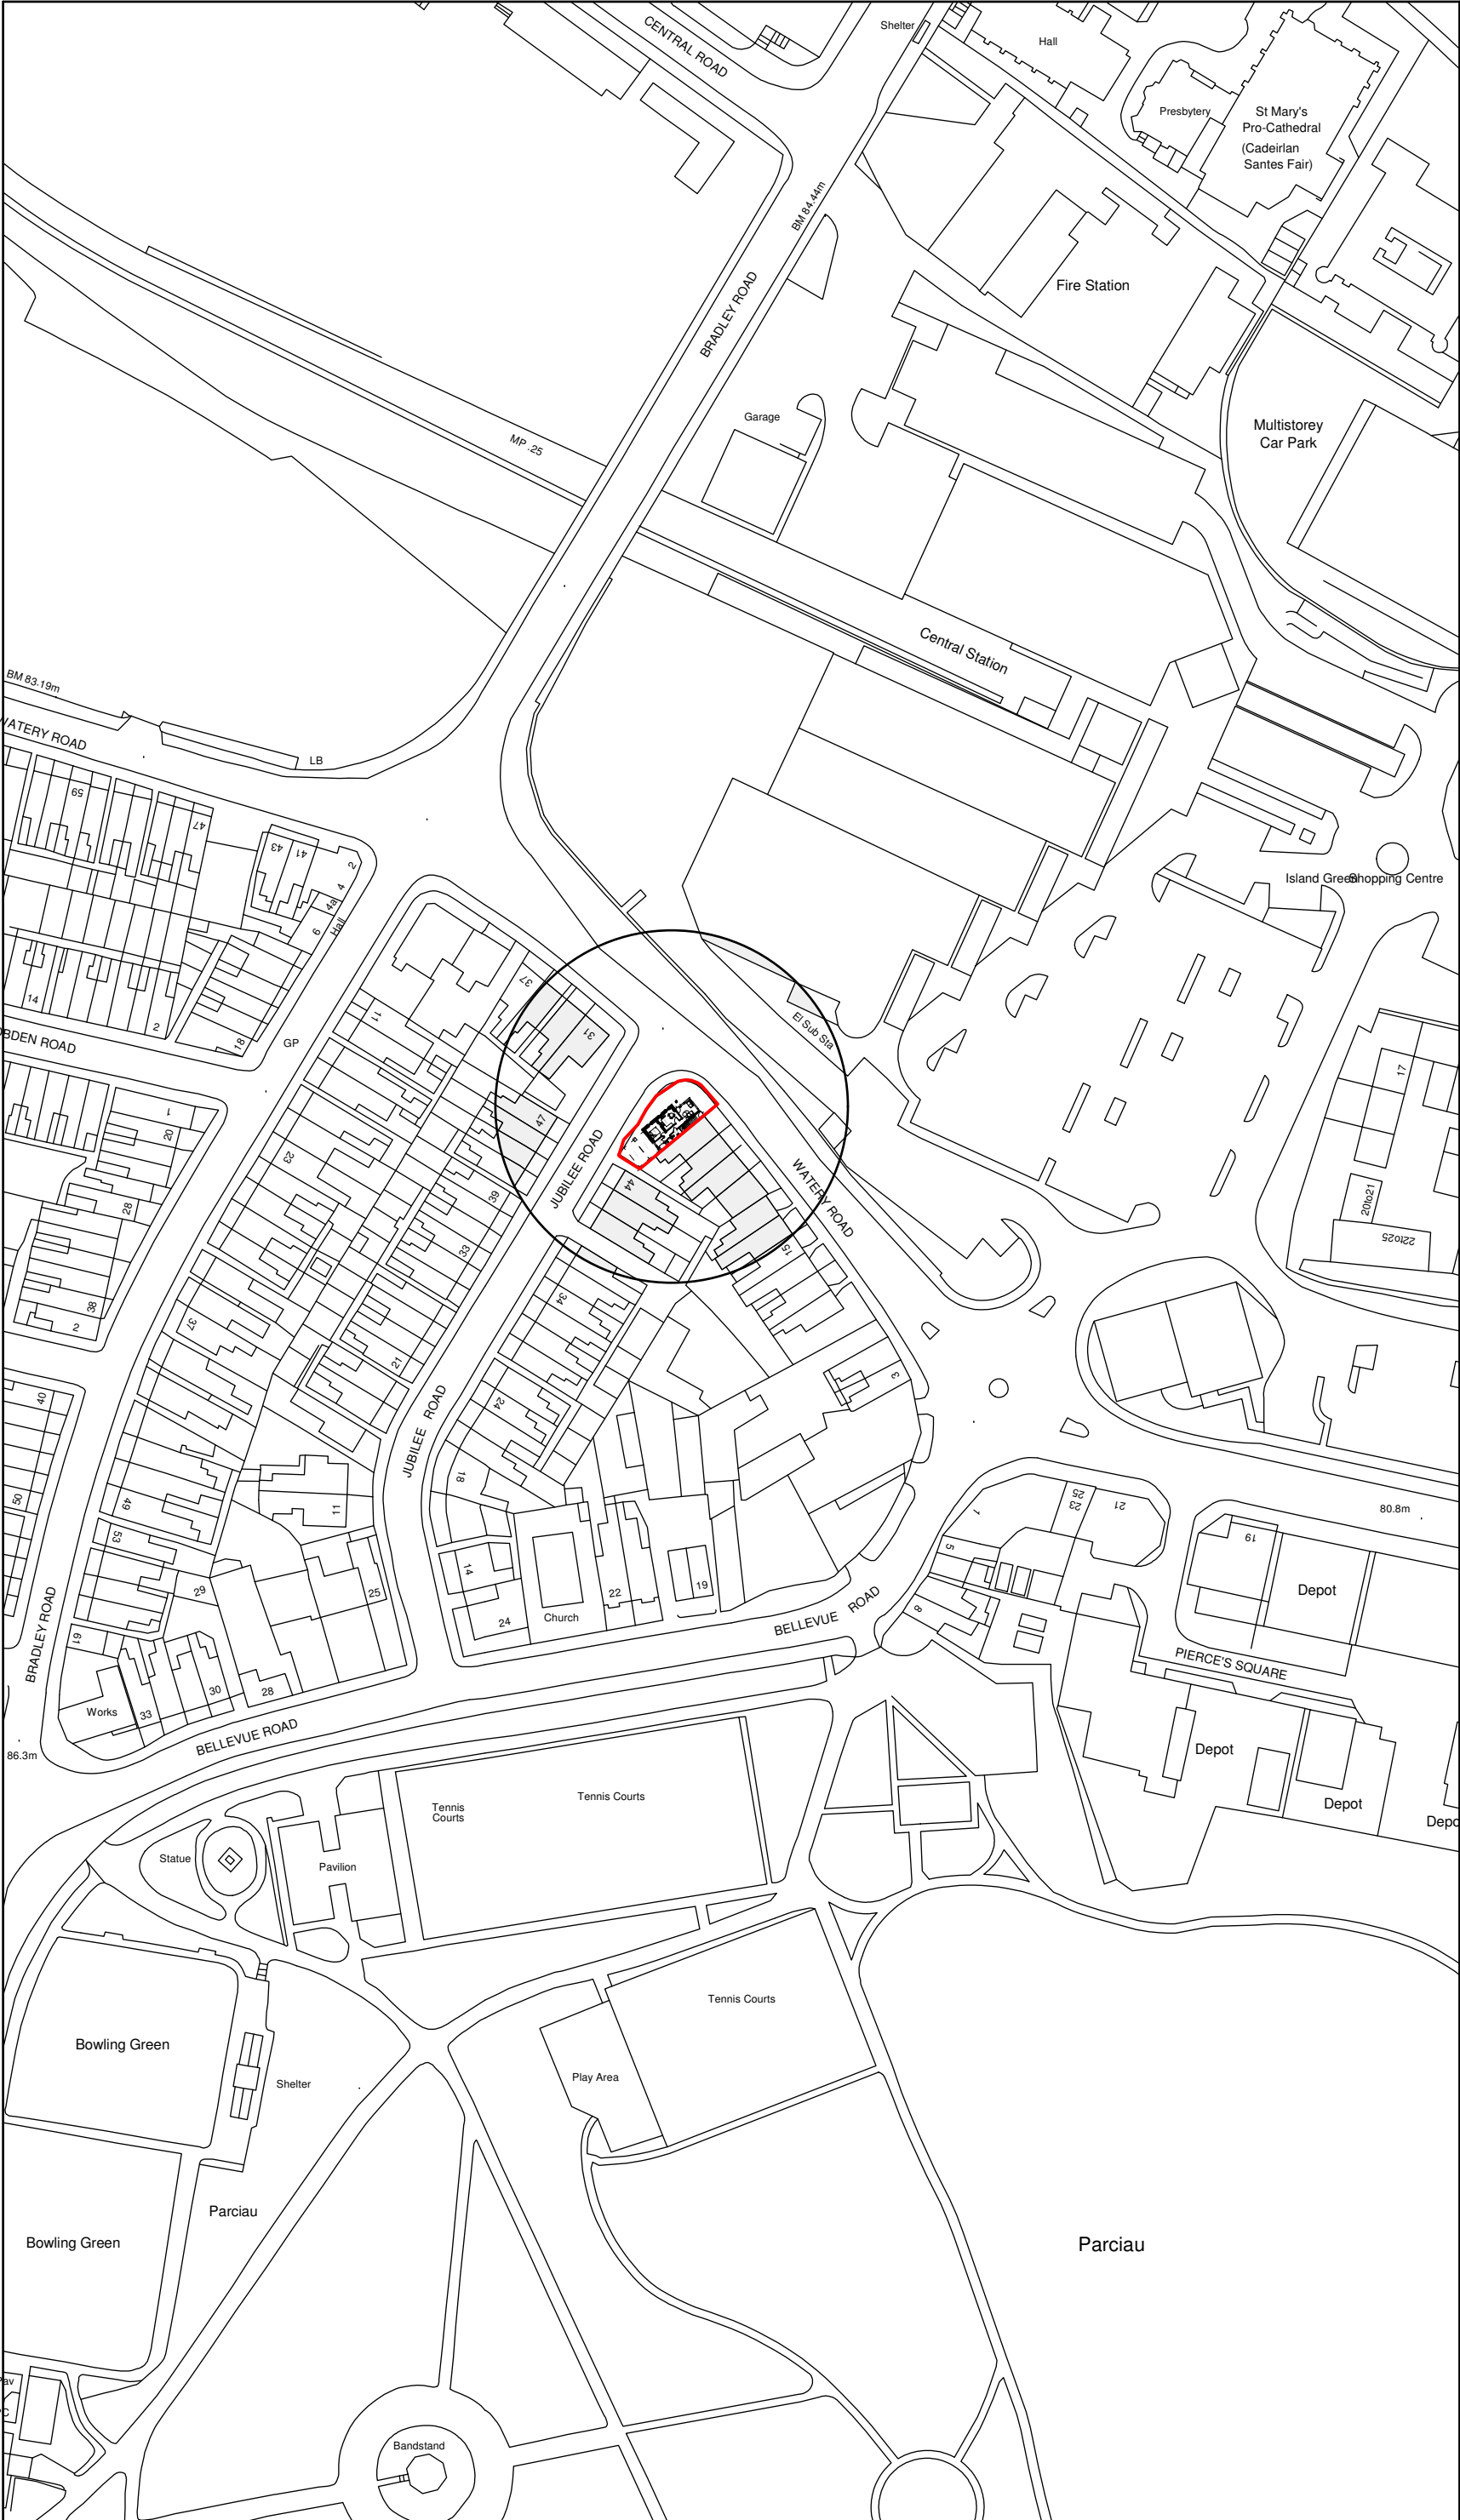

Location Plan 1:1250

Key

- Surrounding Buildings
- Application Site

A	08/21	Highway Amends	D.J.E.
Rev	Date	Detail	Initial

Project: Convert existing house to 2No residential flats, 29 Watery Road, Wrexham,	
Title: Planning: Site & Location Plan	Scale: (A2) 1:500 & 1:1250
Drawn By: D.J.Edwards	Date: June 2021
Drawing No: F044/004	Sheet: 1 of 1

Office 3K4,
Redwither Business Tower,
Wrexham. LL13 9XT
Tel: 01978 356500
www.blueprintarchitectural.com
© copyright all rights reserved