



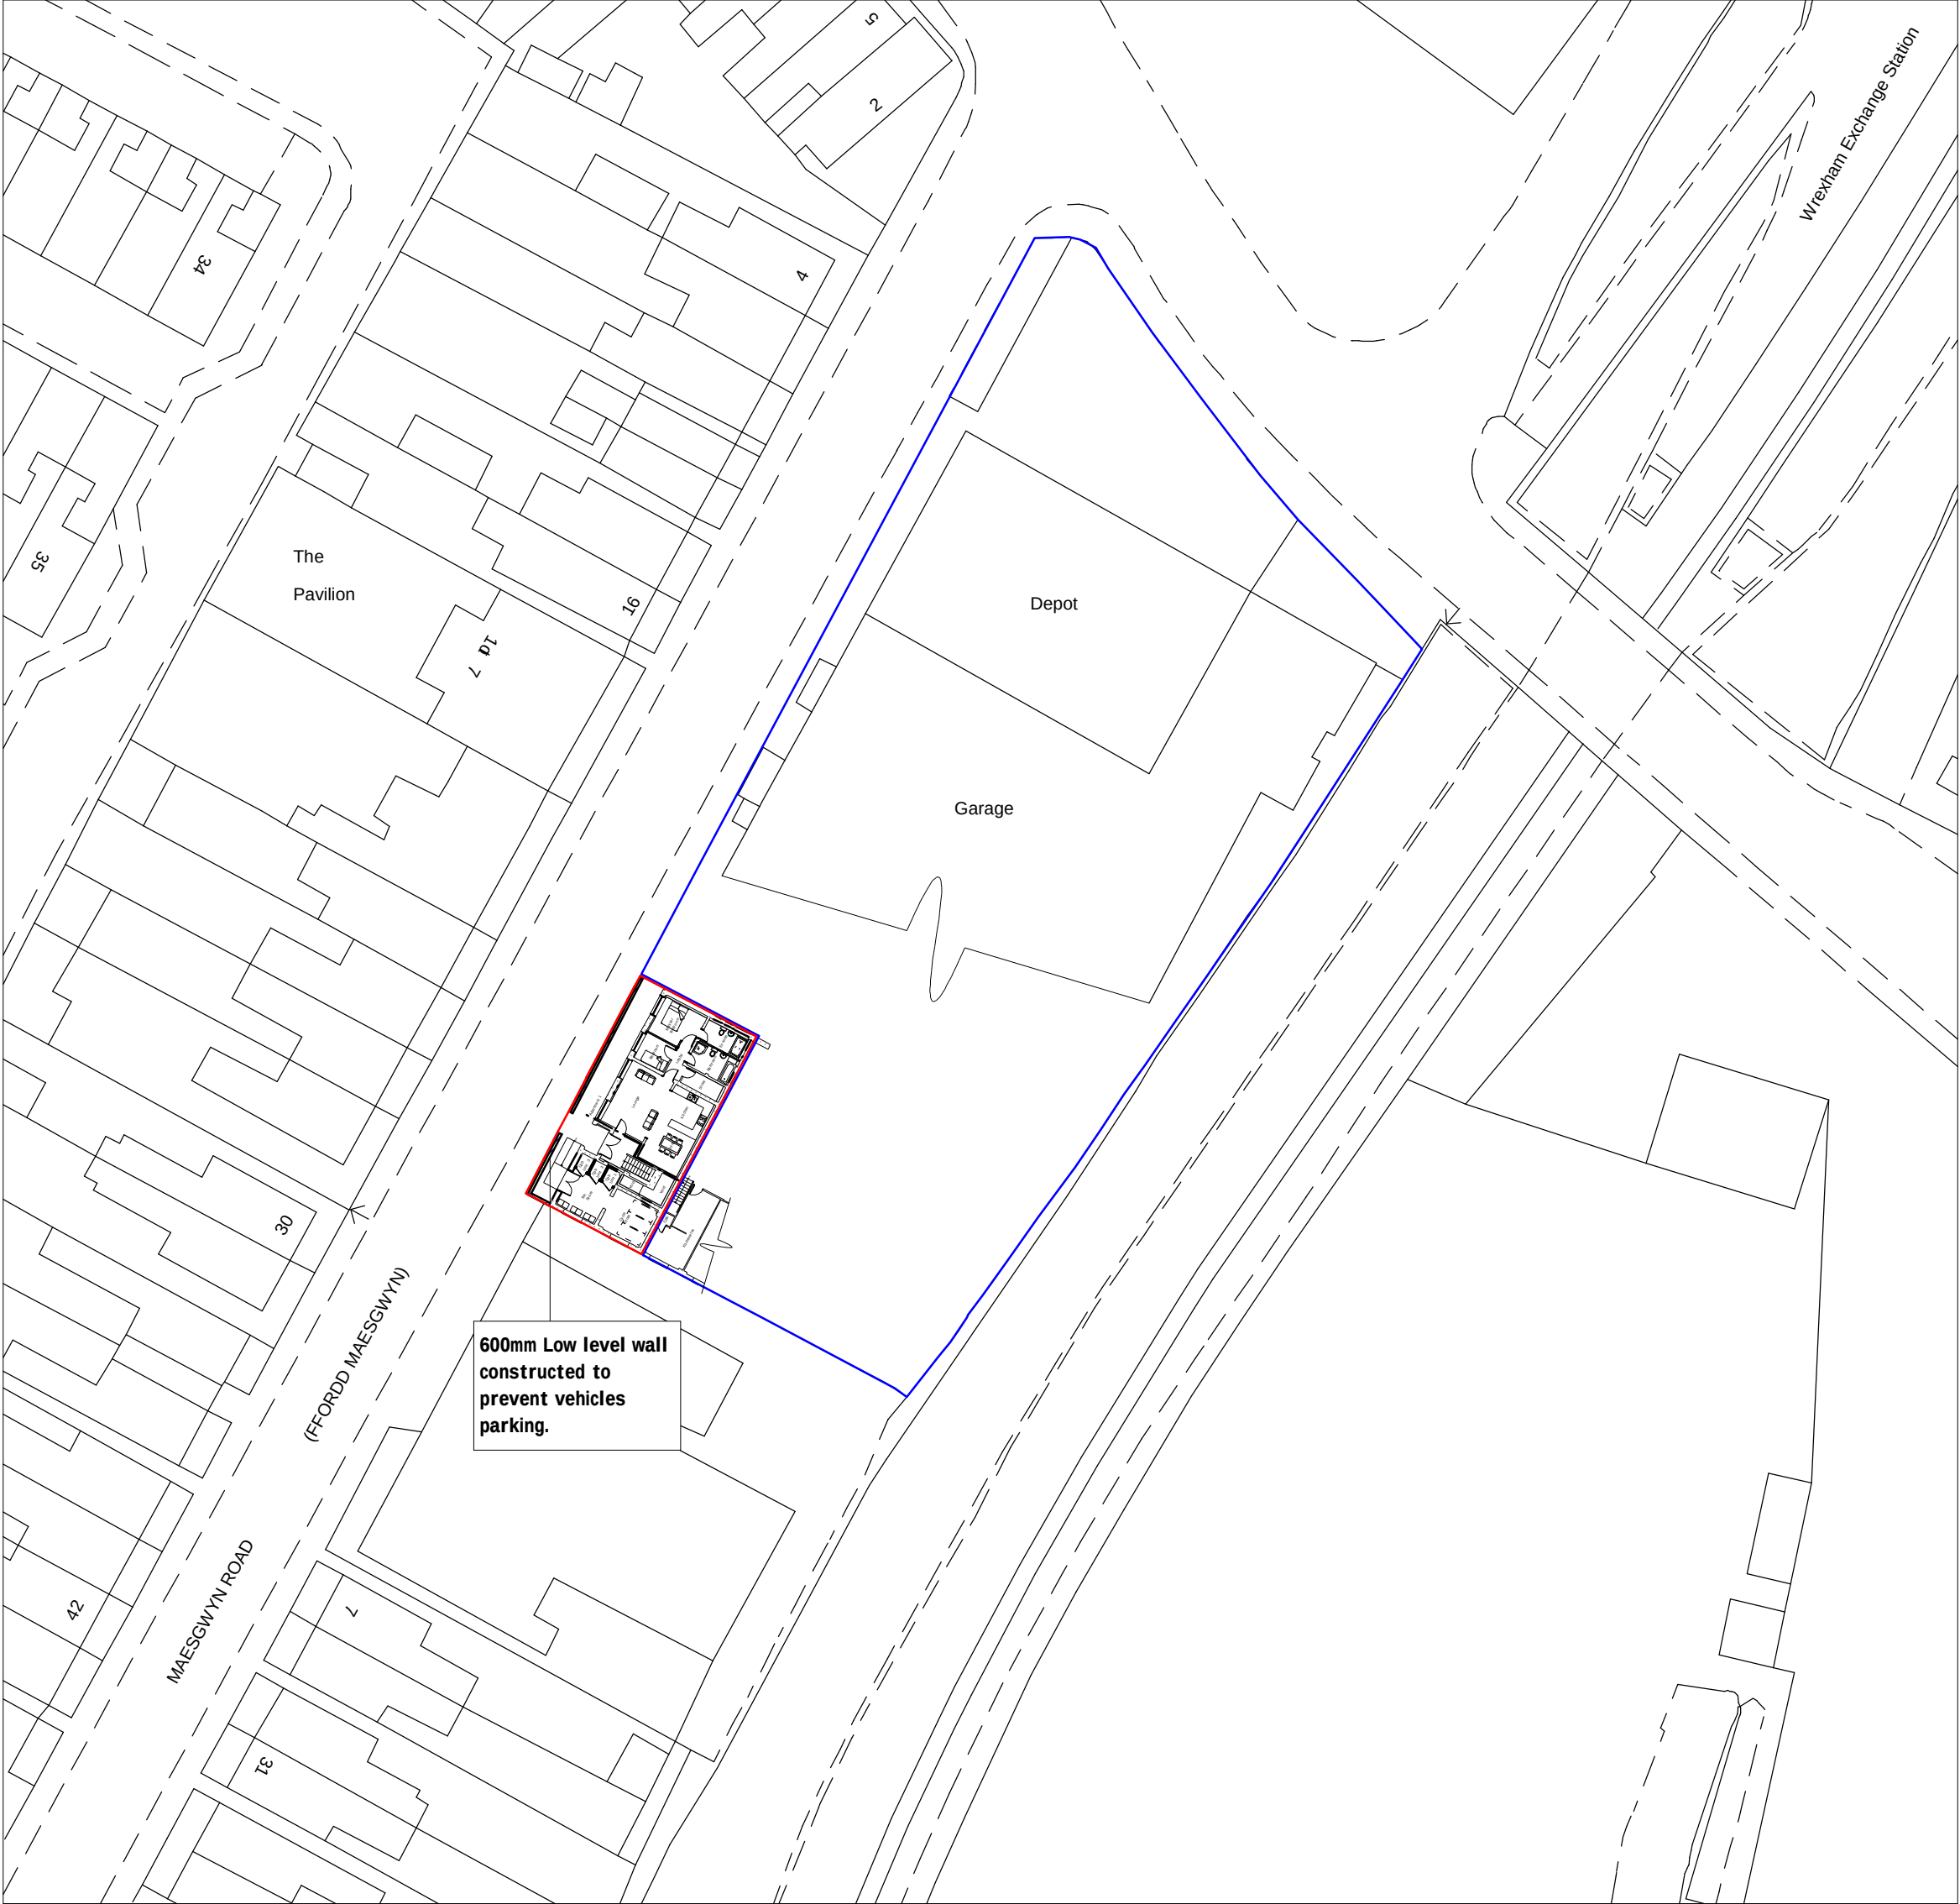

Site Plan 1:500

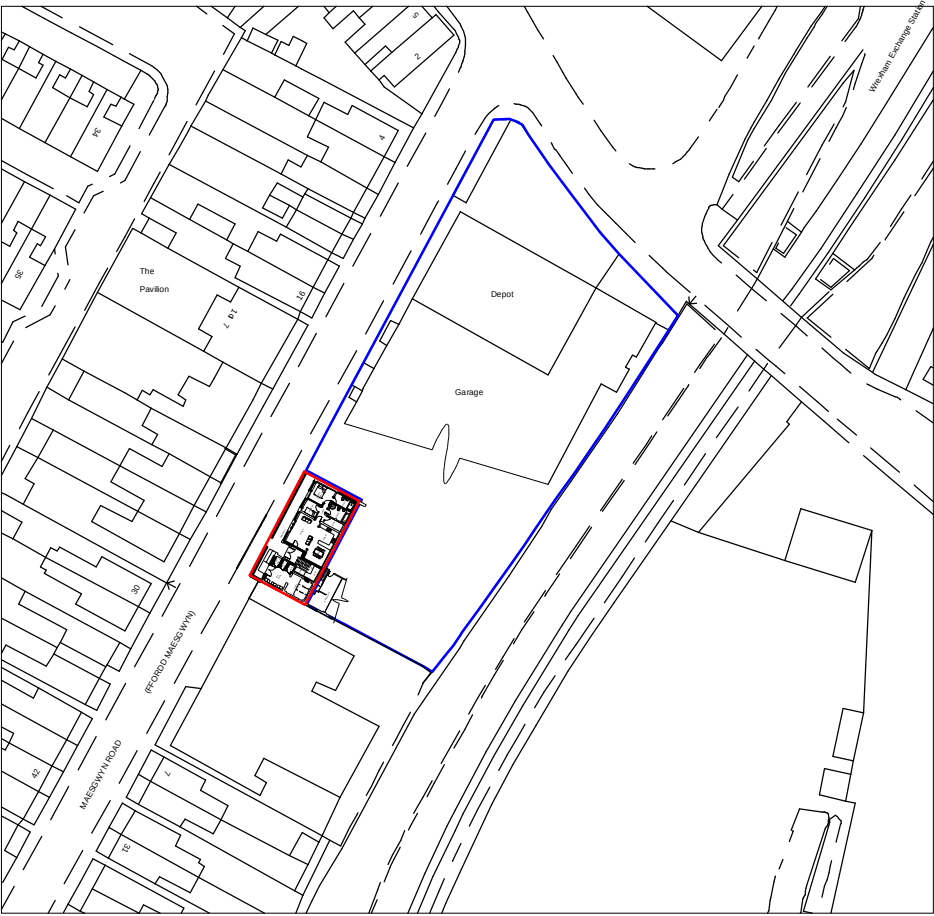

Location Plan 1:1250

A	11/18	Extended Dwarf Wall	D.J.E.
Rev	Date	Detail	Initial

Project: Proposed Alterations to Units at Maesgwyn Road, Wrexham, LL11 2AP.	
Title: Site & Location Plan	Scale: (A2) 1:500 & 1:1250

Drawn By: E.M.Jackson	Date: Oct 2018
Drawing No: D101/004	Sheet: 1 of 1



Office 3K4, Redwither Tower,
Redwither Business Park,
Wrexham. LL13 9XT
Tel: 01978 356500
www.blueprintarchitectural.com