




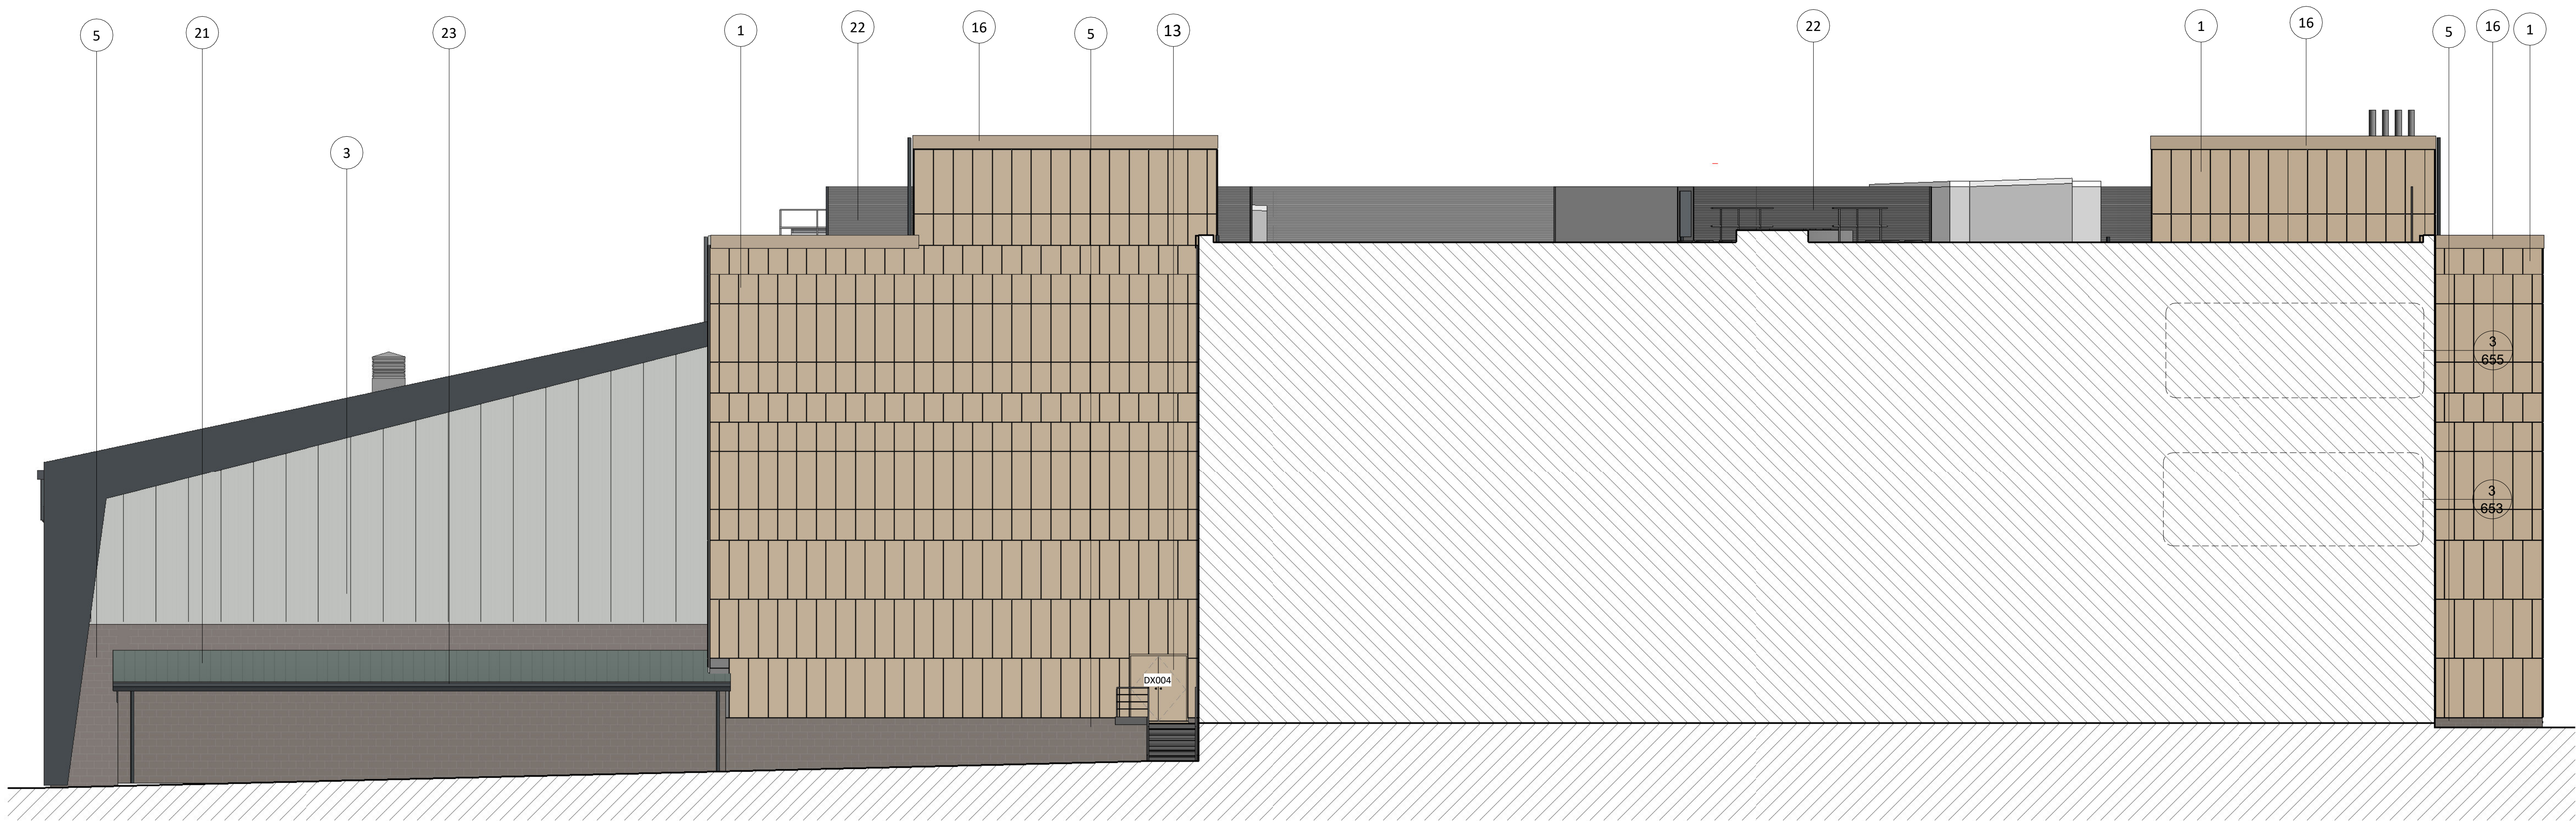

Detail Elevation 05 - East Elevation
1 : 100

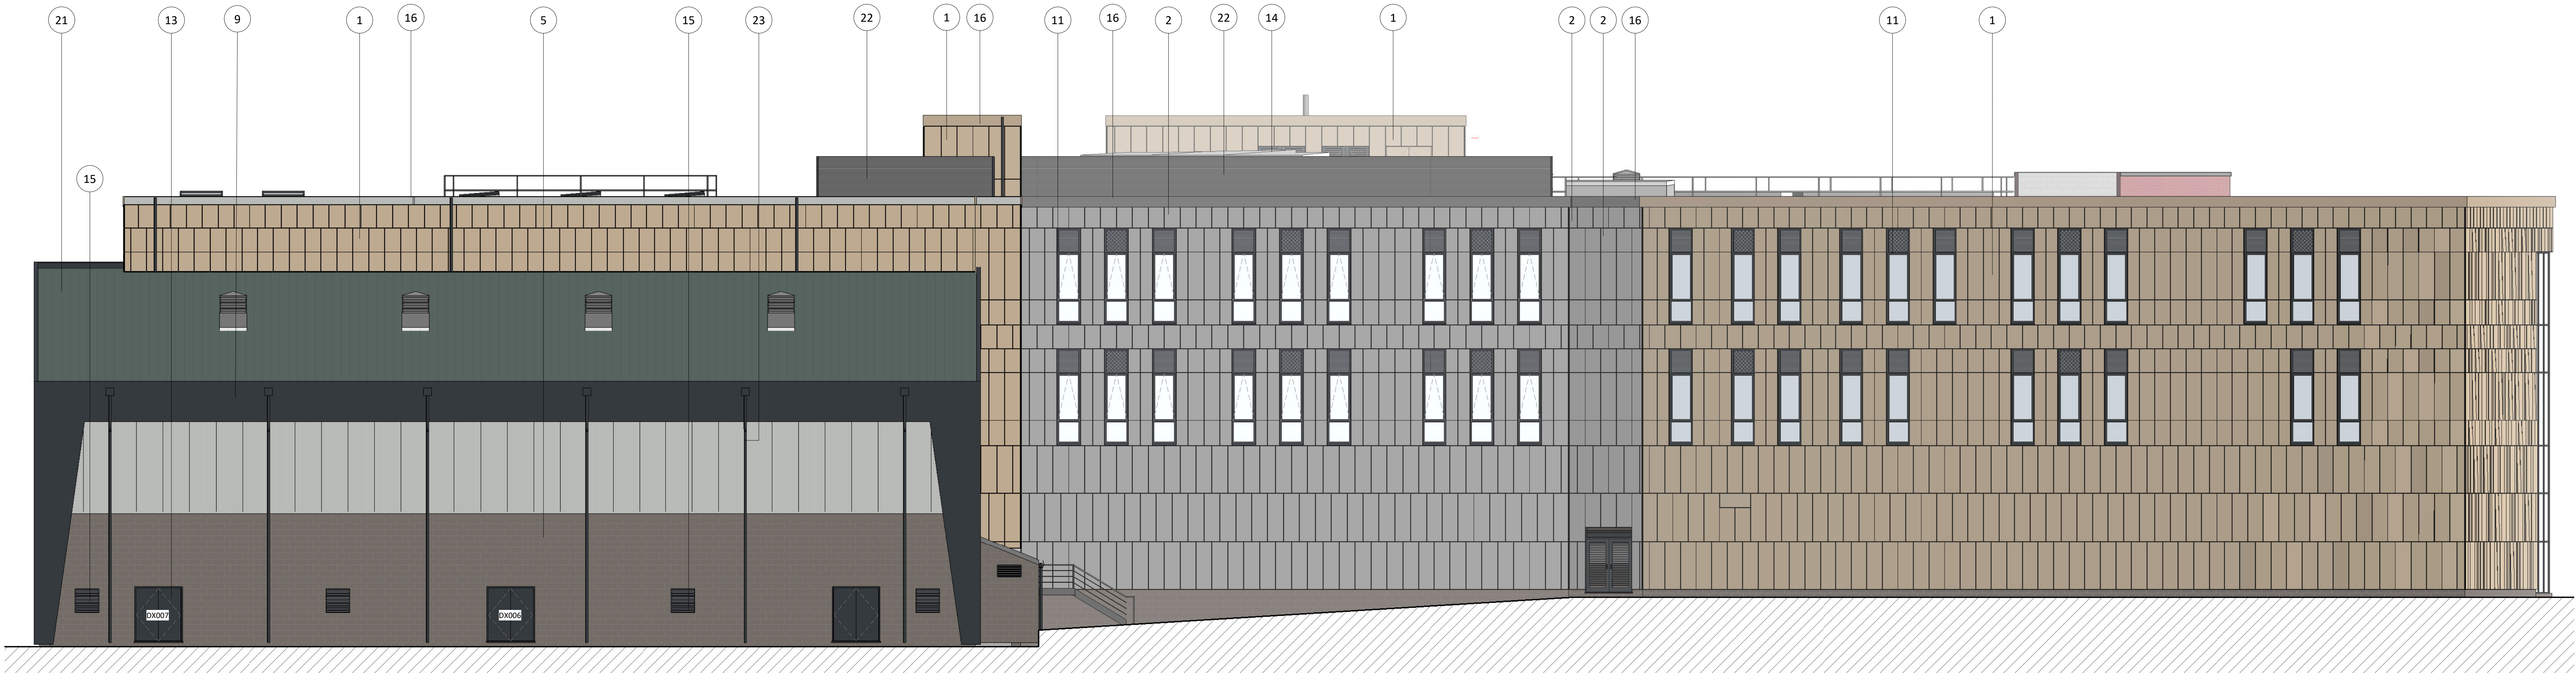

Detail Elevation 06 - South Elevation
1 : 100

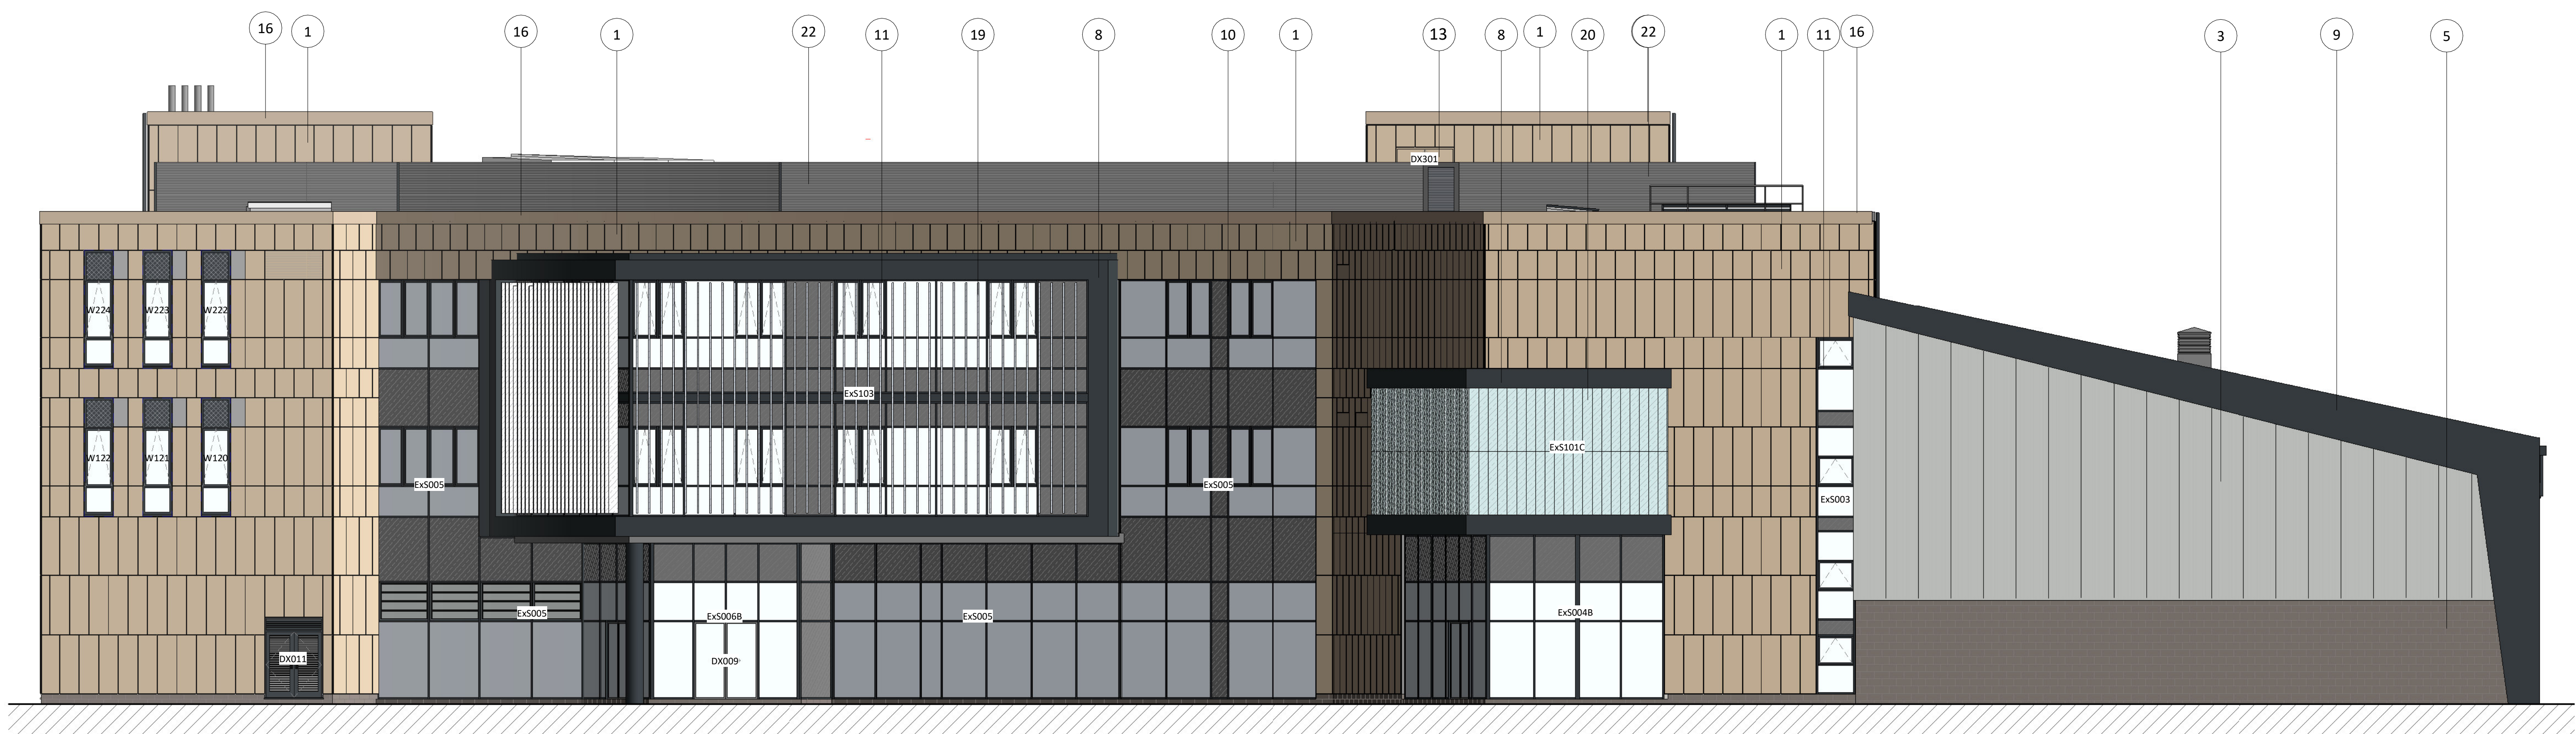

Detail Elevation 07 - West Elevation
1 : 100

General Notes

1. Contractor to verify all dimensions and check level datums on site
2. All of the designs are the sole property of TACP Architects Ltd and may not be used without their written agreement
3. All prints, specifications and their copyright are the property of TACP Architects Ltd
4. Do not scale off drawings
5. All dimensions shall be checked on site before commencement of shop drawings, manufacture and all discrepancies must be reported to TACP Architects Ltd

Materials Key

- 1 Kingspan Benchmark Dri Design Cladding Panels
Clause H43/2/204
Colour: Kingspan DS 0021 (Titanium)
- 2 Kingspan Benchmark Dri Design Cladding Panels
Clause H43/2/204
Colour: Kingspan DS001 (Inspired by Silver)
- 3 Kingspan KS1000 AWP Micro-Rib fixed vertically
Clause H43/2/21
Colour: Spectrum Mognestone (RAL 7035)
- 4 Facing brickwork laid with patterned detailing
Clause F10/2/10
Colour: To match existing building - Istock Cheddar Red 0610
- 5 Forticrete Florentine Polished blockwork
Clause F20/2/254
Colour: Pewter
- 6 PPC Aluminium box framing/flushing detail
Clause H72/4/20
Colour: Anthracite Grey (RAL 7016)
- 7 PPC Aluminium box framing/flushing detail to Sports Hall
Clause H72/4/21
Colour: Anthracite Grey (RAL 7016)
- 8 SAPA Clingpro Curtain walling
Clause H11/1/10
Colour: Anthracite Grey (RAL 7016)
- 9 PPC Aluminium double glazed window unit with insulated frame and louvre panel
Clause L10/3/30
Colour: Anthracite Grey (RAL 7016)
- 10 PPC Aluminium solid external door with insulated frame
Clause L20/2/280
Colour: To match adjacent cladding (Anthracite Grey (RAL 7016) where no cladding is immediately adjacent)
- 11 PPC Aluminium external door incorporated into curtain walling as shown, double glazed where applicable
Clause L20/2/281
Colour: Anthracite Grey (RAL 7016)
- 12 PPC Aluminium solid external door with insulated frame and louvre panels
Clause L20/2/282
Colour: To match adjacent cladding
- 13 PPC Aluminium louvre panel with insulated frame
Clause L20/6/30
Colour: To match adjacent cladding (Anthracite Grey (RAL 7016) where no cladding is immediately adjacent)
- 14 Kingspan Benchmark Dri Design edge capping
Clause H72/2/204
Colour: Kingspan DS 0021 (Titanium)
- 15 Kingspan Benchmark Dri Design edge capping
Clause H72/2/204
Colour: Kingspan DS001 (Inspired by Silver)
- 16 PPC Aluminium canopy with clear glazed panels
Clause ...
Colour: Anthracite Grey (RAL 7016)
- 17 Pilkington Oriol Glass 'Tint'
Clause L40/5/00
Colour: Optifloat Opal
- 18 Pilkington Profilite U profiled glass
Clause L40/4/99
Colour: Profilite Opal
- 19 Kingspan KS1000 RW Trapezoidal Roof Cladding
Clause H43/1/22
Colour: Xi Forte Merlin Grey (RAL 180 40 05)
- 20 ADS 100S Screening Louvre
Clause L10/6/50A
Colour: Anthracite Grey (RAL 7016)
- 21 PPC Aluminium Rainwater Goods
Clause R10/3/65A, R10/3/70A & R10/3/11A
Colour: Anthracite Grey (RAL 7016)

NOTE: All finishes subject to approval from Coleg Cambria, Wynne Construction and WCBC Planning Officer

Drawing References

For external doors information refer to:
YCR-TACP-PB-XX-SH-A-610

For windows information refer to:
YCR-TACP-PB-XX-SH-A-620

For curtain walling information refer to:
YCR-TACP-PB-ZZ-SH-A-601/602/603/604

For U profiled glass information refer to:
YCR-TACP-PB-ZZ-SH-A-604

For cladding information refer to:
YCR-TACP-PB-ZZ-SH-A-630/631/632/633

For sports hall cladding information refer to:
YCR-TACP-PB-ZZ-SH-A-634

For brick pier information refer to:
YCR-TACP-PB-ZZ-SH-A-635

For glass fins information/details refer to:
YCR-TACP-PB-ZZ-DR-A-506/507

Revisions				
Rev	Date	Description	By	Check
P1	12-09-18	Issued for Tender	JH	KA
C1	07-12-18	Updated in line with detailed design (see detail drawings). Material key updated in line with chosen colours. Issued for construction.	KM	MG
C2	12-12-18	Change to colours for materials 3 and 9 following Client material sample review.	KM	DM

Consultants



Client
Wynne Construction for Coleg Cambria

Project Title
Yale Campus Redevelopment

Drawing Title
Detailed Elevations (II)

Scale	Date	Drawn By	Checked By	Office	
1 : 100@A0	11-09-18	JH	KA	Wrexham	
Job Number	Project•Originator•Zone•Level•Type•Role•Number				Revision
18012	YCR -TACP- PB- ZZ- DR- A- 211				C2

TACP Architects Ltd
Pembroke House, Ellice Way
Wrexham Technology Park
LL13 7YT
T: 01978 291161
F: 01978 351735
E: admin@tacparchitects.co.uk
www.tacparchitects.co.uk



Architecture • Interior Design • HealthCare Planning • Construction • Masterplanning • Sustainable Design