




EXISTING FRONT ELEVATION
Scale 1:100



EXISTING REAR ELEVATION
Scale 1:100

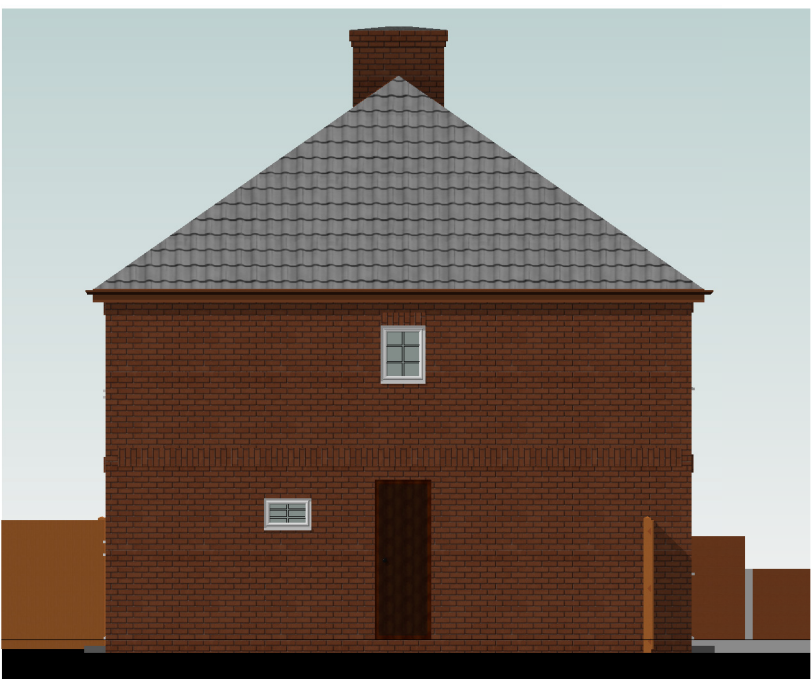

EXISTING SIDE ELEVATION
Scale 1:100

- MATERIALS**
- | | |
|------------------|---|
| WALLS - | Facing brickwork. |
| ROOF - | Brown/red coloured flat profile roof tiles. |
| FASCIA/SOFFITS - | Brown UPVC |
| WINDOWS - | White UPVC double glazed windows. |
| DOORS - | White UPVC front and rear doors. |
| RAINWATER GOODS | Brown UPVC gutters and ownpipes. |



EXISTING PERSPECTIVE 1



EXISTING PERSPECTIVE 2



EXISTING PERSPECTIVE 3

 DESIGN IN SAFETY BRYMBO, WREXHAM, LL11 5FL www.designinsafety.net admin@designinsafety.net 07734037463 		
CLIENT: MR & MRS BEECHAM		
ADDRESS: 15 BRON-Y-WAUN, CHIRK, WREXHAM, LL14 5PR		
DRAWING TITLE: EXISTING ELEVATIONS & PERSPECTIVES		
PROJECT NO: DIS_AD_0111	DRAWING NO: DIS_AD_0111_EX02	
SCALE AT A3: 1 : 100	DATE: 08/19/21	REVISION:
All designs are the sole property of Design In Safety and may not be used without written agreement. Any discrepancies must be reported to Design In Safety for clarification. Do not scale off drawings. Site check dimensions are to be taken prior to works commencing.		