



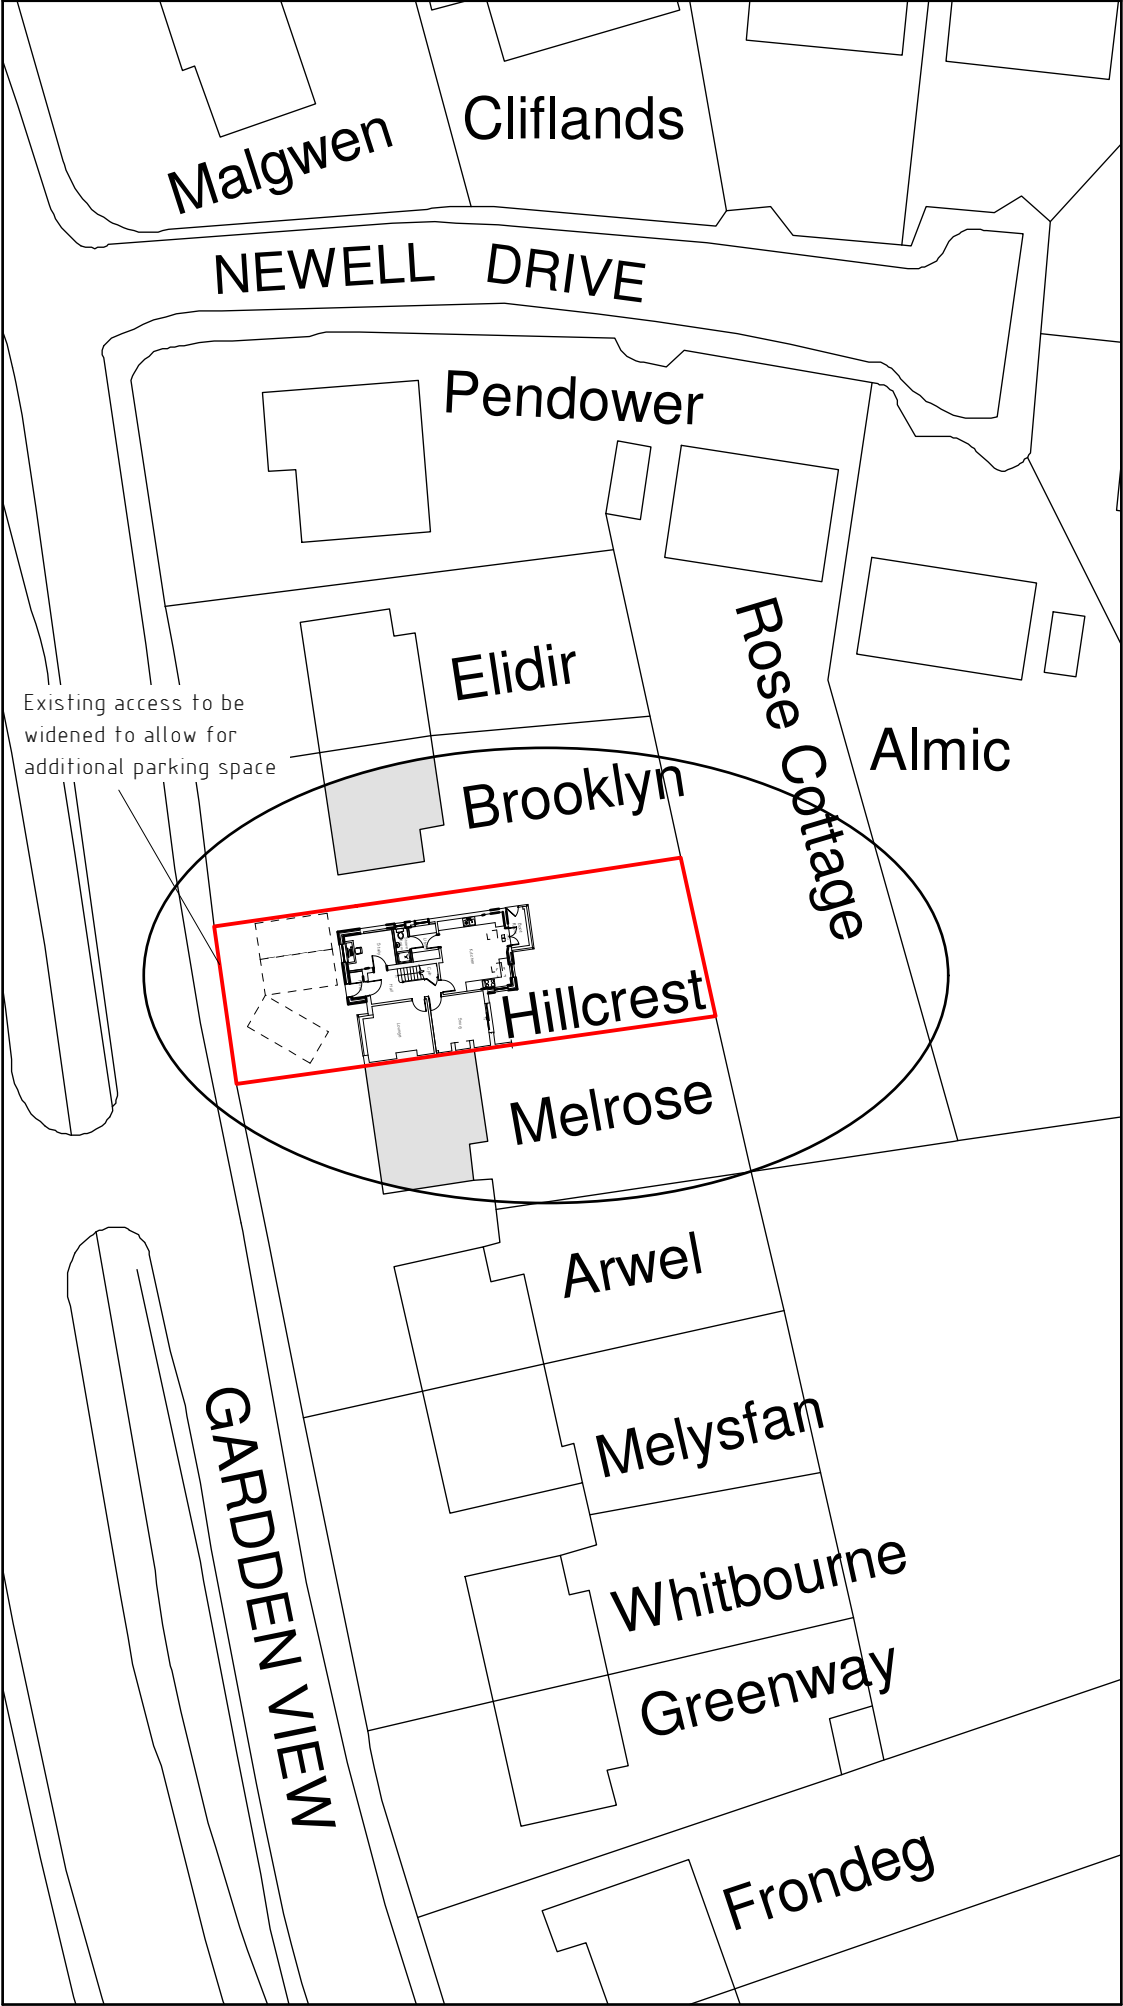


Site Plan 1:500

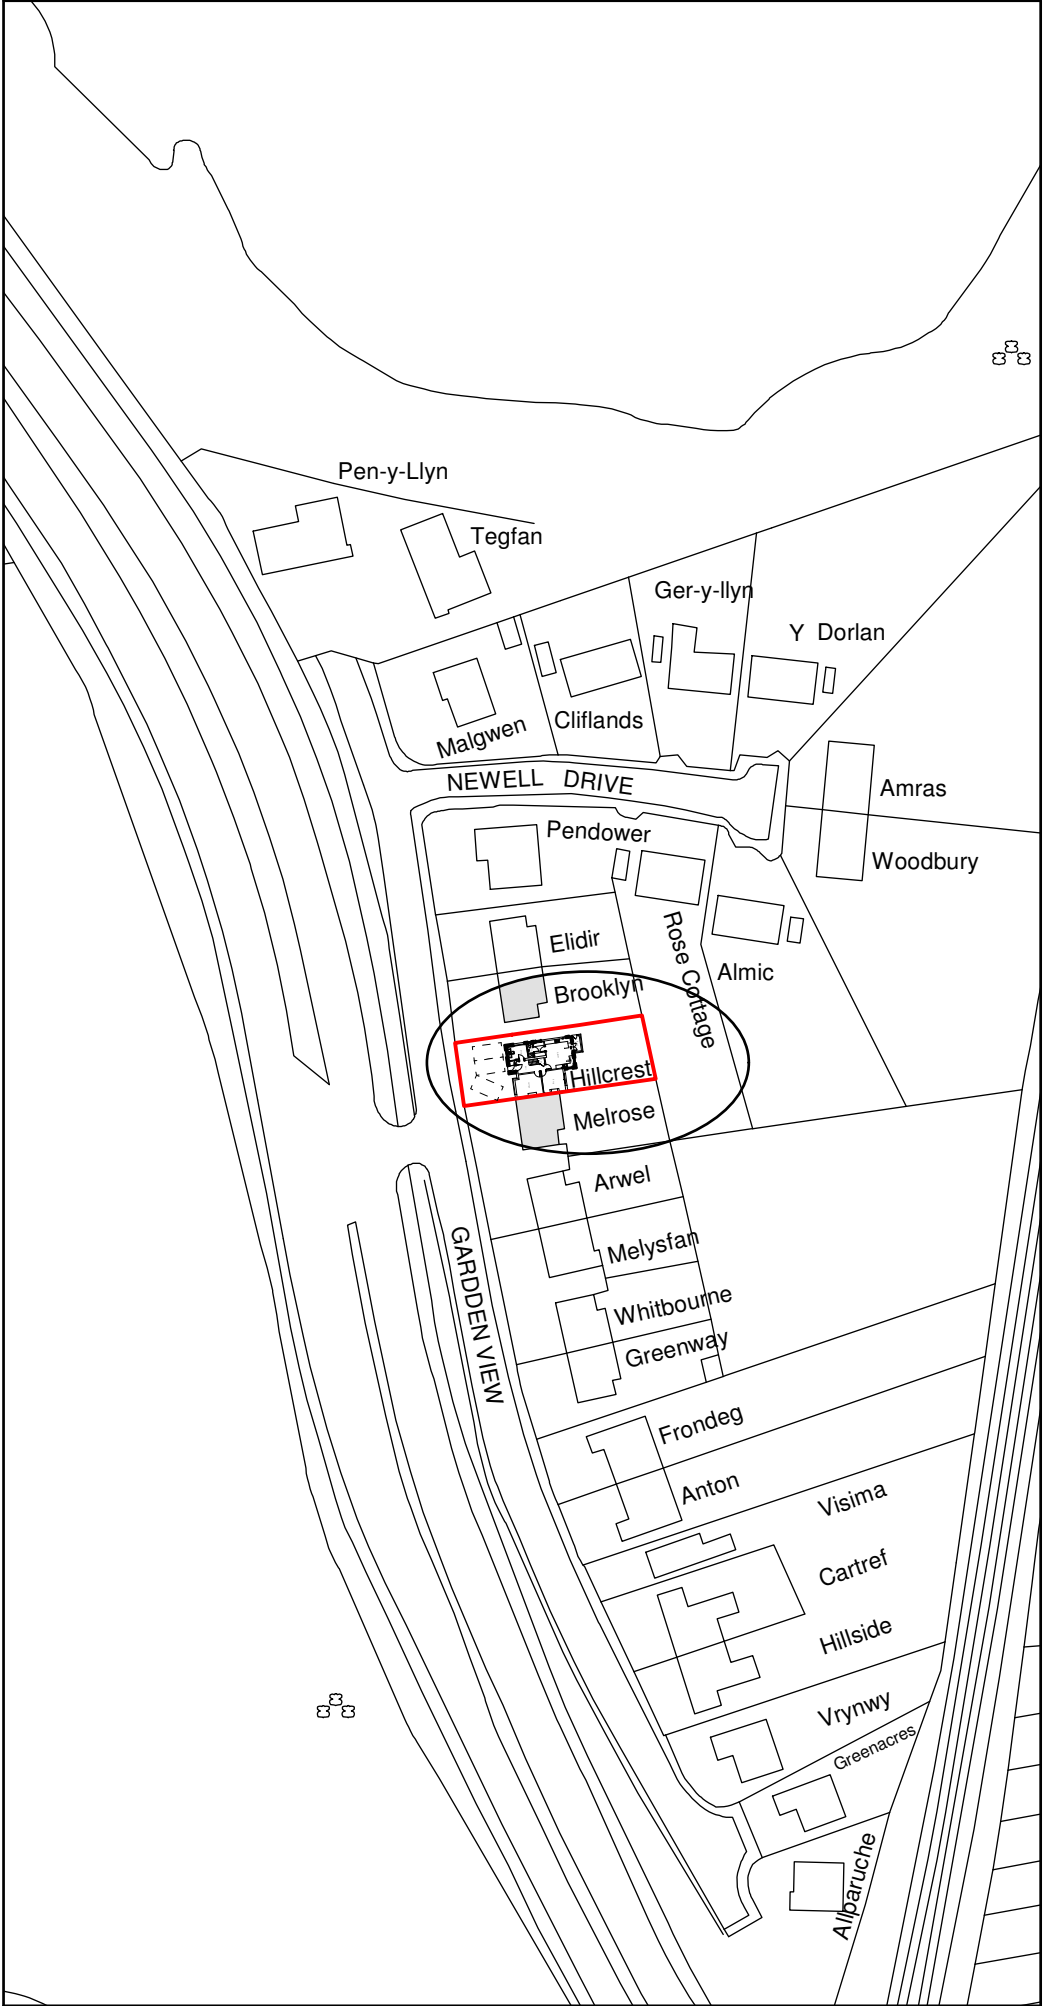

Location Plan 1:1250

Key

- Surrounding Buildings
- Proposed Site

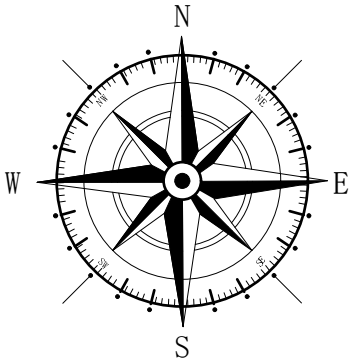

B	08/18	Planning Amends	S.M.E.
A	08/18	Planning Amends	E.M.J
Rev	Date	Detail	Initial

Project:
Proposed Alterations at,
Hillcrest, Gardden View
Ruabon, Wrexham
LL14 6PS

Title: Planning: Site & Location Plan	Scale: (A3) 1:500 & 1:1250
---	----------------------------------

Drawn By: J Felgate	Date: June 2018
Drawing No: B126/004	Sheet: 1 of 1

blueprint
architectural services

partner
LABC

Office 3K4,
Redwither Business Tower,
Wrexham. LL13 9XT
Tel: 01978 356500
www.blueprintarchitectural.com
© copyright all rights reserved