


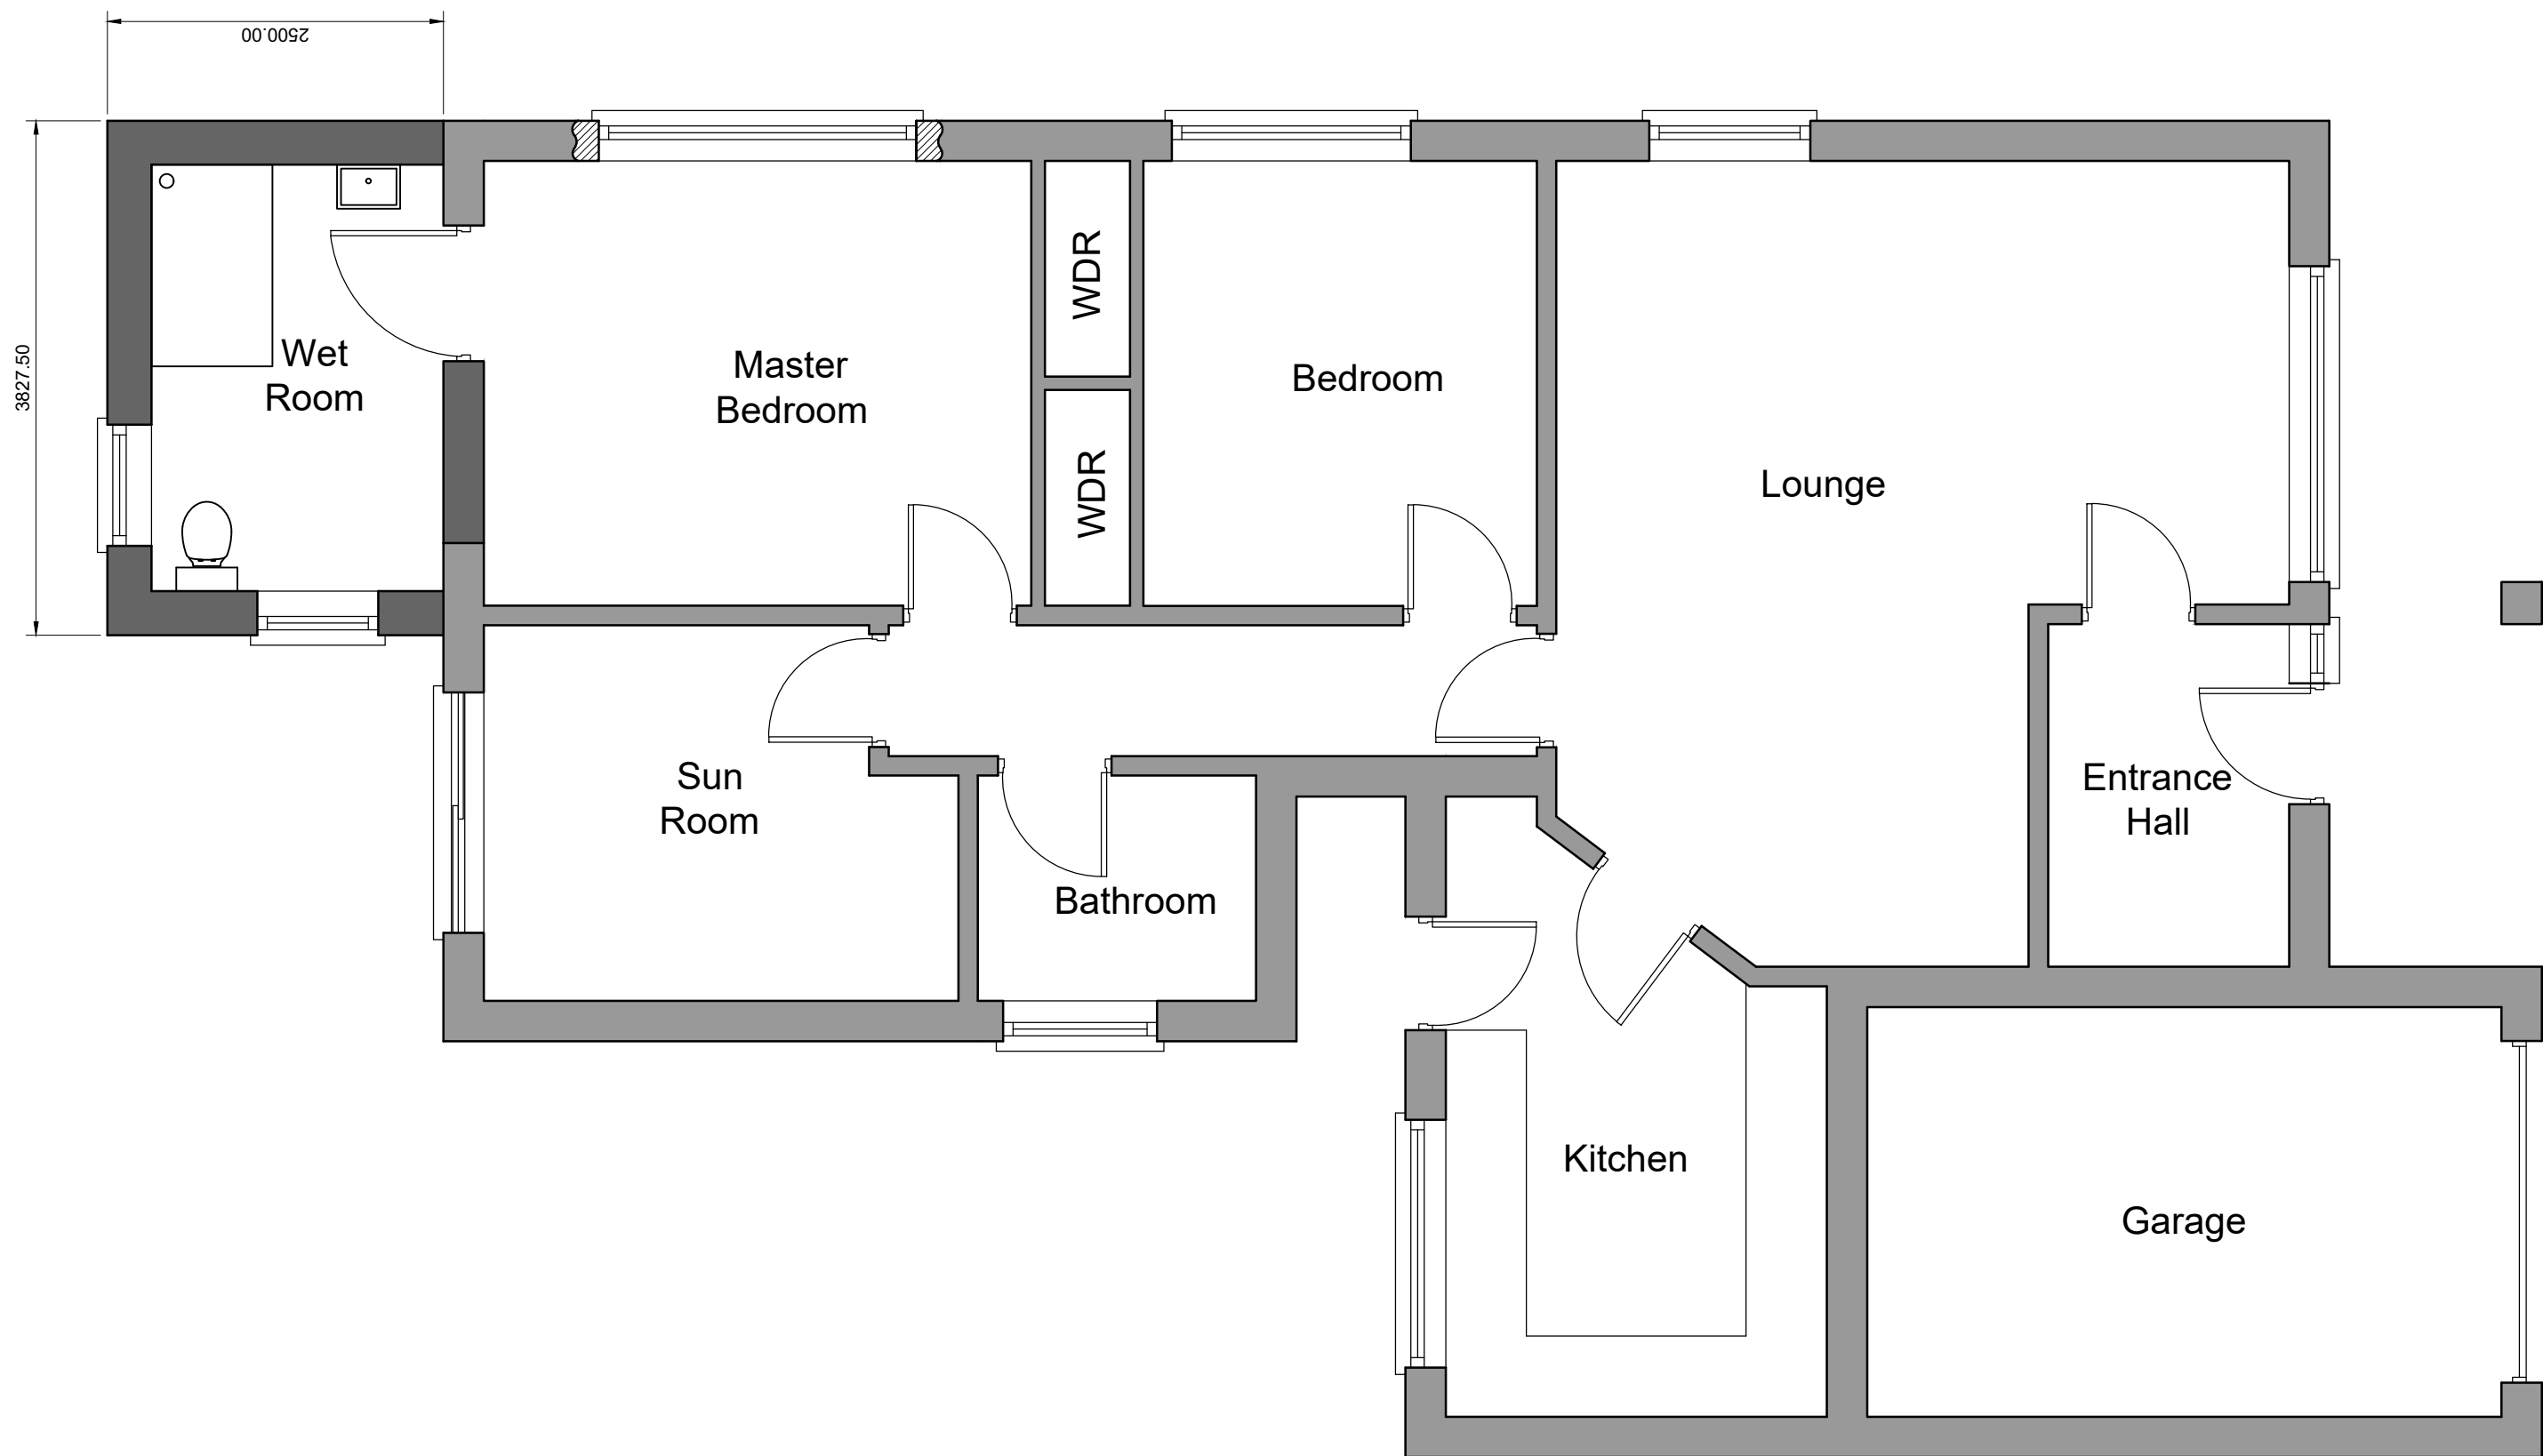

Ground floor plan 1:50

 HDS Architectural Services, The Foundry, 15 Yorke Street, Wrexham LL13 8LW Tel (01978) 345250 www.hdsarchitectural.co.uk	Project; Hafan, Laurels Avenue, Bangor On Dee, Wrexham, LL13 0BB		Dwg No; HL/PD/03	Date; July 2021
	Title; Proposed Floor Plans	Scale (A3); 1:50	Revision;	