

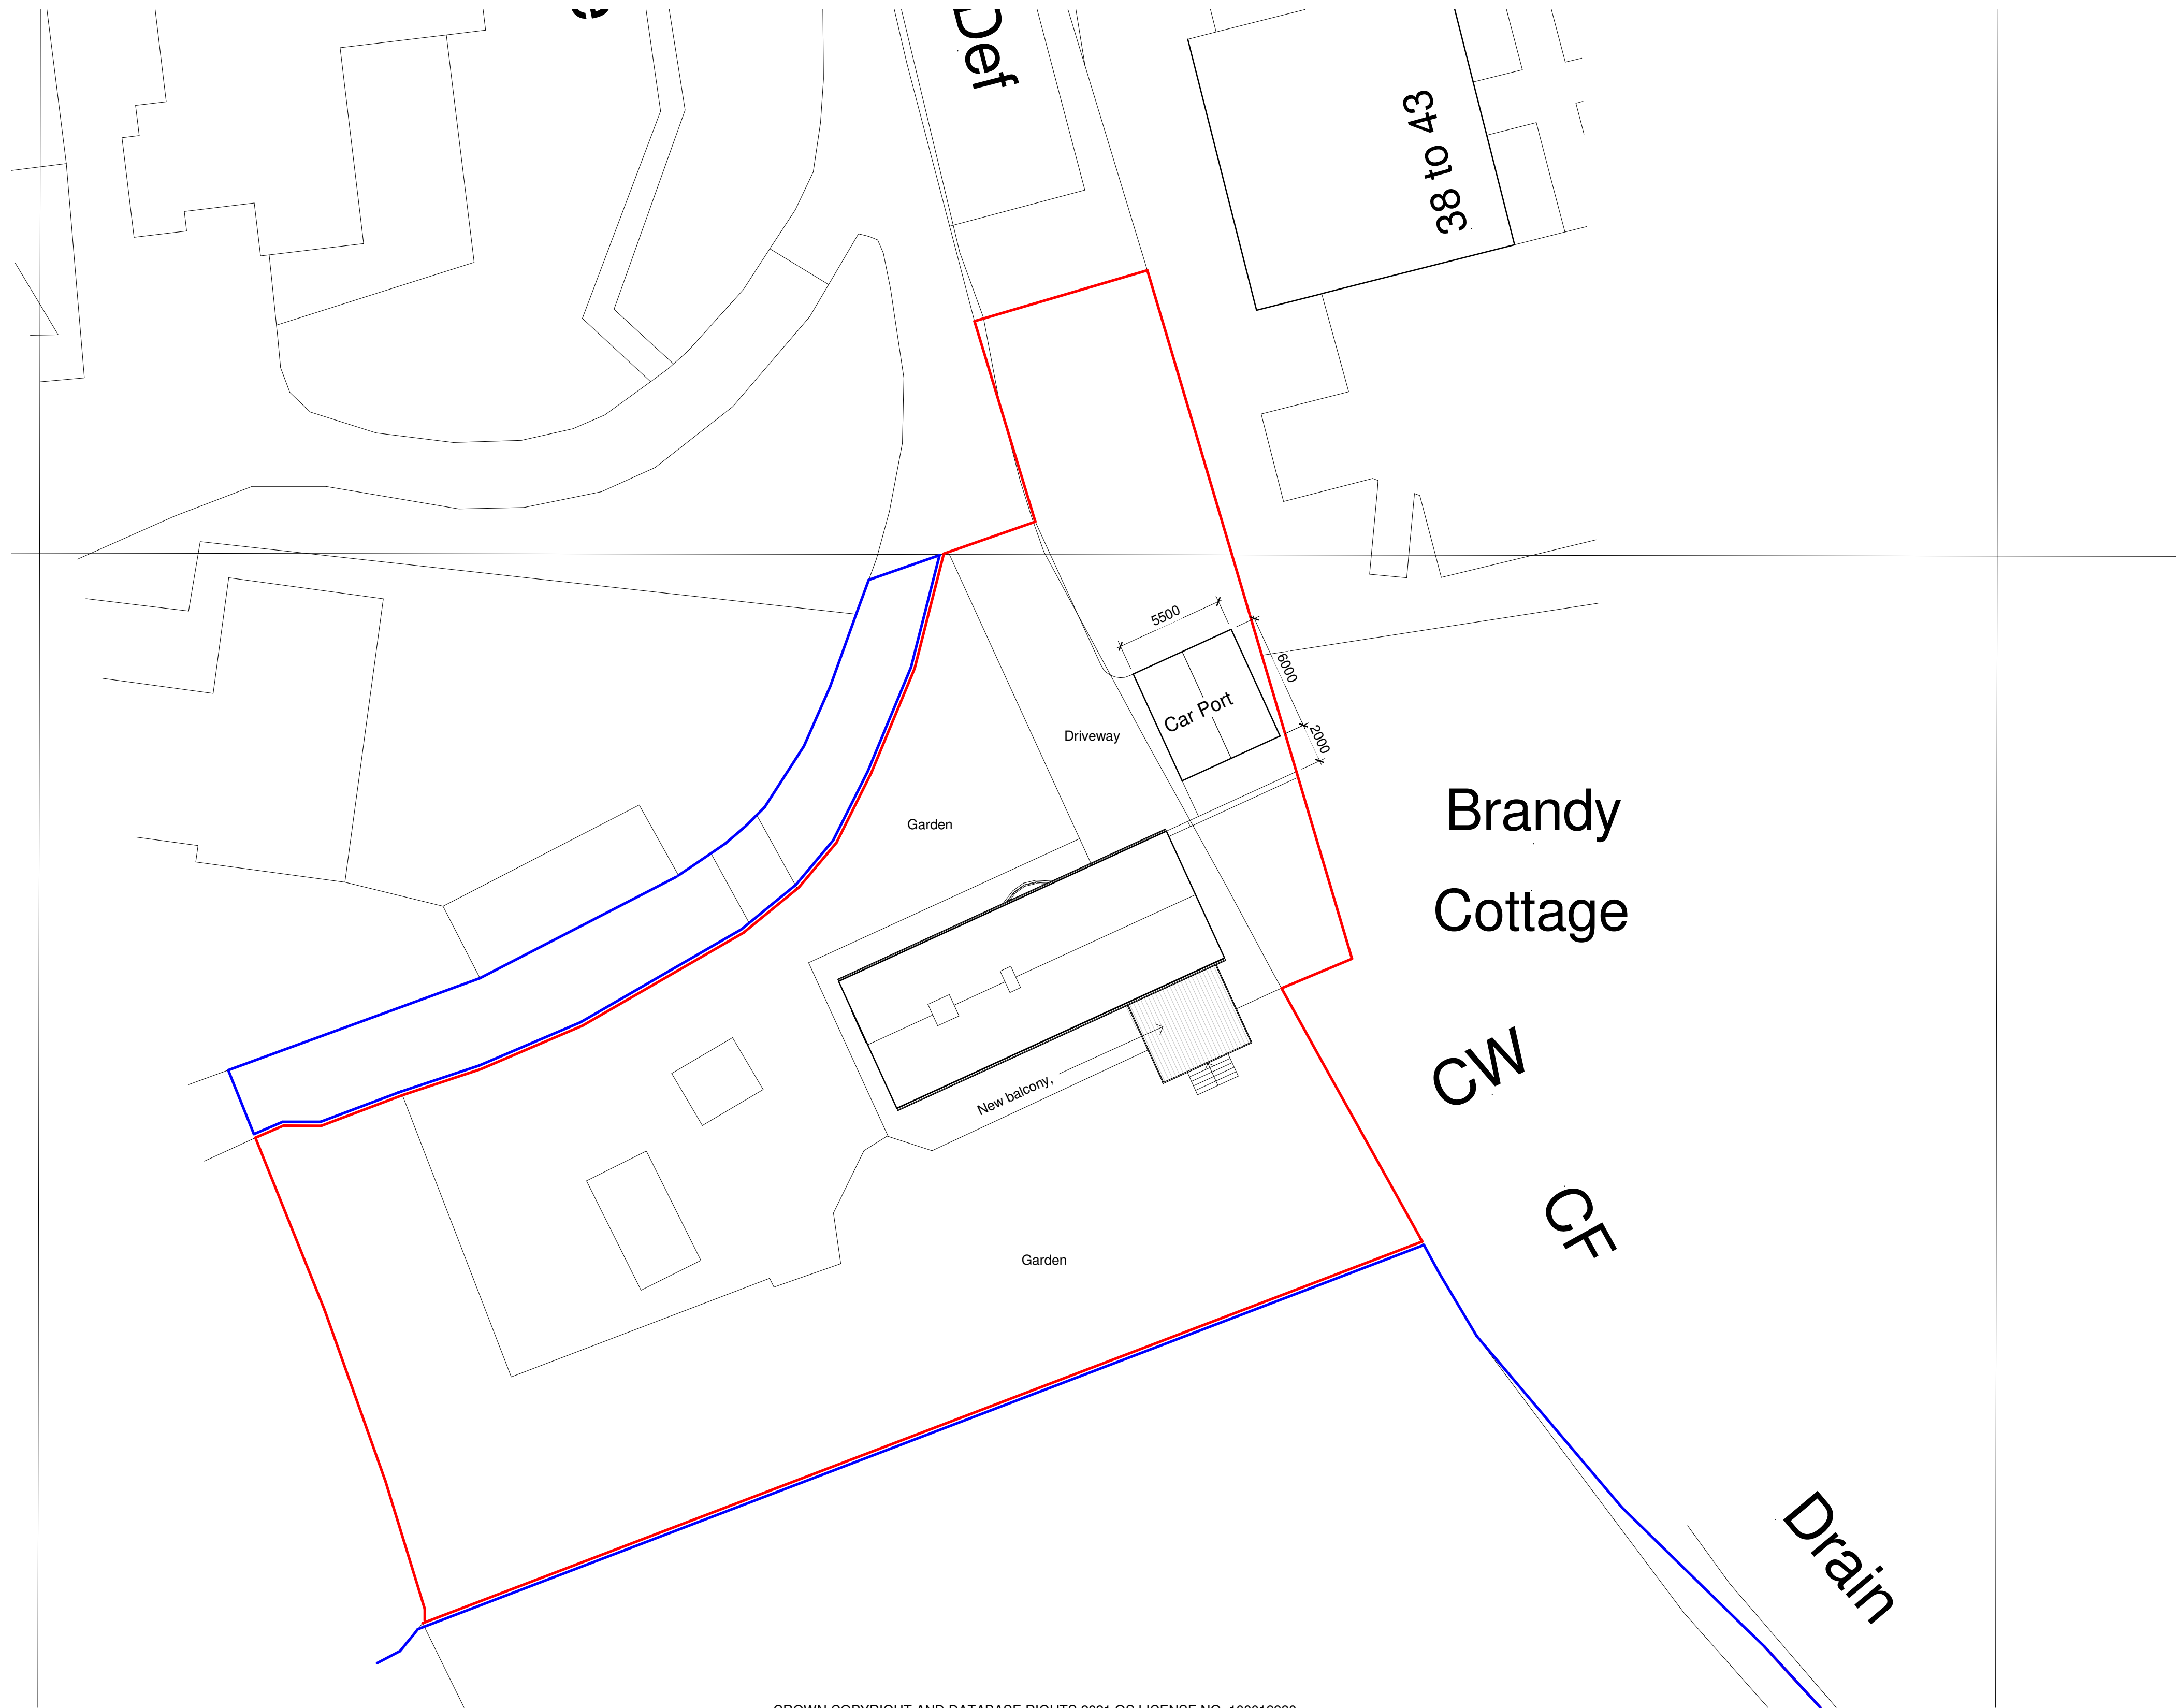


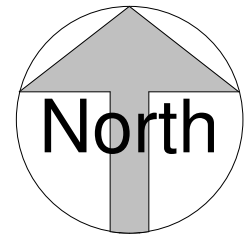

CROWN COPYRIGHT AND DATABASE RIGHTS 2021 OS LICENSE NO. 100019980

 

Proposed Site Plan
1 : 200

FRAME
Architecture to frame your lives

36 Pils Tiron, Johnstown,
Worship LL14 1UR
0754368690
gean@weareframe.co.uk
www.weareframe.co.uk
facebook.com/frame.architect
instagram.com/we_are_frame

Project: Brandy Cottage, Johnstown		
Title: Proposed Site Plan		
Scale @ A1: 1 : 200	Author: GE	Date: 21.05.21
Project Ref: 21-40	Drawing No: A101	Rev: C