


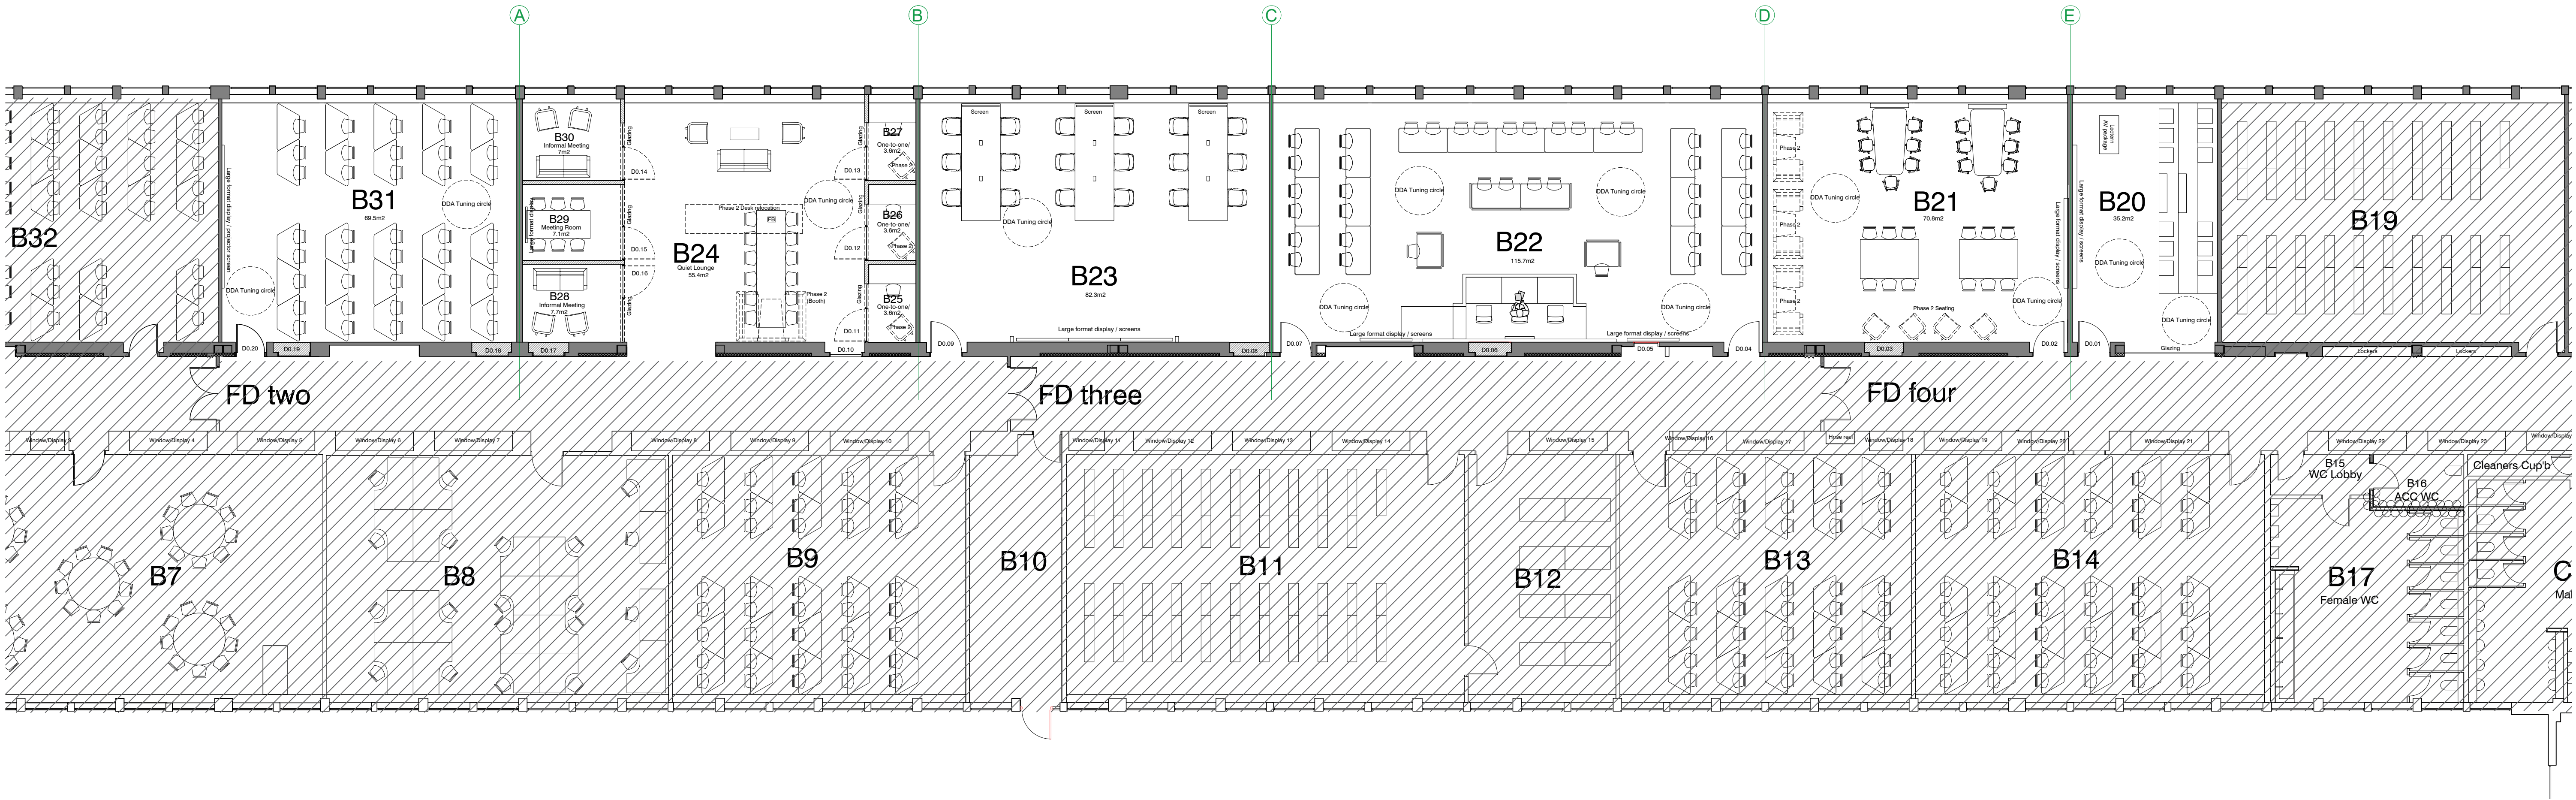

Proposed B Corridor Layout
Scale 1:100

GENERAL NOTES: DAY Architectural Ltd accepts no responsibility for any costs, losses or claims whatsoever arising from these drawings, specifications and related documents unless there is full compliance with the Client or any unauthorised user of the following: 1 All boundaries, dimensions and levels are to be checked on site before construction and any discrepancies reported to the Architect / Designer. 2 Partial Service: Any discrepancies with site or other information is to be advised to the Architect / Designer and direction and / or approval is to be sought before the implementation of the detail. 3 Block and site plans are reproduced under license from the Ordnance Survey. 4 Do not scale this drawing. 5 For the purpose of coordination, all relevant parties must check this information prior to implementation and report any discrepancies to the Architect / Designer.				
---	--	--	--	--

GENERAL NOTES:
All details shown indicatively subject to detailed design by specialist manufacturer.
Samples to be submitted for approval.

REV	DESCRIPTION	DATE	REV BY	CHKD BY

CLIENT WREXHAM UNIVERSITY	PROJECT B CORRIDOR 2021
------------------------------	----------------------------

DRAWING B Corridor 2021 General Arrangement		
SCALE 1:100	PAPER SIZE A1	
DATE 14.10.2020	DRAWN BY JAB	
DAY DRAWING No. AL-20-100	REVISION P3	PROJECT No. 1096-20
DRAWING STATUS		
FOR INFORMATION		
Information contained on this drawing is the sole copyright of DAY Architectural Ltd and is not to be reproduced without their permission.		



DAY Architectural Ltd
Studio 1, Lancaster Buildings
77 Deansgate, Manchester, M3 2BW
T: 0161 834 9703
W: www.day-architectural.com