


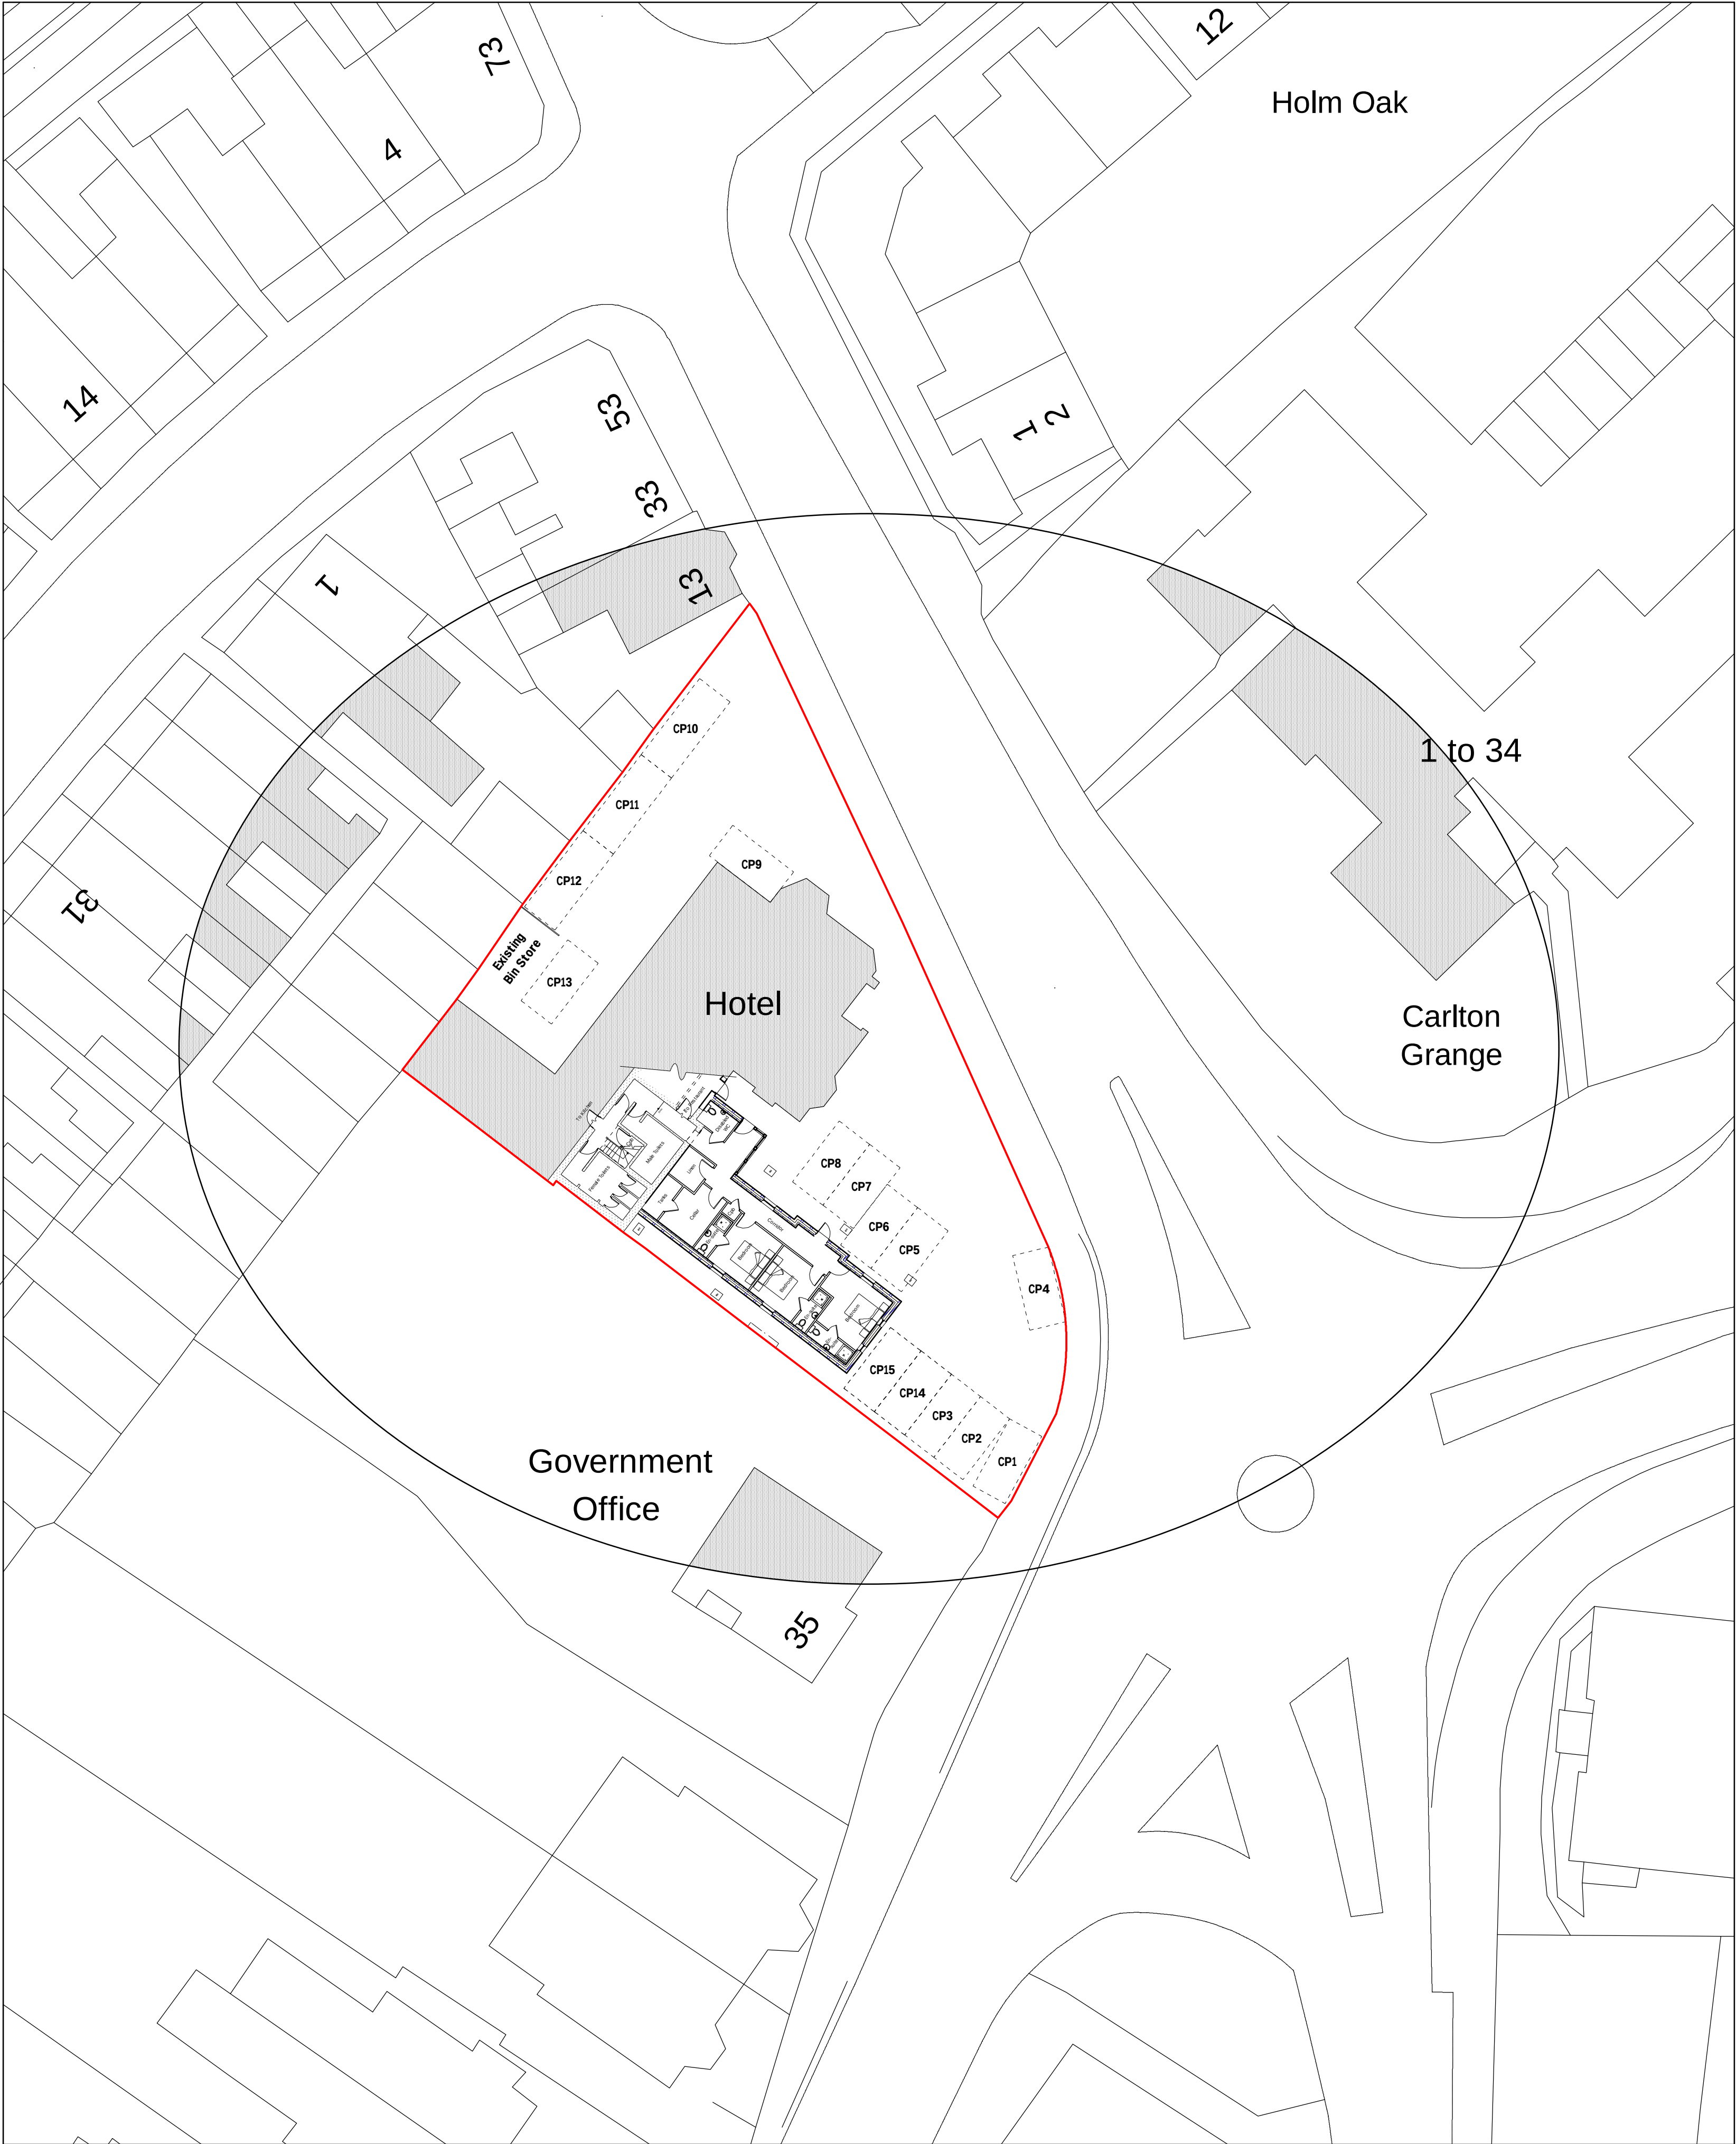


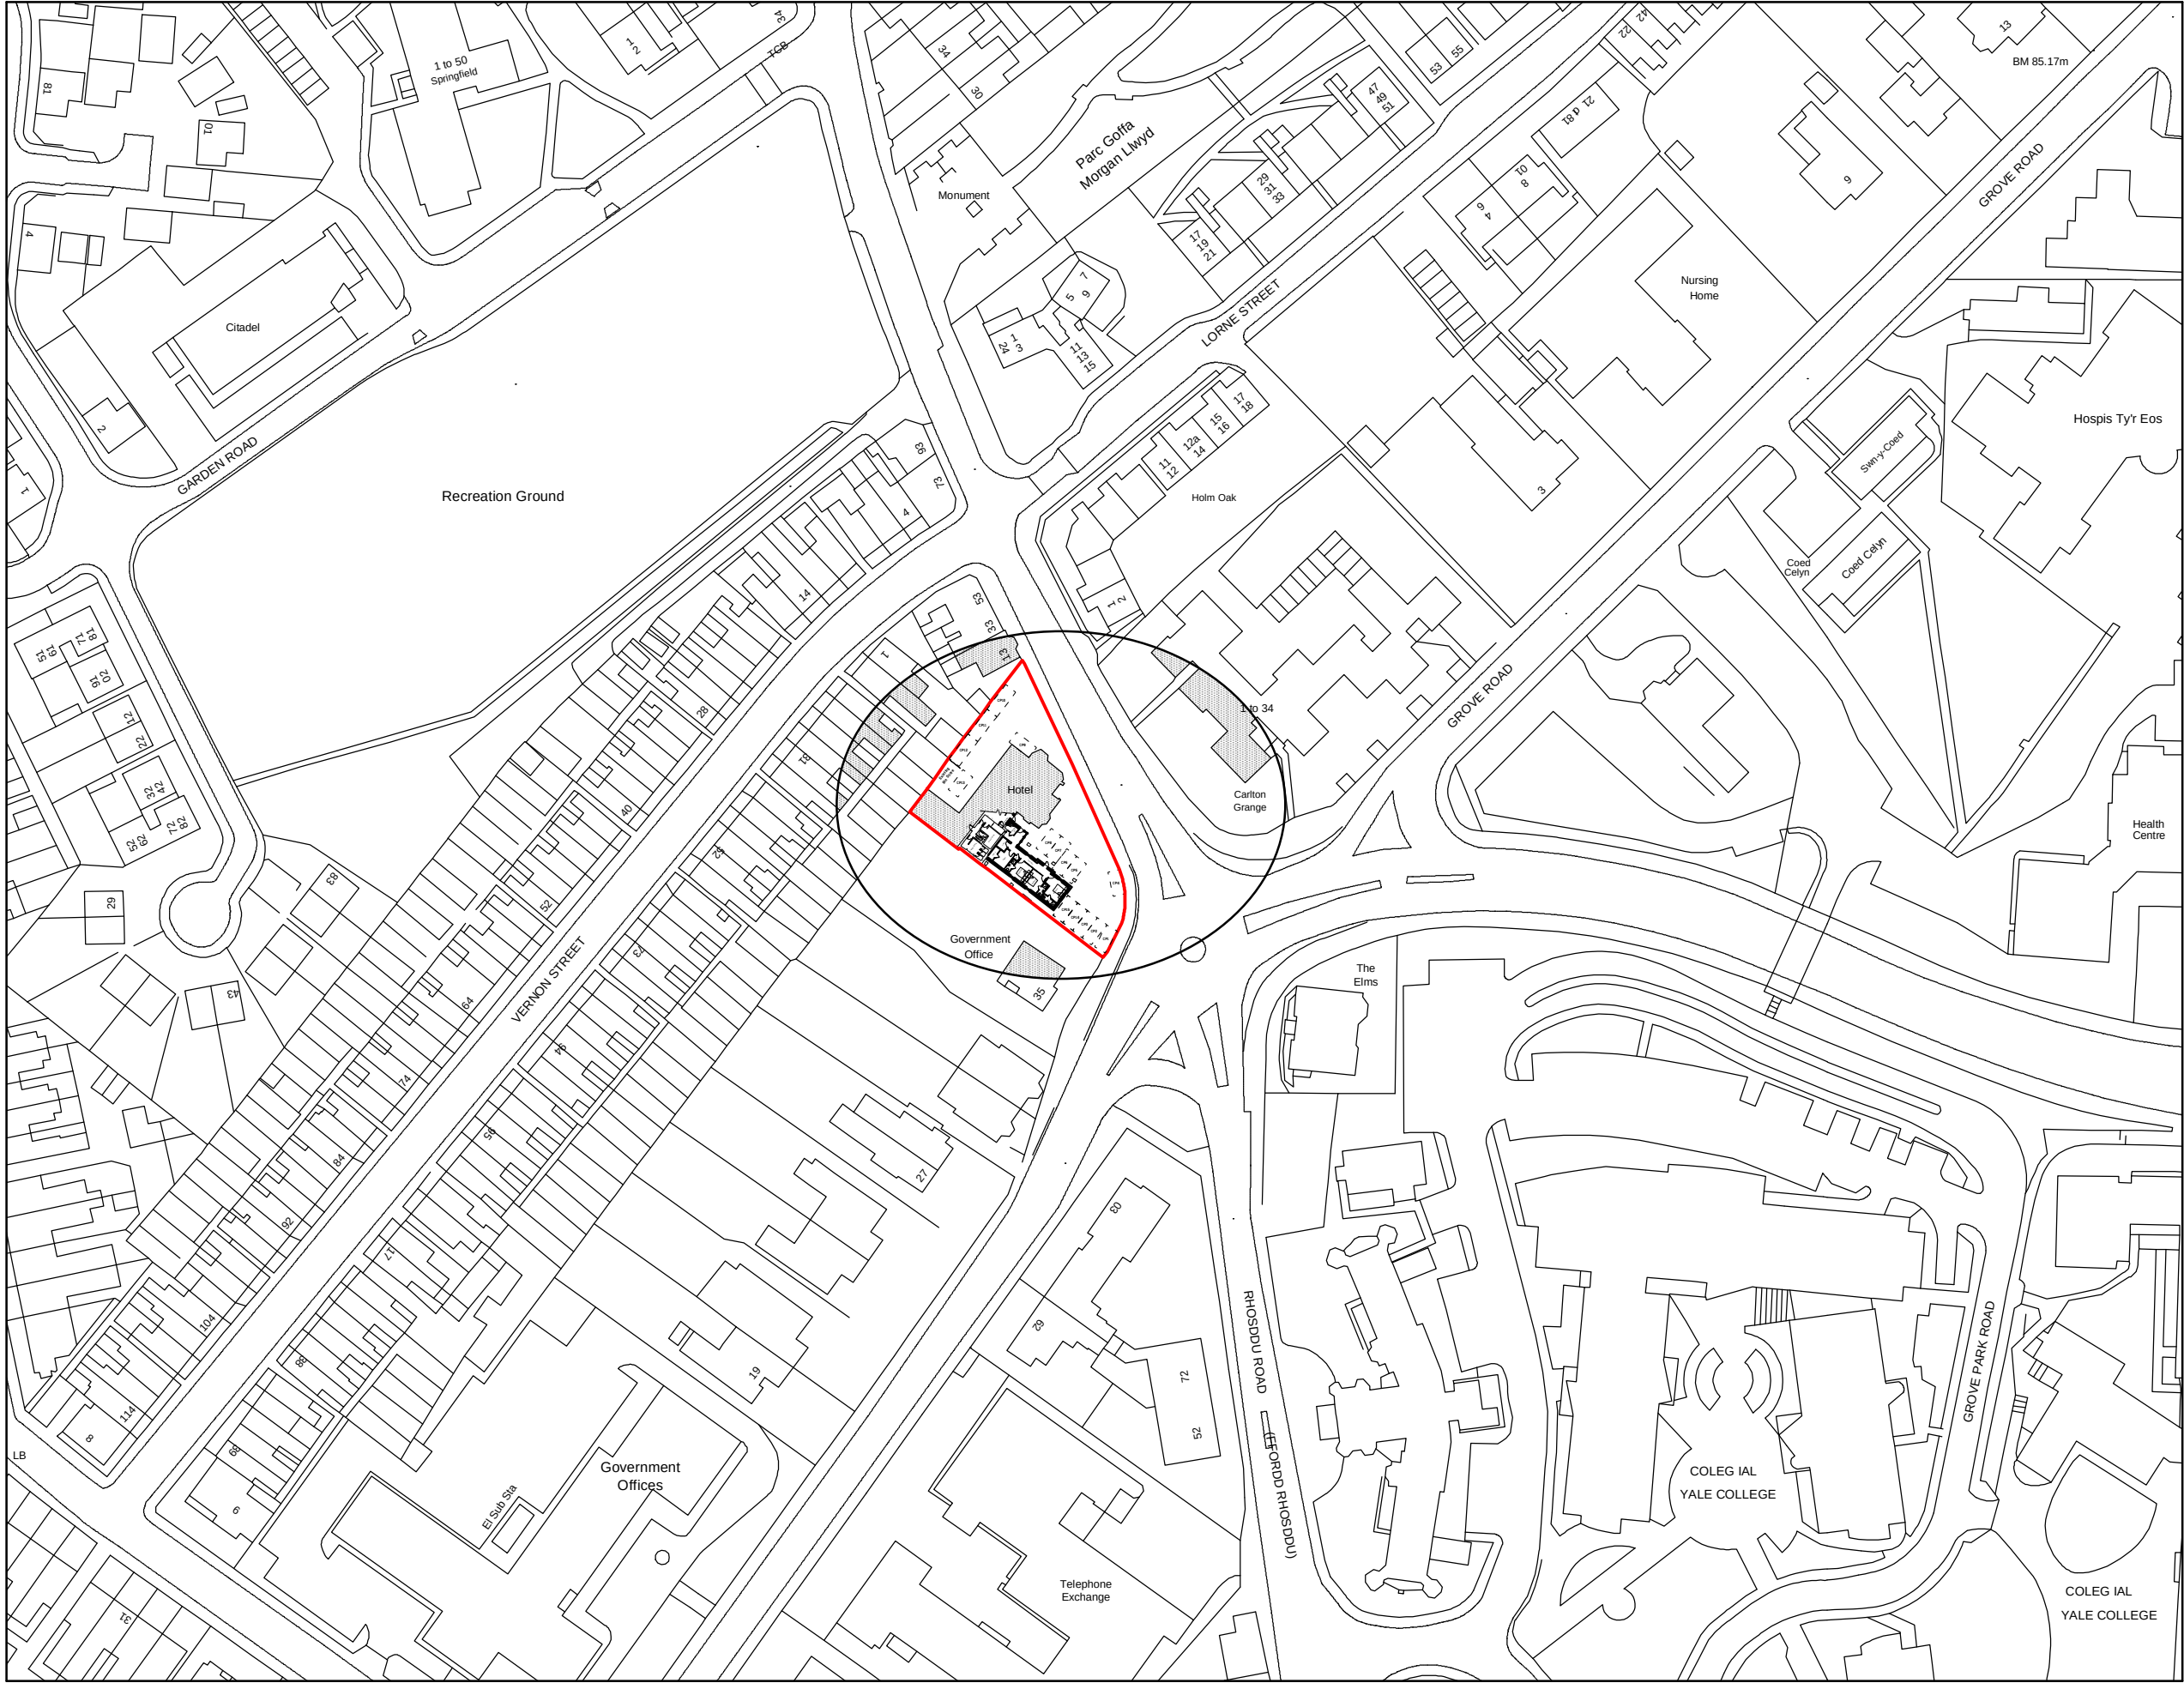

Site Plan 1:250

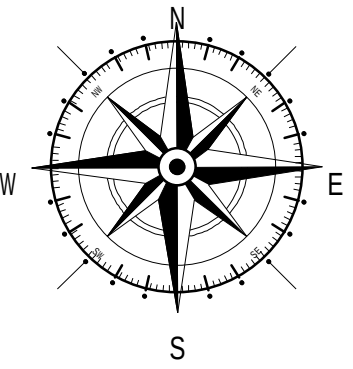

Location Plan 1:1250

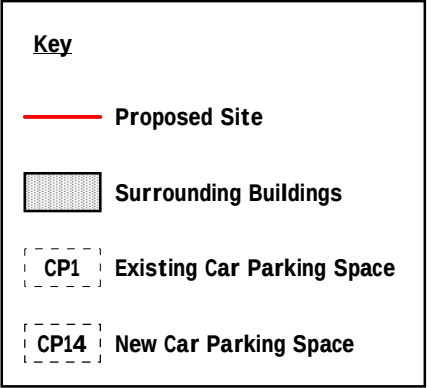

Rev	Date	Detail			Initial
Project:					
Proposed alterations at The Lemon Tree Wrexham LL11 2LP					
Title: Site Plan & Location Plan			Scale: (A1) 1:250 & 1:1250		
Drawn By: S M Eltham			Date: July 2018		
Drawing No: LL070/004			Sheet: 1 of 1		
blueprint architectural services					
 Office 3K4, Redwither Business Tower, Wrexham, LL13 9XT Tel: 01978 356500 www.blueprintarchitectural.com © copyright all rights reserved					