


Notes.  
All details existing, unless marked proposed  
Original drawing size A4  
Scaled dimensions should not be taken from this  
drawing unless authorised.

— Site Boundary  
— Advert Location

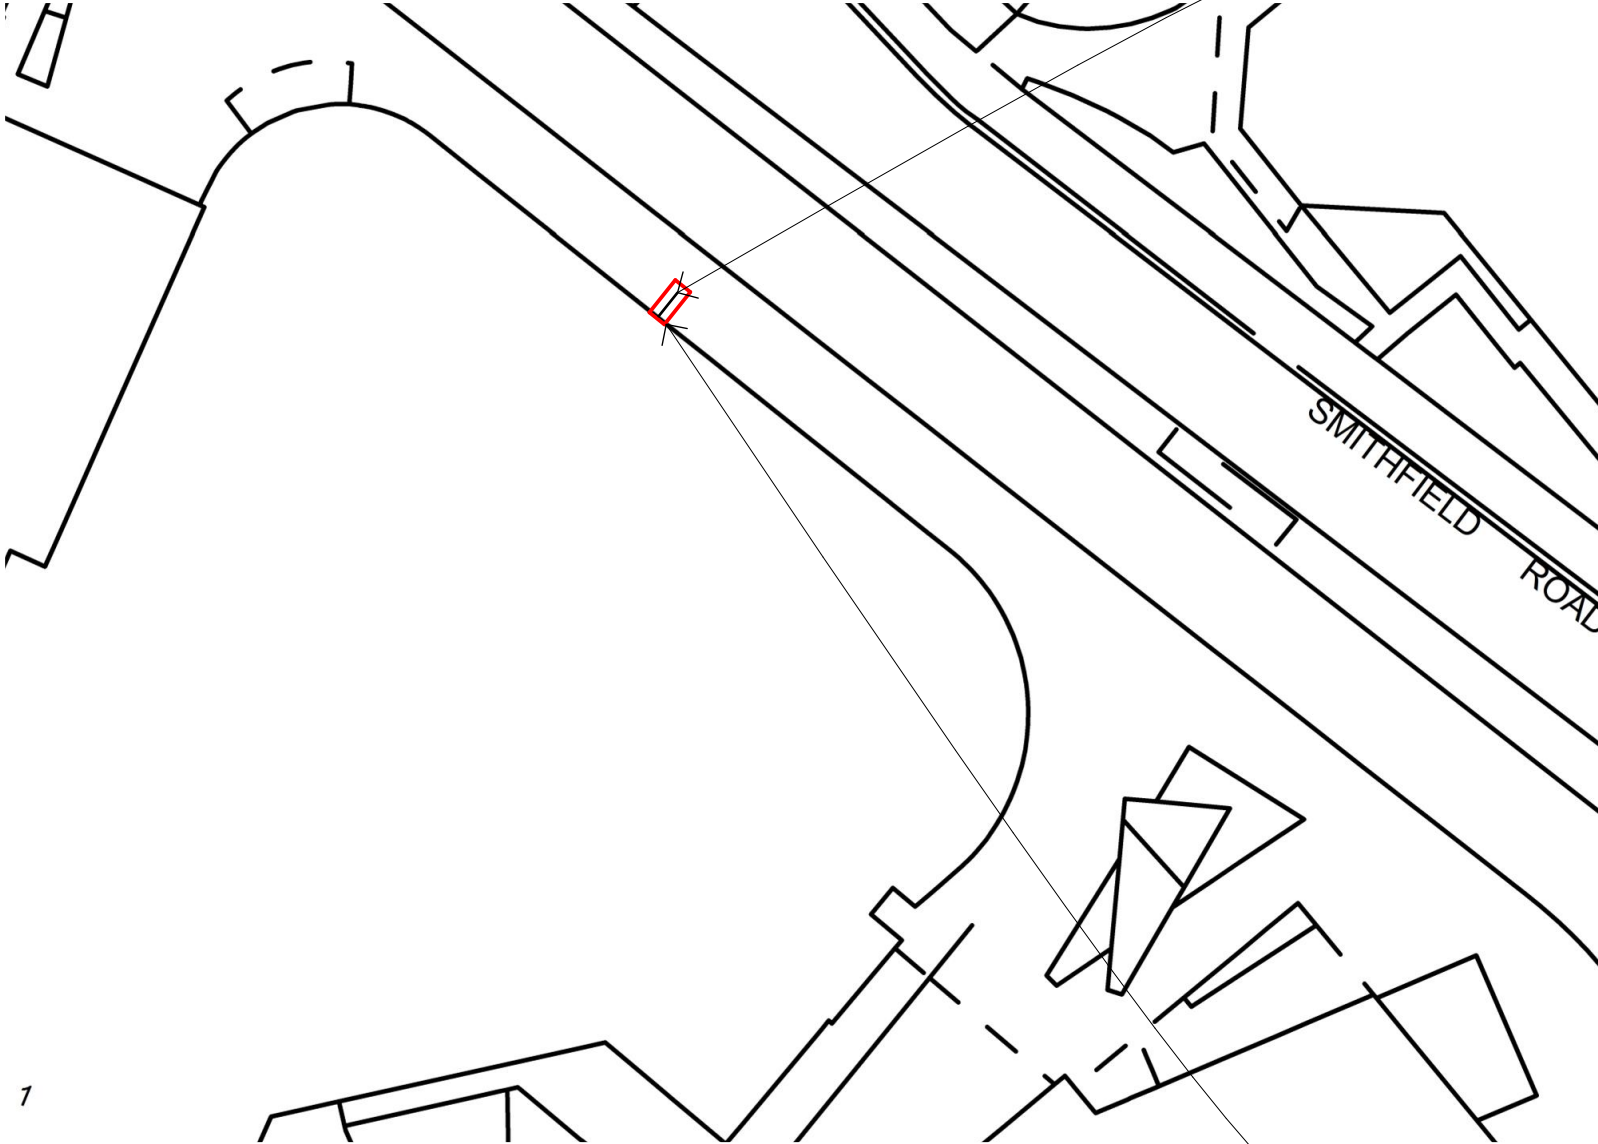

Sign Panel Location



1



**ArdentLand**

7 Bell Yard  
London  
WC2A 2JR  
0203 925 4603  
www.ardentland.com

**Ardent Land Ref:**

-

**Project**

Wall at  
Eagles Meadow,  
Smithfield Road,  
Wrexham,  
LL13 8DG

**Drawing Name**

**Site Plan - Proposed**

**Drawing Status**

**PLANNING**

**Revision**

- First Formal Issue  
A Sign size revised

CODD  
CODD

**Date**

**14.07.2021**

**Drawing Scale @ A4**

**1:500**

**Layout ID**

**Revision**

**T4607 A4 051 A**

