





This drawing is subject to copyright and is not to be reproduced in part or whole without approval.
Do not scale this drawing - check all dimensions on site.

Health & Safety Notes


1. Contractor must ensure that all work on site is carried out in a safe & satisfactory manner, in accordance with Health & Safety At Work Act 1974, COSHH Regulations 2002 & requirements of C.D.M

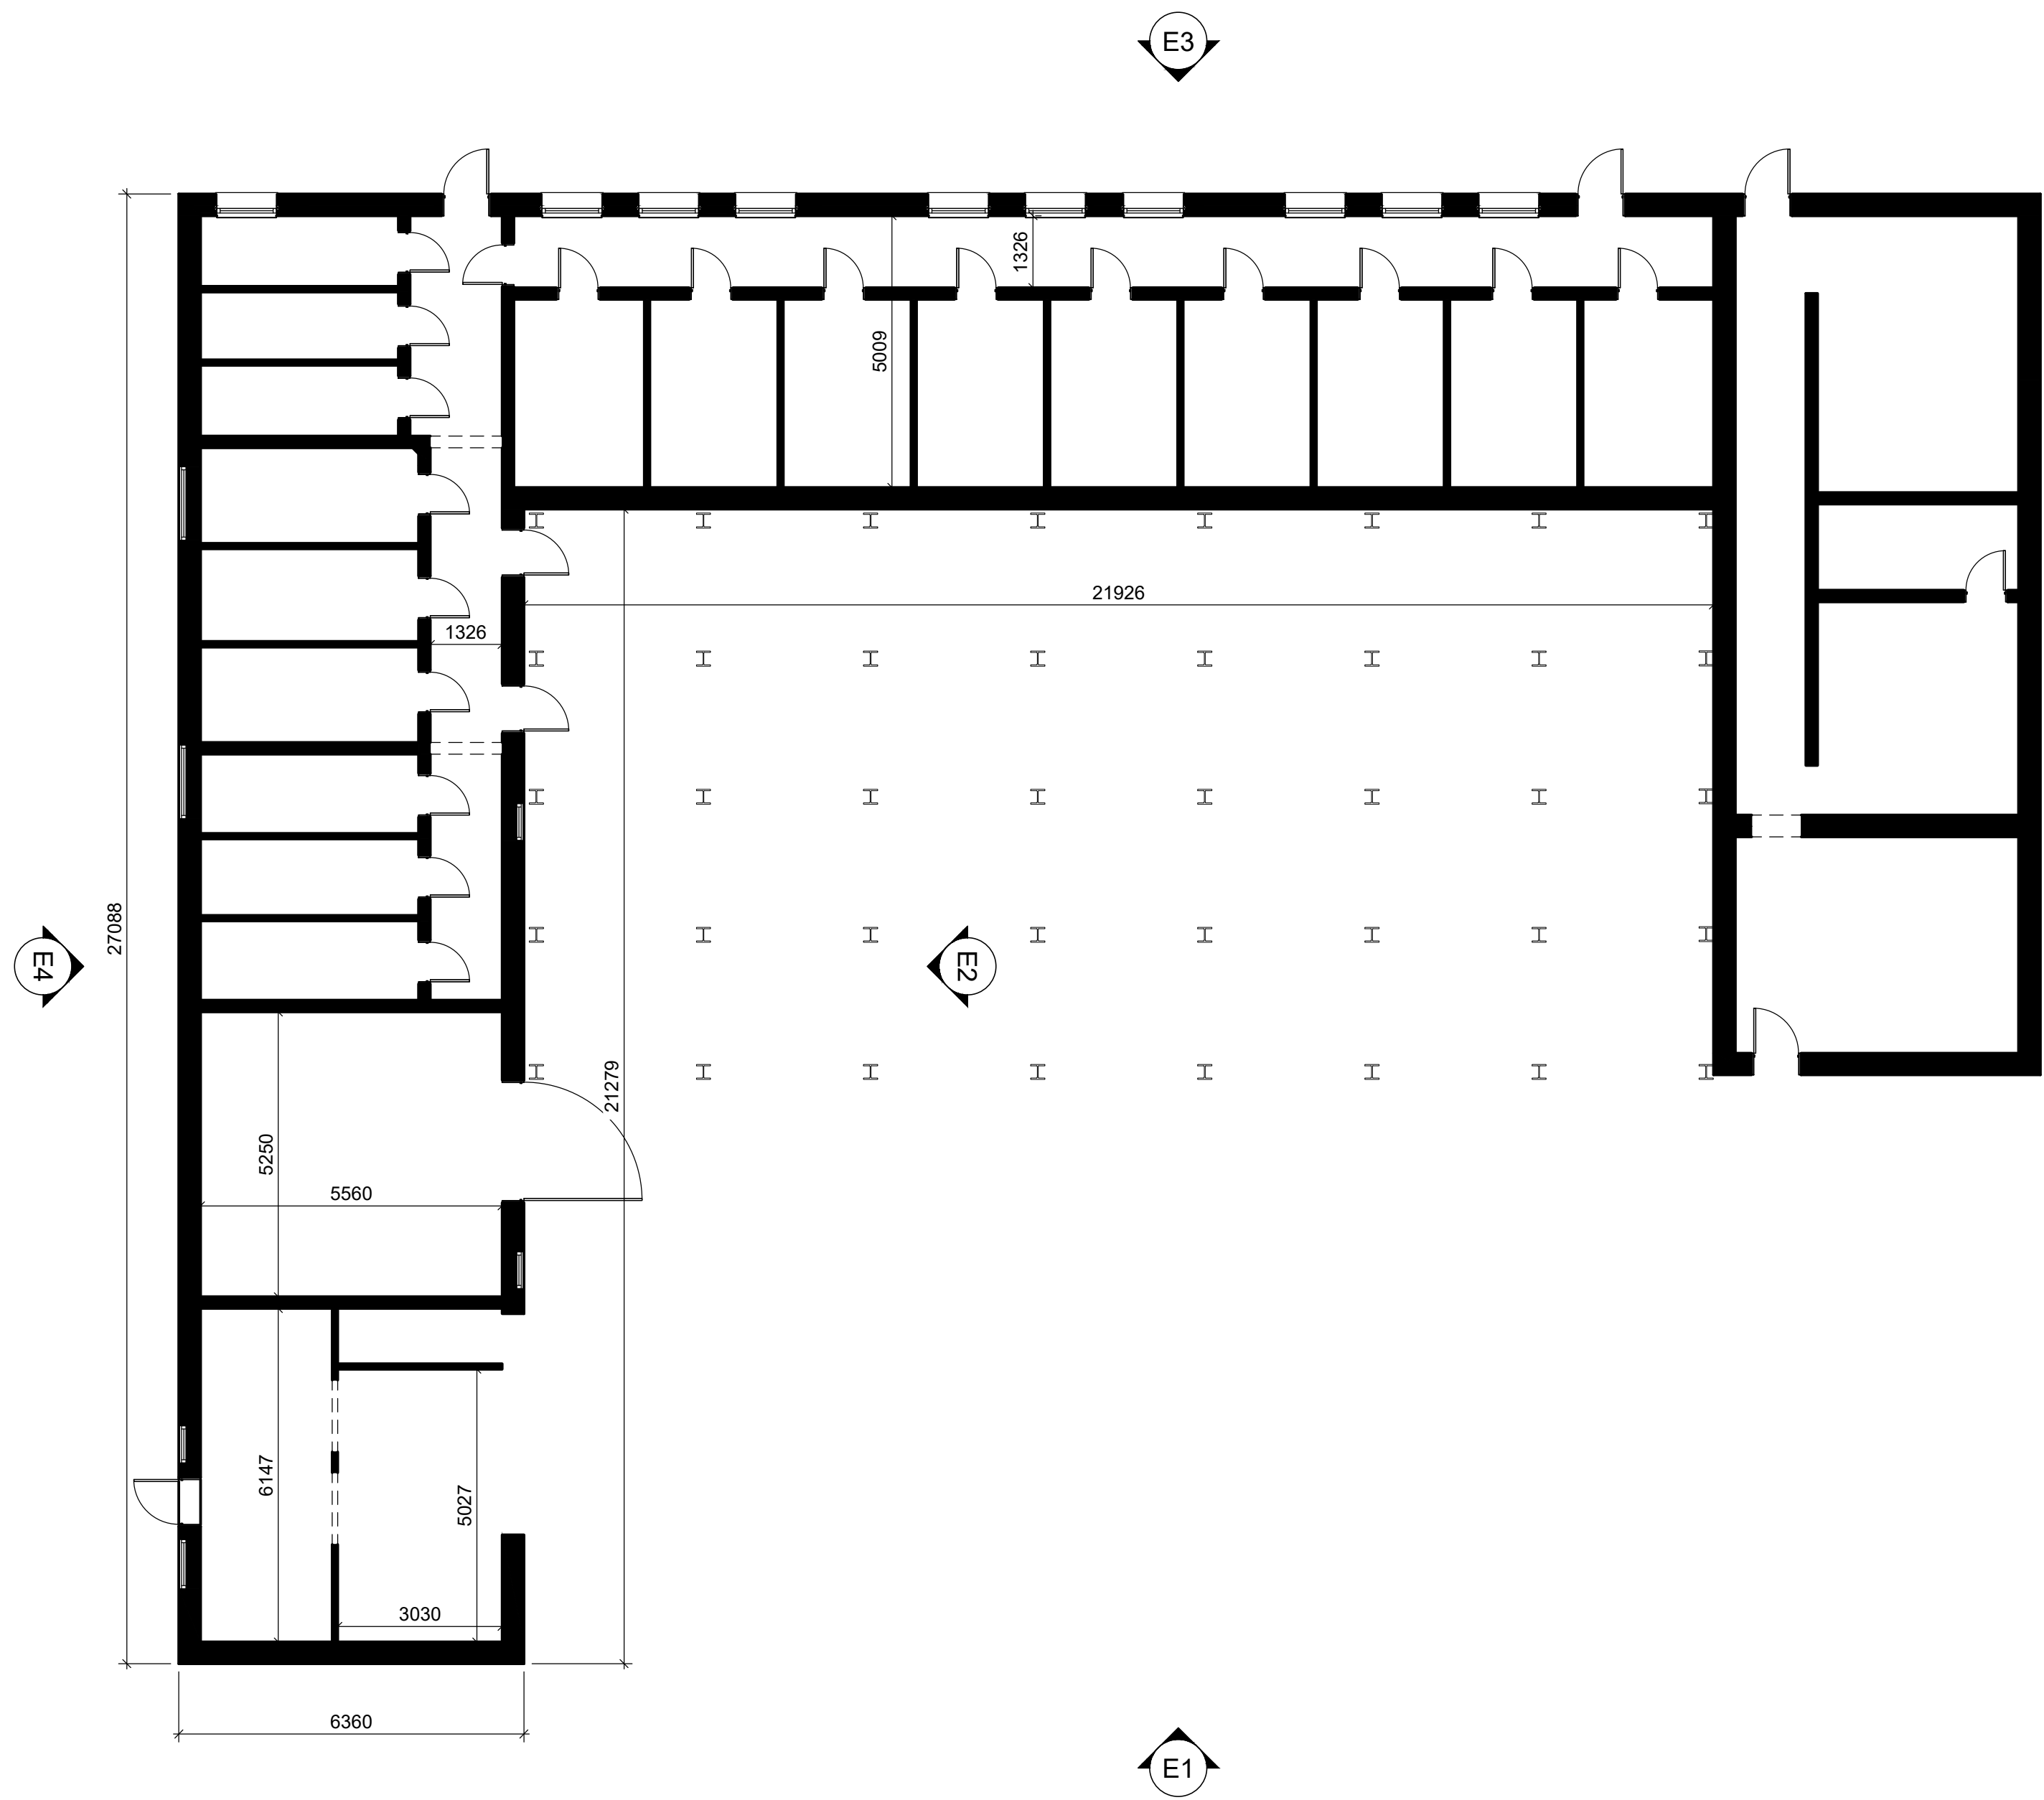

1 Existing Ground Floor Plan
Scale: 1:100

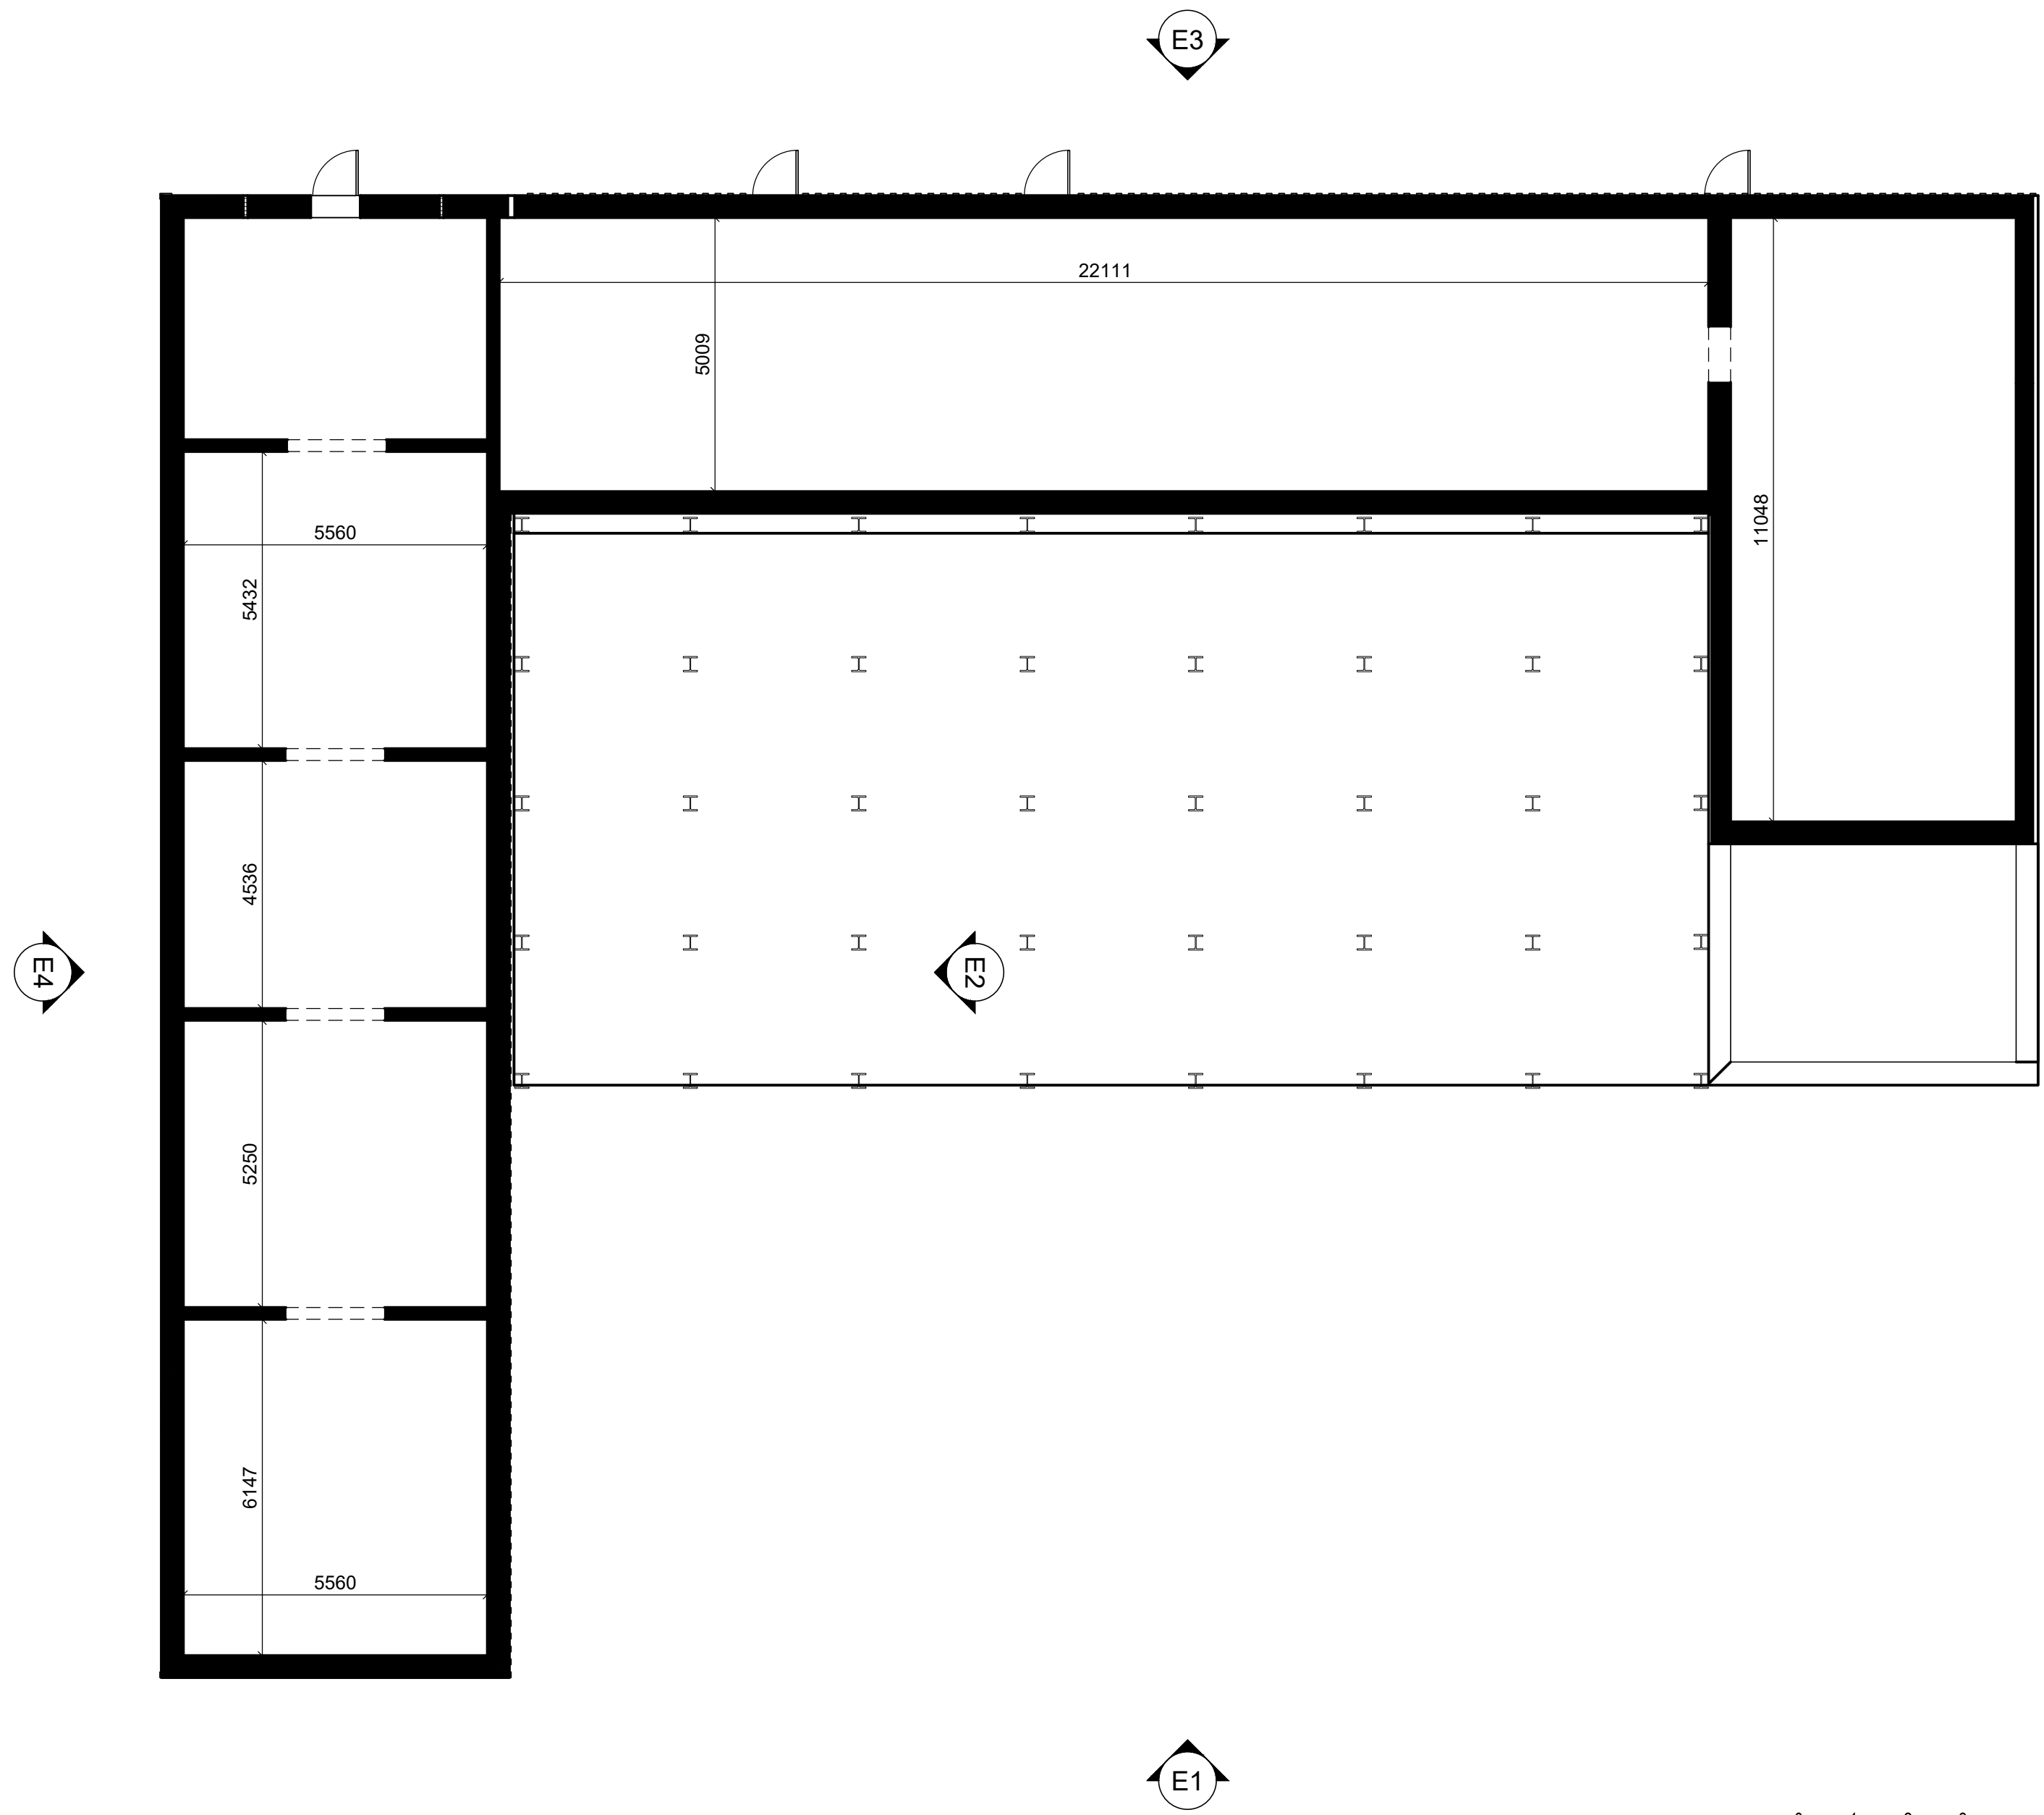

1 Existing First Floor Plan
Scale: 1:100

 

P1	First Issue	04.09.2019
Rev.	Description	Date
Client		
Mr S Trowbridge		
Project		
Broad Oak Farm Rossett		
Drawing Title		
Existing Barn A Floor Plans		
Drawn by	HJ	Checked by XX Date 24.09.2018
Status	PLANNING	Scale @ A1 1:100
Job no.	C3873	Dwg no. L05.01.01 Rev. P1
Cassidy+Ashton		
Architecture + Building Surveying + Town Planning		
10 Hunters Walk, Canal Street, Chester, CH1 4EB 01244 402 900		
7 East Cliff, Preston, Lancashire, PR1 3JE 01772 258 356		