


Oak Farm, Bronnington.

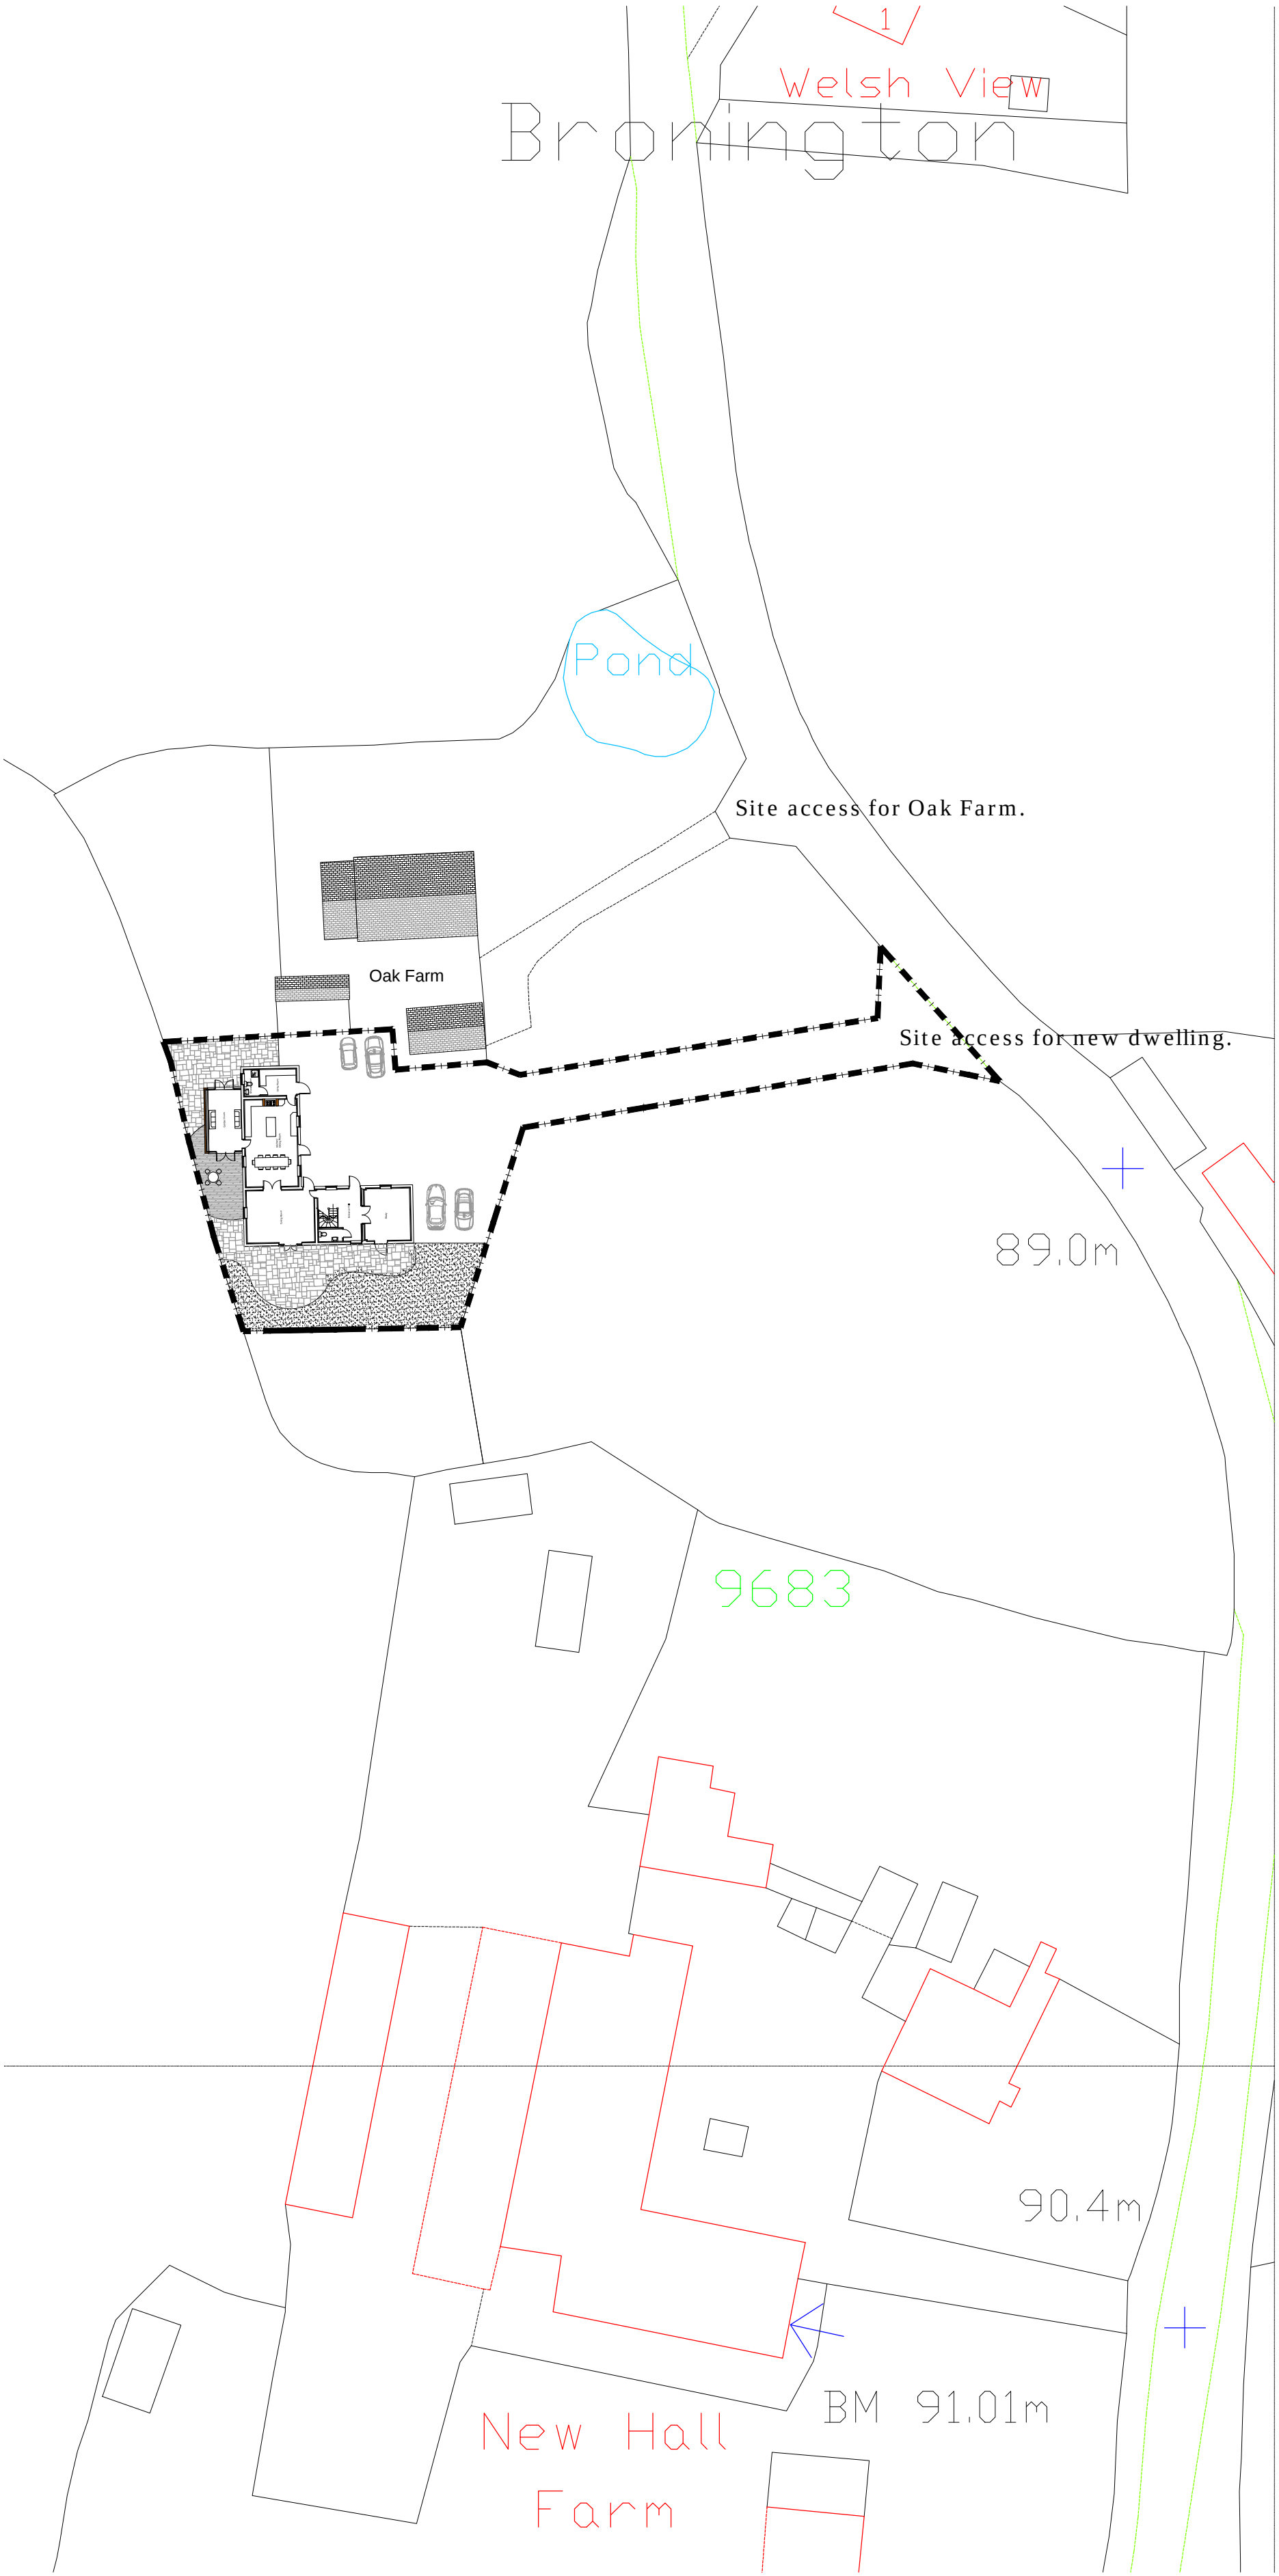

Block Plan - Scale 1:100



Location Plan - Scale 1:500

|   |                                                                              |                        |      |                   |
|---|------------------------------------------------------------------------------|------------------------|------|-------------------|
| <br>CULLIS ARCHITECTURAL DESIGN<br>25 Sunningdale Close<br>Wrexham<br>North Wales<br>LL13 9QU<br>T 01978 264376<br>M 07791 480768<br>E cad@houseplandrawings.co.uk<br>www.houseplandrawings.co.uk | Client: Mr. & Mrs. Flint.                                                    |                        |      |                   |
|   | Drawing Title: Proposed Site Plans.                                          |                        |      |                   |
|   | Job Title: Proposed Barn Conversion To Oak Farm, New Hall Lane, Bronnington. |                        |      |                   |
|   | Date: April 2009.                                                            | Scale: 1:100<br>1:2500 | Rev: | Orig No: BC / 04. |
|   |                                                                              |                        |      |                   |