


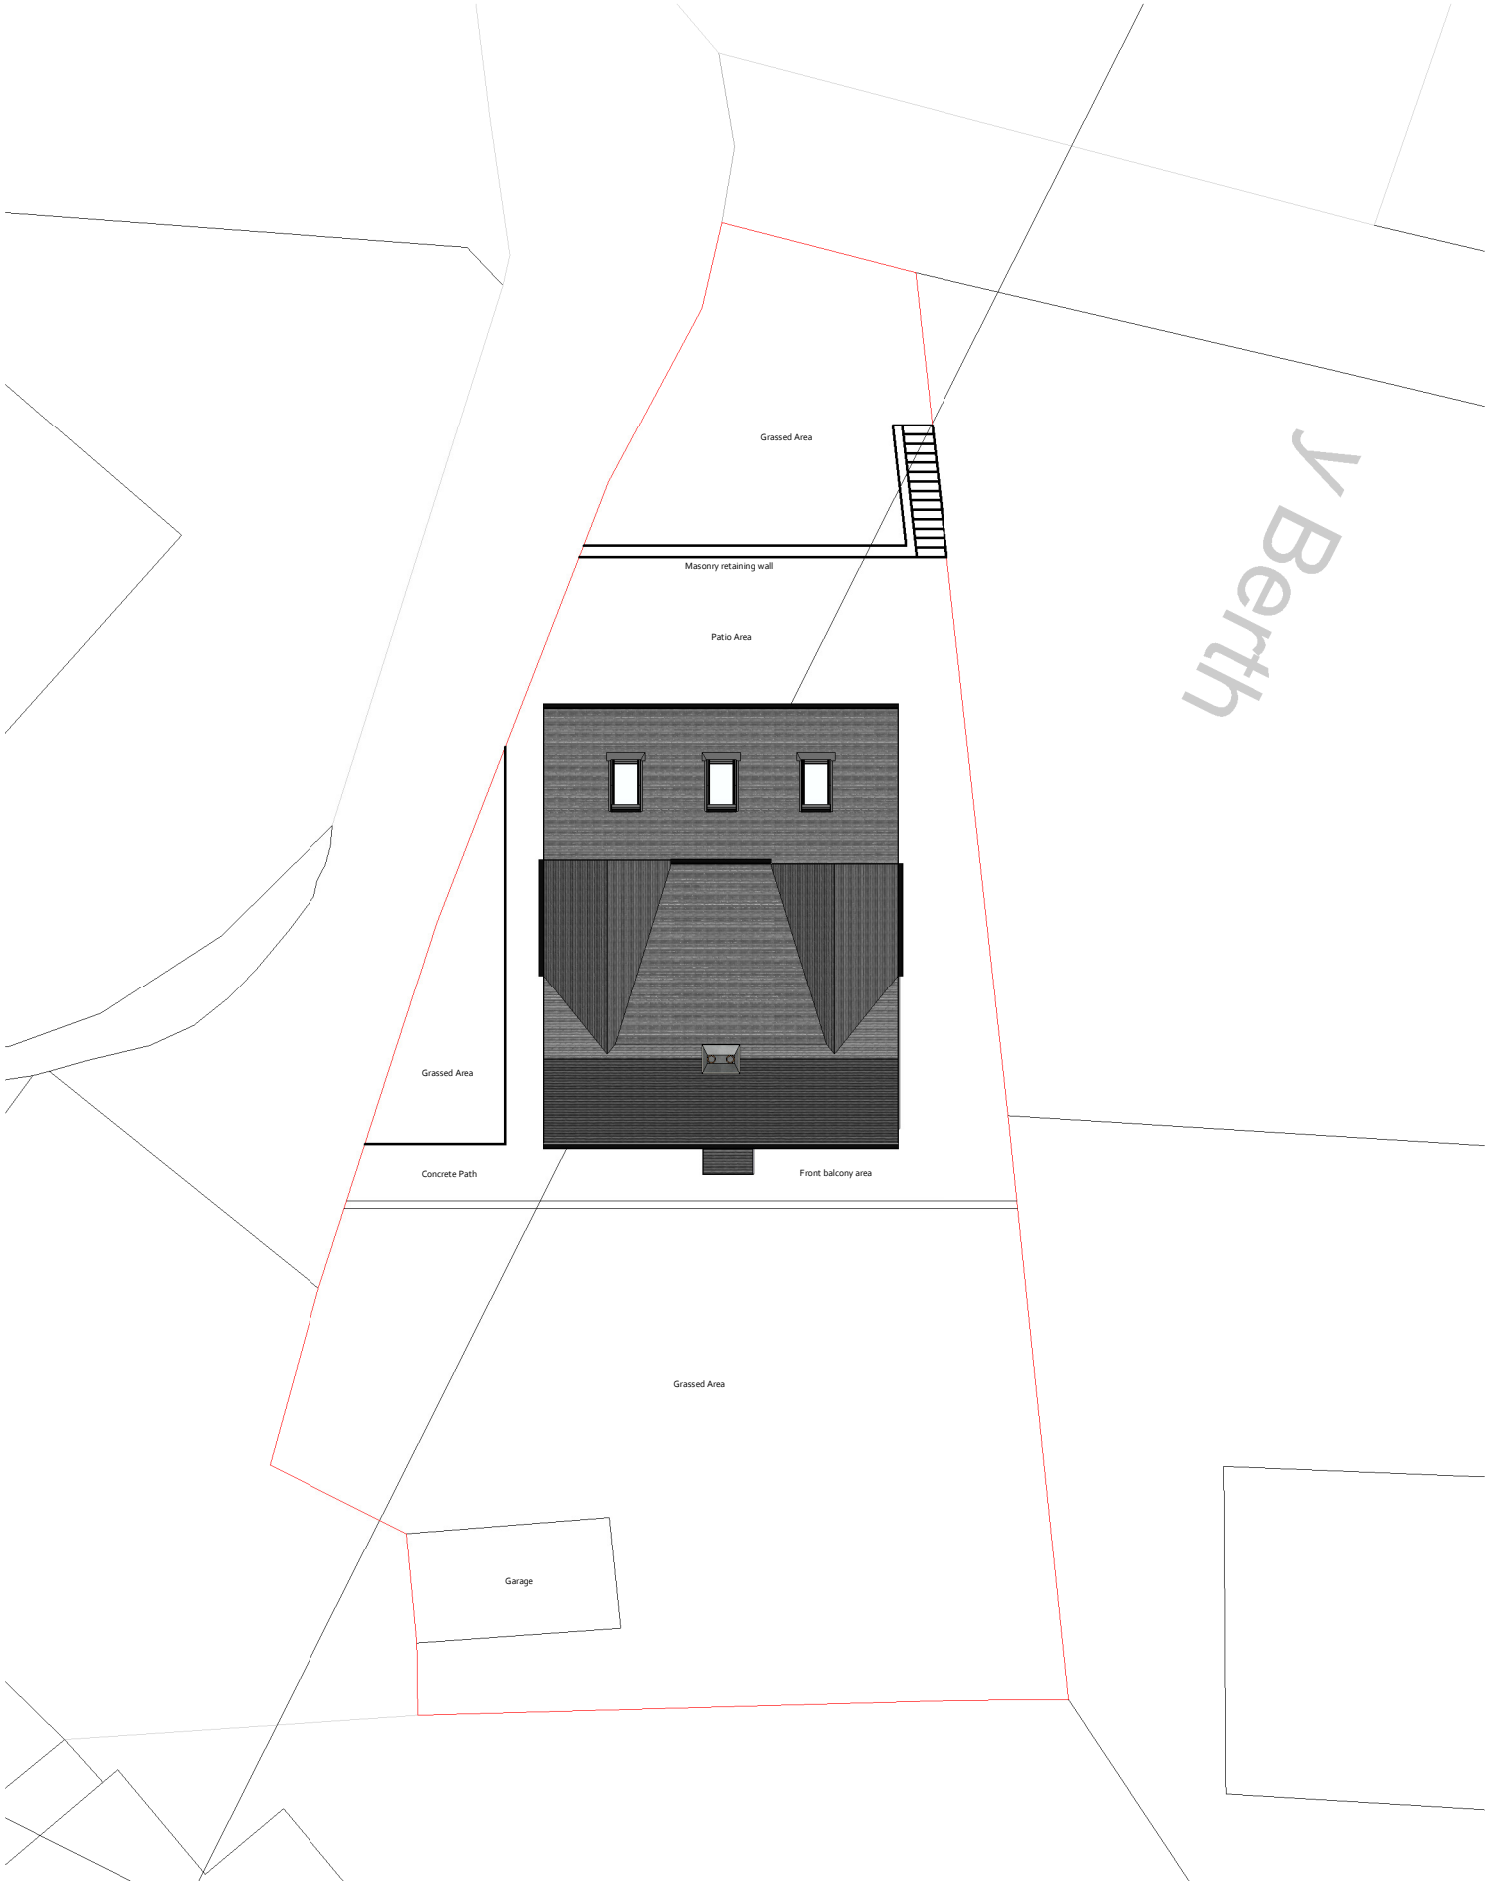

Block Plan
1 : 200



Site Location Plan
1 : 1250



DESIGN IN SAFETY
BRYMBO, WREXHAM, LL11 5FL
www.designinsafety.net
admin@designinsafety.net
07734037453



CLIENT:

MR JOSH HOLMES & MISS BETHAN KNIGHT

ADDRESS:

TAN Y BERTH, TYN Y CASTELL,
GLYN CERIOG, WREXHAM, LL20 7NL

DRAWING TITLE:

PROPOSED SITE PLAN

PROJECT NO:	DRAWING NO:
DIS_AD_0105	DIS_AD_0105_SL02

SCALE AT A3:	DATE:	REVISION:
As indicated	07/06/21	A

All designs are the sole property of Design In Safety and may not be used without written agreement.
Any discrepancies must be reported to Design In Safety for clarification.
Do not scale off drawings. Site check dimensions are to be taken prior to works commencing.