
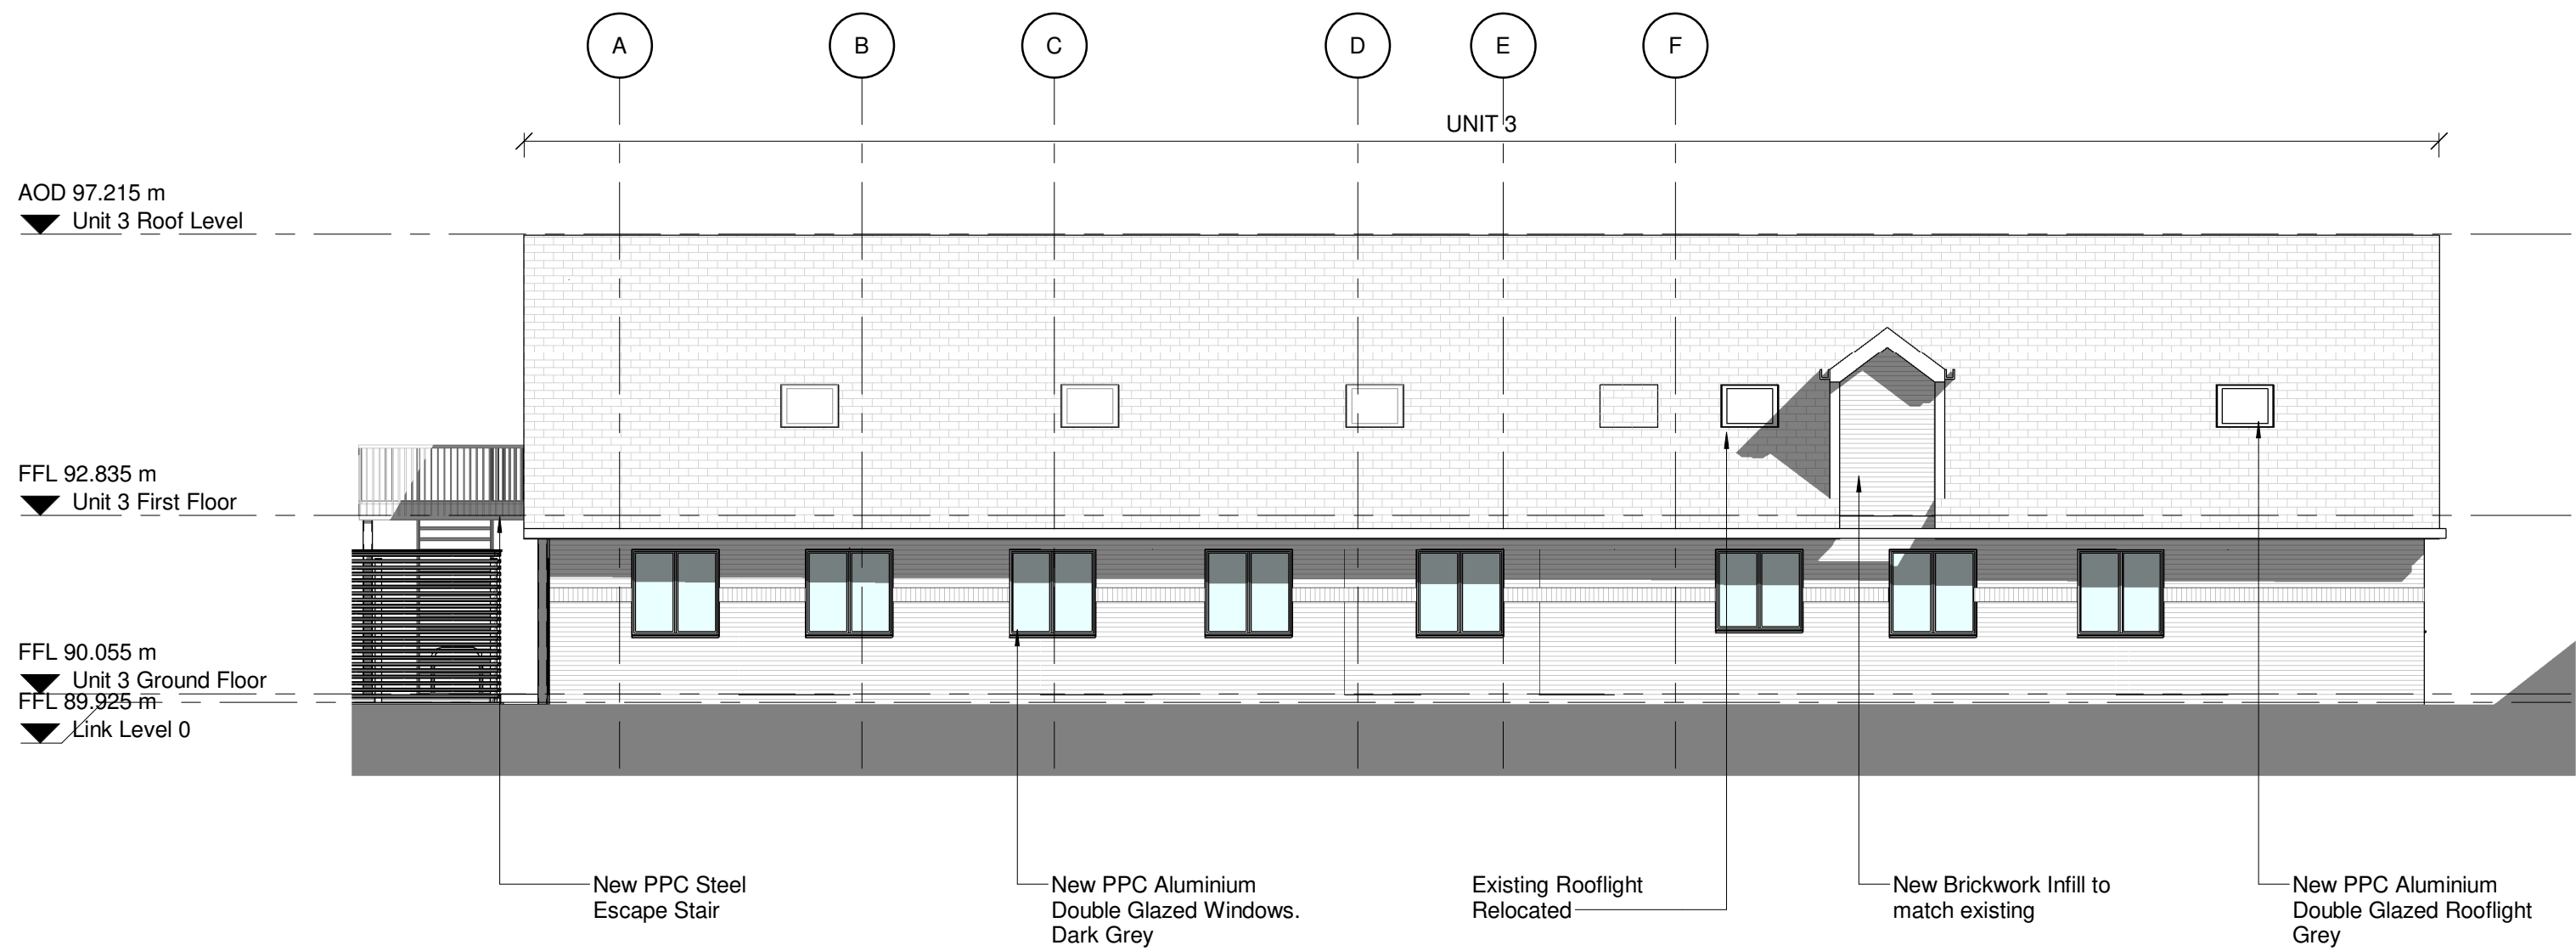
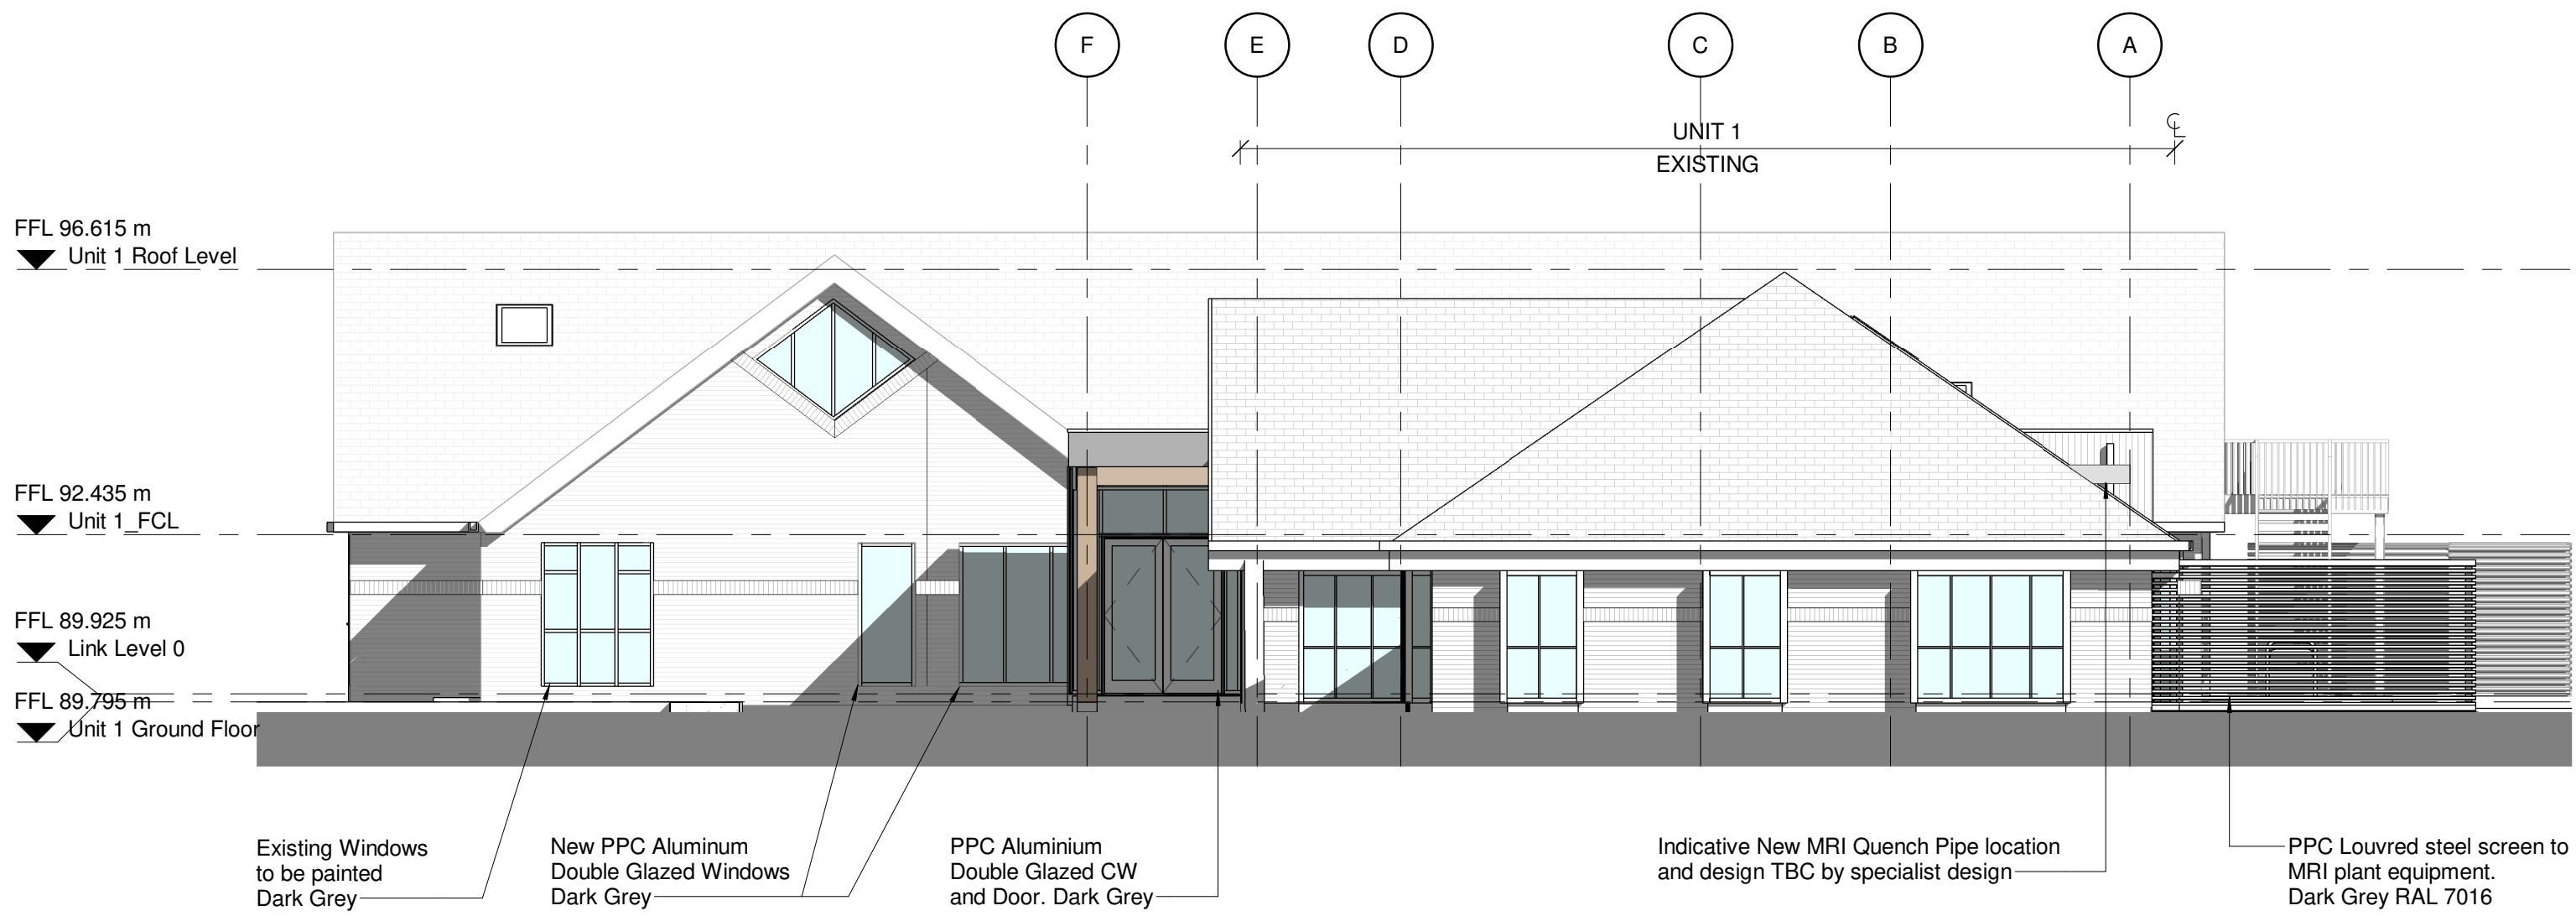


Proposed West Elevation
1 : 100

© COPYRIGHT
The copyright in this drawing is vested in Sheppard Robson and no license or assignment of any kind has been, or is, granted to any third party whether by provision of copies or originals or otherwise unless agreed in writing.
DO NOT SCALE FROM THIS DRAWING
The contractor shall check and verify all dimensions on site and report any discrepancies in writing to Sheppard Robson before proceeding work
FOR ELECTRONIC DATA ISSUE
Electronic Data / drawings are issued as "read only" and should not be interrogated for measurement. All dimensions and levels should read, only from those values stated in text, on the drawing.

REV.	DATE	AMENDMENT
P01	08/03/2021	First Issue
P02	09/04/2021	Stage 4 Issue : External Envelope
P03	14/05/2021	PLANNING APPLICATION : Site plan updated. Draught lobby shifted across 1 bay. Notes added.

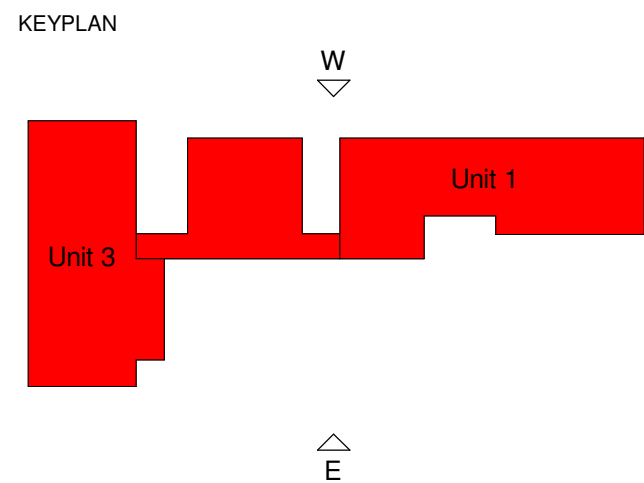

CLIENT
Spire Wrexham
27th Floor City Tower Piccadilly Plaza Manchester M1 4BT
T: +44 (0)161 233 8900 E: manchester@sheppardrobson.com

SCALE@A1 DATE 01/25/21
PROJECT
Spire Wrexham
Chesney Court
Proposed GA Elevations

ORIGINATOR DC
CHECKED NW
AUTHORISED NW

STATUS	PURPOSE FOR ISSUE	SR NO.	DRAWING NO.	REV.
S4	STAGE APPROVAL	6529	6529 - SRA-XX-XX-DR-A-20200	P03