


Key

- 4 Storeys (Top Height of Building +13.350 Assuming GF at 0.000)
- 5 Storeys (Top Height of Building +16.250 Assuming GF at 0.000)

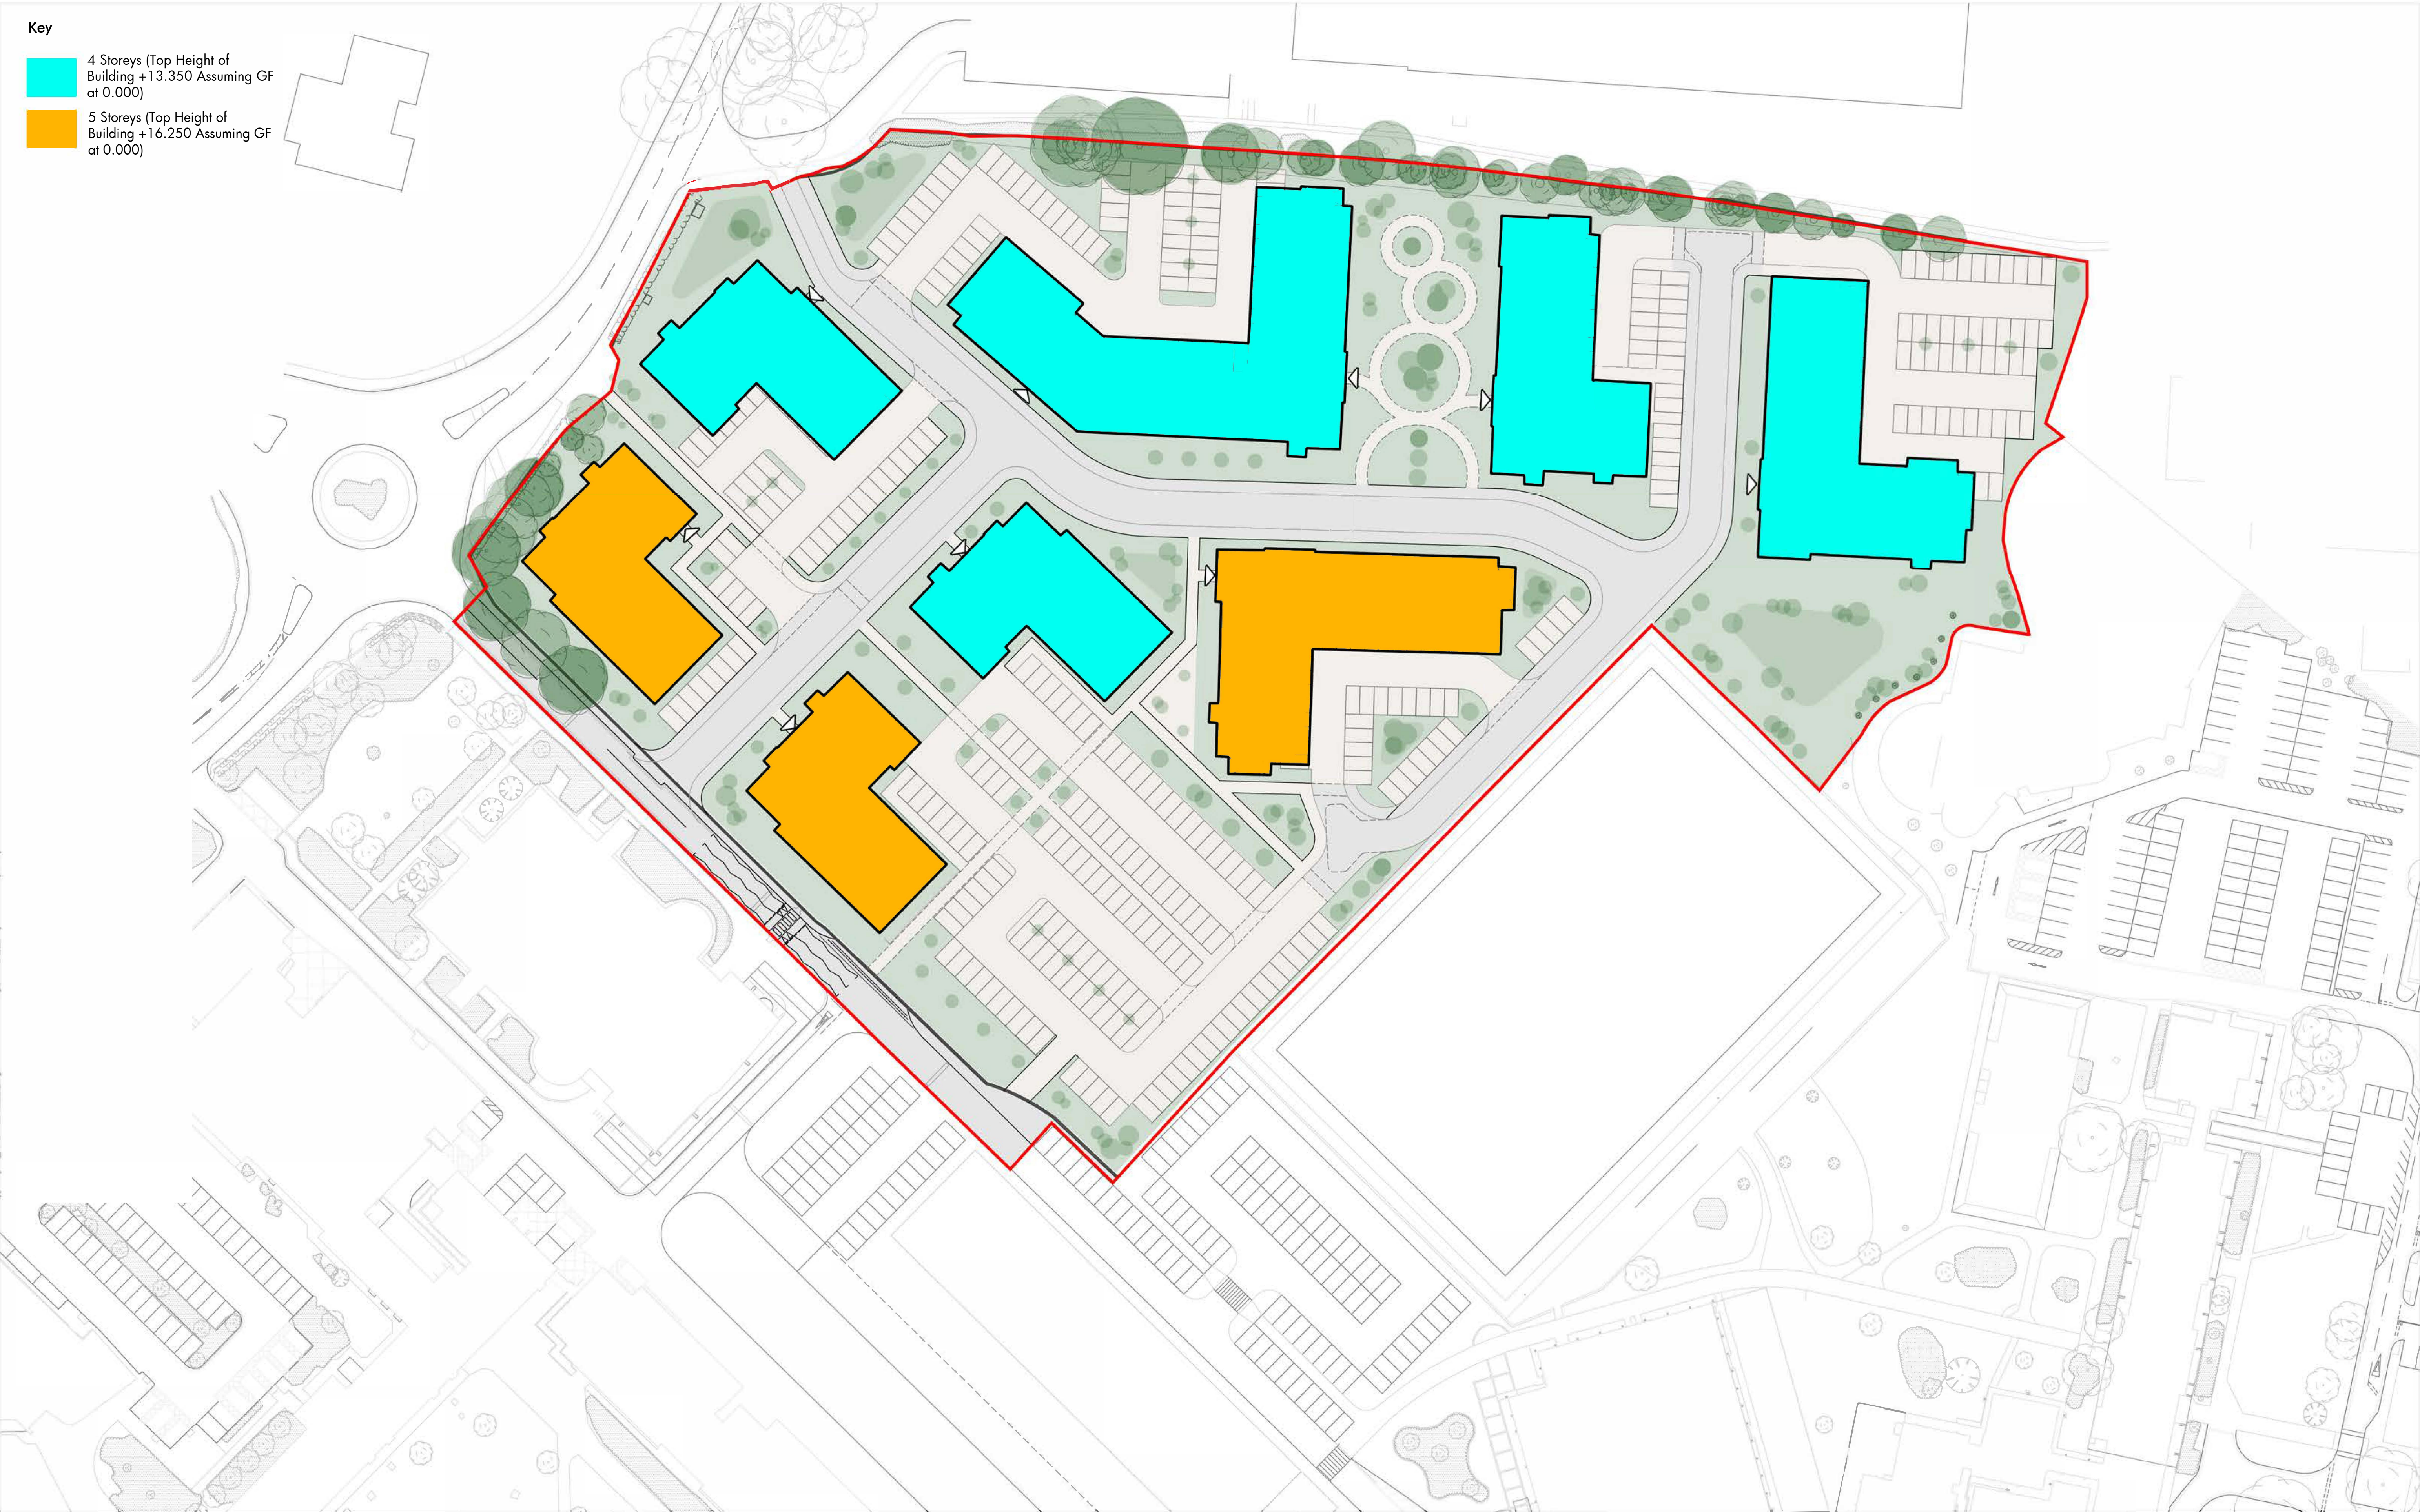

GENERAL NOTES:

DAY Architectural Ltd accept no responsibility for any costs, losses or claims whatsoever arising from these drawings, specifications and related documents unless there is full compliance with the Client or any unauthorised user of the following:

- All boundaries, dimensions and levels are to be checked on site before construction and any discrepancies reported to the Architect / Designer.
- Partial Service: Any discrepancies with site or other information is to be advised to the Architect / Designer and direction and / or approval is to be sought before the implementation of the detail.
- Block and site plans are reproduced under license from the Ordnance Survey.
- Do not scale this drawing.
- For the purpose of coordination, all relevant parties must check this information prior to implementation and report any discrepancies to the Architect / Designer.

DRAWING NOTES:

CLIENT

PROJECT

DRAWING

**Northern Quarter
Proposed Building Heights**

SCALE

1:500

PAPER SIZE

A1

DATE

23.05.18

DRAWN BY

LB

DRAWING No.

AL-00-002

REVISION

P1

PROJECT No.

531-17-1

DRAWING STATUS

PLANNING

DAY
ARCHITECTURAL LTD

DAY ARCHITECTURAL LTD.
61 BURLINGTON STREET
LIVERPOOL
L3 6JG

LIVERPOOL
MANCHESTER

0151 203 8763, info@day-architectural.com, www.day-architectural.com

STATUS REVISION

DATE