


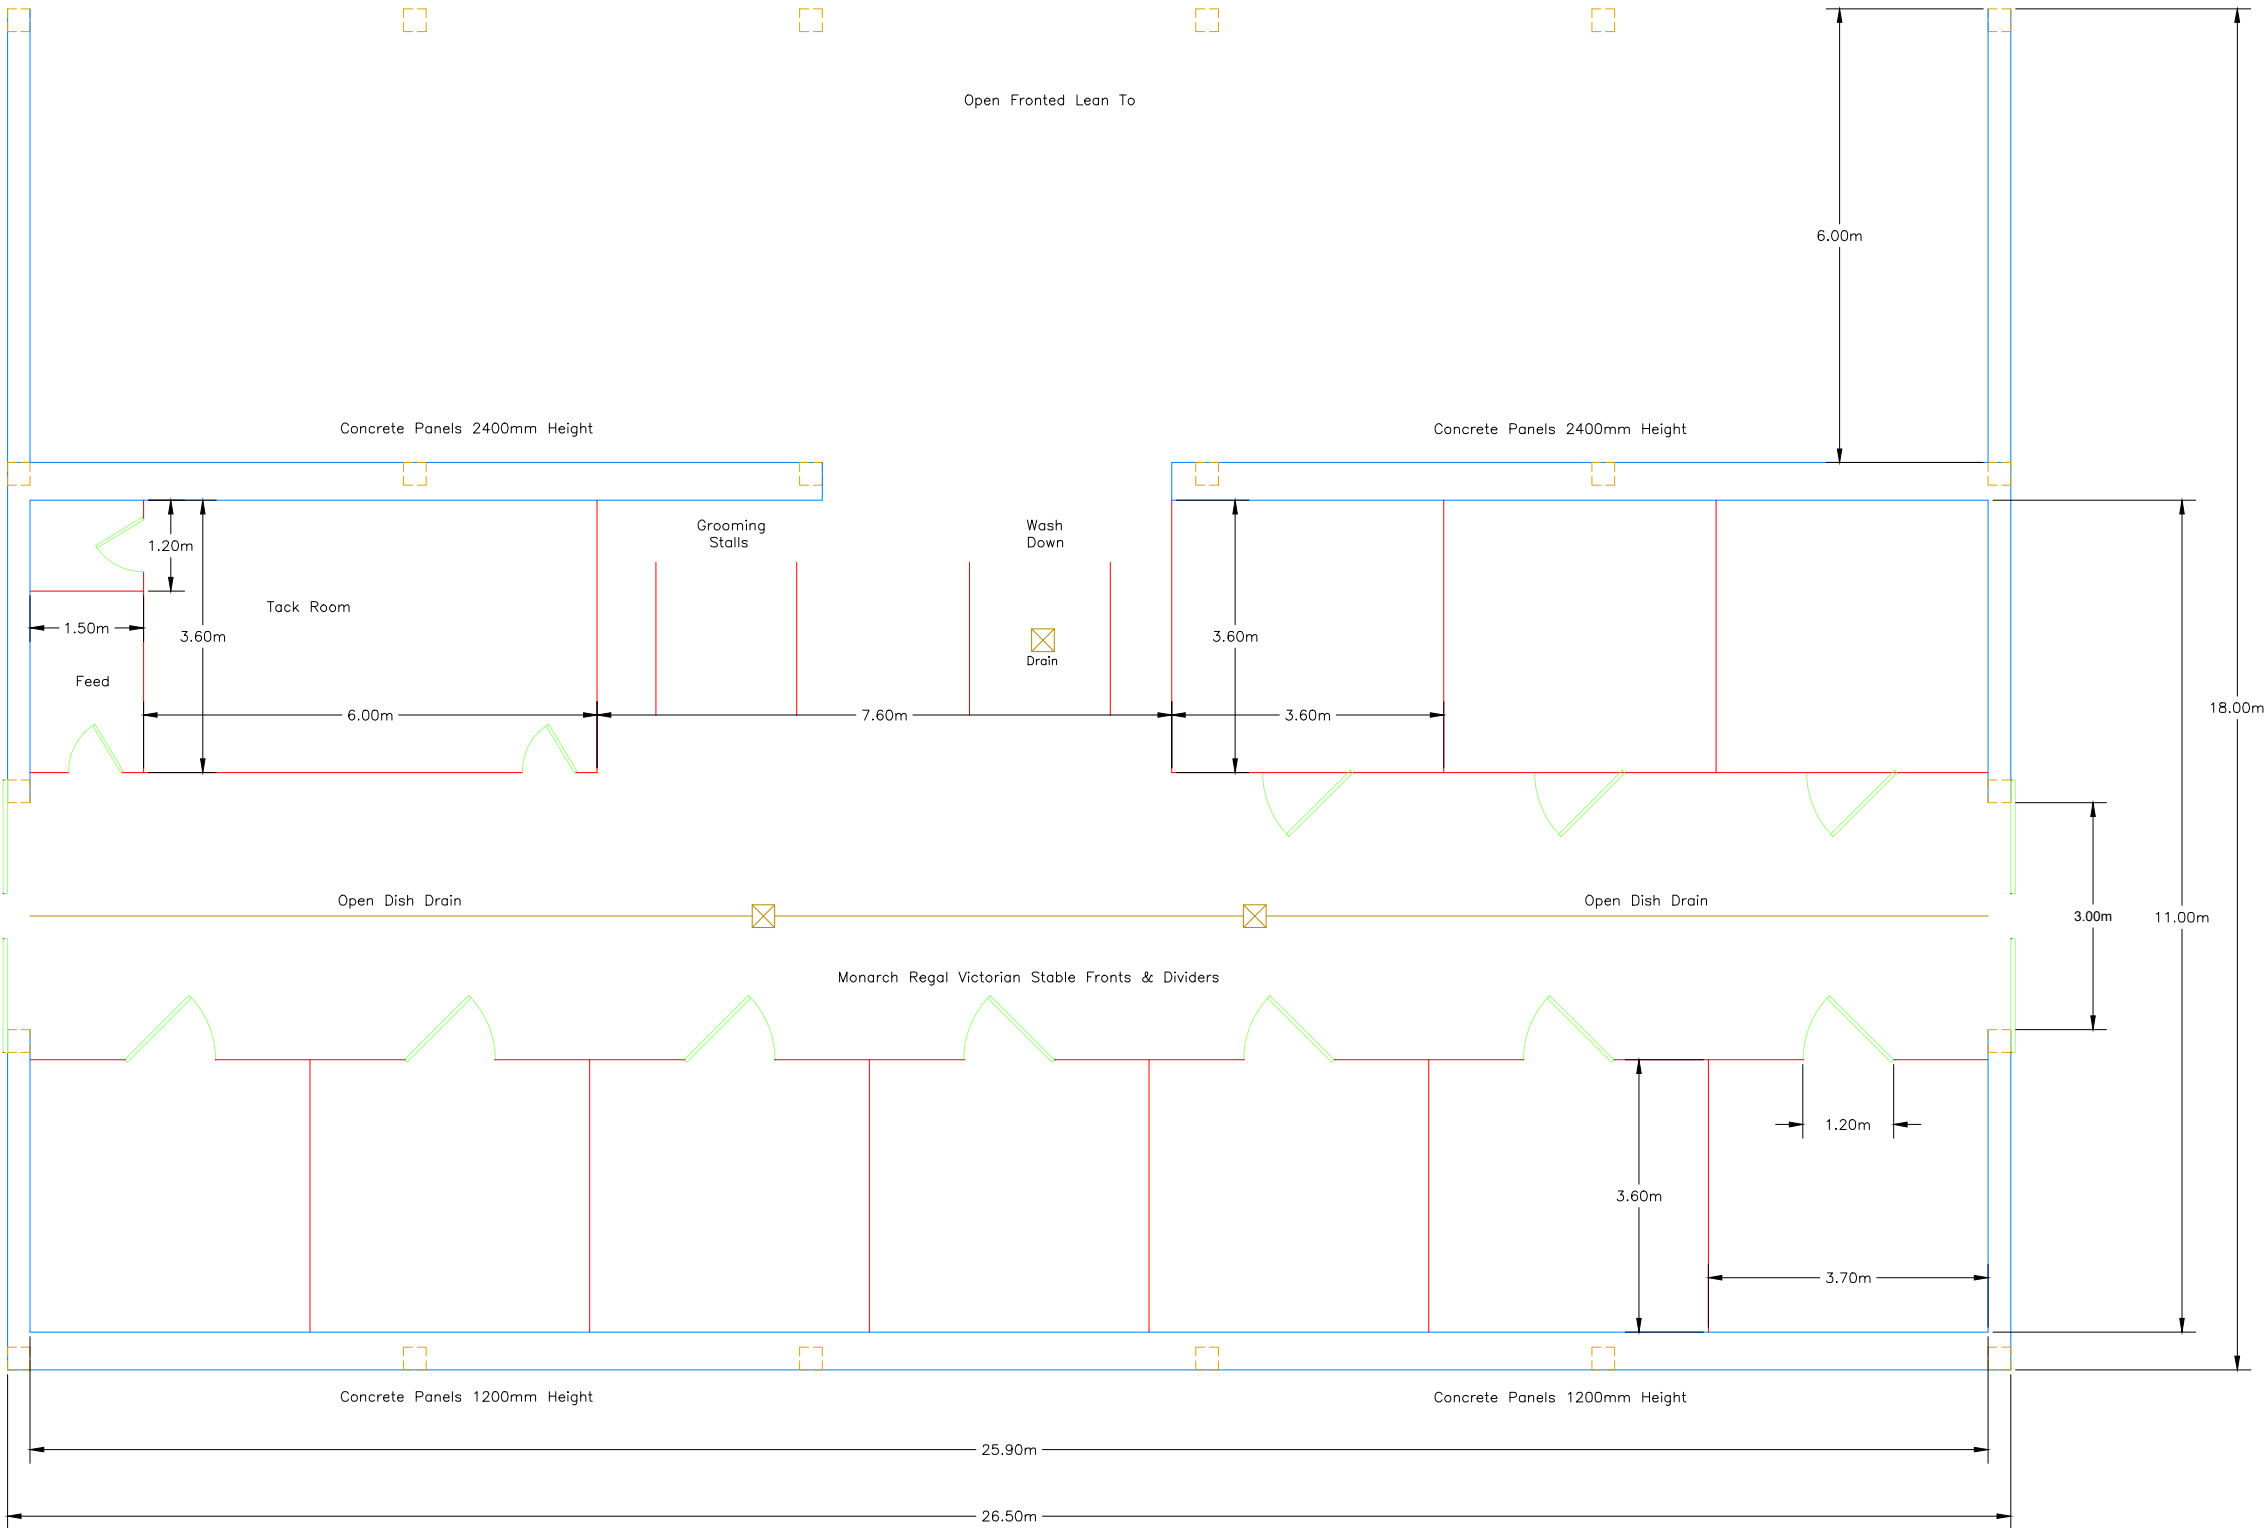

SURVEY DRAWING NOTES

FLOOR PLAN ABBREVIATIONS

ALL VALUES ARE HEIGHTS FROM FINISHED FLOOR LEVEL

BH BEAM HEIGHT
CH CEILING HEIGHT
DH DOOR HEIGHT
HH WINDOW HEAD
JH FLOOR JOIST(S) HEIGHT
OH OPENING HEIGHT
SH WINDOW SILL HEIGHT
SCH SUSPENDED CEILING HEIGHT
SP SPRINGER POINT OF ARCH
TA TOP OF ARCH
U/S UNDERSIDE

ALL THE ABOVE ARE HEIGHTS FROM FINISHED FLOOR LEVEL

Blev BEAM LEVEL
Clev CEILING LEVEL
Col COLUMN
DP DOWNPIPE
FFL FINISHED FLOOR LEVEL
G GULLY
Hlev HEAD LEVEL
IC INSPECTION COVER
MH MANHOLE
N/A NO ACCESS
RE RODDING EYE
Slev SILL LEVEL
THL THRESHOLD LEVEL
Win/A WINDOW ABOVE

DOOR WITH HEIGHT

RADIATOR (INDICATIVE)

URINAL (INDICATIVE)

SINK (INDICATIVE)

TOILET (INDICATIVE)

SINK (INDICATIVE)

BATH (INDICATIVE)

GENERAL NOTES

ISSUE	DATE	DESCRIPTION	DRAWN	CHKD

Carter Jonas

12 Waterside Way, Bedford Road,
Northampton, NN4 7XD
T:01604 608228
E:measuredsurveys@carterjonas.co.uk
www.carterjonas.co.uk

Client : WYNNSTAY ESTATE

Project : SCHOOL HOUSE STABLES

Title : STABLE PLAN

Scale: 1:100@A3 Date: 07/07/2021

Drawn by: GK Surveyed by :

Checked by: AW Dwg no: J0027991-21-01_Issue01

