


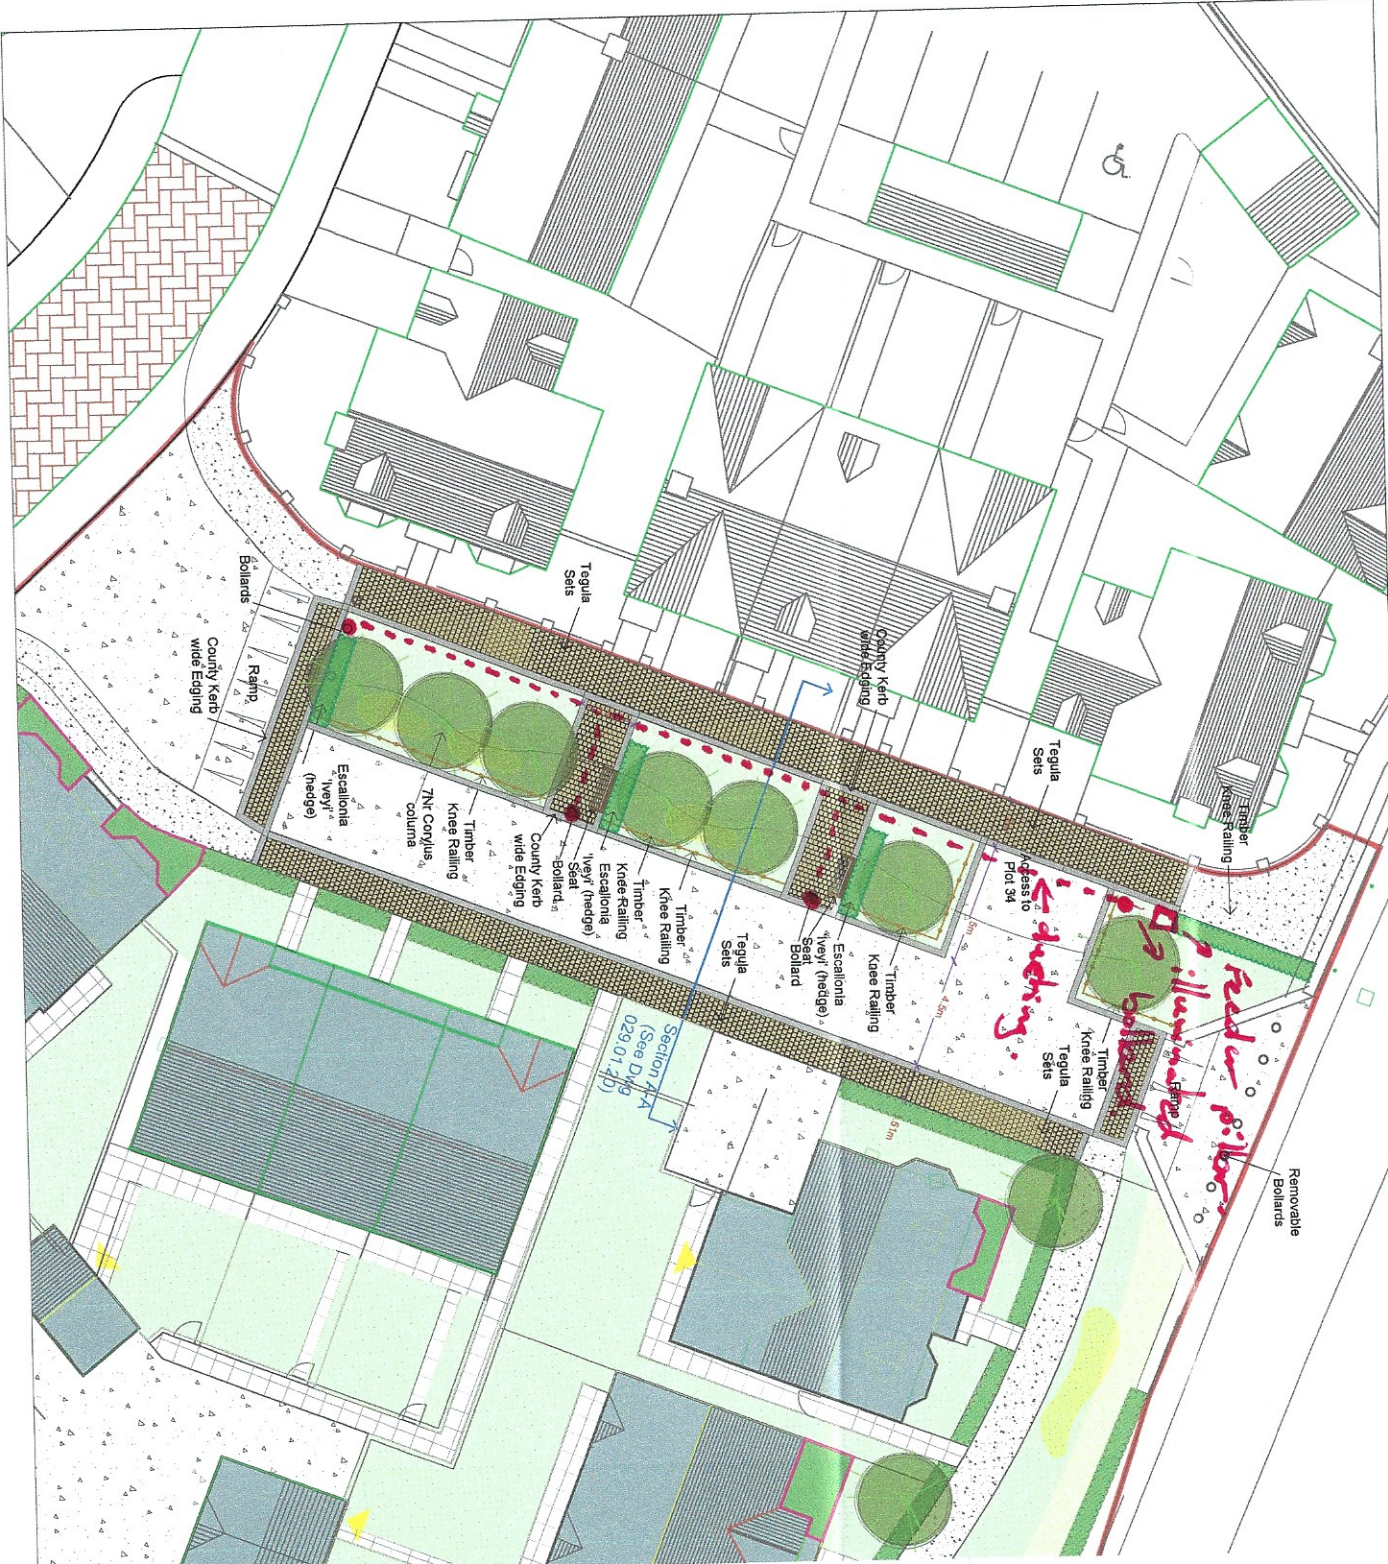

KEY (General)

- General
- Planning Application Boundary
- Proposed Development Footprints

- Hard Surfacing
- PPC Slabs (Private Areas)
- Blumen Macadam (Vehicle Over-run Areas)
- Blumen Macadam (Pedestrian Areas)
- Tegula Trio By Tobemore (or Similar)
- 225mm Wide County Korb by Tobemore (or Similar)
- PCC Kerbs to be used where kerb not defined

- Trees and Vegetation
- New Ornamental Planting (See Schedule - Mix A)
- New Ornamental Planting (See Schedule - Mix B)
- Hedging (See Schedule)
- New Standard Tree Planting (See Schedule)
- Amenity Grass
- Bulbs within Grass Areas

- Features
- Bollards (Removable where shown)
- Willenhiail Seat by Broxap (or Similar)
- Timber Knee Railings (See Section Fencing for Similar)
- Lighting Layout and Details within Home Zone Areas not shown
- Do not scale from drawing.

Rev A: Client Amendments
 Project: Bryn Y Groes, Grestford (Phase 4)
 Drawing Title: Home Zone- Detailed Layout

Scale: A3: 1/200 A1: 1/100
 Date: 02/07/2018
 Status: Planning
 Drawing Number: 029.01.11
 Revision: A

above zero
 Landscape Design
 Landscape Management
 Public Realm & Green Space
 Tel: 01629 755535 email: info@abovezero.co.uk web: www.abovezero.co.uk