



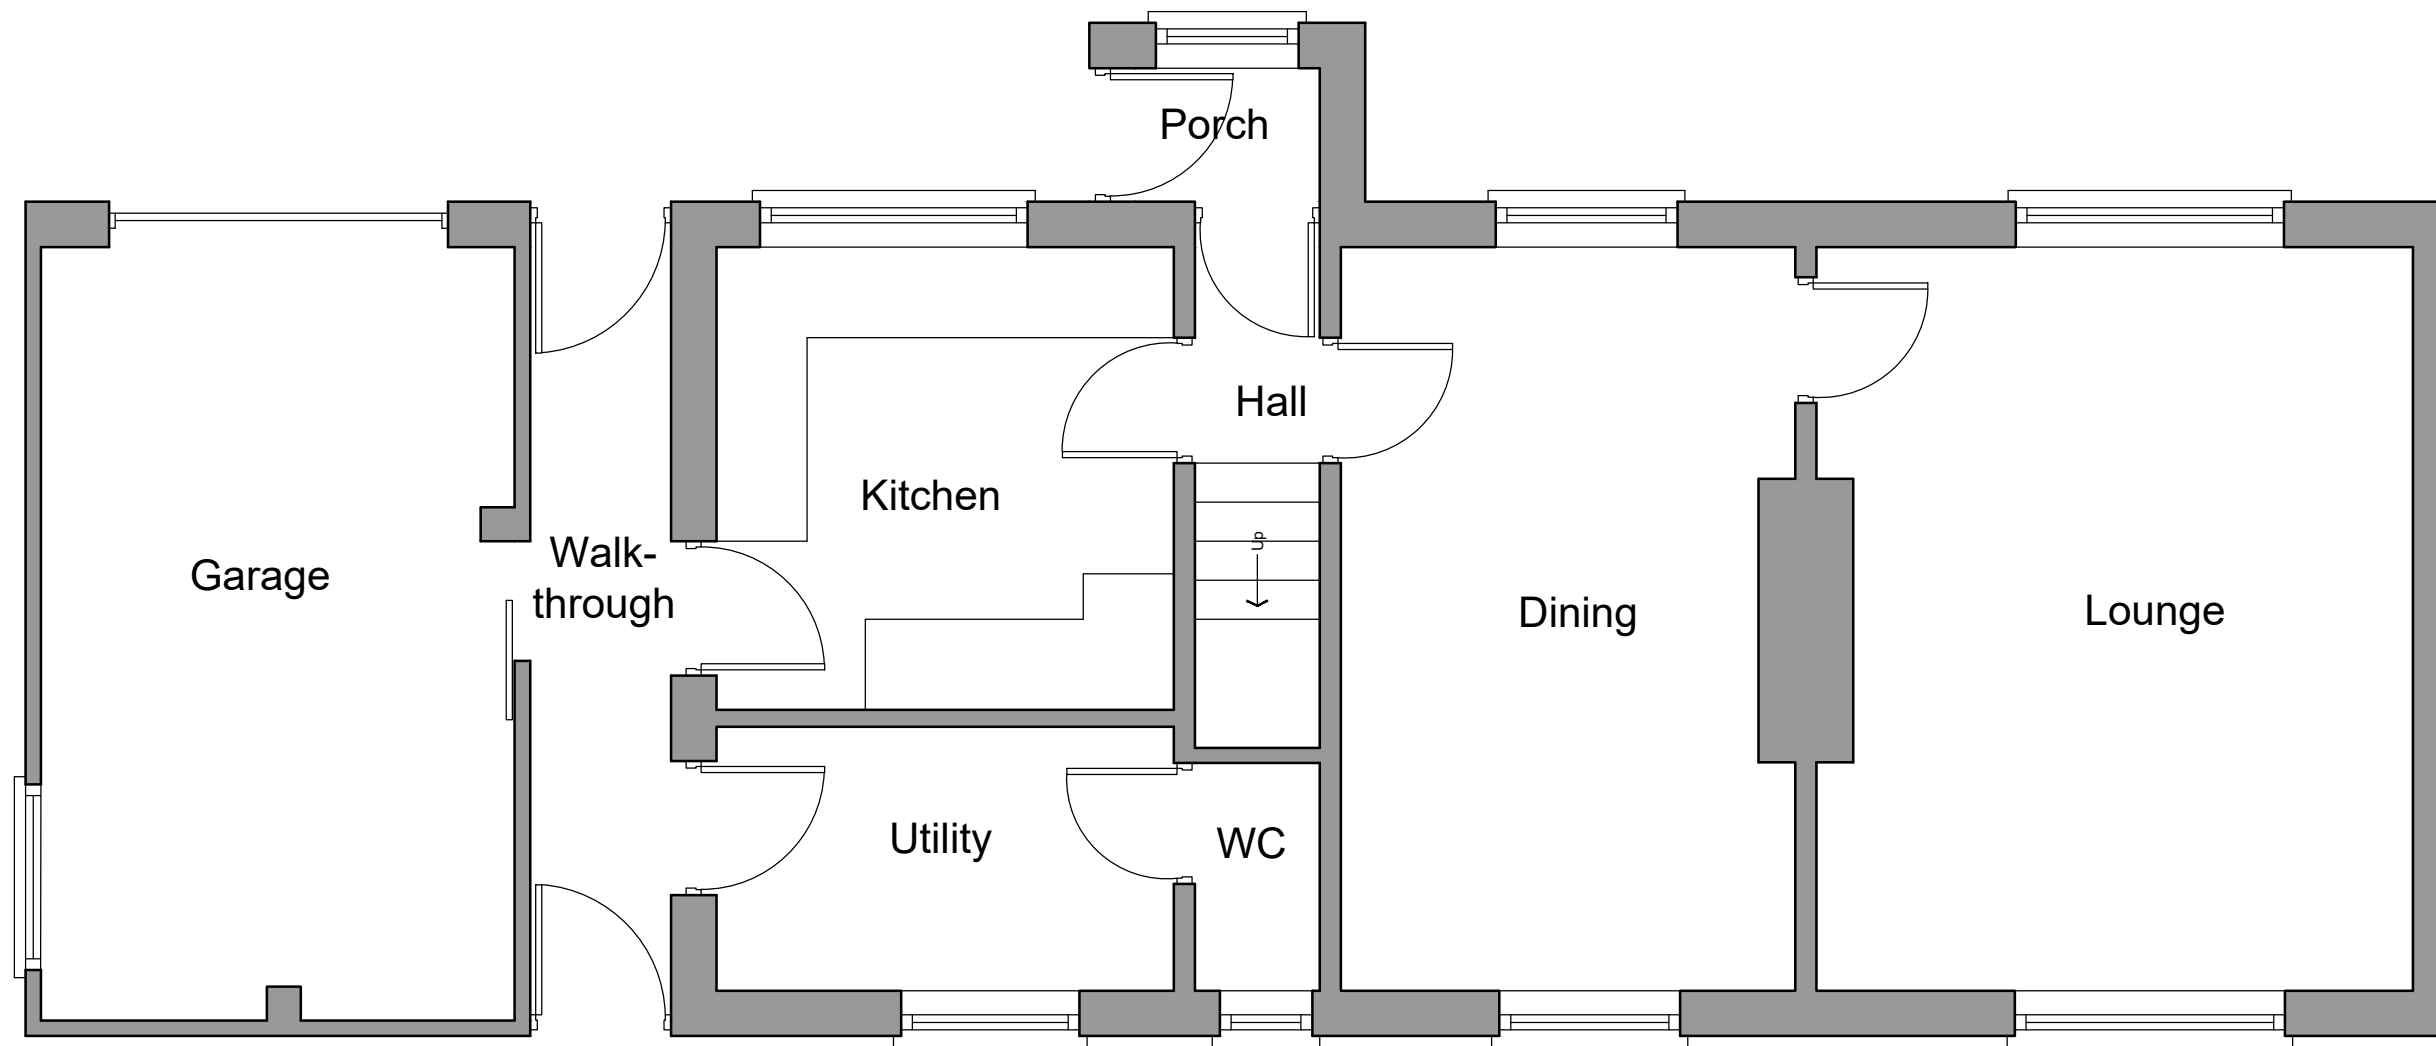

Ground floor plan 1:50

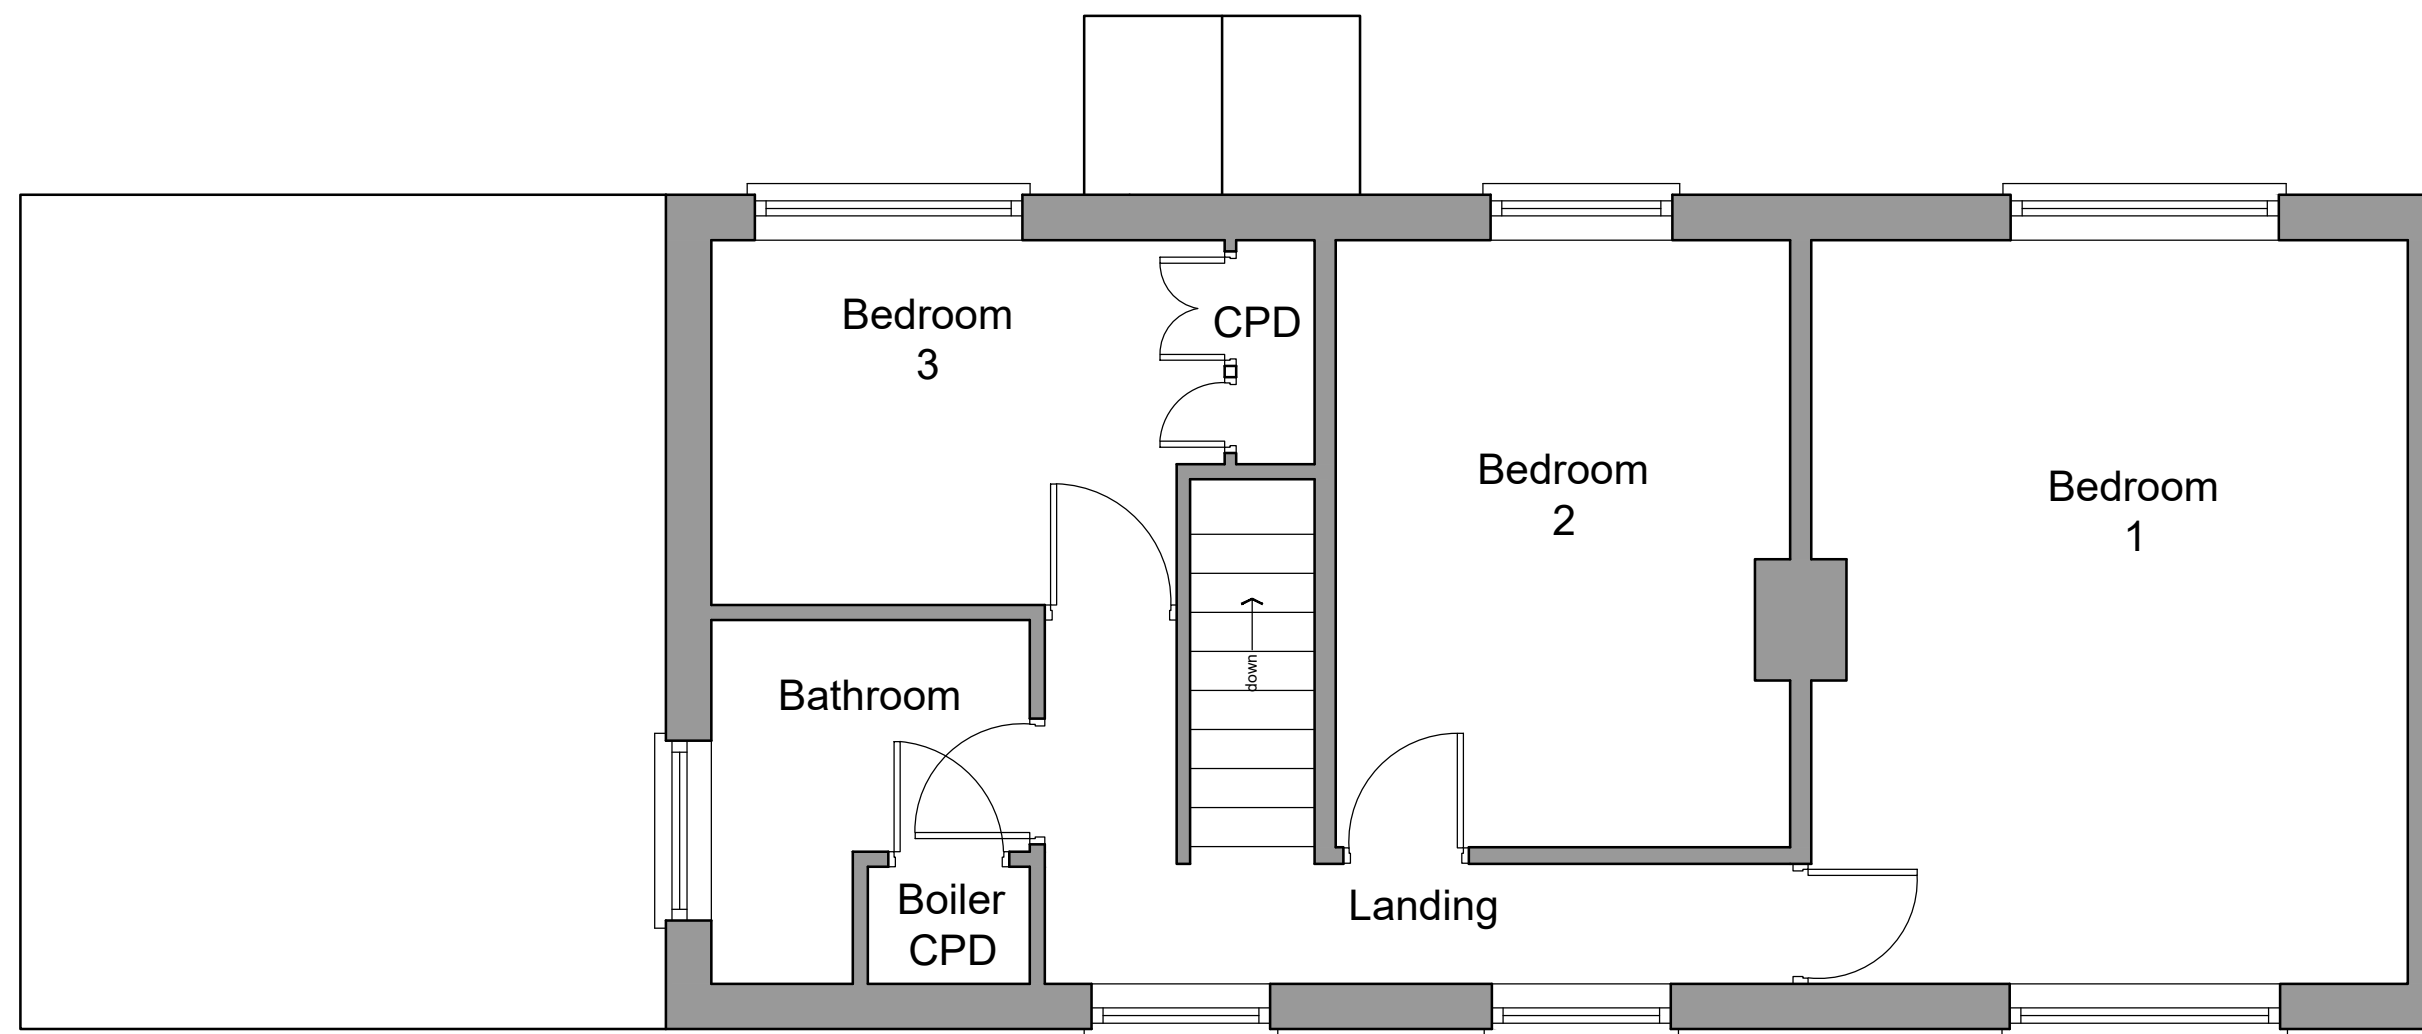

First floor plan 1:50



HDS Architectural Services, The Foundry,
15 Yorkie Street, Wrexham
LL13 8LW
Tel (01978) 345250
www.hdsarchitectural.co.uk

Project; Glan Alyn, Harwoods Lane, Rossett, Wrexham, LL12 0EU	
Title; Existing Elevations	Scale (A2); 1:100
Dwg No; GA/PD/01	Date; August 2021
Revision;	