


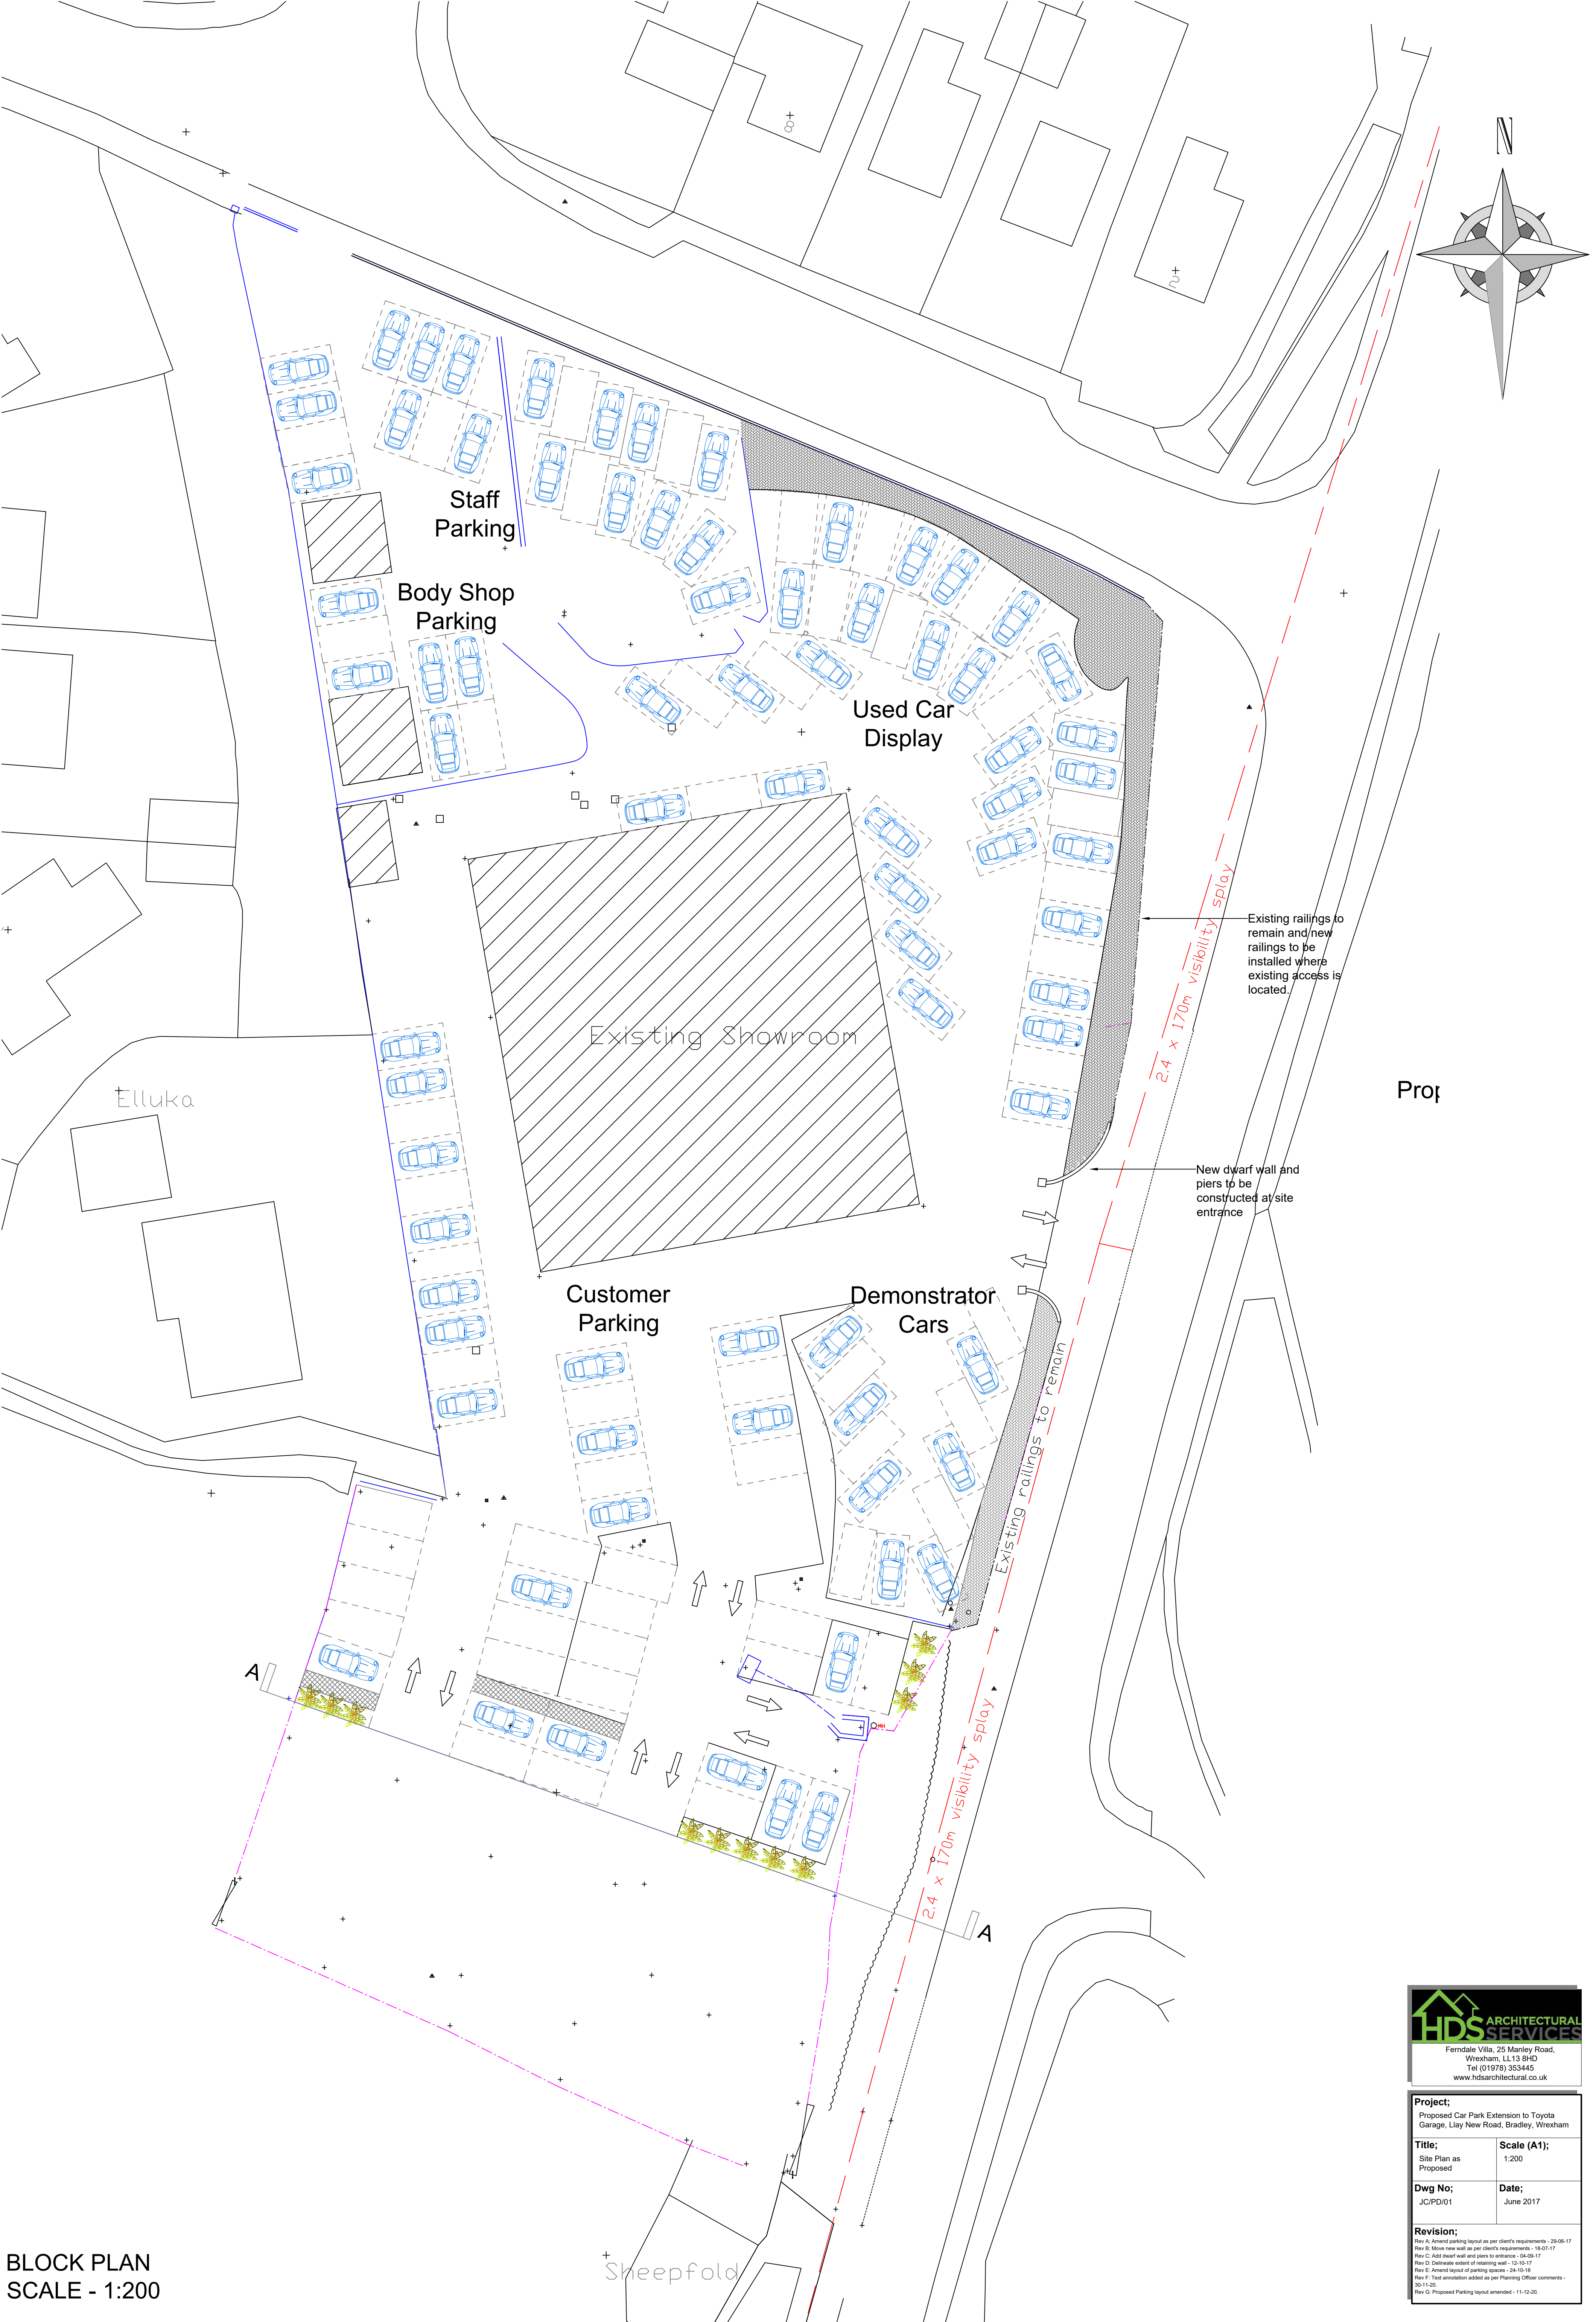

BLOCK PLAN
SCALE - 1:200



Ferndale Villa, 25 Manley Road,
Wrexham, LL13 8HD
Tel: (01978) 353445
www.hdsarchitectural.co.uk

Project; Proposed Car Park Extension to Toyota Garage, Llay New Road, Bradley, Wrexham	
Title; Site Plan as Proposed	Scale (A1); 1:200
Dwg No; JC/PD/01	Date; June 2017
Revision; Rev A: Amend parking layout as per client's requirements - 29-06-17 Rev B: Amend new wall as per client's requirements - 15-07-17 Rev C: Add dwarf wall and steps to entrance - 04-09-17 Rev D: Delimited extent of existing wall - 12-10-17 Rev E: Amend layout of parking spaces - 24-10-18 Rev F: Text annotation added as per Planning Officer comments - 30-11-20 Rev G: Proposed Parking layout amended - 11-12-20.	