


Clear glazed units
Tinted glazing

- NOTES:
- DO NOT SCALE FROM THIS DRAWING.
1. This drawing is copyright of WardmanBrown. WardmanBrown is a trading name of Wardmans Architectural Services Limited.
 2. All dimensions to be verified on site prior to any shop or site works being commenced.
 3. Any discrepancies to be reported to the Designer BEFORE any work is put in hand.
 4. This drawing must be read in conjunction with relevant consultants and specialists drawings.
 5. This drawing must be read in conjunction with the drawings specified.

- CDM 2015 - (Refer to Project Health & Safety Information)
- HAZARDS:
1. Live services adjacent/on site.
 2. Excavations - Ground Collapse
 3. Handling major components
 4. Working at height - Falling
 5. Machinery & Equipment
 6. Ensure all blockwork has a minimum crushing strength of 3.5N/mm²
 7. The weight of each block must not exceed 20kg



First Floor Plan

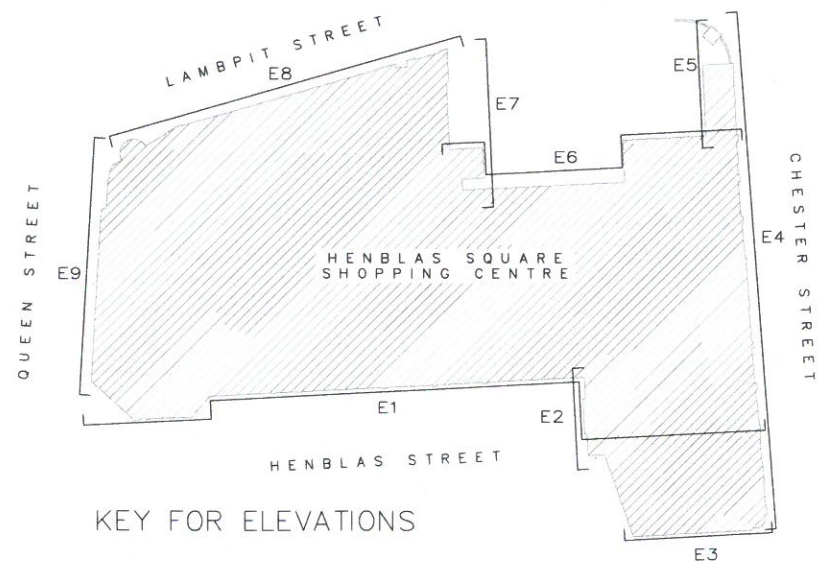

KEY FOR ELEVATIONS

- REVISIONS:
- | REV | DATE | DETAILS |
|-----|----------|---|
| G | 12-11-18 | Layout updated |
| F | 22-10-18 | Inner room 2nd bedroom removed further 1No. apartment |
| E | 19-10-18 | Inner room 2nd bedrooms removed from 10No. apartments |
| D | 16-10-18 | Section Lines added |
| C | 24-8-18 | Annotation updated |
| B | 13-8-18 | Minor amendments following meeting with Planning Consultant |
| A | 2-8-18 | Elevation key added |

Wardman Brown

113 Stanhope Road South
Darlington, DL3 7SF
Tel: 01323 460227

info@wardmanbrown.com
www.wardmanbrown.com

Chartered Institute of
Architects Registered Practice

CLIENT:
Mandale

PROJECT:
Henblas - Wrexham

DRAWING TITLE:
First Floor Plan as Proposed

PURPOSE OF ISSUE:
PLANNING

SCALE: 1:400 @ A3 1:200 @ A1

DATE: JUL 18 DRAWN: CB DRG REVISION:

DRAWING NO: L018022-007 **G**