
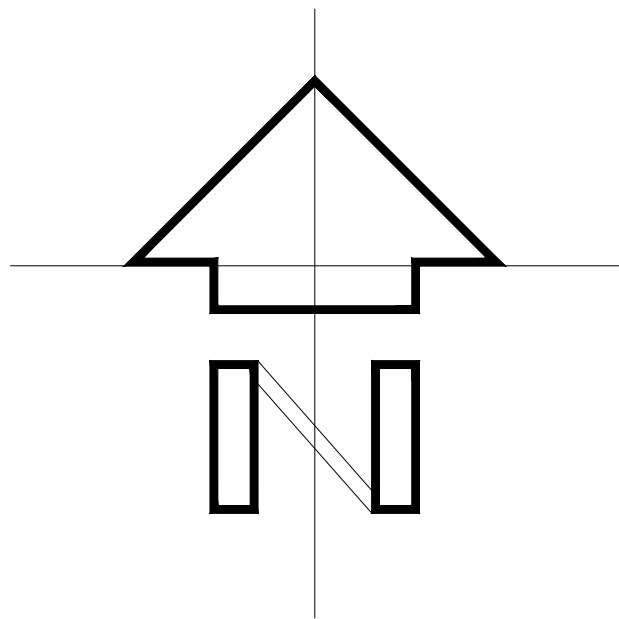
 


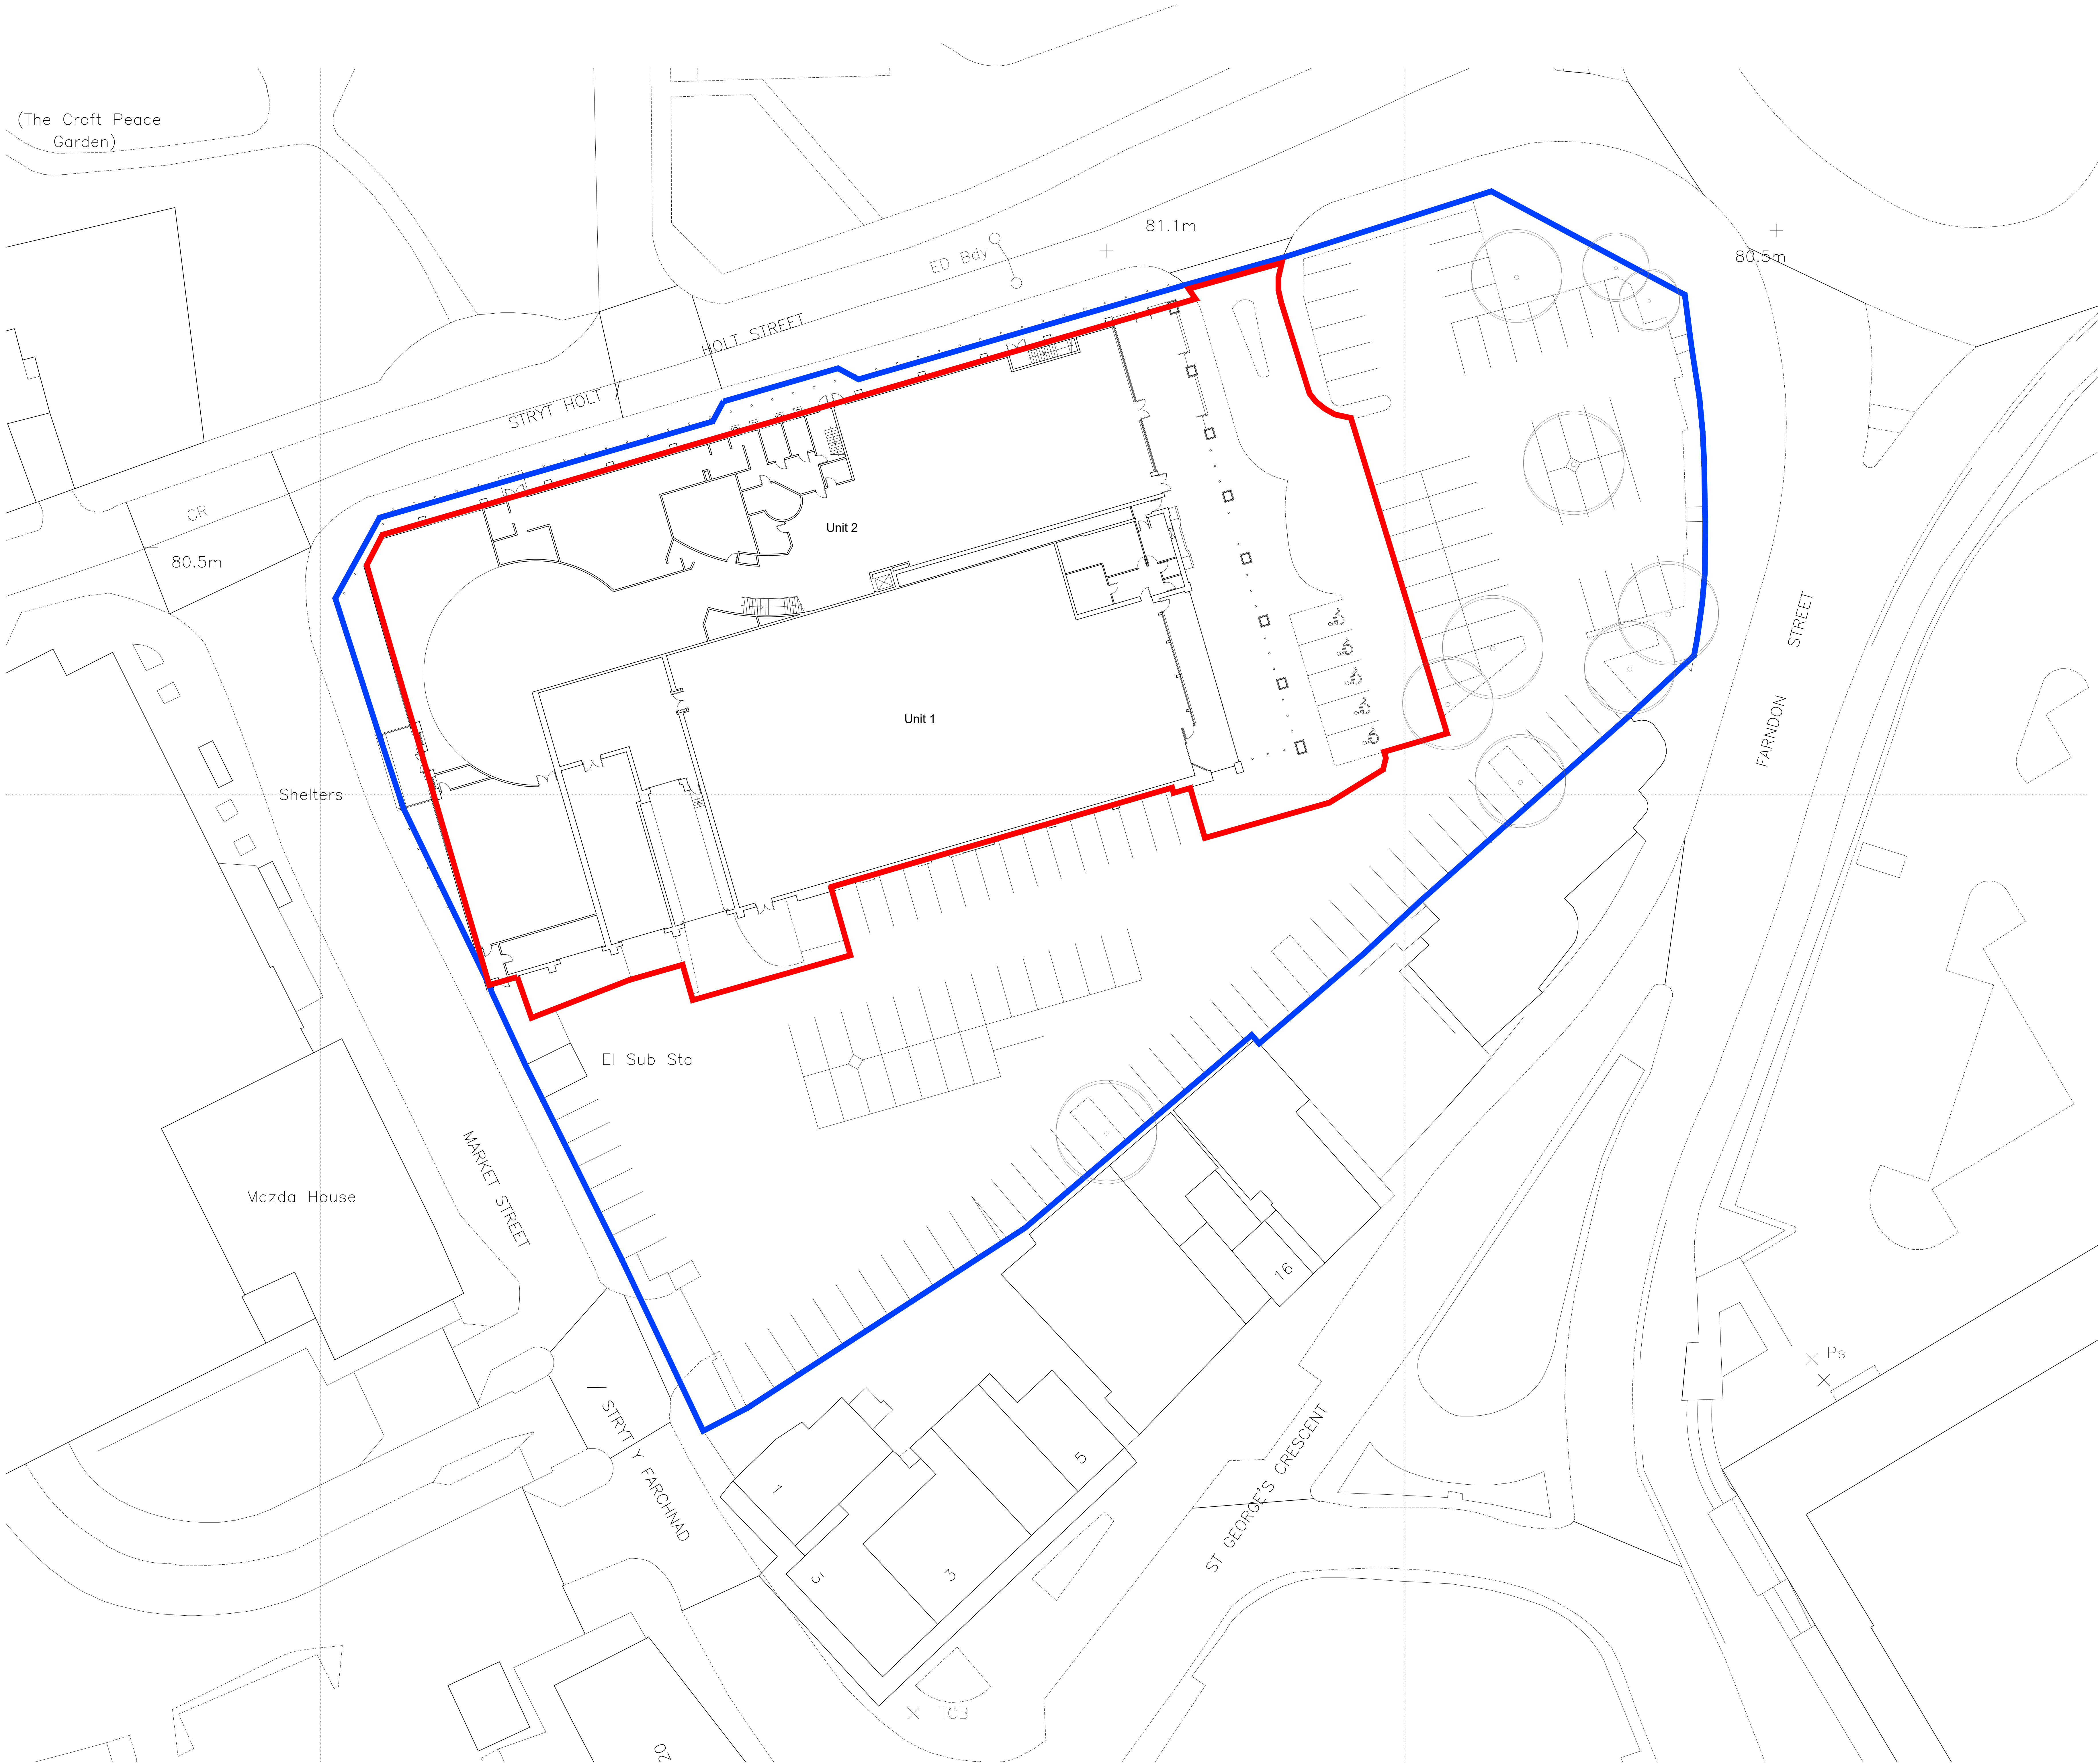

home

bargains

TOP BRANDS · BOTTOM PRICES

Planning

REV.	DATE	AMENDMENT
WPL WPL Consulting LLP 1 Airport West · Lancaster Way · Leeds · LS19 7ZA Tel: 0113 202 9444 Fax: 0113 202 9333 E-mail: mail@wplconsulting.co.uk		
PROJECT TITLE Retail Unit Refurbishment Holt Street Wrexham LL13 8DH for Home Bargains		
DRAWING TITLE Existing Site Plan		
PROJECT No: 8850	DRAWING No: 109	REVISION: 109
SCALE: 1:200@A0	DATE: 19.10.18	DRAWN BY: ISB
CHECKED BY:	DATE:	