



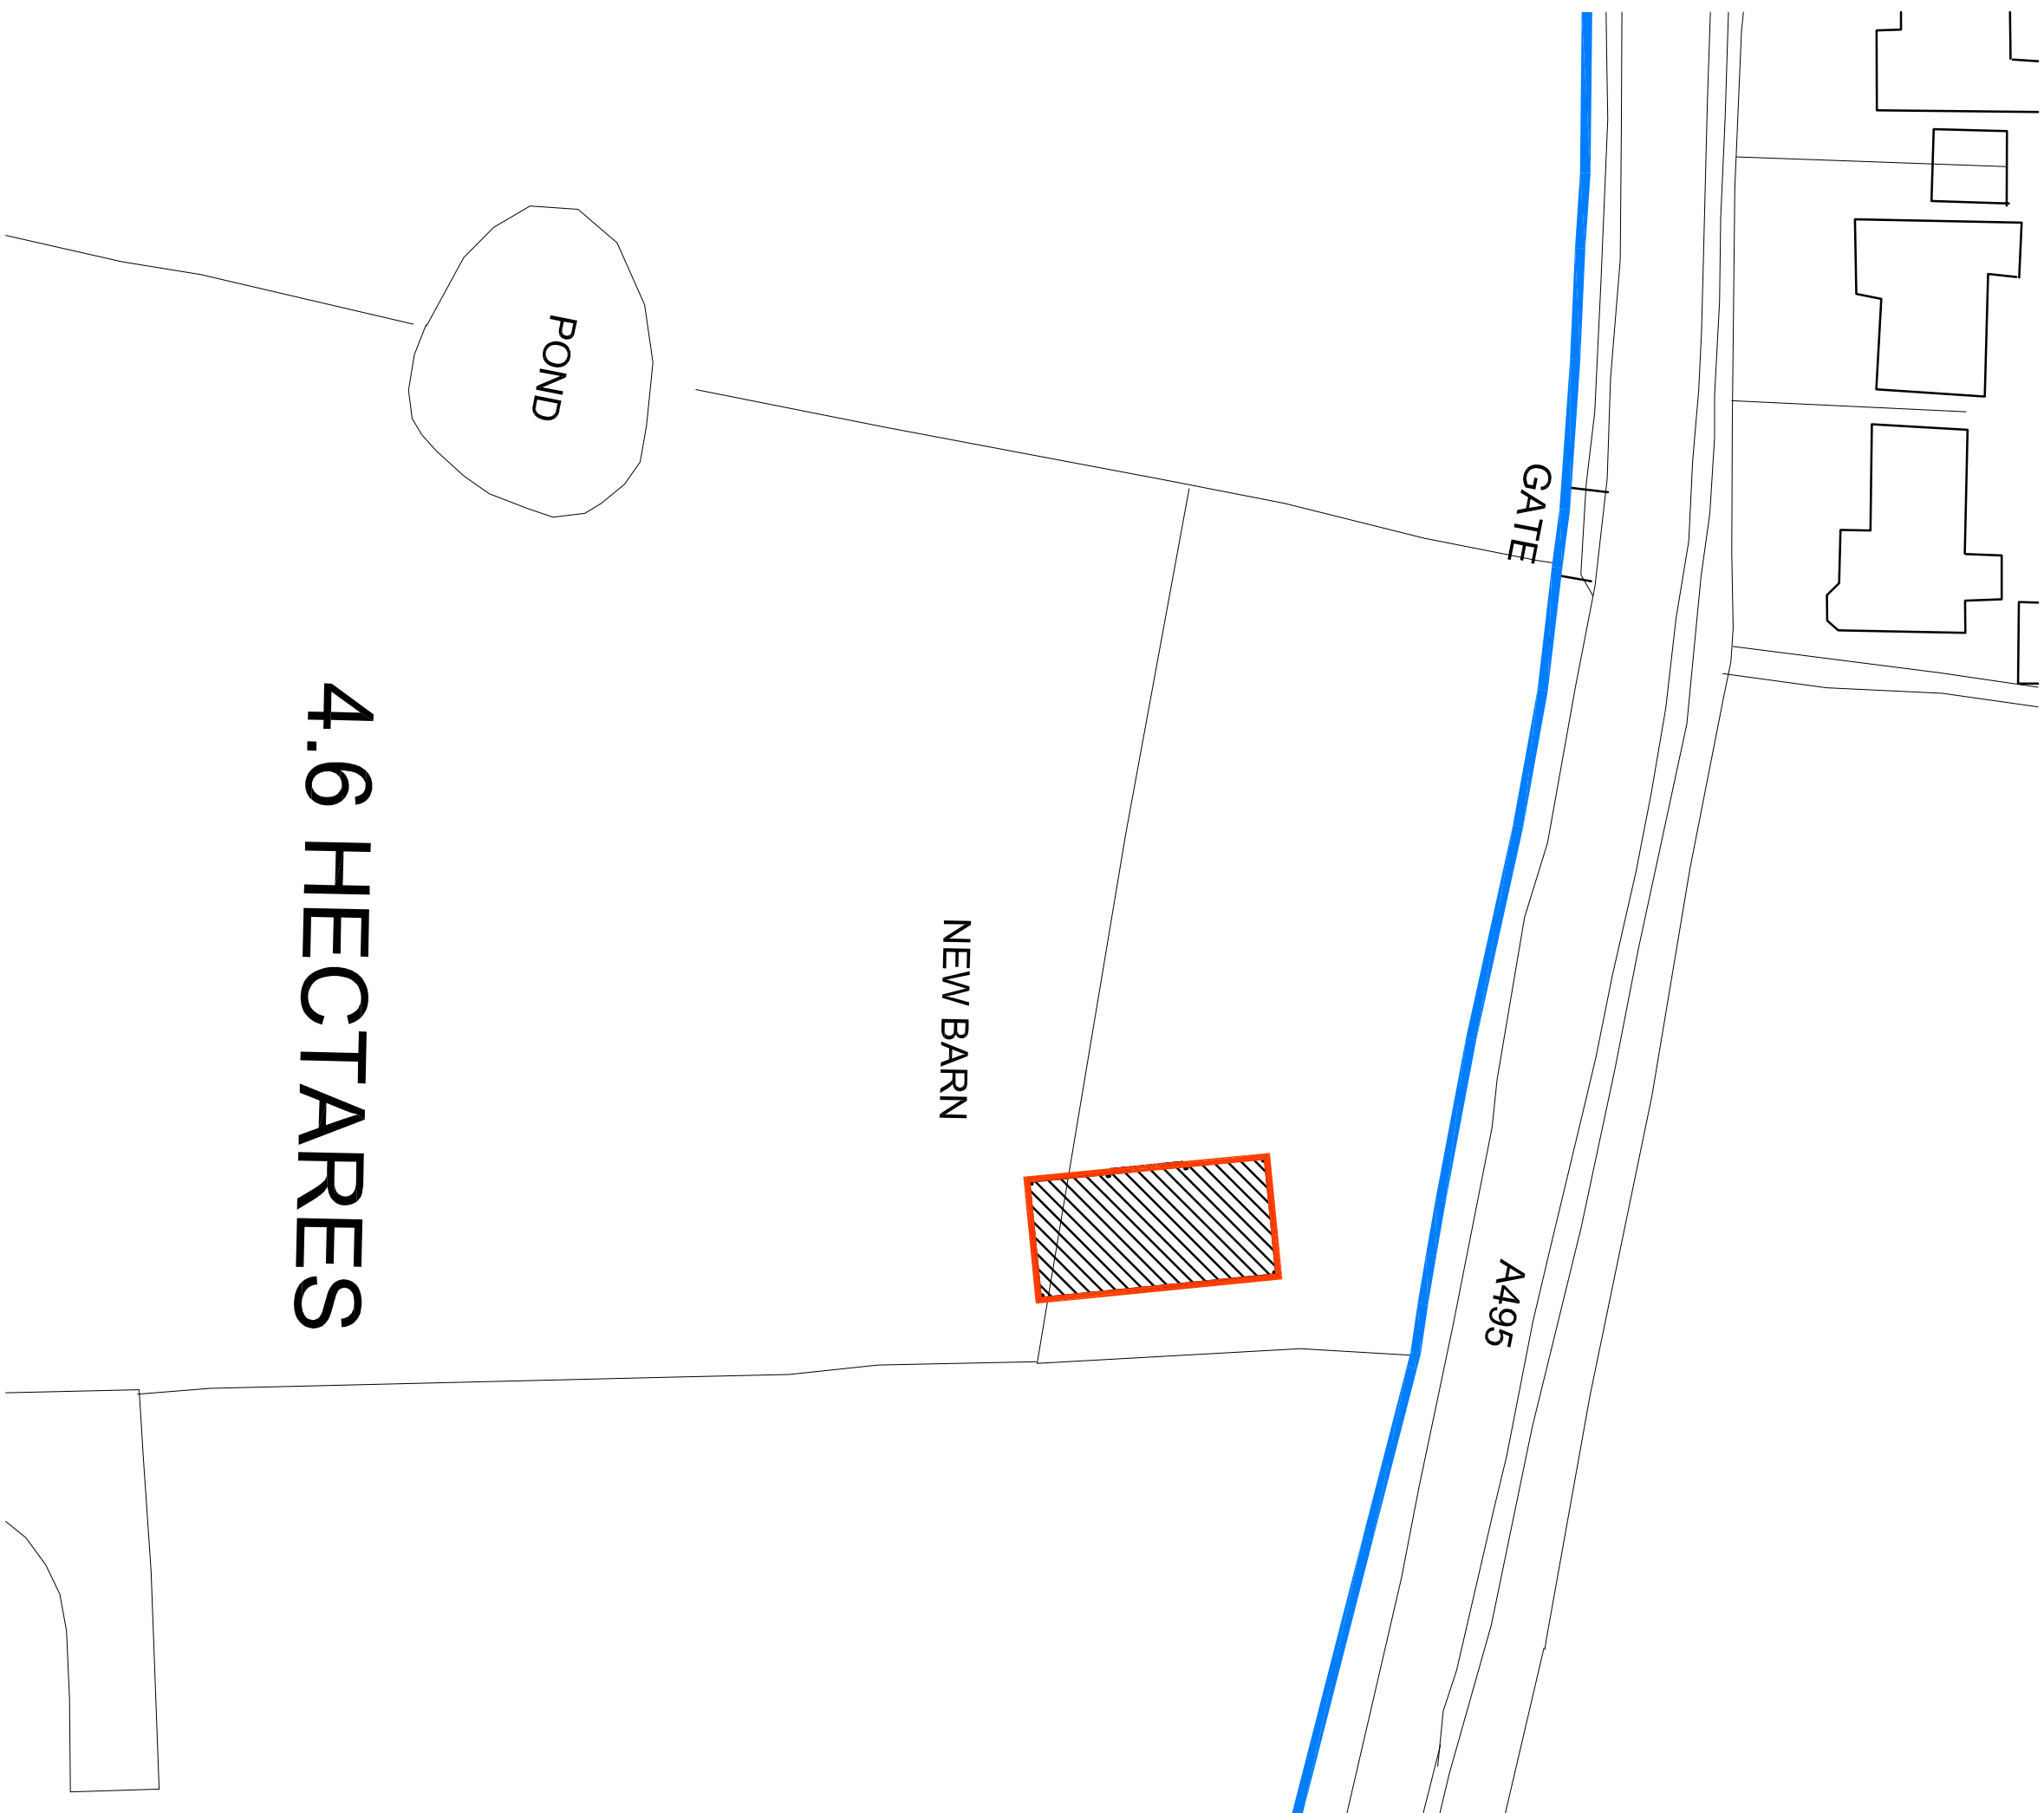

PROPOSED ORDANCE PLAN scale 1:1250

- LAND IN OWNERSHIP
- PROPOSED SITE PLAN

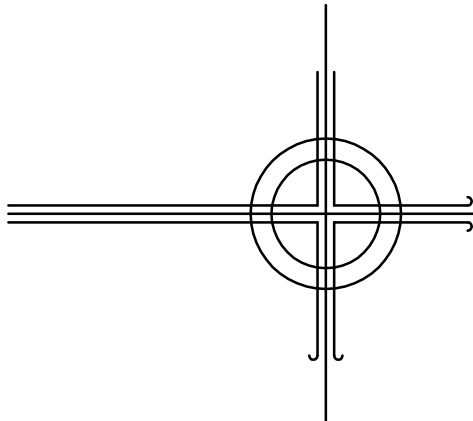

PROPOSED PART SITE PLAN scale 1:500

GR ARCH DESIGN
& CAD SERVICES

ARCHITECTURAL & PLANNING CONSULTANT

5 WOODLAND AVE
CHESHIRE
LIVAM
TEL 01825 754080

PROPOSED NEW AGRICULTURAL
STORAGE FACILITY
PROPOSED SITE PLAN

BRONNINGTON
WHITCHURCH

11/20/2024

FOR PLANNING

002 REV

