





Detail Elevation 05 - East Elevation
1 : 100

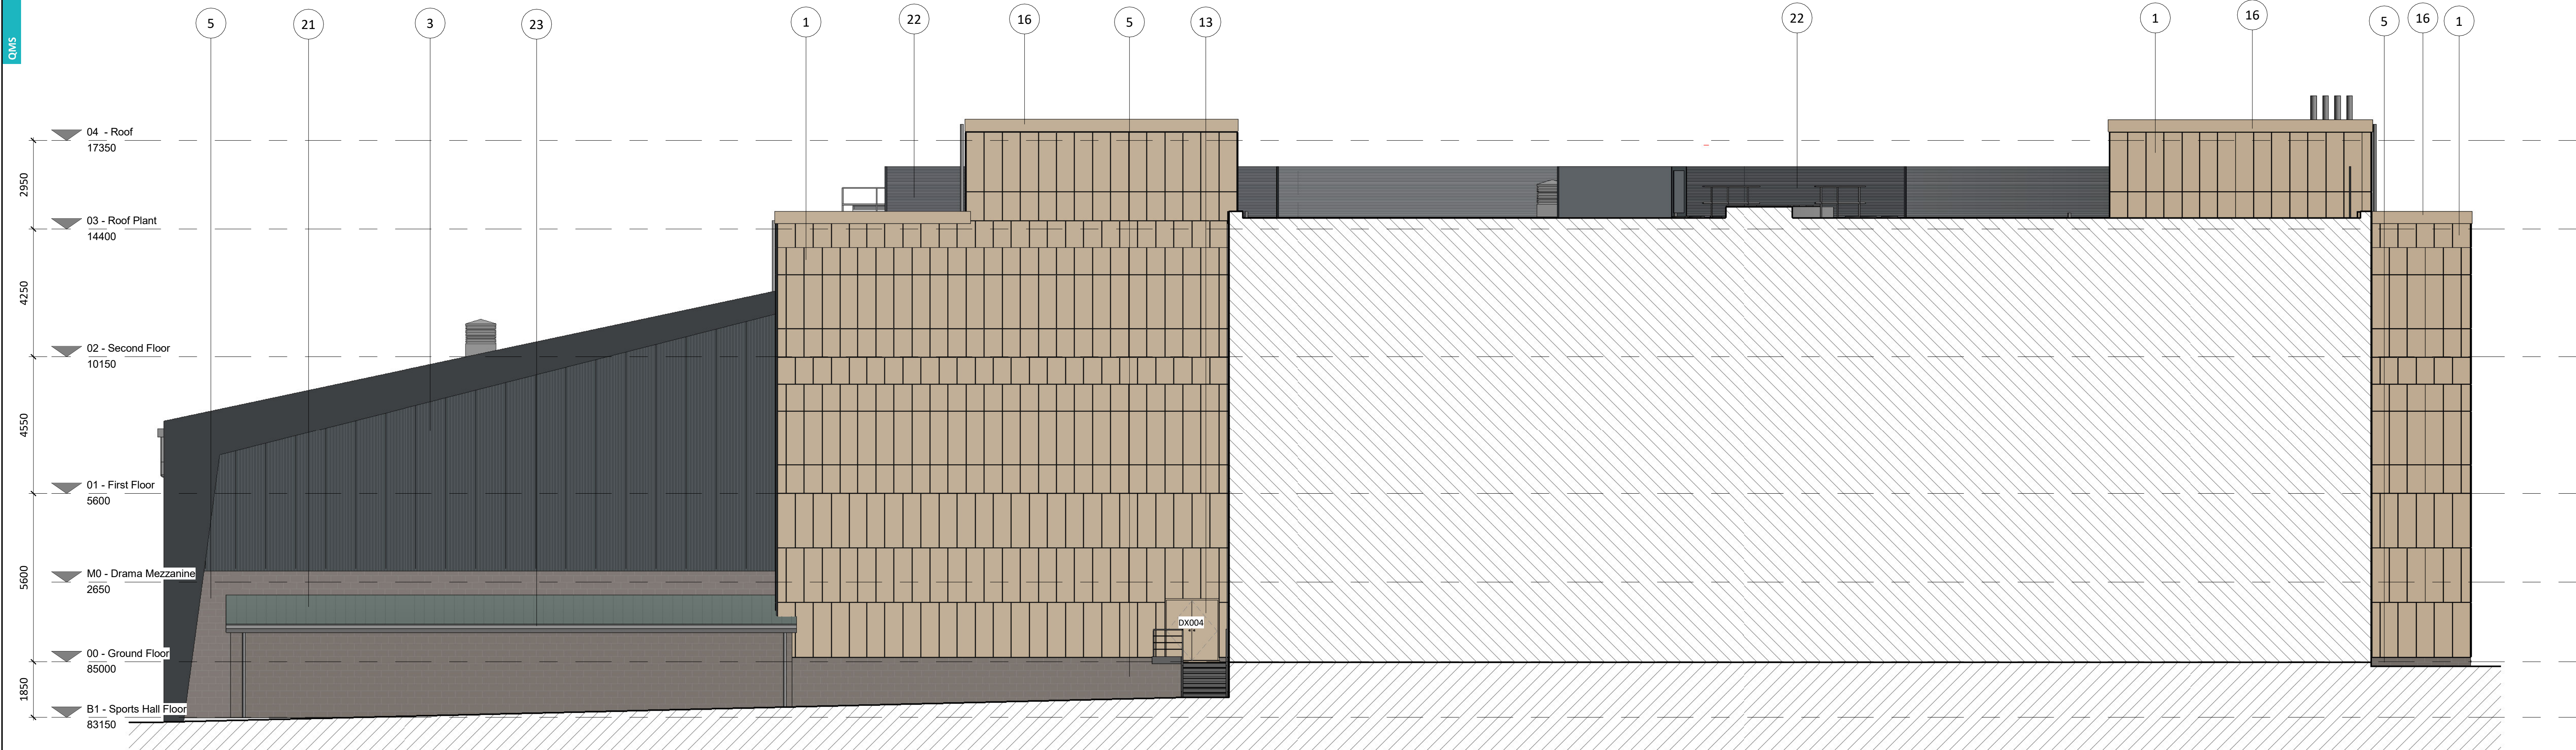

Detail Elevation 06 - South Elevation
1 : 100

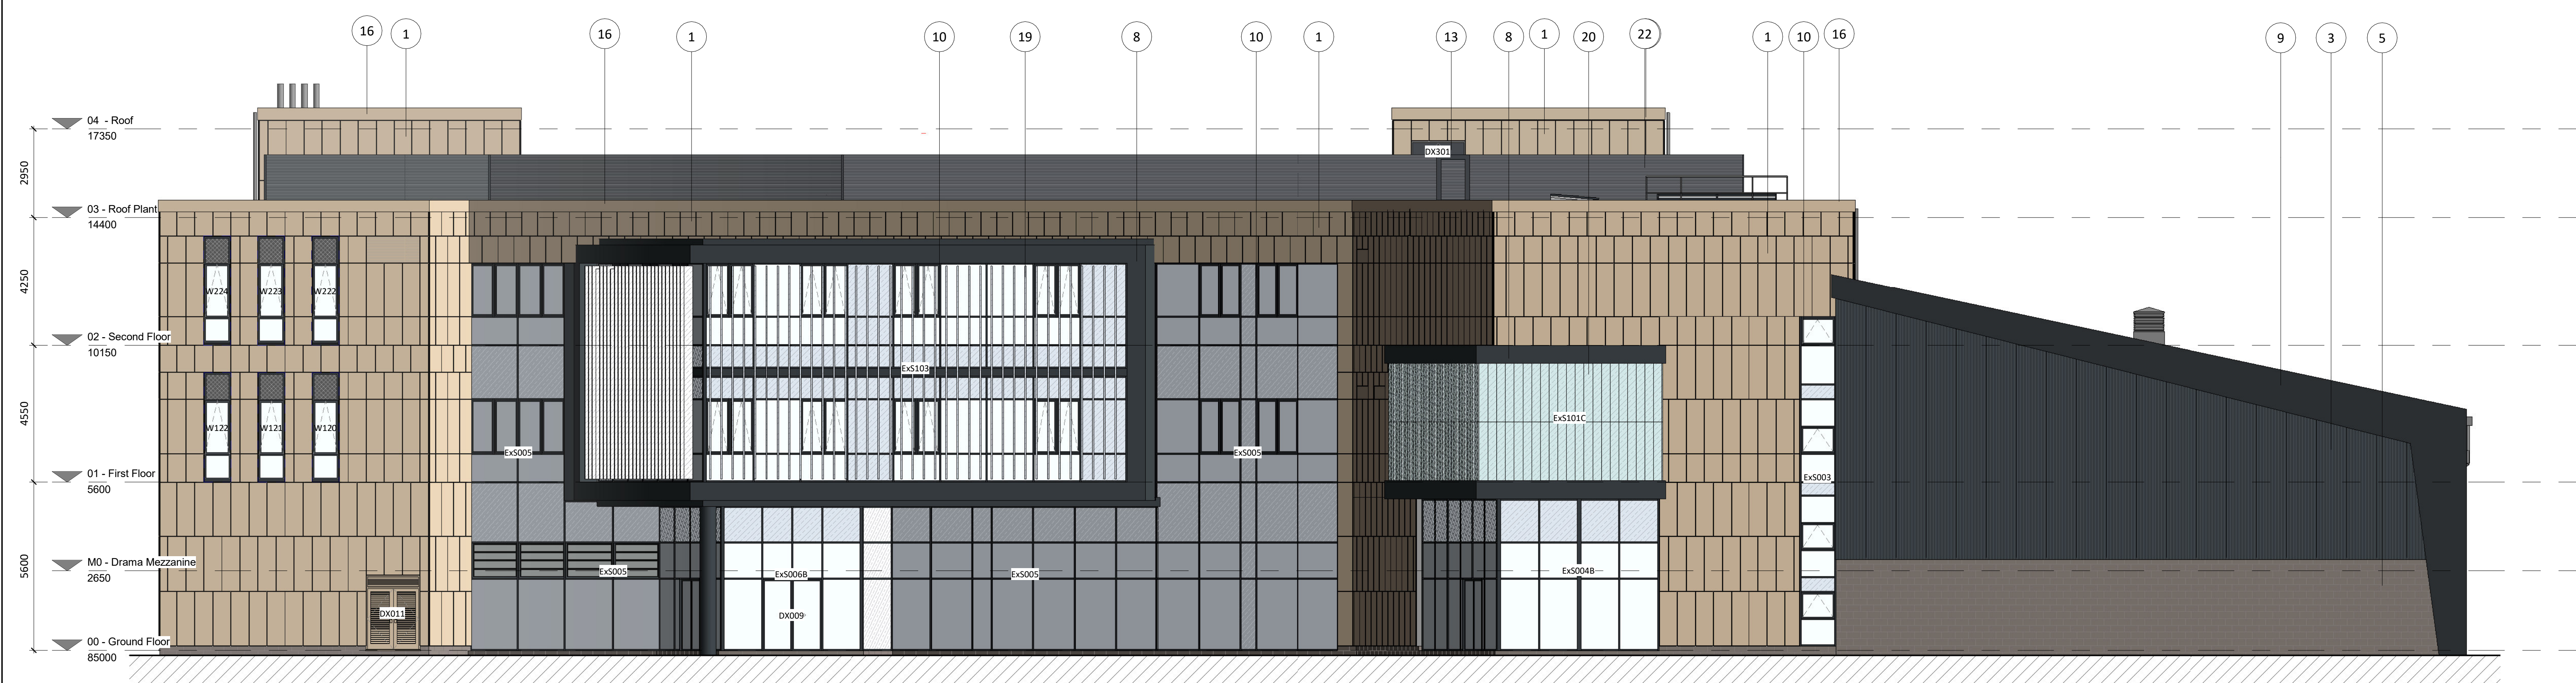

Detail Elevation 07 - West Elevation
1 : 100

General Notes

- Contractor to verify all dimensions and check level datums on site
- All of the designs are the sole property of TACP Architects Ltd and may not be used without their written agreement
- All prints, specifications and their copyright are the property of TACP Architects Ltd
- Do not scale off drawings
- All dimensions shall be checked on site before commencement of shop drawings, manufacture and all discrepancies must be reported to TACP Architects Ltd

Materials Key

- Kingspan Benchmark Dri Design Cladding Panels
Clause H43/204
Colour: Kingspan D5 0021 (Titanium)
- Kingspan Benchmark Dri Design Cladding Panels
Clause H43/204
Colour: Kingspan 0001 (Inspired by Silver)
- Kingspan K31000 AWP Micro-Rib fixed vertically
Clause H43/221
Colour: Spectrum Solid Onyx (RAL 7016)
- Facing brickwork laid with patterned detailing
Clause F10/110
Colour: To match existing building - Istock Cheddar Red 0610
- Forticrete Florentine Polished blockwork
Clause F20/2554
Colour: Pewter
- PPC Aluminium box framing/flushing detail
Clause H72/420
Colour: Anthracite Grey (RAL 7016)
- PPC Aluminium box framing/flushing detail to Sports Hall
Clause H72/421
Colour: Black Grey (RAL 7021)
- SAPA Elegance Curtain walling
Clause H11/110
Colour: Anthracite Grey (RAL 7016)
- SAPA PPC Aluminium double glazed window unit with insulated frame and louvre panel
Clause L20/330
Colour: Anthracite Grey (RAL 7016)
- PPC Aluminium solid external door with insulated frame
Clause L20/280
Colour: To match adjacent cladding (Anthracite Grey (RAL 7016) where no cladding is immediately adjacent)
- PPC Aluminium external door incorporated into curtain walling as shown, double glazed where applicable
Clause L20/281
Colour: Anthracite Grey (RAL 7016)
- PPC Aluminium solid external door with insulated frame and louvre panels
Clause L20/282
Colour: To match adjacent cladding
- PPC Aluminium louvre panel with insulated frame
Clause L20/650
Colour: To match adjacent cladding (Anthracite Grey (RAL 7016) where no cladding is immediately adjacent)
- Kingspan Benchmark Dri Design edge capping
Clause H72/204
Colour: Kingspan D5 0021 (Titanium)
- Kingspan Benchmark Dri Design edge capping
Clause H72/204
Colour: Kingspan 0001 (Inspired by Silver)
- PPC Aluminium canopy with clear glazed panels
Clause ...
Colour: Anthracite Grey (RAL 7016)
- Pilkington Oriol Glass 'Tint'
Clause L40/500
Colour: Optifloat Opal
- Pilkington Profilite U profiled glass
Clause L40/495
Colour: Profilite Opal
- Kingspan K31000 RW Trapezoidal Roof Cladding
Clause H43/122
Colour: XL Forte Merlin Grey (RAL 180 40 05)
- ADS 100S Screening Louvre
Clause L10/650A
Colour: Anthracite Grey (RAL 7016)
- PPC Aluminium Rainwater Goods
Clause R10/365A, R10/370A & R10/311A
Colour: Anthracite Grey (RAL 7016)

NOTE: All finishes subject to approval from Coleg Cambria, Wynne Construction and WCBC Planning Officer

Drawing References

For external doors information refer to:
YCR-TACP-PB-XX-SH-A-610

For windows information refer to:
YCR-TACP-PB-XX-SH-A-620

For curtain walling information refer to:
YCR-TACP-PB-ZZ-SH-A-601/602/603/604

For U profiled glass information refer to:
YCR-TACP-PB-ZZ-SH-A-604

For cladding information refer to:
YCR-TACP-PB-ZZ-SH-A-630/631/632/633

For sports hall cladding information refer to:
YCR-TACP-PB-ZZ-SH-A-634

For brick pier information refer to:
YCR-TACP-PB-ZZ-SH-A-635

For glass fins information/details refer to:
YCR-TACP-PB-ZZ-DR-A-506/507

Revisions					
Rev	Date	Description	By	Check	
P1	12-09-18	Issued for Tender	JH	KA	
P2	29-11-18	Material 1 updated from 'Copper' to 'Titanium'	KM	DM	

Consultants

Client

Wynne Construction for Coleg Cambria

Project Title

Yale Campus Redevelopment

Drawing Title

Detailed Elevations (II)

Scale

1 : 100@A0

Date

11-09-18

Drawn By

JH

Checked By

KA

Office

Wrexham

Job Number

18012

Project#Originator*Zone*Level*Type*Role*Number

YCR -TACP- PB- ZZ- DR- A- 211

Revision

P2

TACP Architects Ltd

Pembroke House, Ellice Way

Wrexham Technology Park

LL13 7YT

T: 01978 291161

F: 01978 351735

E: admin@tacparchitects.co.uk

www.tacparchitects.co.uk

Architecture • Interior Design • Healthcare Planning • Conservation • Masterplanning • Sustainable Design