


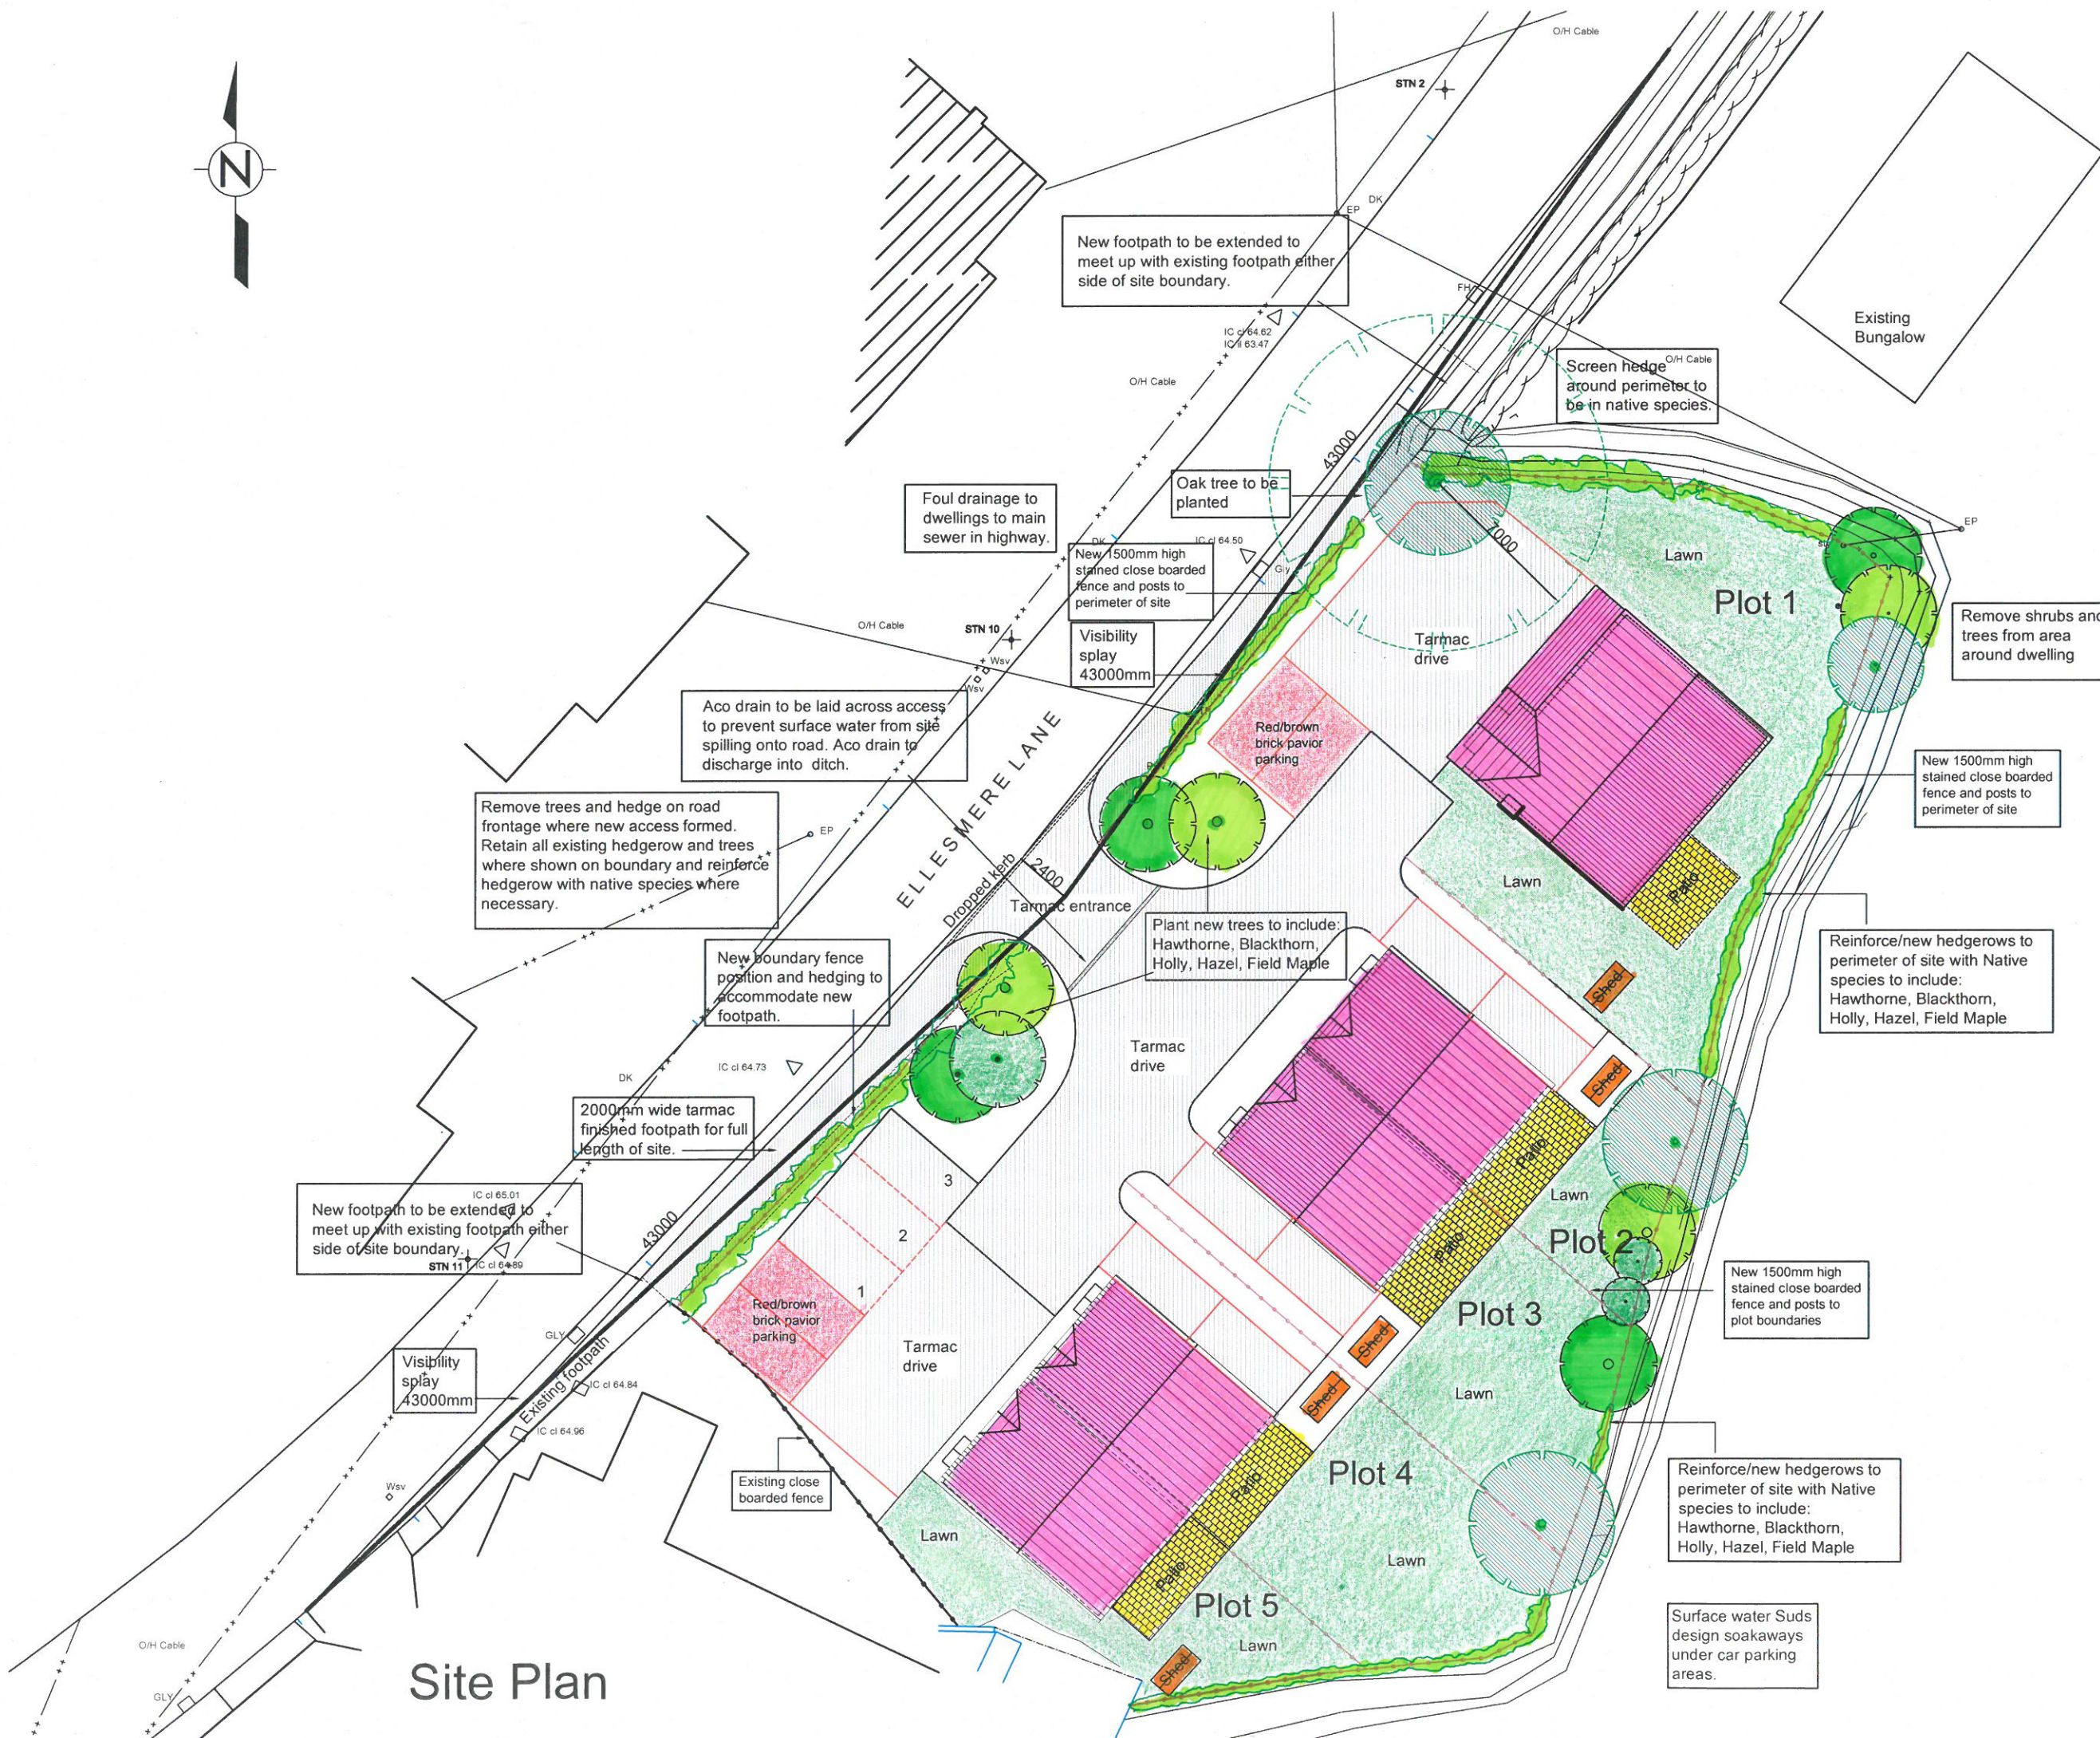

Site Plan

D 10/08/18 Notes on driveway, boundary
hedging etc. finishes added.
C 31/07/18 Note on footpath extension added.
B 18/06/18 Entrance revised.
A 31/05/18 Layout revised.
Revision

● Project:

Proposed Development on
Land at Penley

● Scale: 1:250

● Project Ref: 1210/190.05d

studio83
paul whale architecture and design

The Fort Offices, Artillery Business Park, Park Hall,
Oswestry, Shropshire, SY21 4AD

Tel: 01691 664239
Mob: 07828 820200
email: paulwhale@studio83.co.uk