


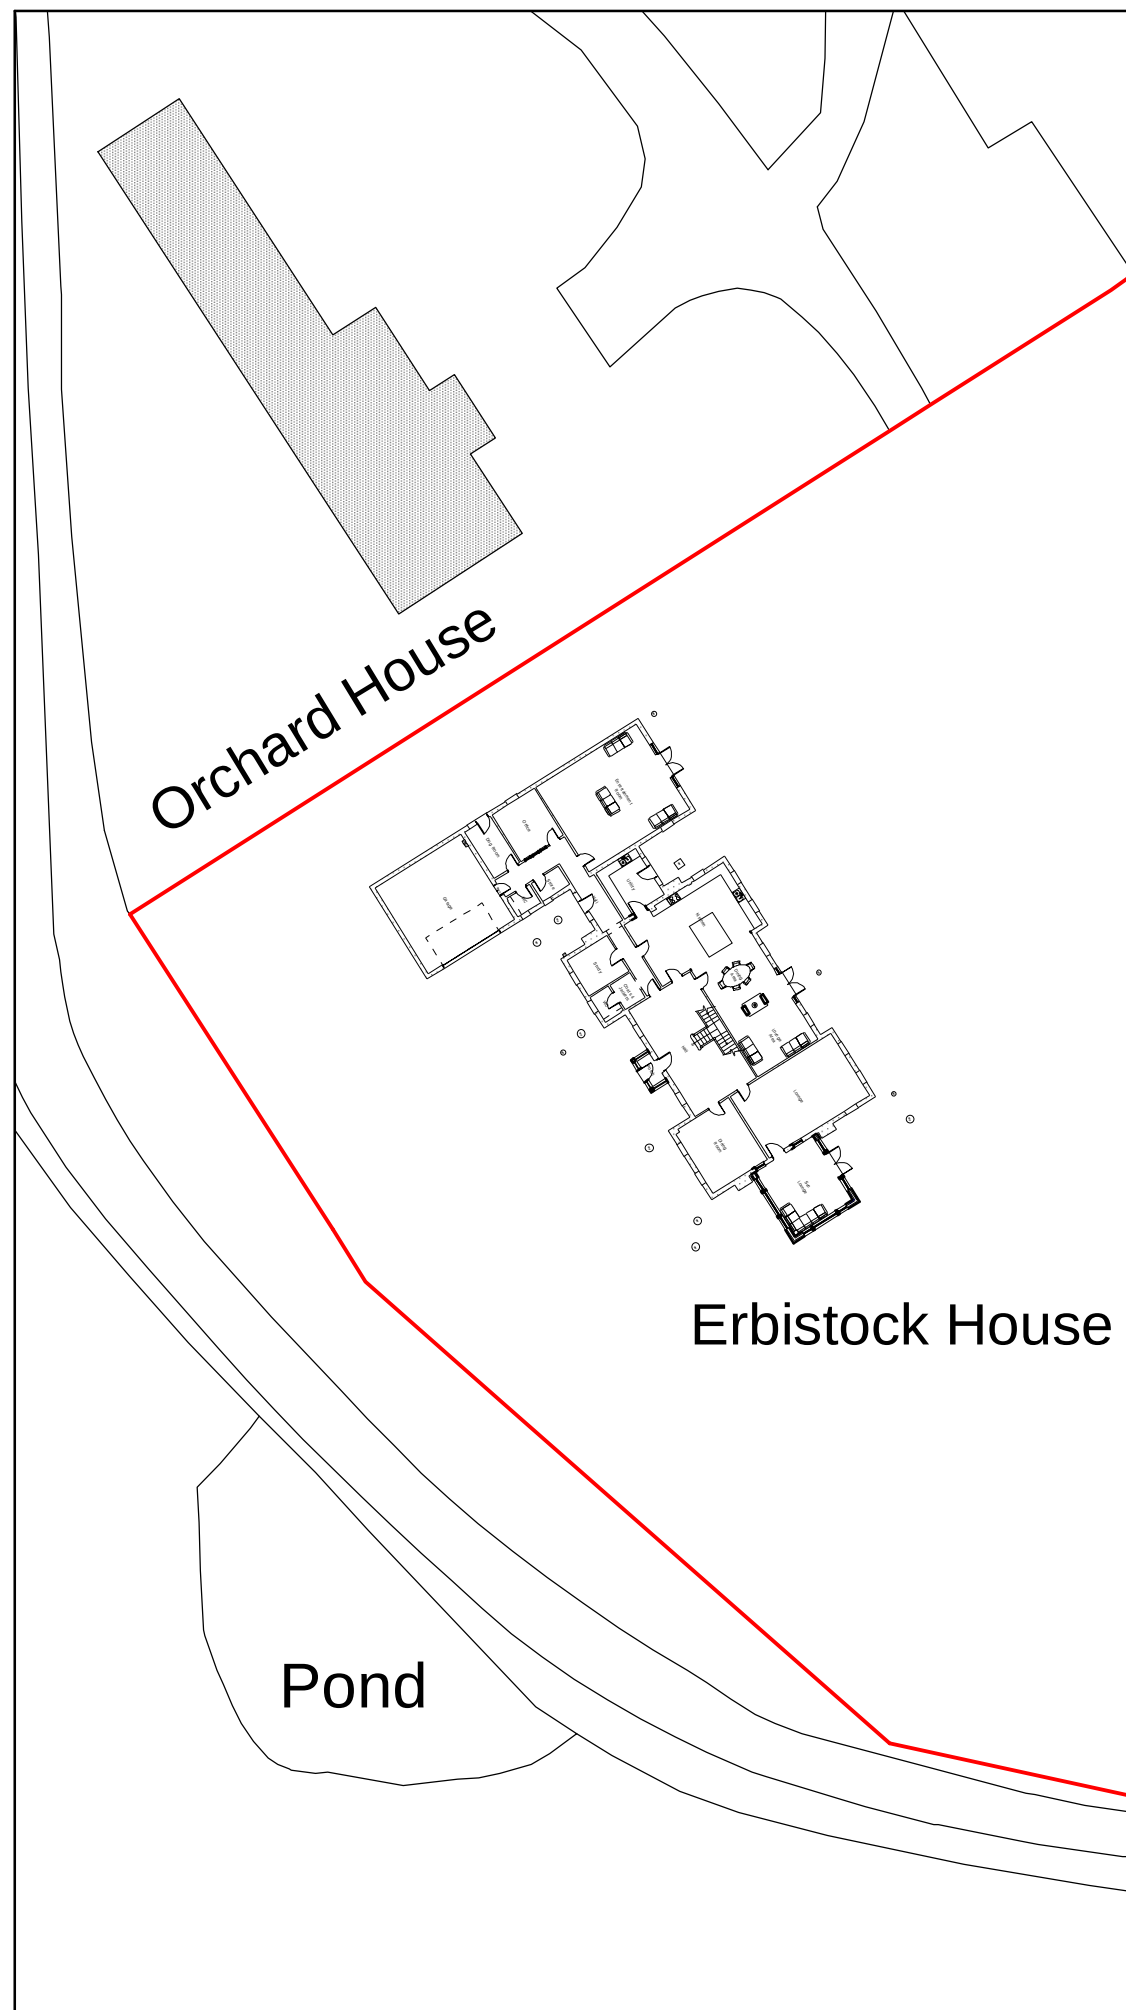


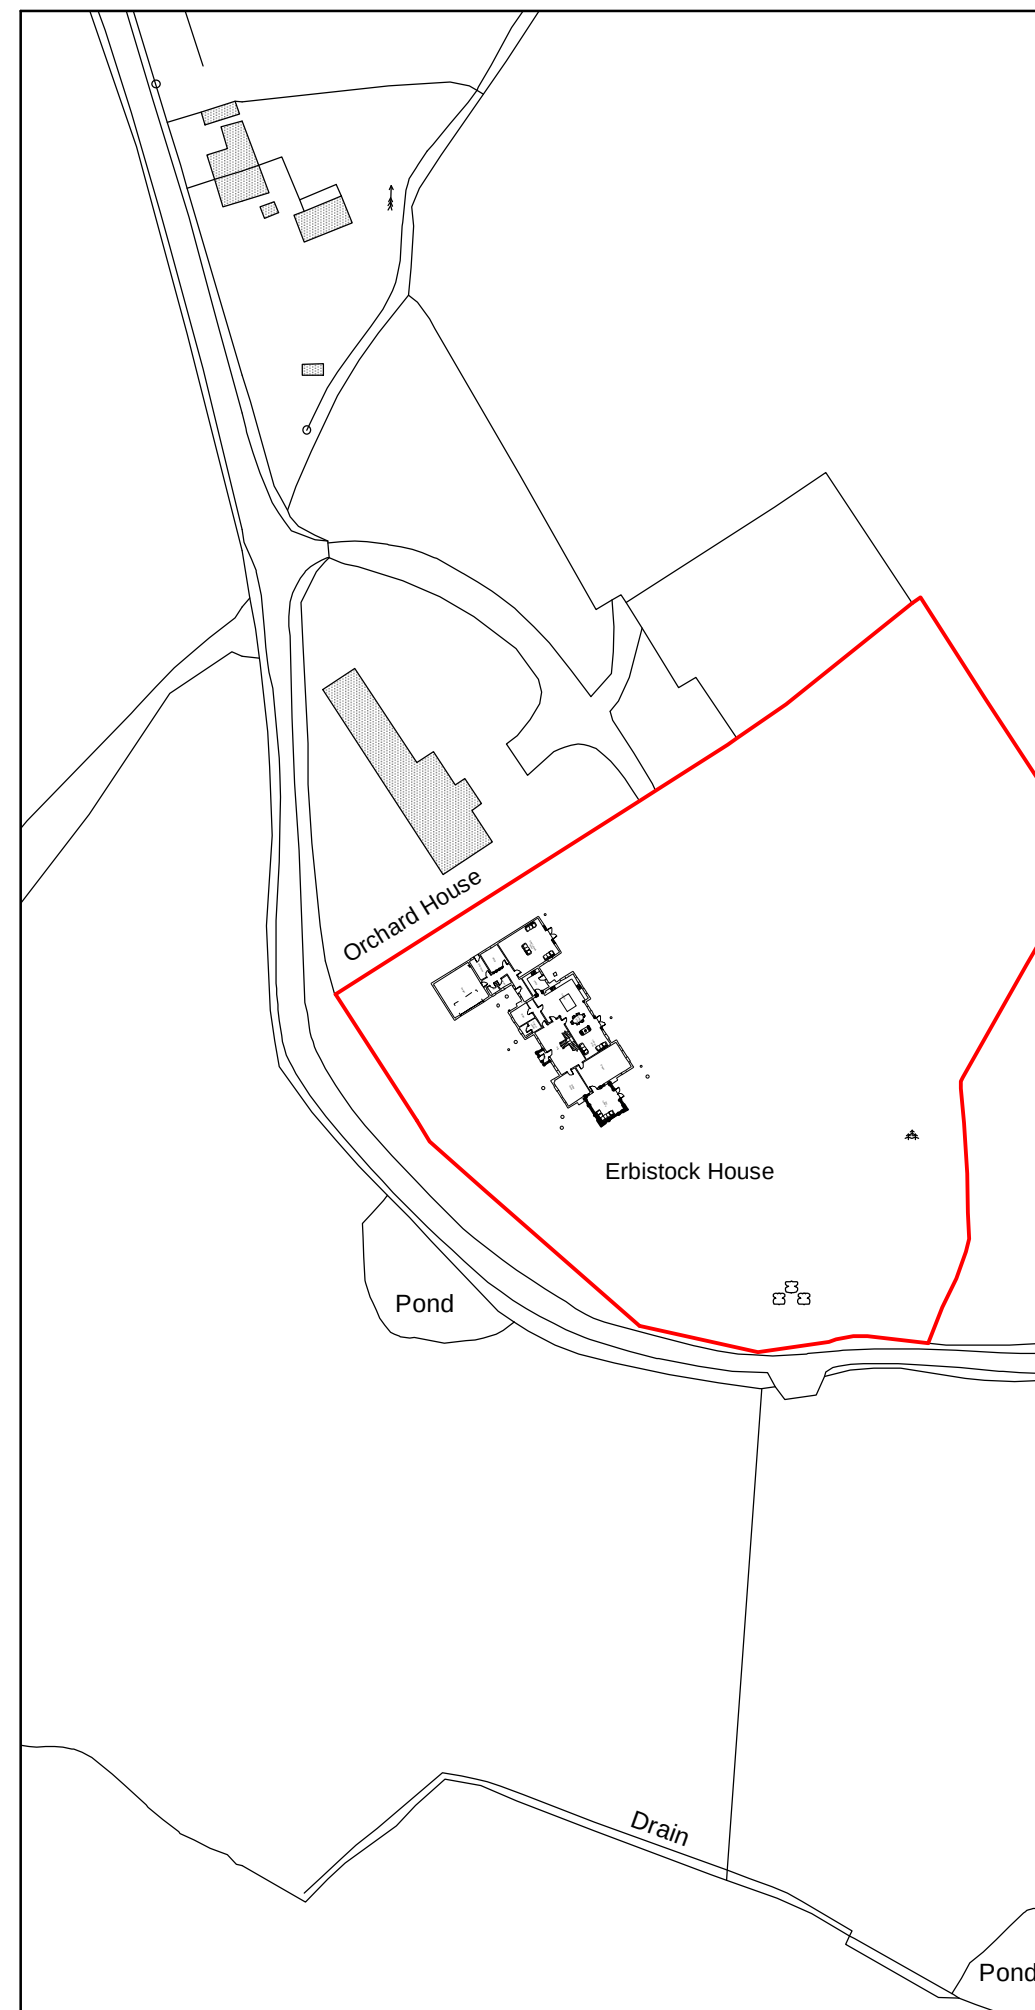

Site Plan 1:500

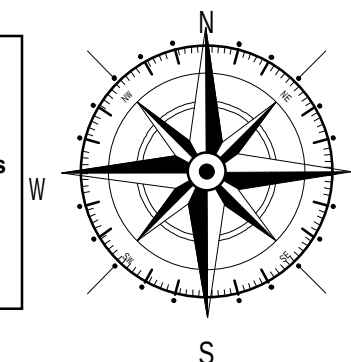

Location Plan 1:1250

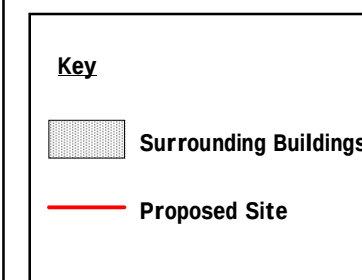

Rev	Date	Detail	Initial

Project: Proposed alterations at Erbistock House, Erbistock, Wrexham, LL13 0DF	
Title: Planning: Site & Location Plan	Scale: (A3) 1:500 & 1:1250

Drawn By: J Felgate	Date: Oct 2018
Drawing No: M100/004	Sheet: 1 of 1

blueprint
architectural services

partner
LABC

Office 3K4,
Redwither Business Tower,
Wrexham. LL13 9XT
Tel: 01978 356500
www.blueprintarchitectural.com