



DO NOT SCALE THIS DRAWING

This copy drawing and any design thereon is protected by copyright and is the property of Pulmann Associates Limited. It is to be used only for the purpose for which it was expressly loaned and is not to be copied in any format, nor is any information taken therefrom to be transmitted or passed on to others.

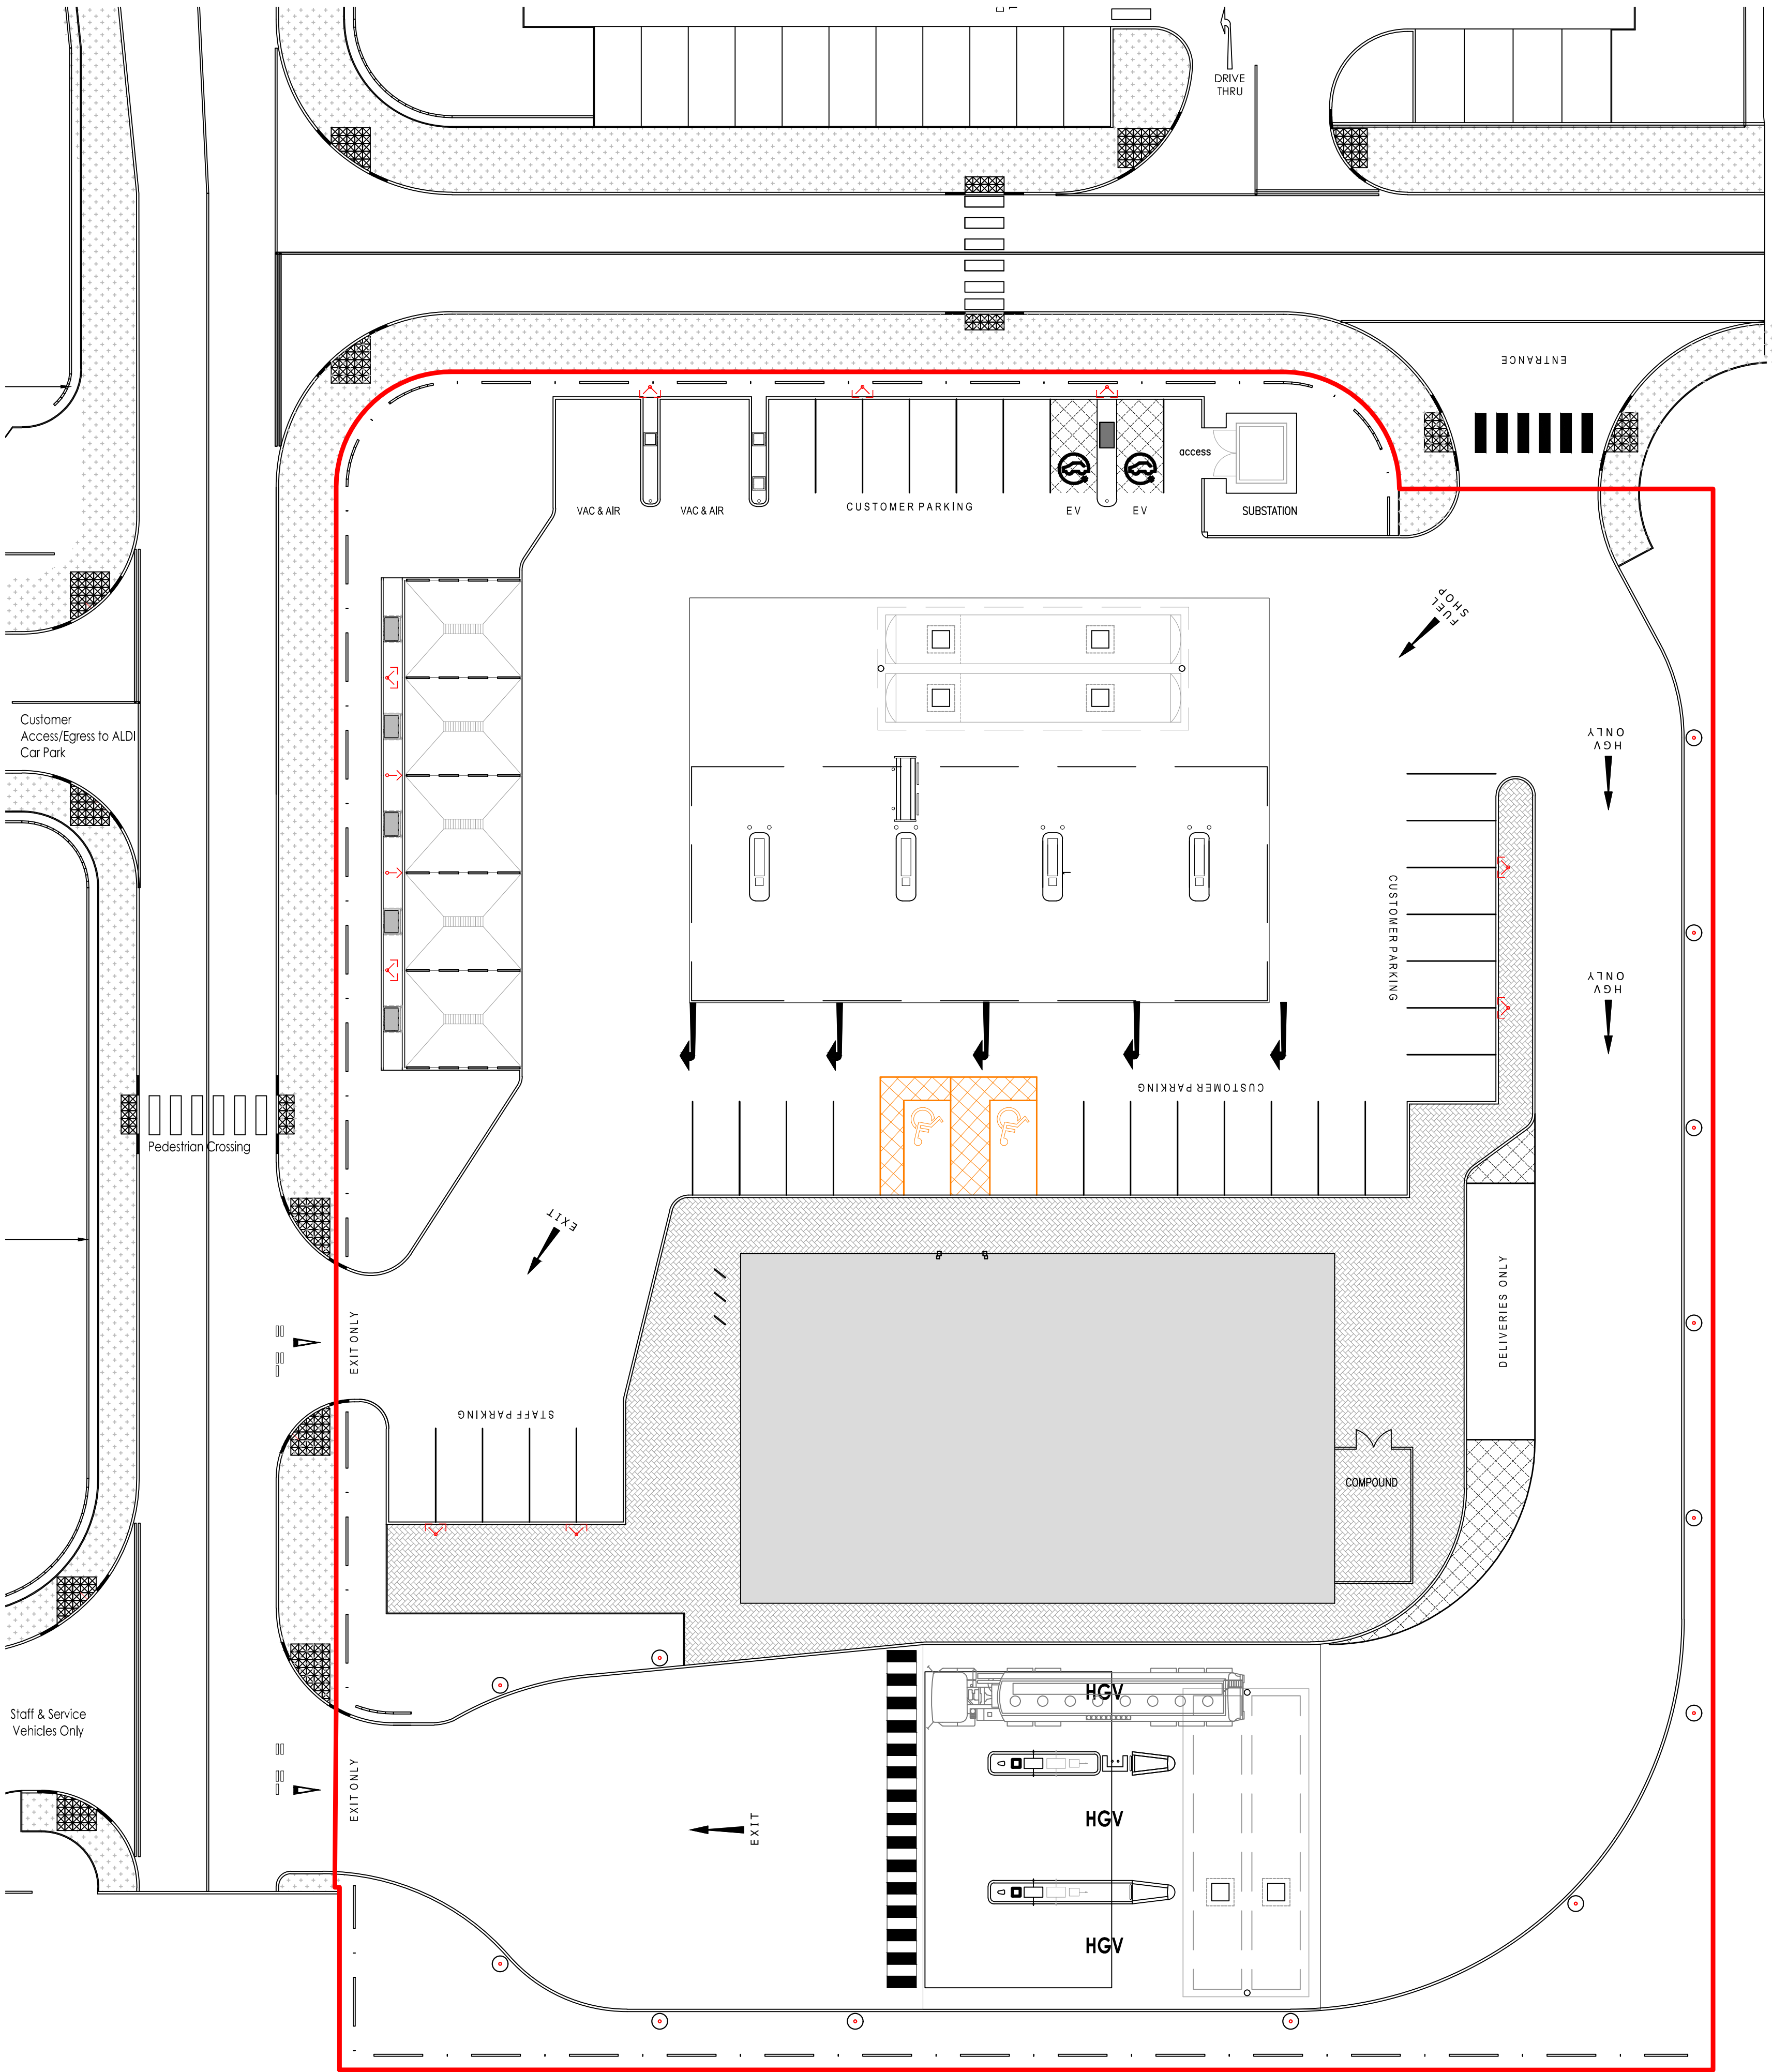

Proposed Site Plan 1:200

Rev	Description	Date
	Issued for tender	28/09/2018

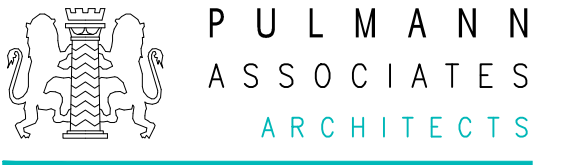

www.pulmann.co.uk
t: 01706 651012 f: 0161 427 9111 e: mail@pulmann.com
Bridge House 18A Bridge Street Milnrow Lancashire OL16 3ND

Tender Issue

Project: **Petrol Filling Station**
Client: **The Kay Group**
Site: **Ruabon Park
Park Road
Ruabon
Wales**

Drawing: **Proposed White Lining Layout**

Drg No: **M18-26-WL** Rev: **--**

Scale: **1:200** Paper: **A1** Date: **Sep 2018**