



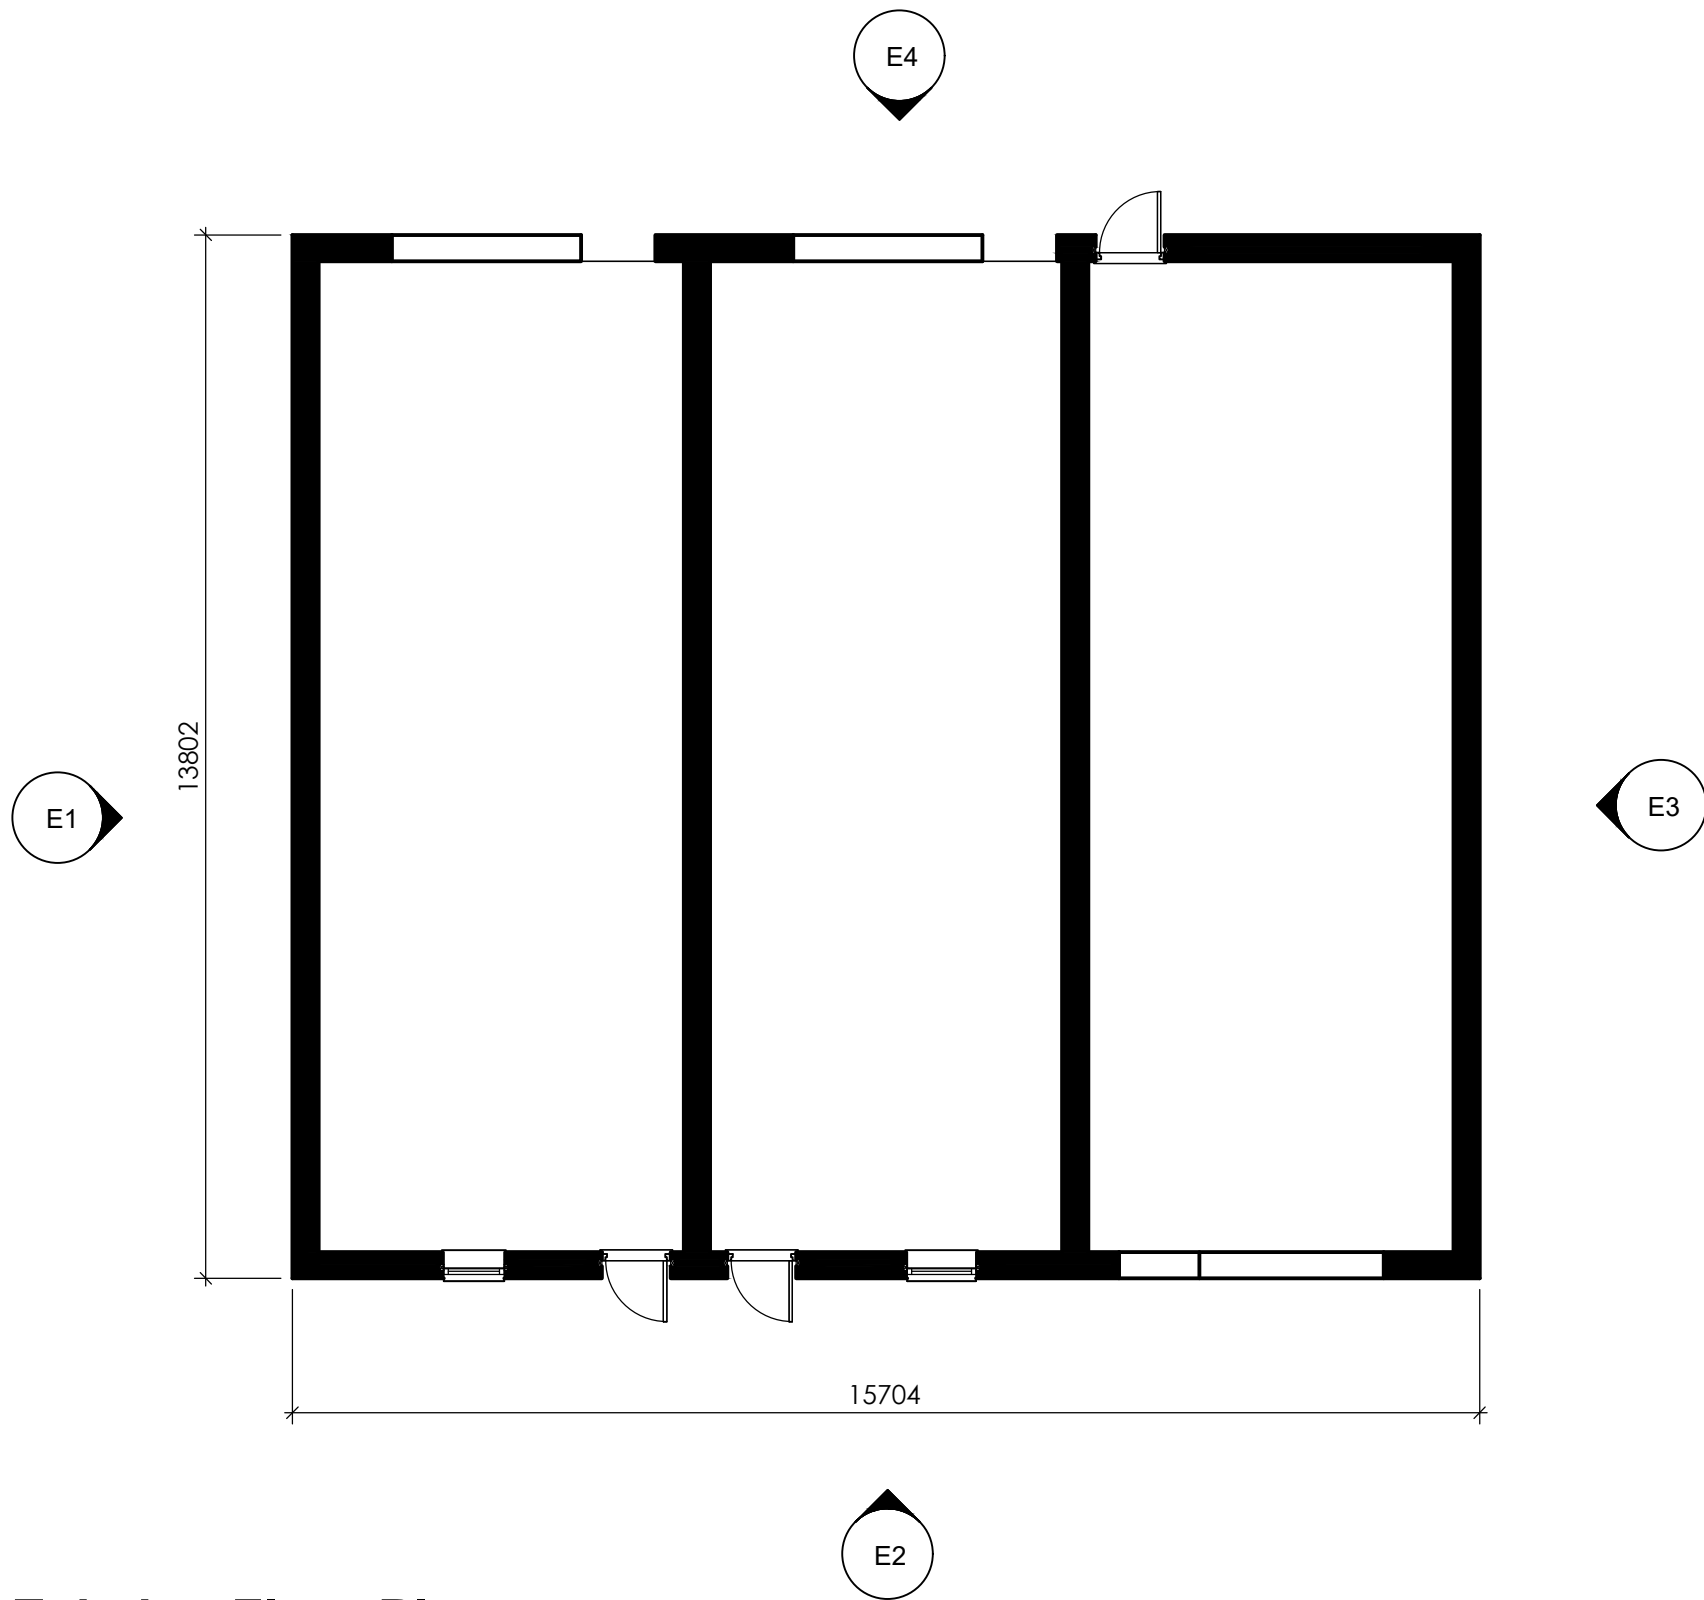

1 Existing Floor Plan
Scale: 1:100

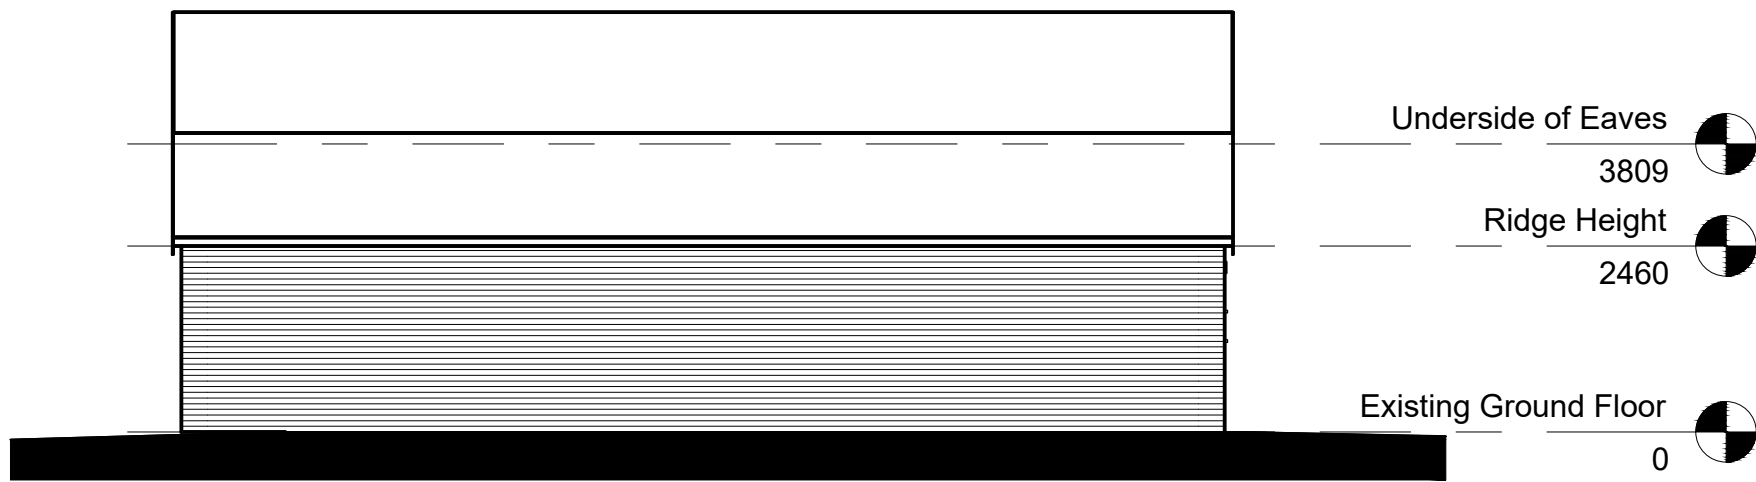


E1 Existing Elevation
Scale: 1:100



E2 Existing Elevation
Scale: 1:100



E3 Existing Elevation
Scale: 1:100

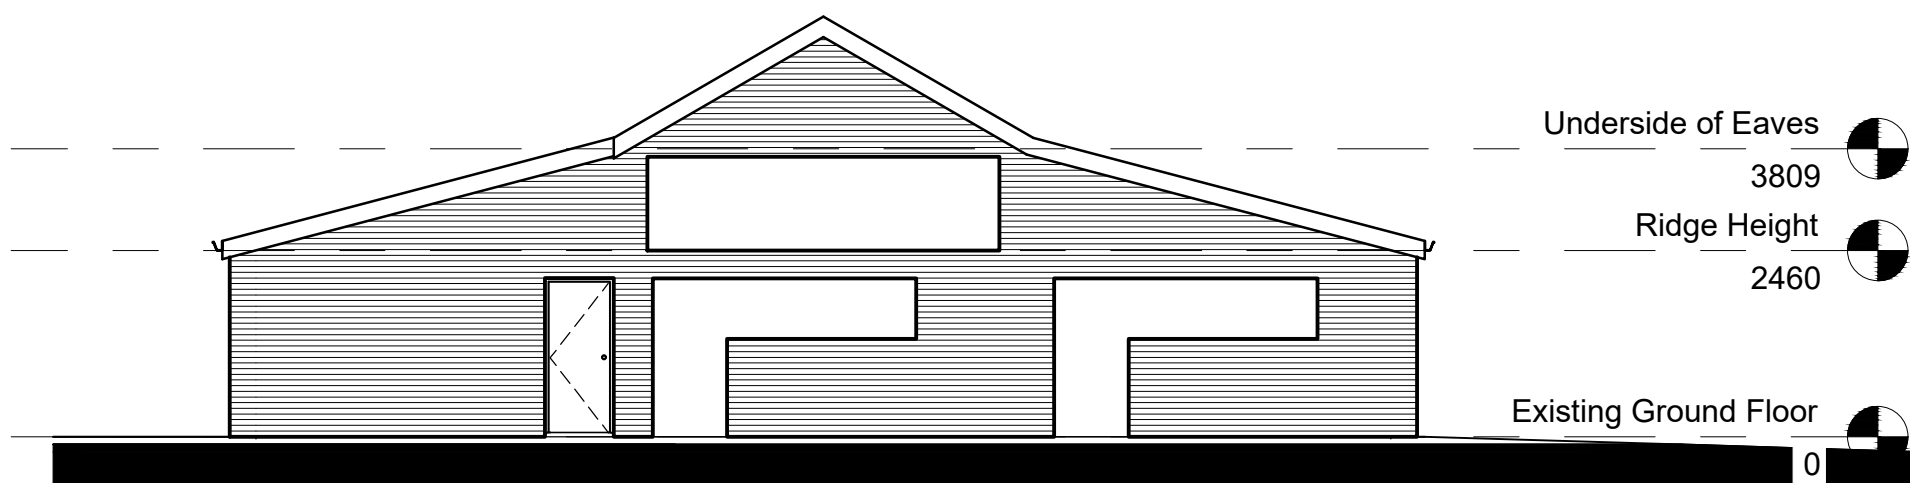

E4 Existing Elevation
Scale: 1:100

This drawing is subject to copyright and is not to be reproduced in part or whole without approval.
Do not scale this drawing – check all dimensions on site.

Health & Safety Notes

1. Contractor must ensure that all work on site is carried out in a safe & satisfactory manner, in accordance with Health & Safety At Work Act 1974, COSHH Regulations 2002 & requirements of C.D.M



P1	First Issue	04.09.2015
Rev.	Description	Date
Client		
Mr S Trowbridge		
Project		
Broad Oak Farm Rossett		
Drawing Title		
Existing Barn E Floor Plan and Elevations		
Drawn by	HJ	Checked by XX Date Sept 2018
Status	PLANNING	Scale @ A1 1:100
Job no.	C3873	Rev.
Dwg no.	L05.04	P1
Cassidy+Ashton		
www.cassidyashton.co.uk		
Architecture + Building Surveying + Town Planning		
10 Hunters Walk, Canal Street, Chester, CH1 4EB		01244 402 900
7 East Cliff, Preston, Lancashire, PR1 3JE		01772 258 355