




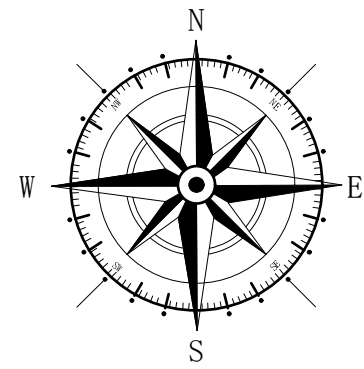

Key	
	Surrounding Buildings
	Application Site
	Land Owned

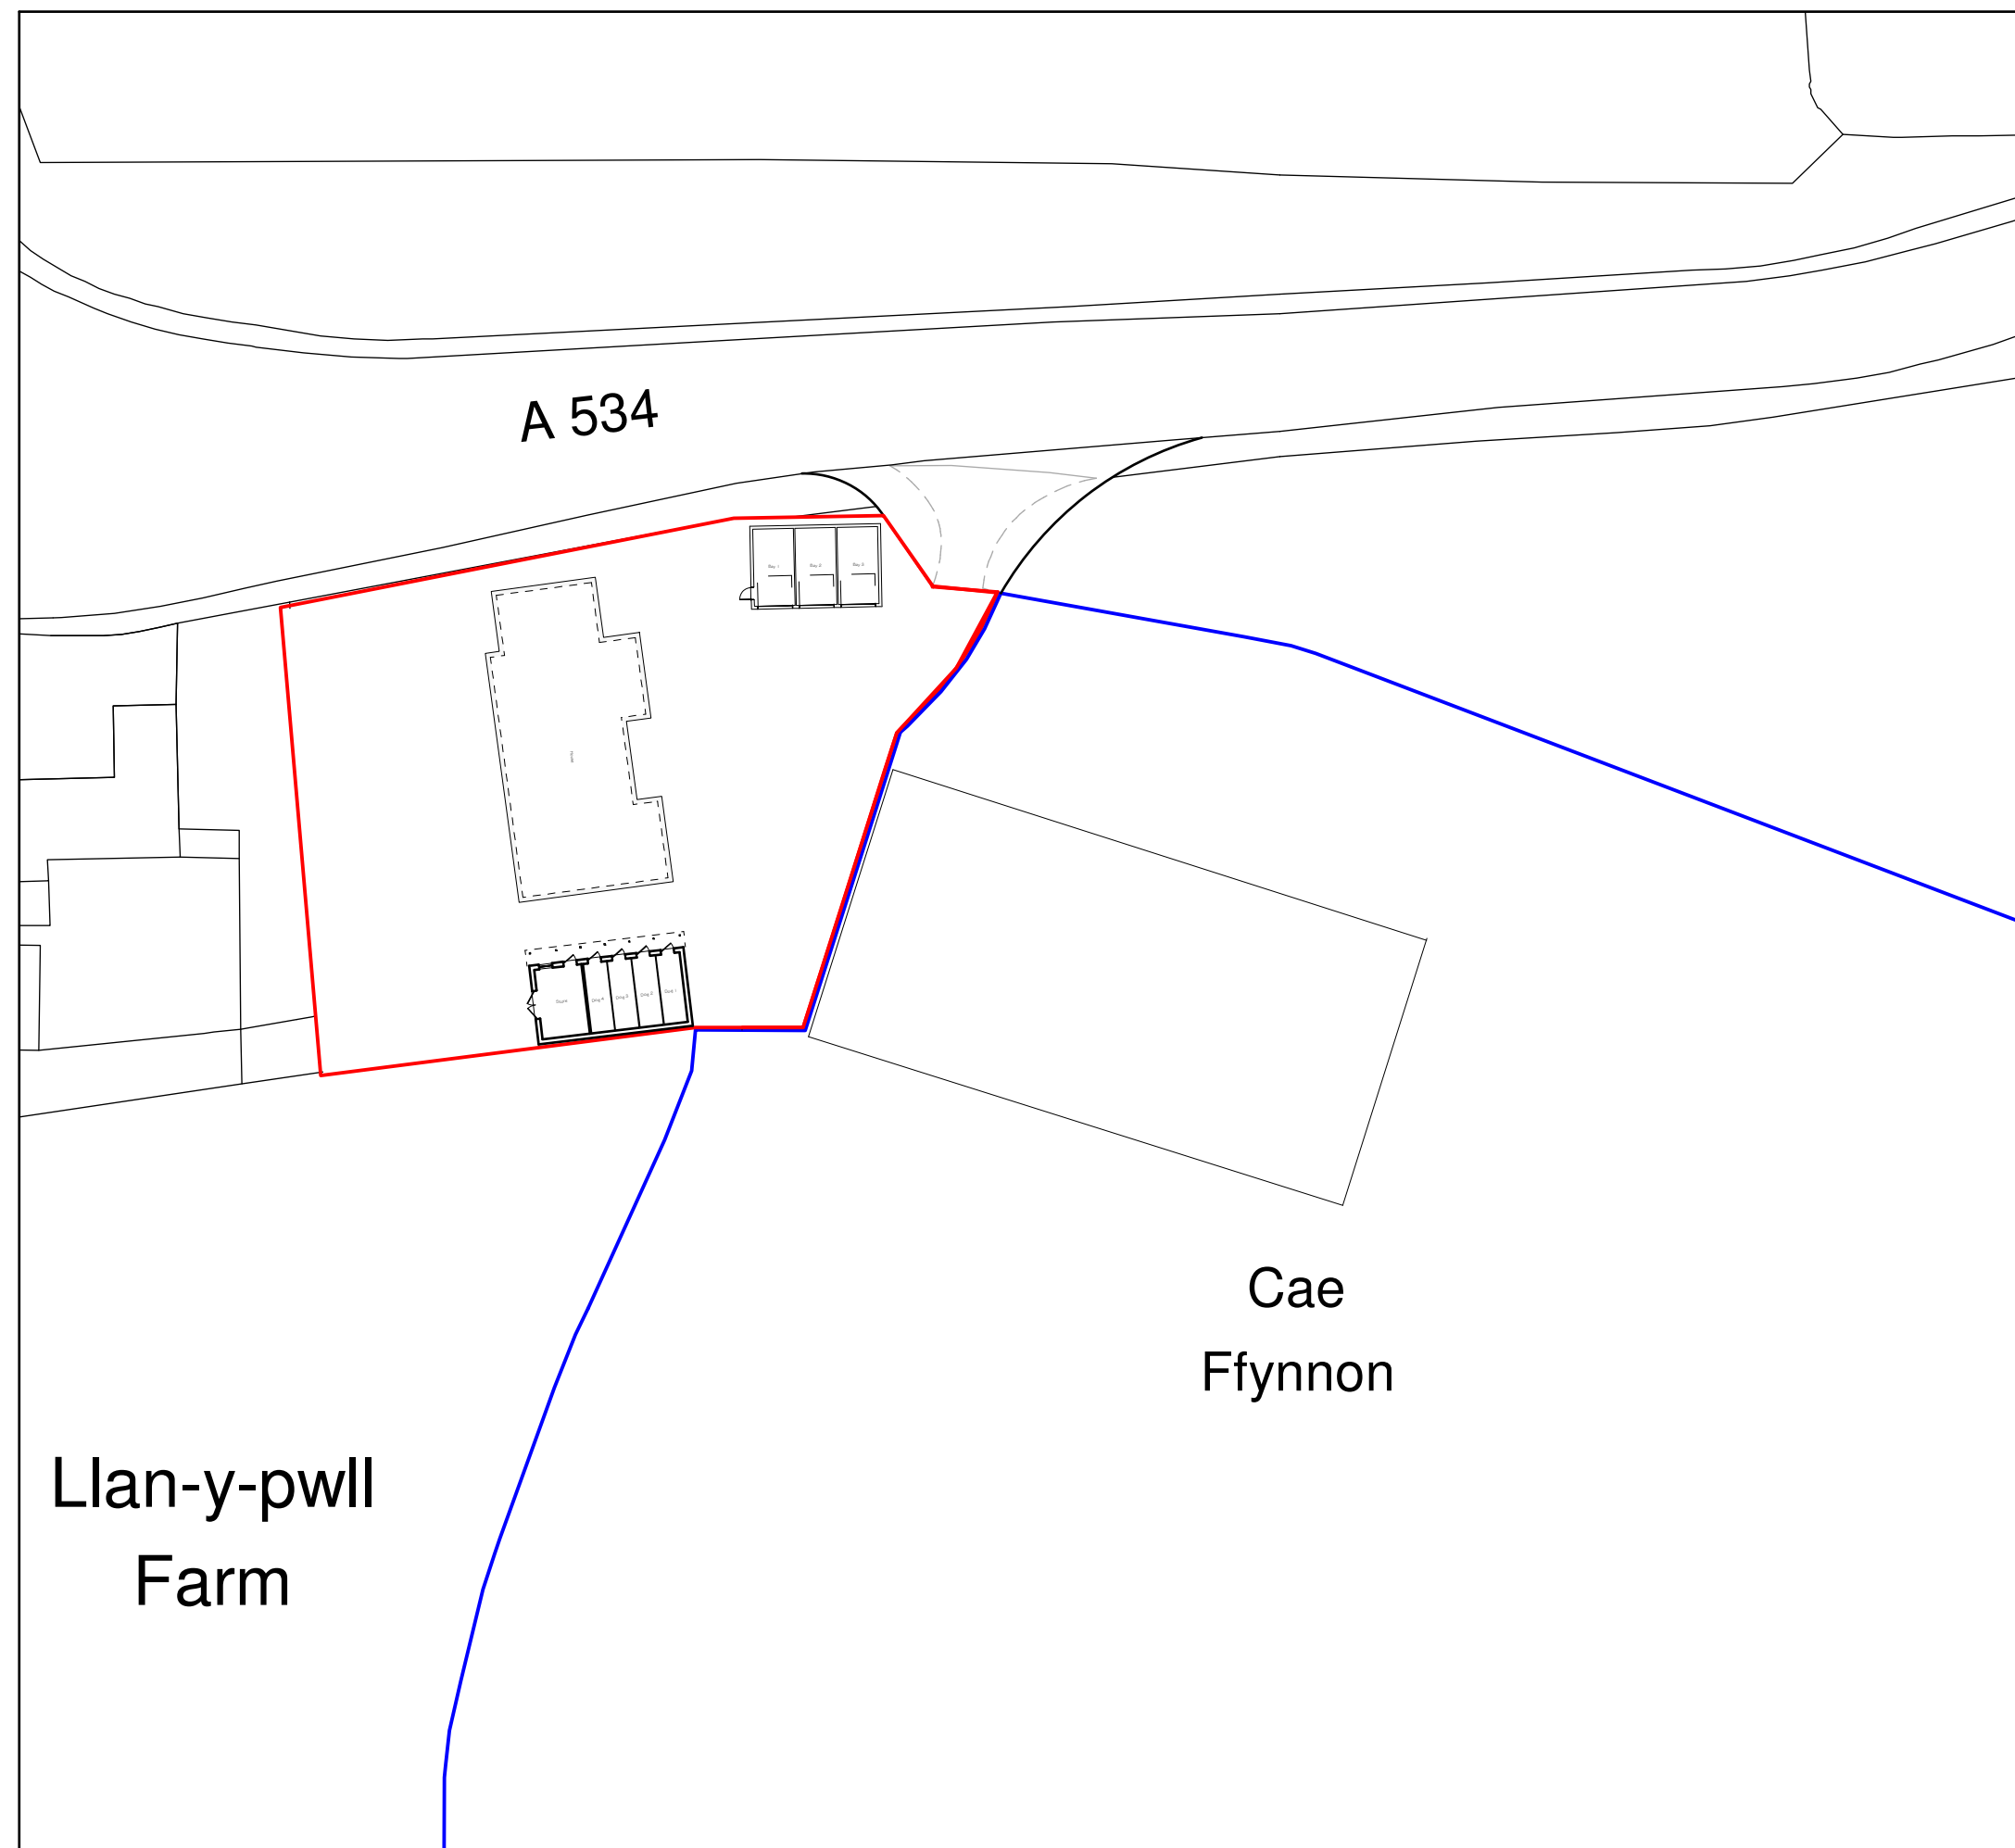

Site Plan 1:500

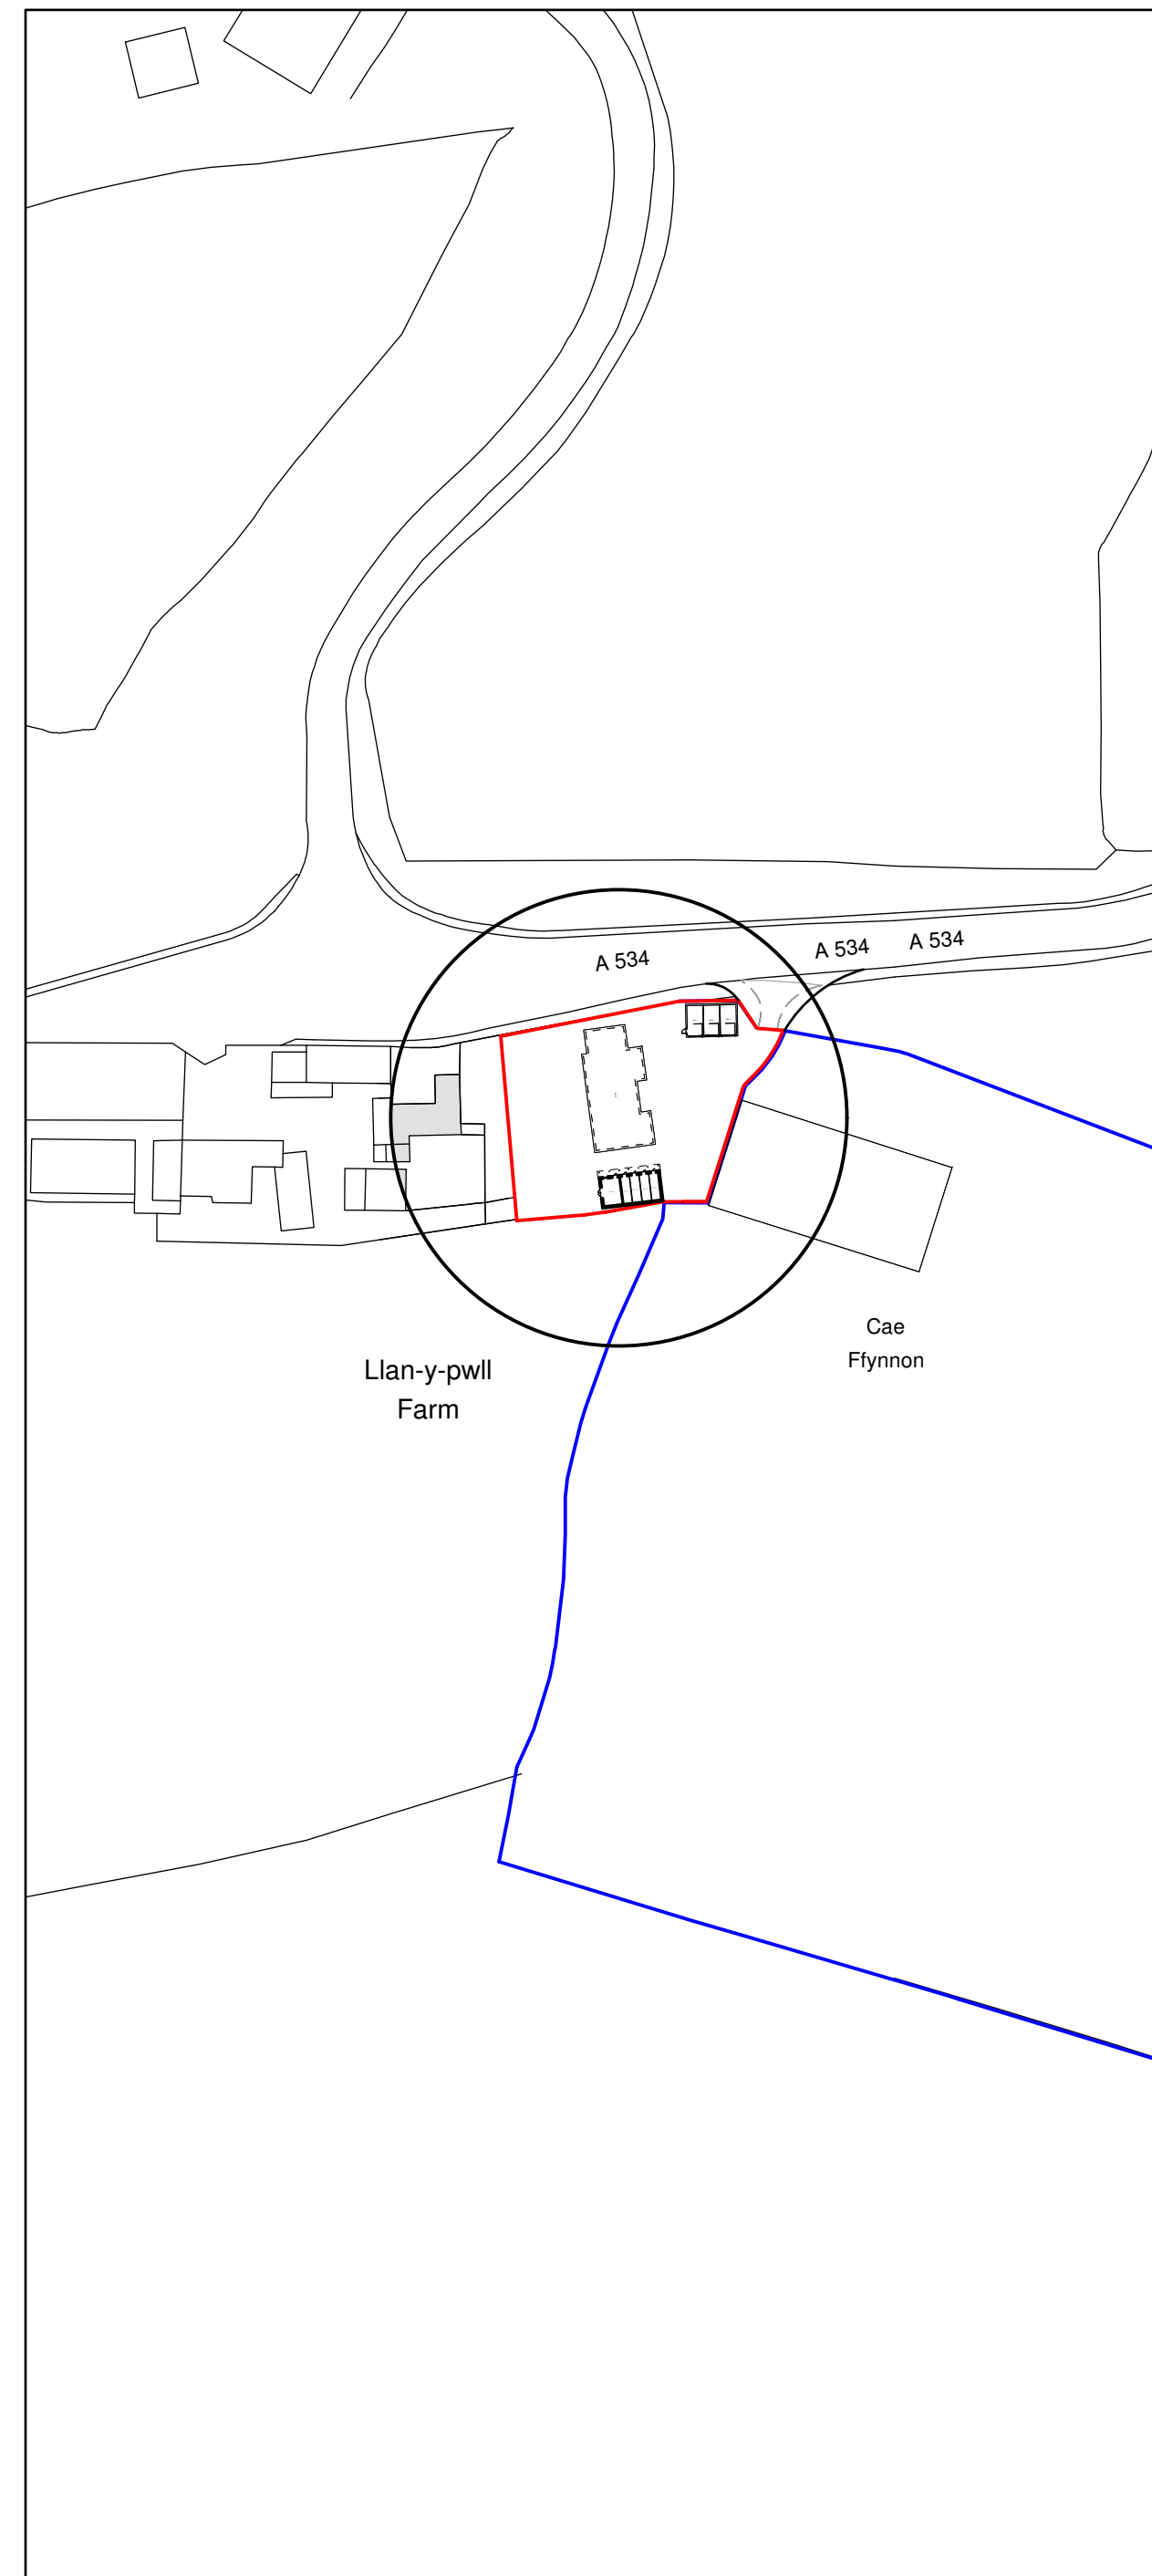

Location Plan 1:1250

Rev	Date	Detail	Initial
D	08/21	Design Amends	D.J.E.
C	08/21	Design Amends	D.J.E.
B	07/21	Design Amends	A.V.
A	03/21	Design Amends	D.J.E.

Project:
Proposed Cattery at
Cae Ffynnon,
Llan-y-Pwll, Holt,
Wrexham. LL13 9SD

Title: Planning: Site & Location Plan	Scale: (A2) 1:500 & 1:1250
---	----------------------------------

Drawn By: A. Valentine	Date: July 2021
Drawing No: G079/007	Sheet: 1 of 1

blueprint
architectural services



Office 3K4,
Redwither Business Tower,
Wrexham. LL13 9XT
Tel: 01978 356500
www.blueprintarchitectural.com

© copyright all rights reserved