



NOTES

ALL DIMENSIONS AND LEVELS ARE TO BE CHECKED ON SITE
ANY DISCREPANCIES ARE TO BE REPORTED TO THE ARCHITECT BEFORE ANY WORK COMMENCES
THIS DRAWING SHALL NOT BE SCALED TO ASCERTAIN ANY DIMENSIONS WORK TO FIGURED DIMS ONLY
THIS DRAWING SHALL NOT BE REPRODUCED WITHOUT EXPRESS WRITTEN PERMISSION FROM REVEL ARCHITECT.
READ IN CONJUNCTION WITH ALL RELEVANT DRAWINGS, SPECIFICATIONS, CONSULTANTS, SPECIALISTS, SUBCONTRACTORS DRAWINGS/ SPECIFICATIONS.

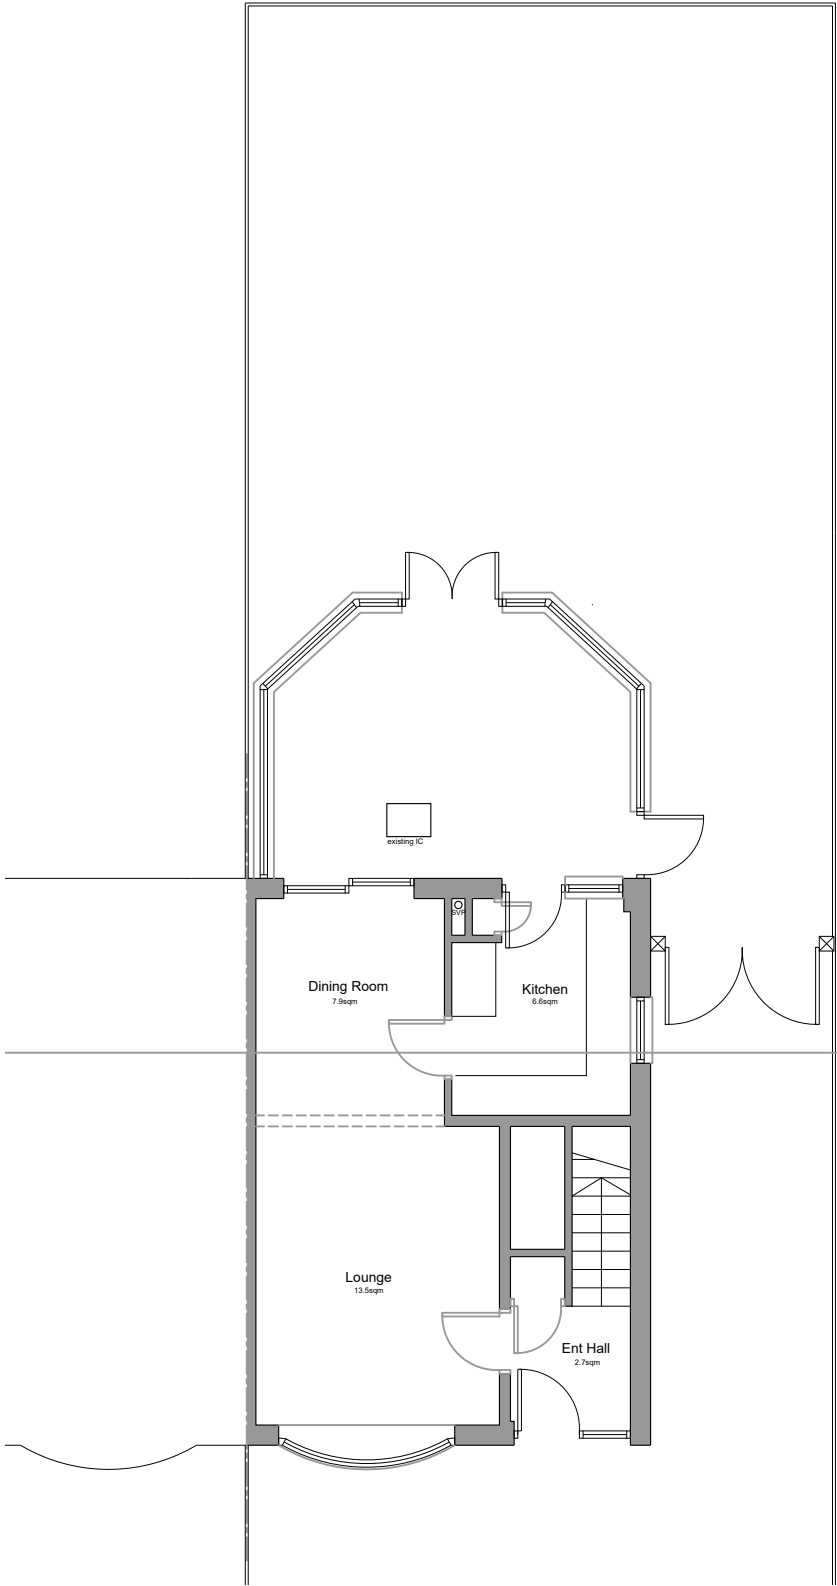

Existing Ground Floor Plan
scale 1:100

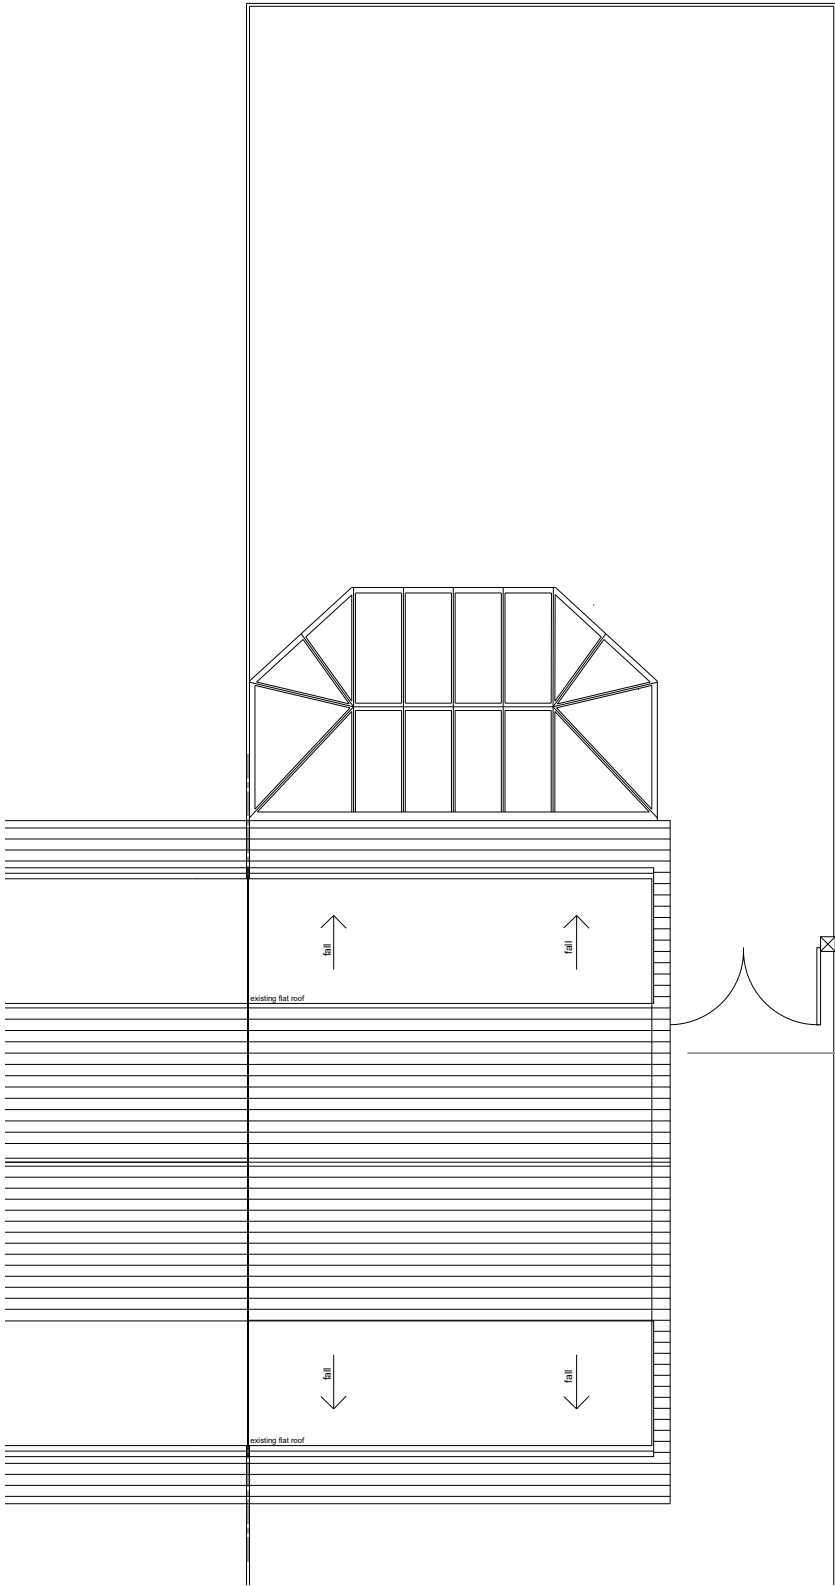

Existing Roof Plan
scale 1:100

P2 16.11.18 Exterior wall & interior amendments
P1 05.10.18 Planning Issue

rev date/ints description

project

26 CHERRY TREE ROAD

location

BRADLEY - WREXHAM - LL11 4DN

client

MAGGY THOMAS

2 Ewloe Heath
Buckley
Flintshire
CH7 3PU

Mobile: 07496821131
Email: Joeweigh@revelarchitect.co.uk



drawing title

EXISTNG GROUND FLOOR & ROOF PLAN

dwg purpose

PLANNING ISSUE

scale 1:100 drawn JMW checked JMW
@ sheet size A3 rev date 11.18

2018001 job number 004 drawing number P2 revision