




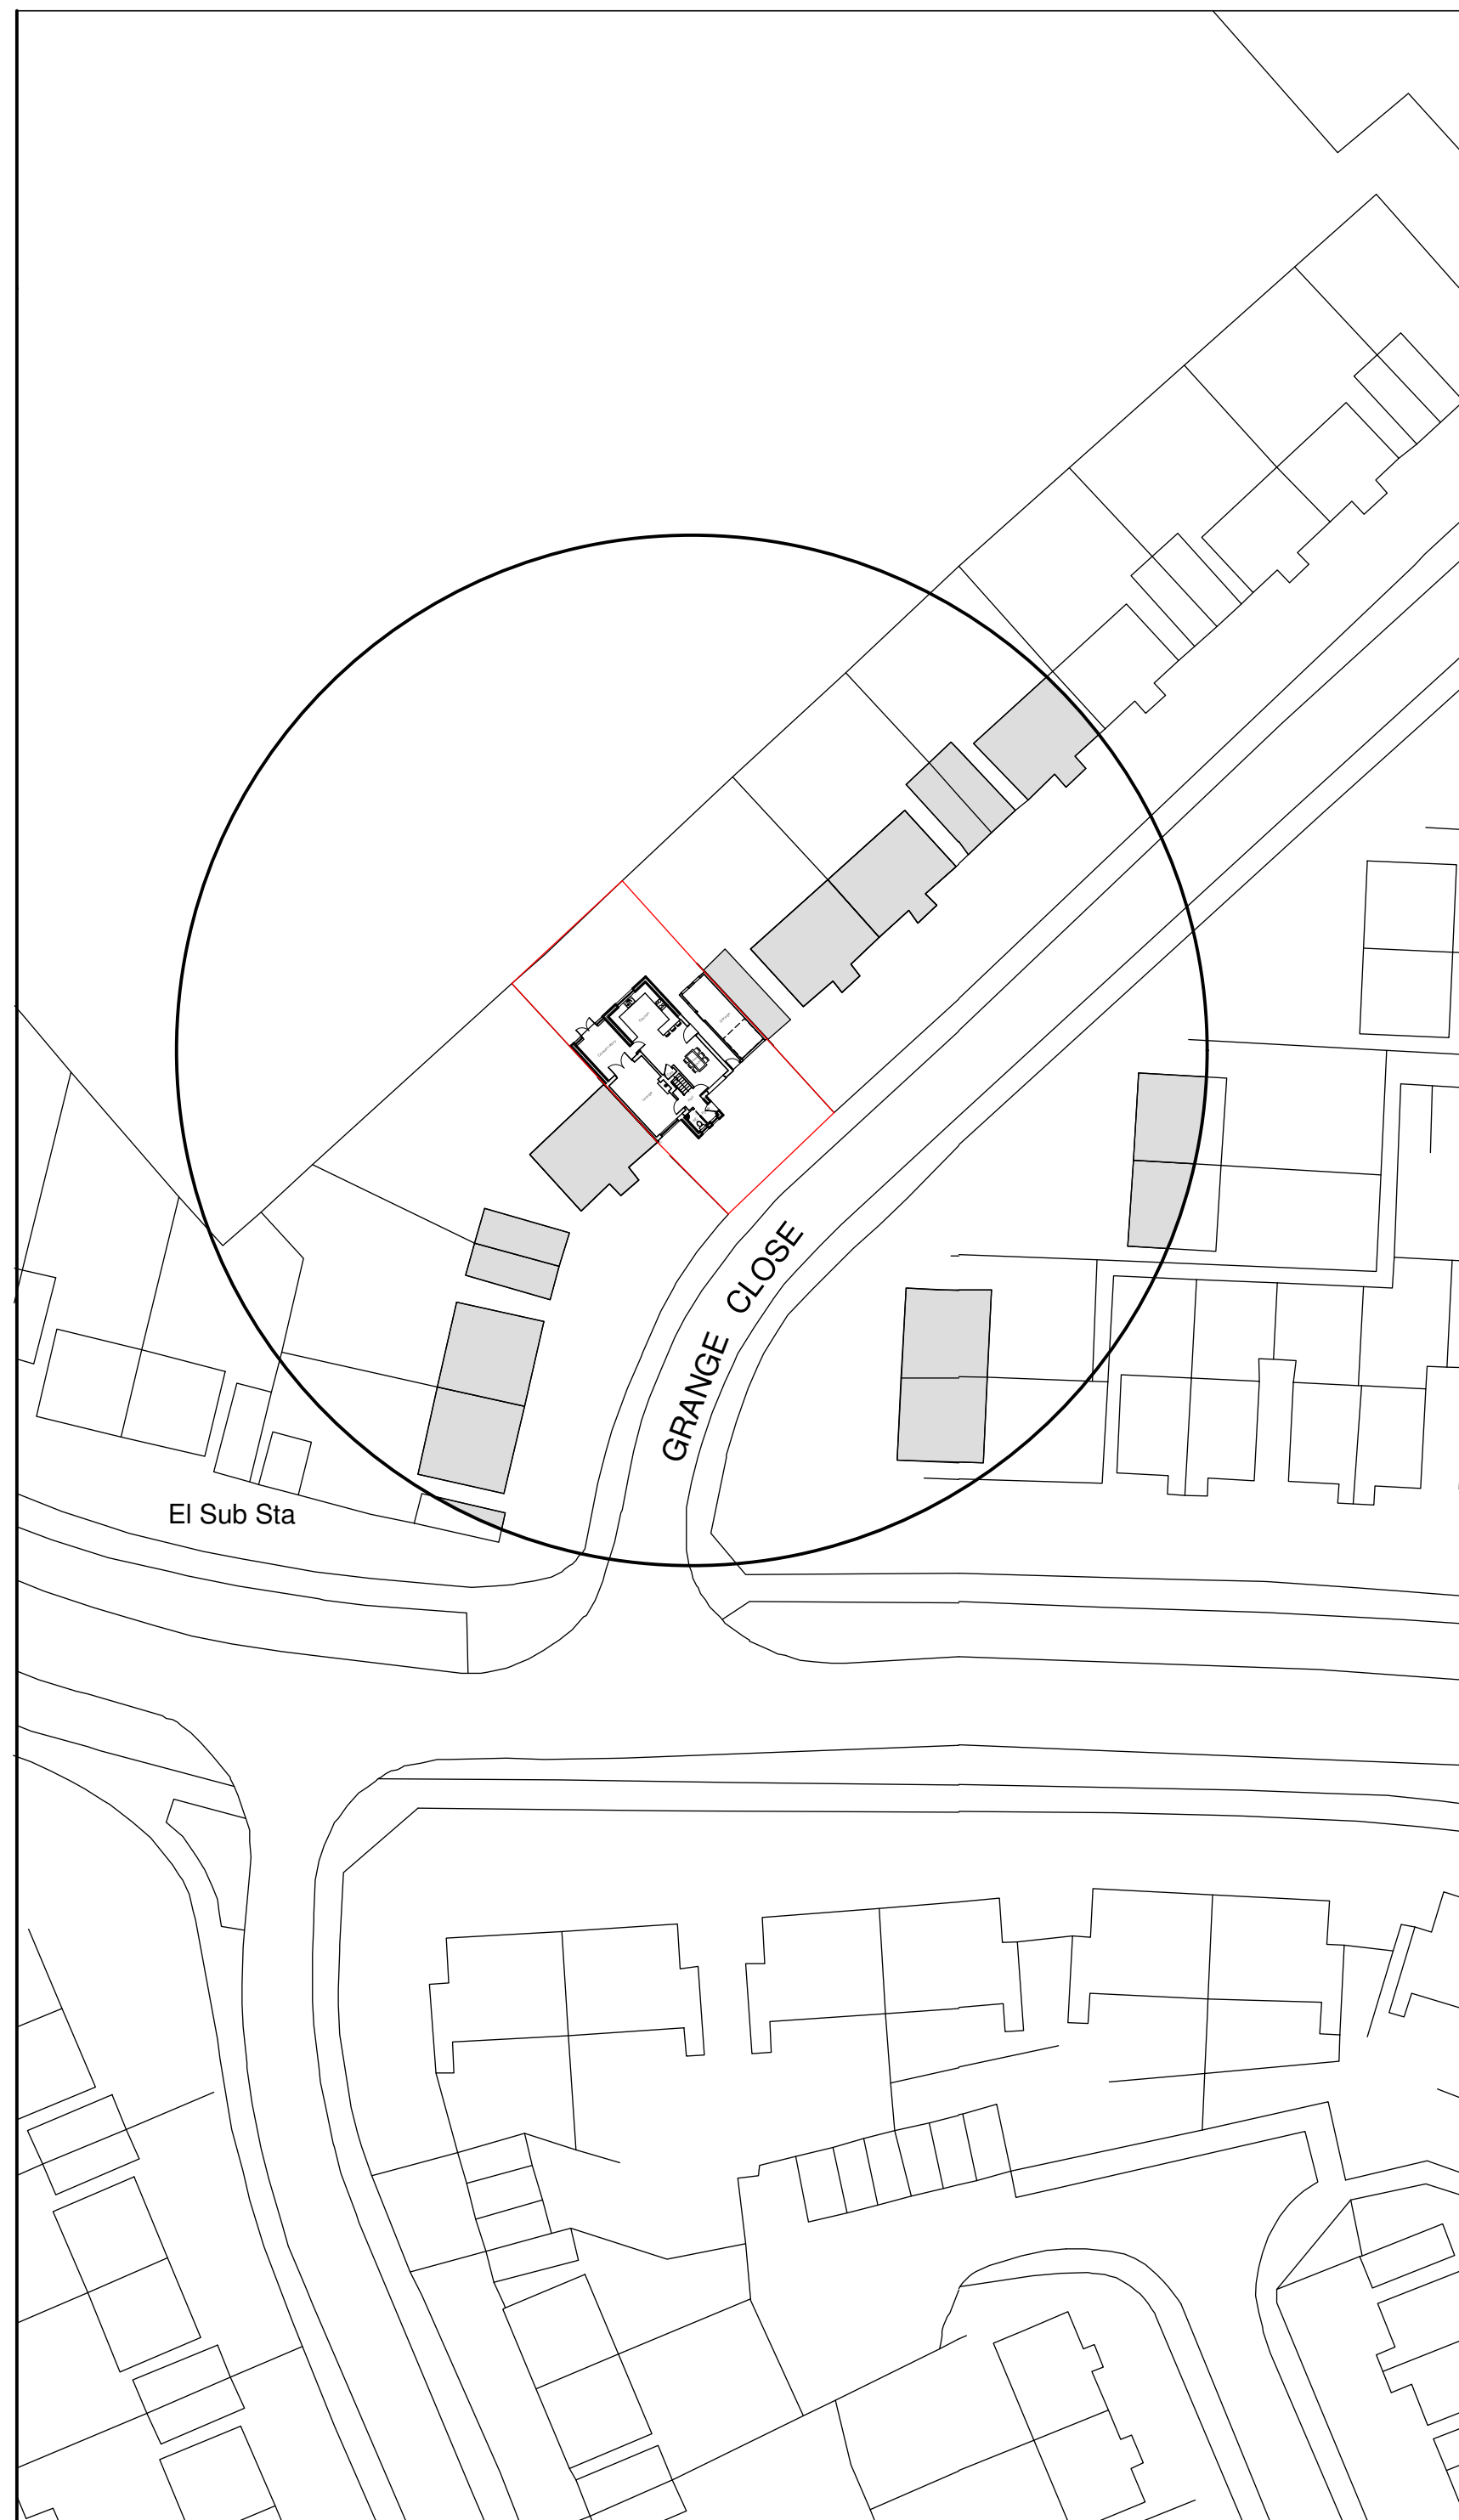

Site Plan 1:500

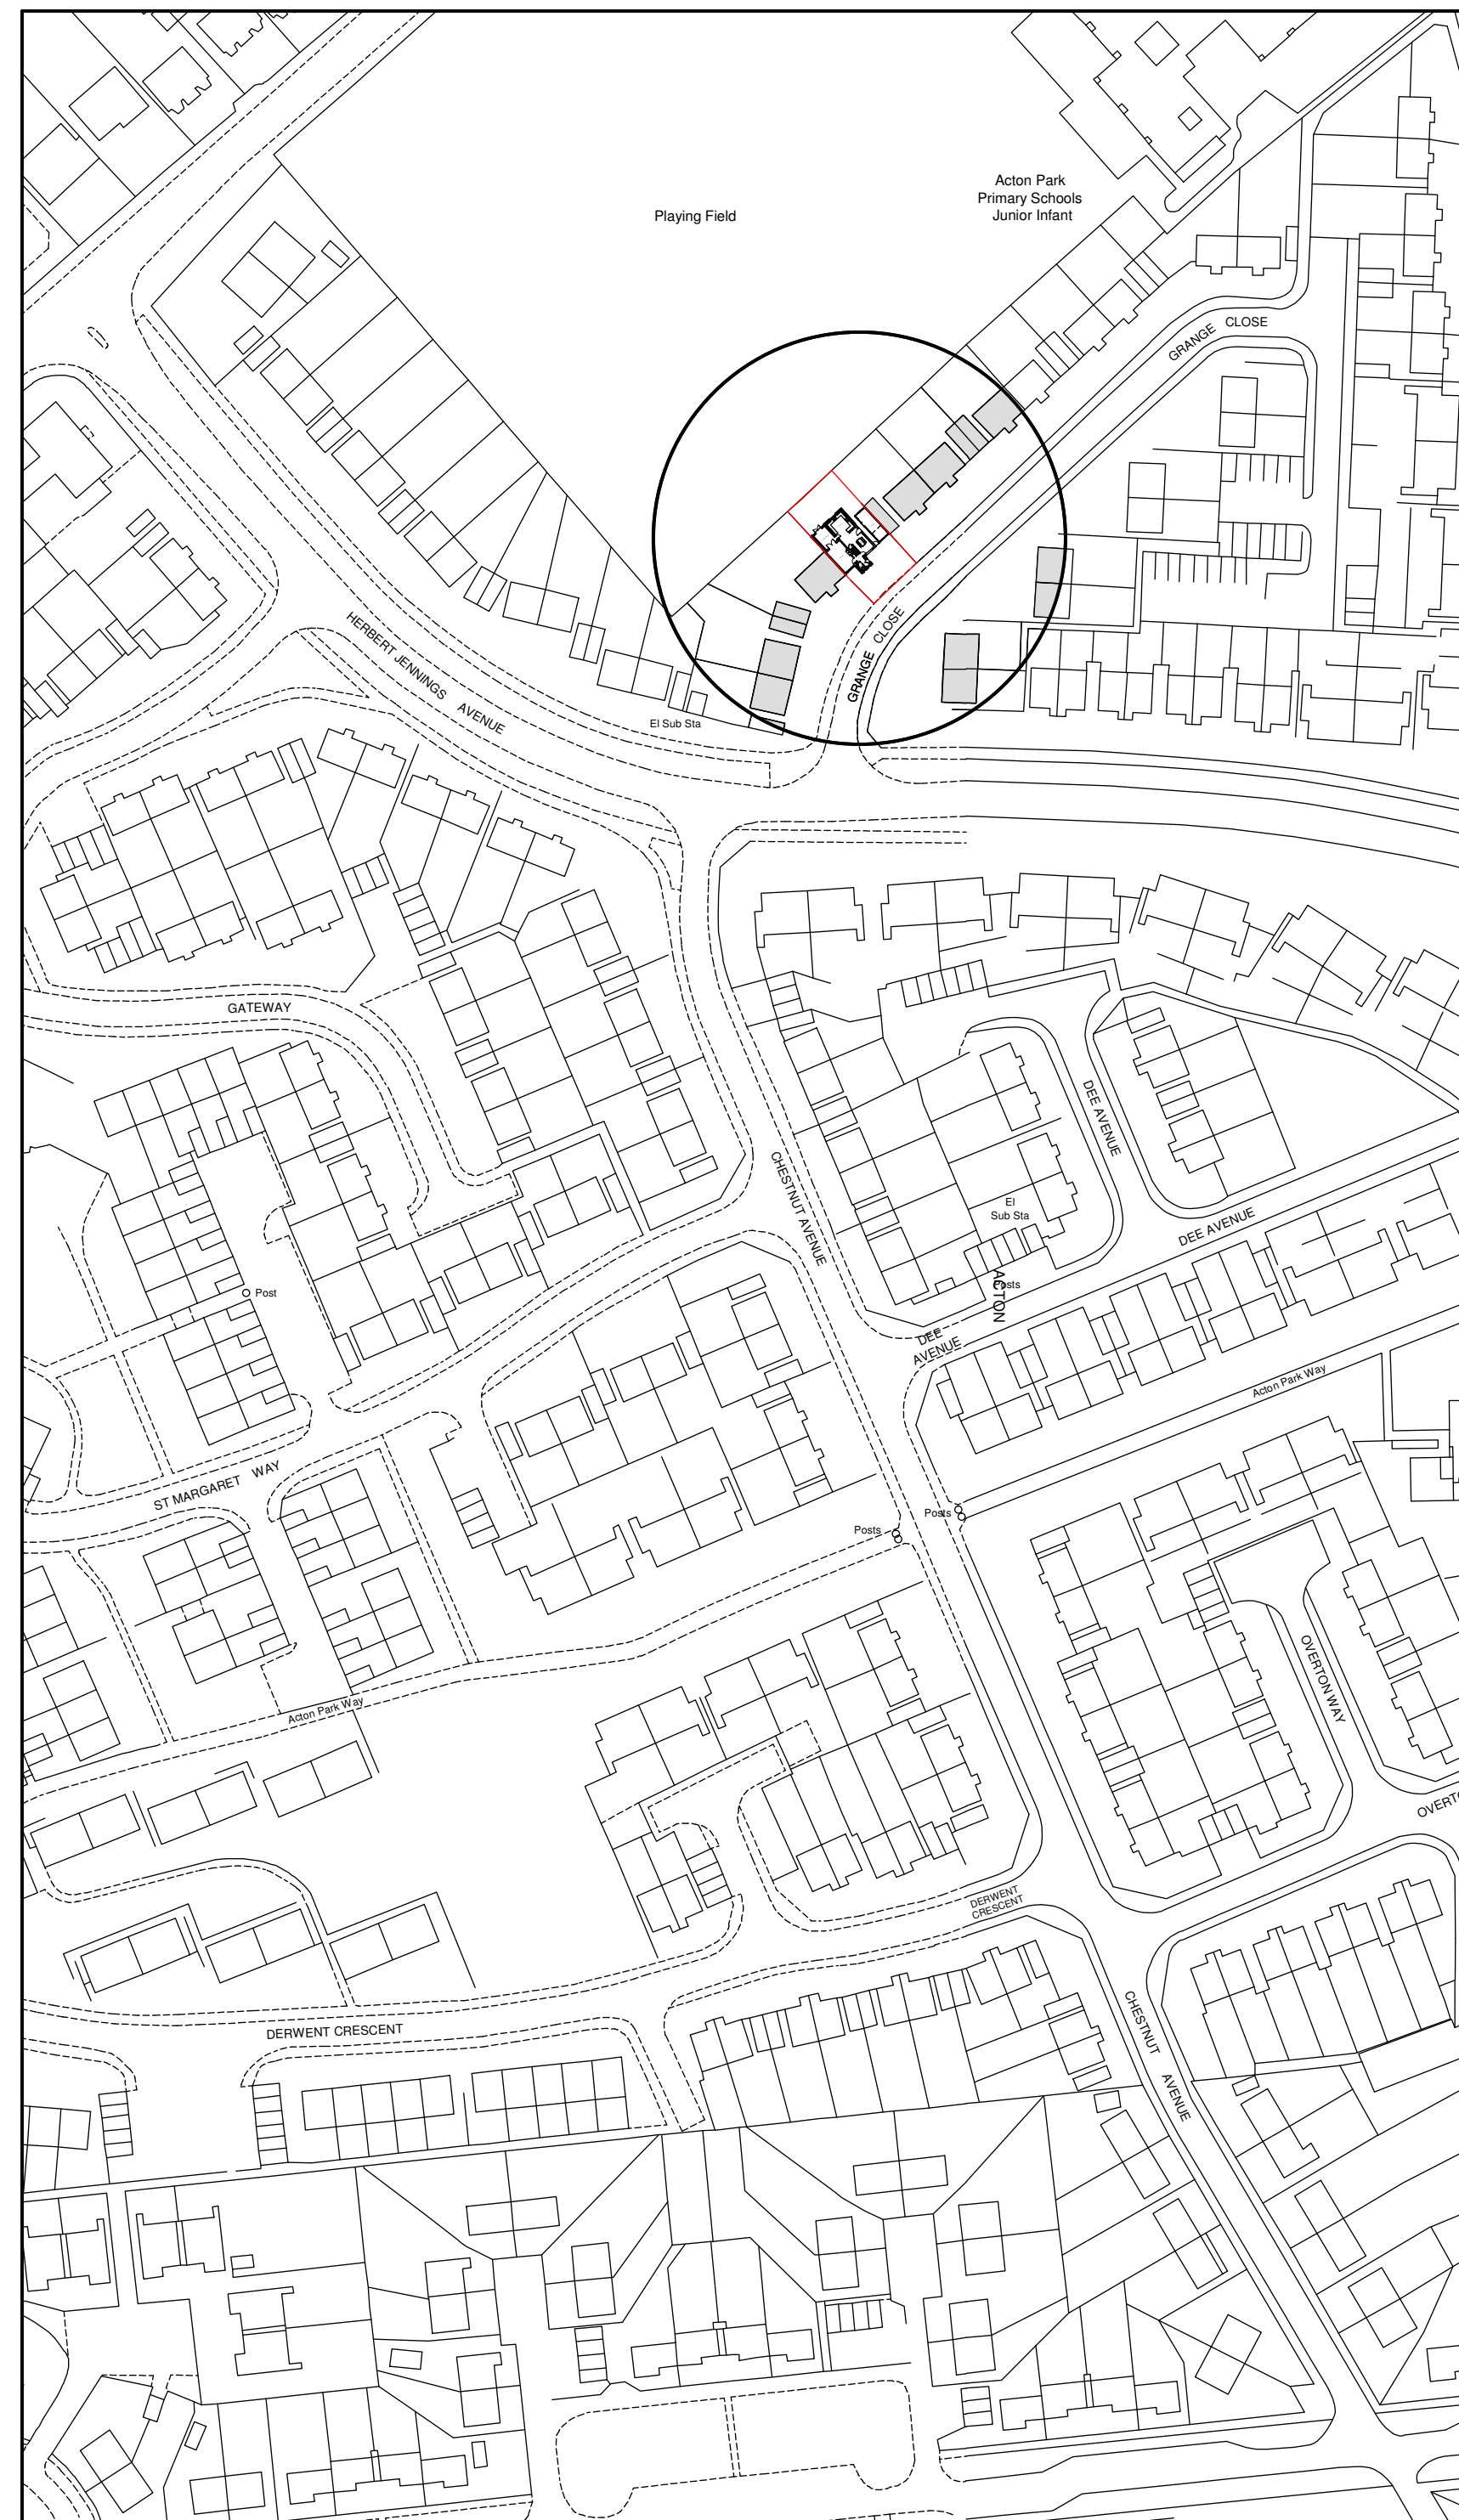

Location Plan 1:1250

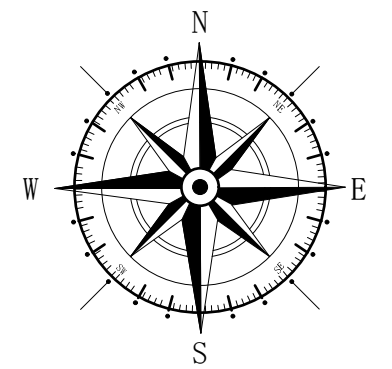

Key

 Surrounding Buildings

 Application Site

Rev	Date	Detail	Initial

Project:

Proposed Alterations to,
7 Grange Close, Acton,
Wrexham,
LL1 2YH

Title:	Scale: (A2)
Planning:Site &	1:500 &
Location Plan	1:1250

Drawn By: E.M.Jackson	Date: July 2021
--------------------------	--------------------

Drawing No: N038/004	Sheet: of
-------------------------	----------------

blueprint
architectural services



Office 3K4,
Redwither Business Tower,
Wrexham. LL13 9XT
Tel: 01978 356500
www.blueprintarchitectural.com

© copyright all rights reserved