

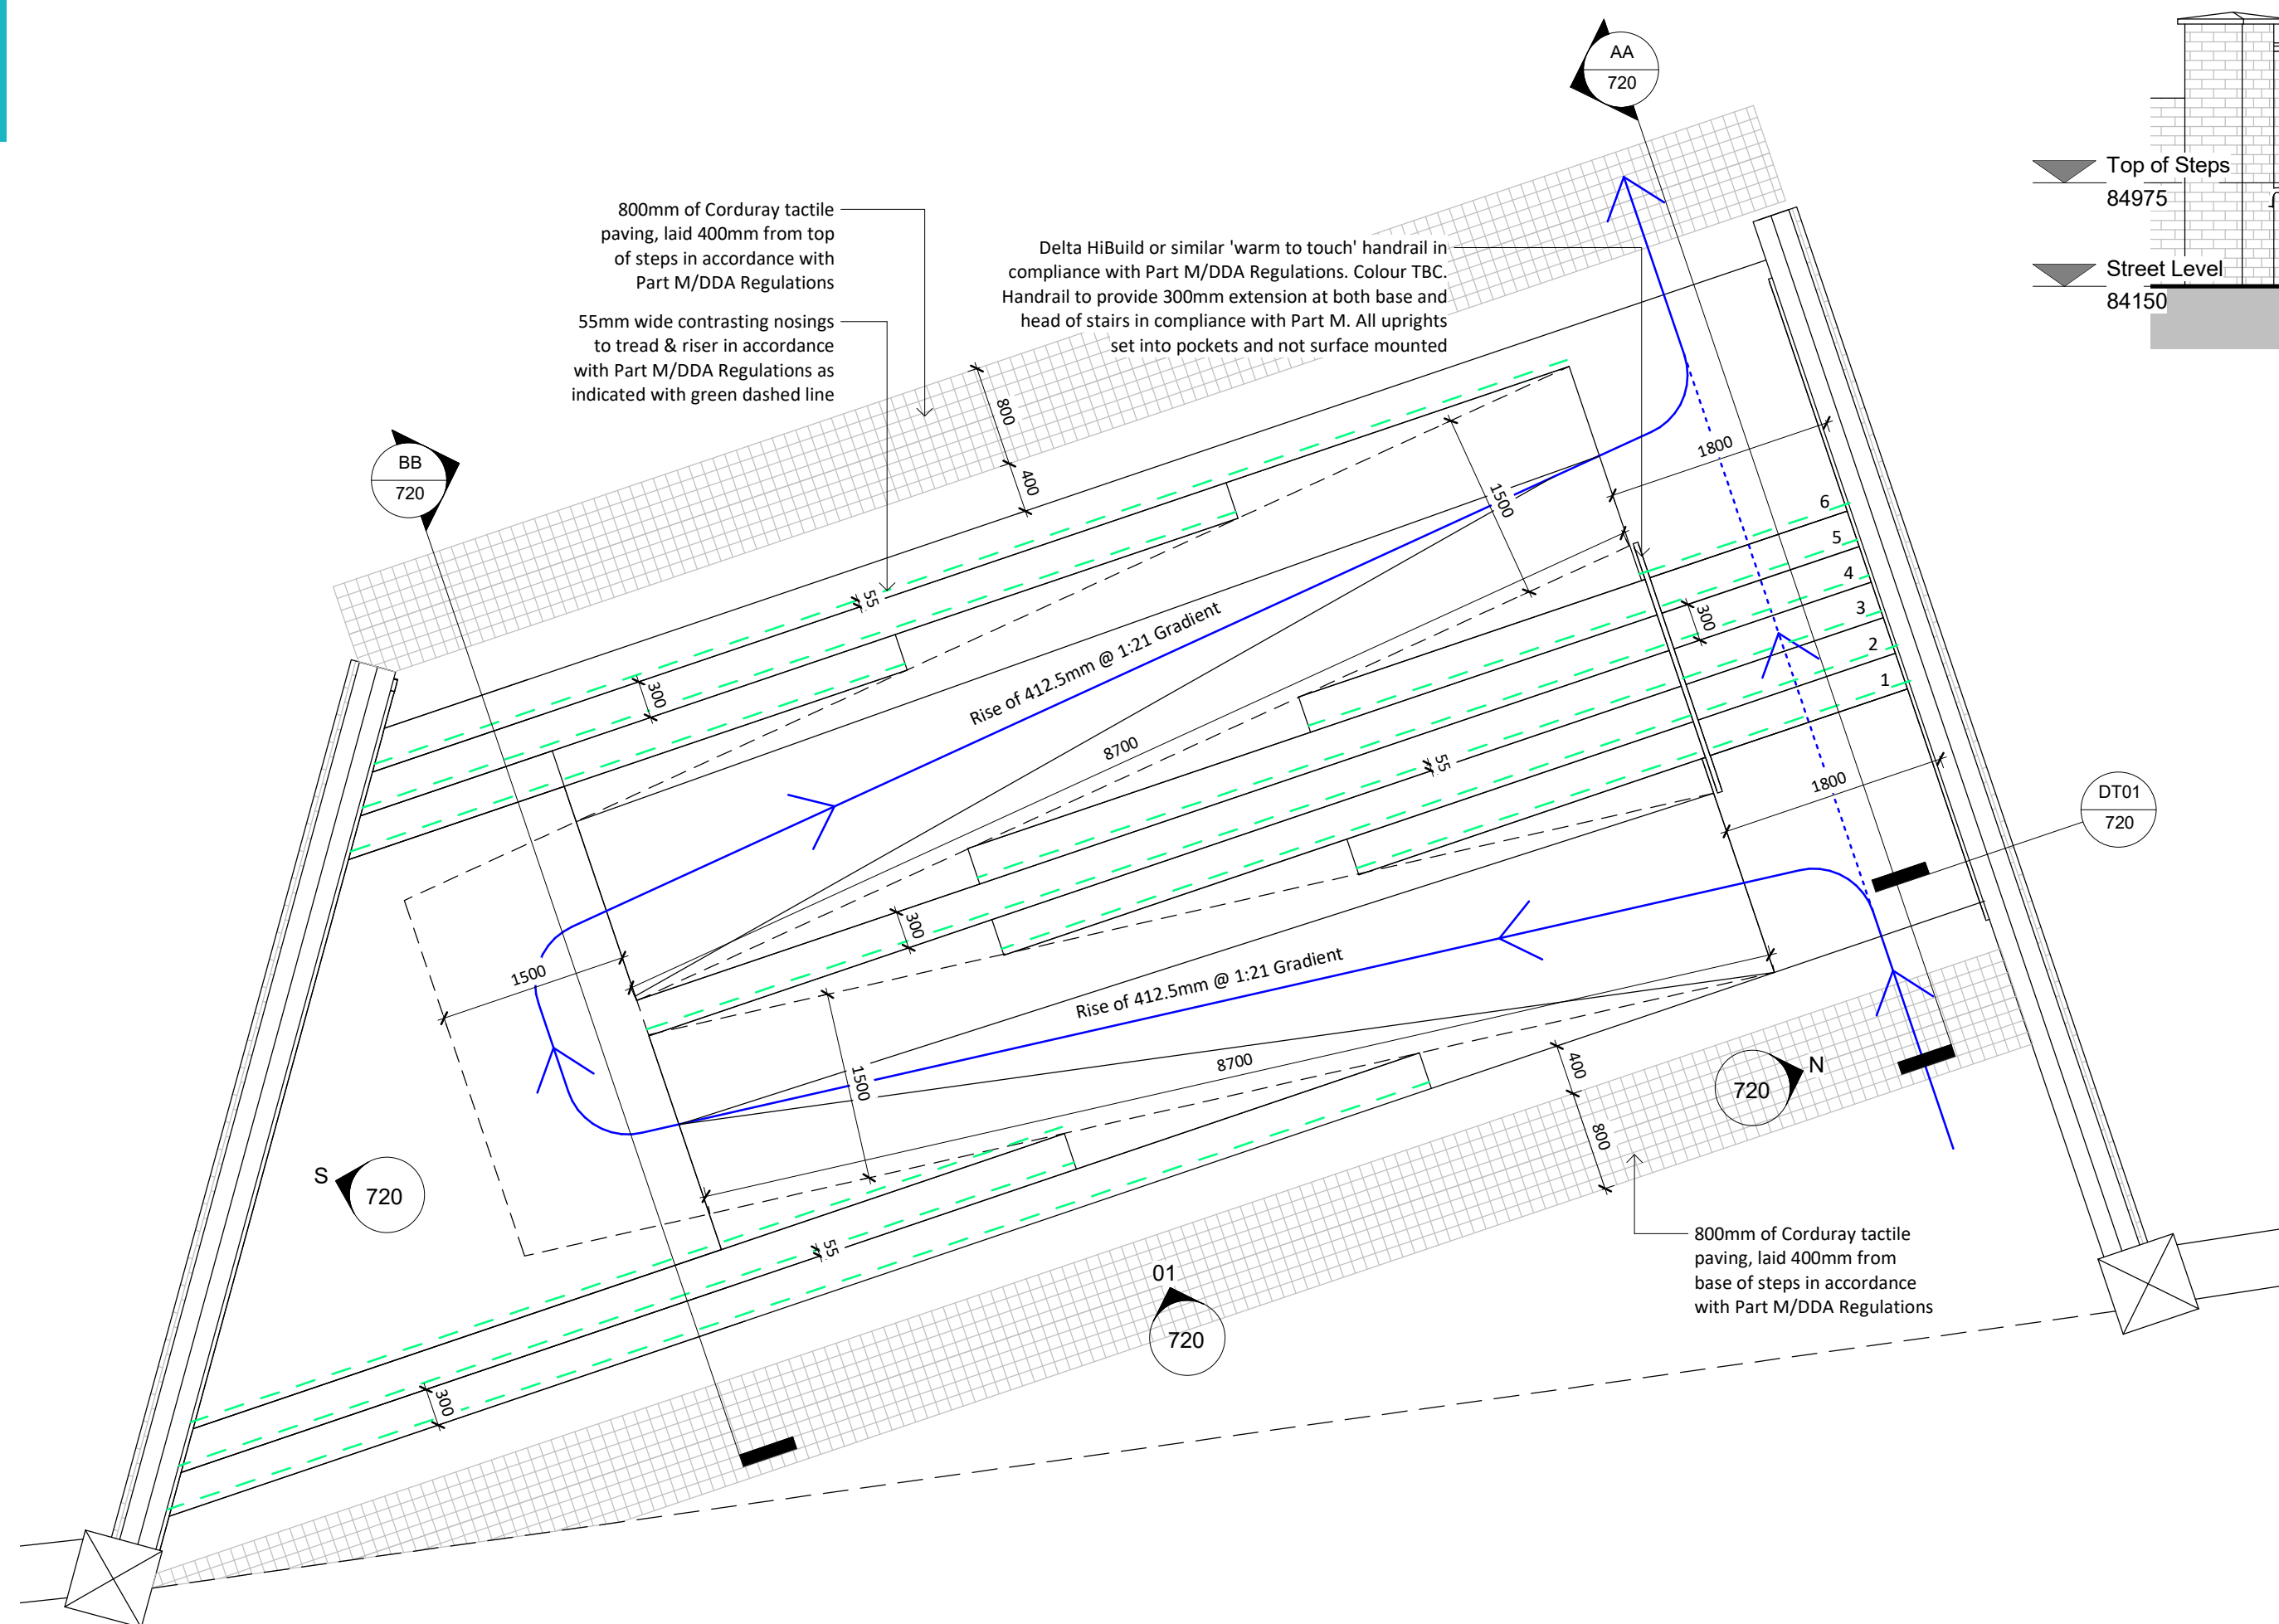
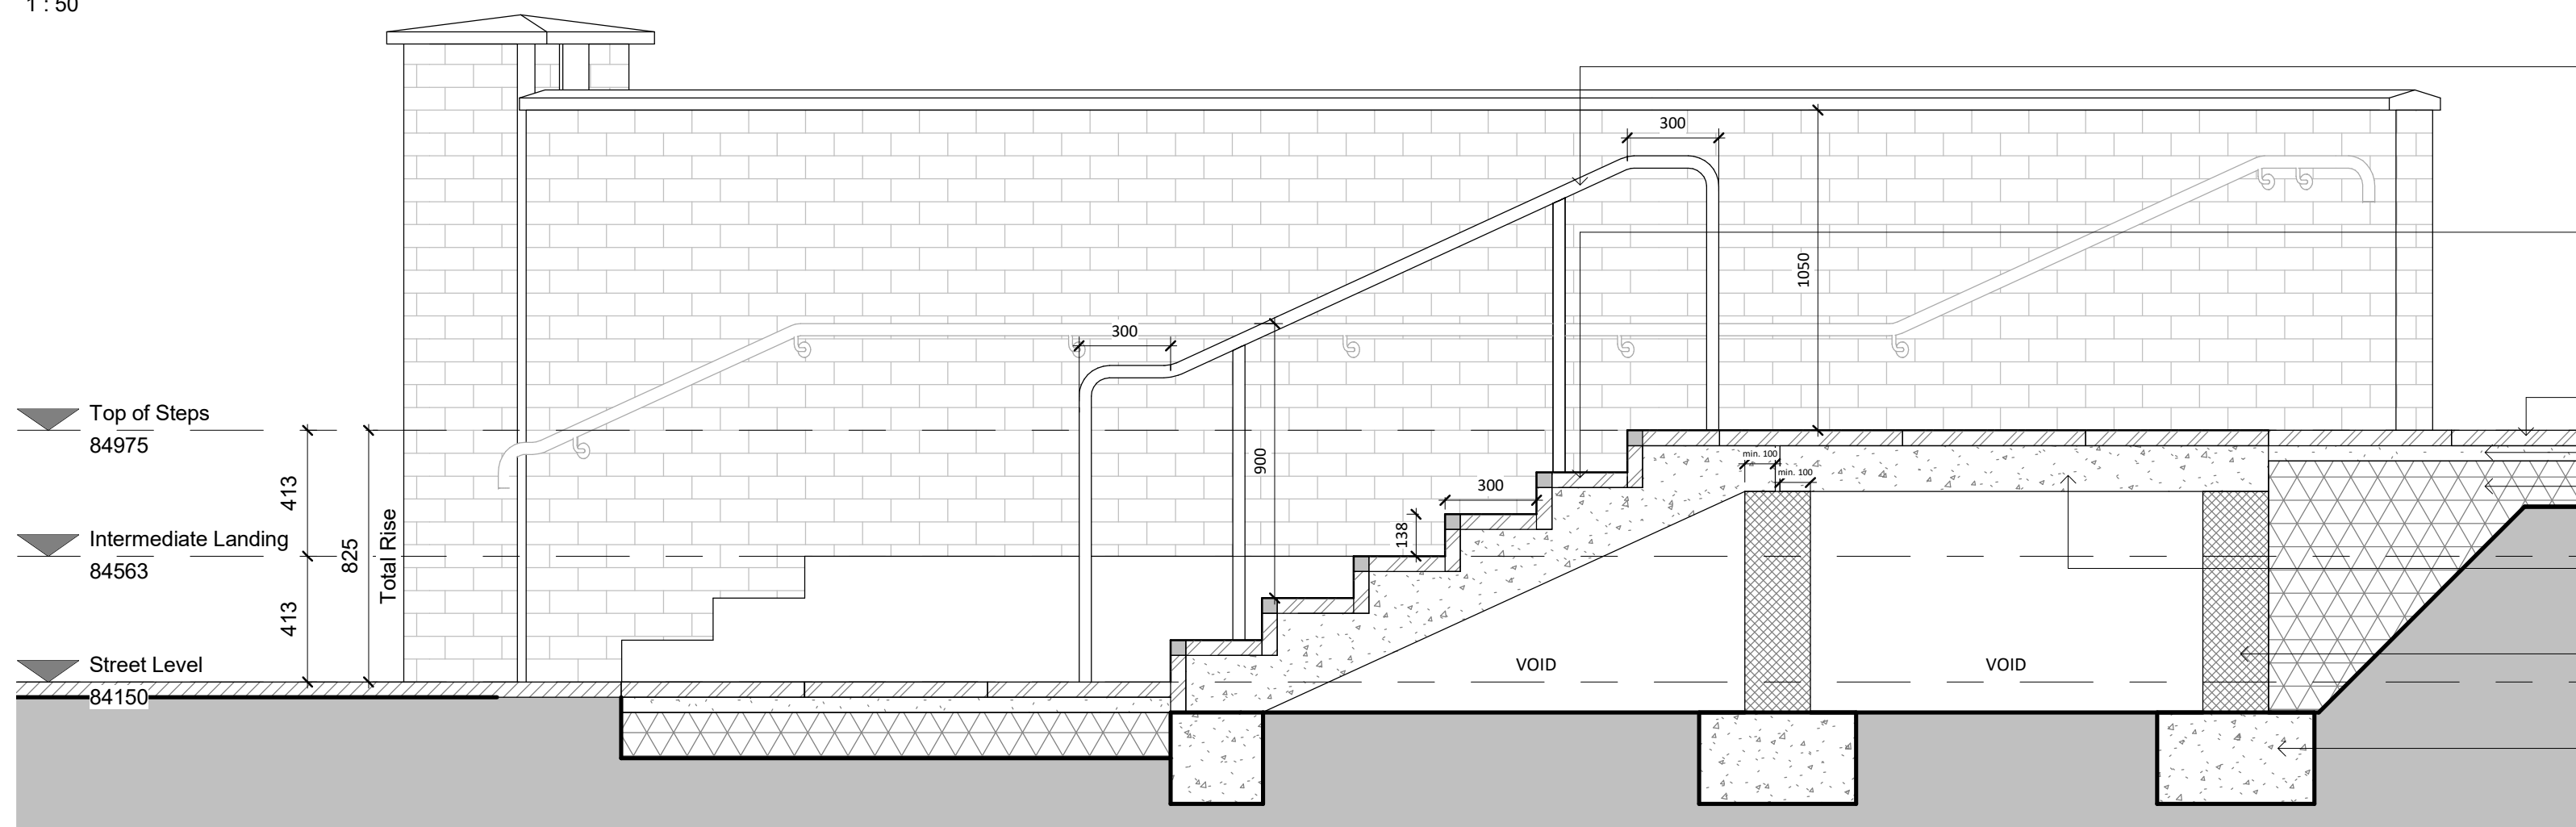
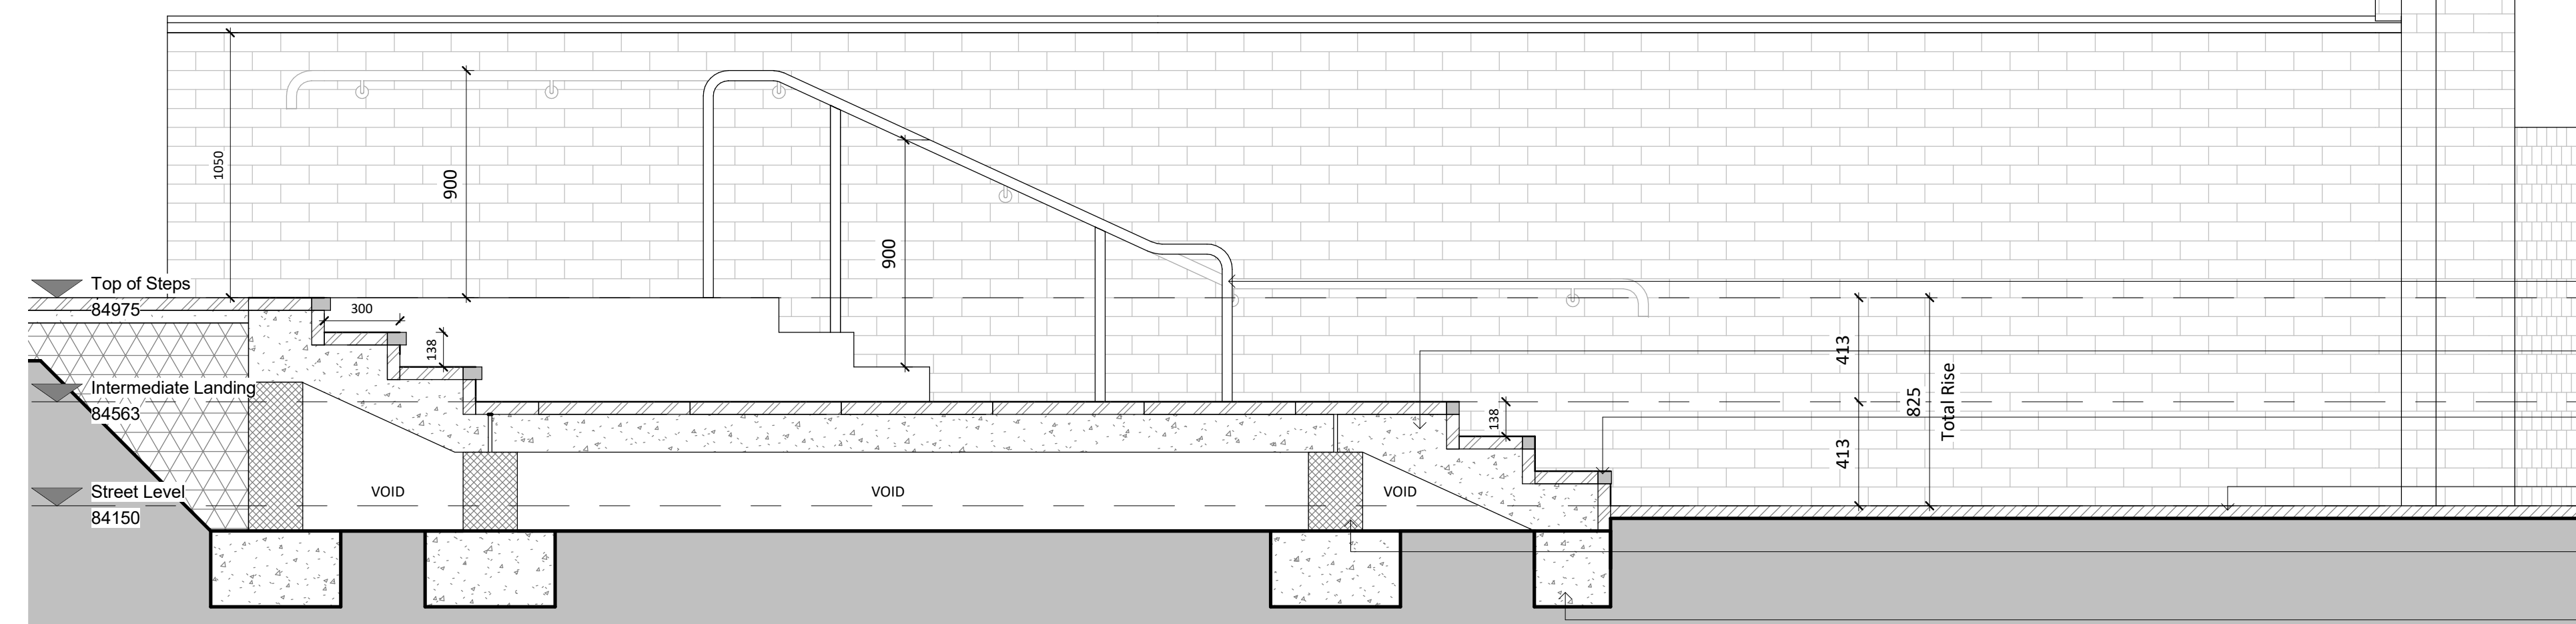


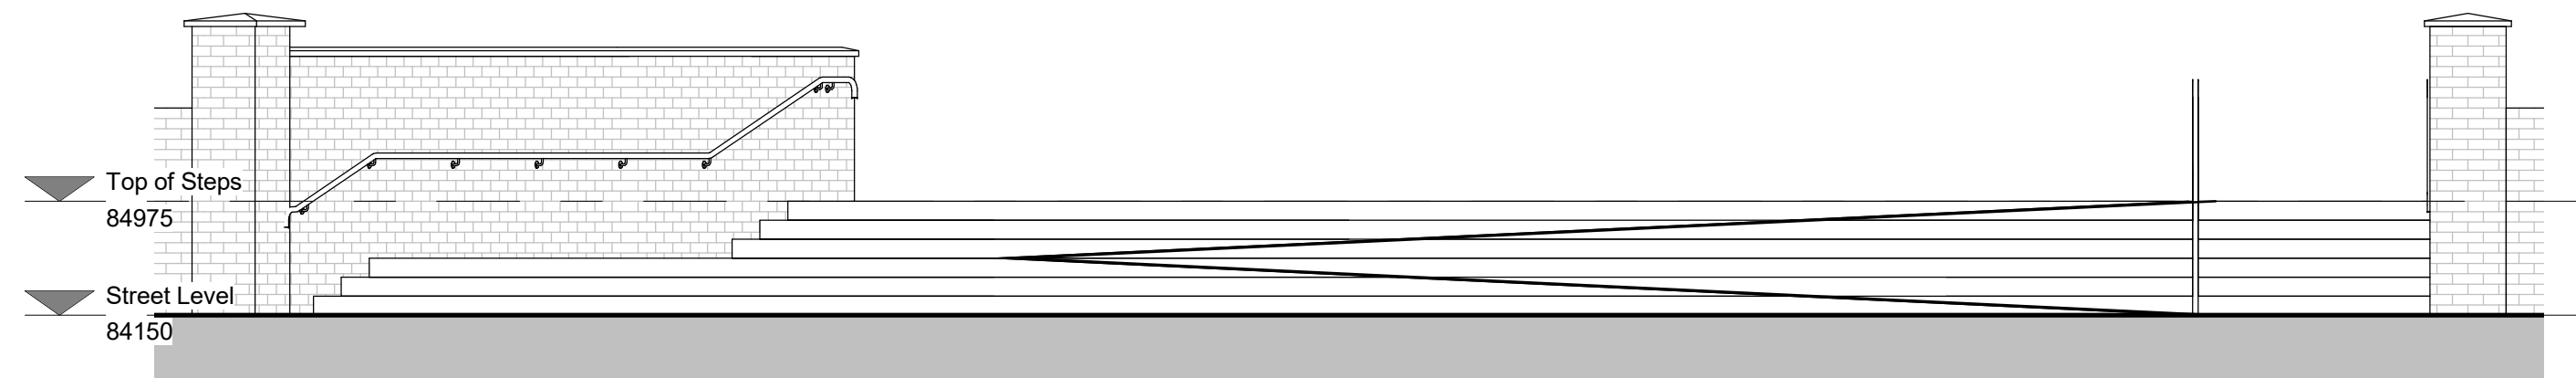


Plan of Step/Ramp Access from Chester Road
1 : 50

Section AA
1 : 20Section BB
1 : 20


Front Steps Front Elevation
1:50

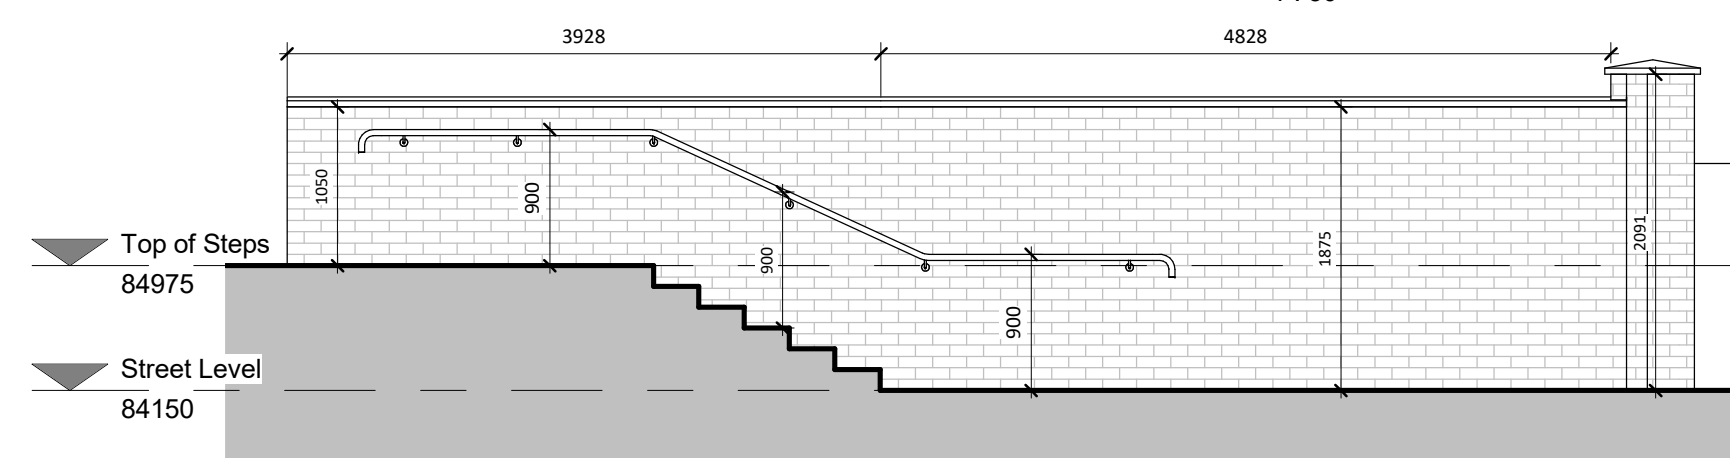


Northern Wall Elevation
1 : 50

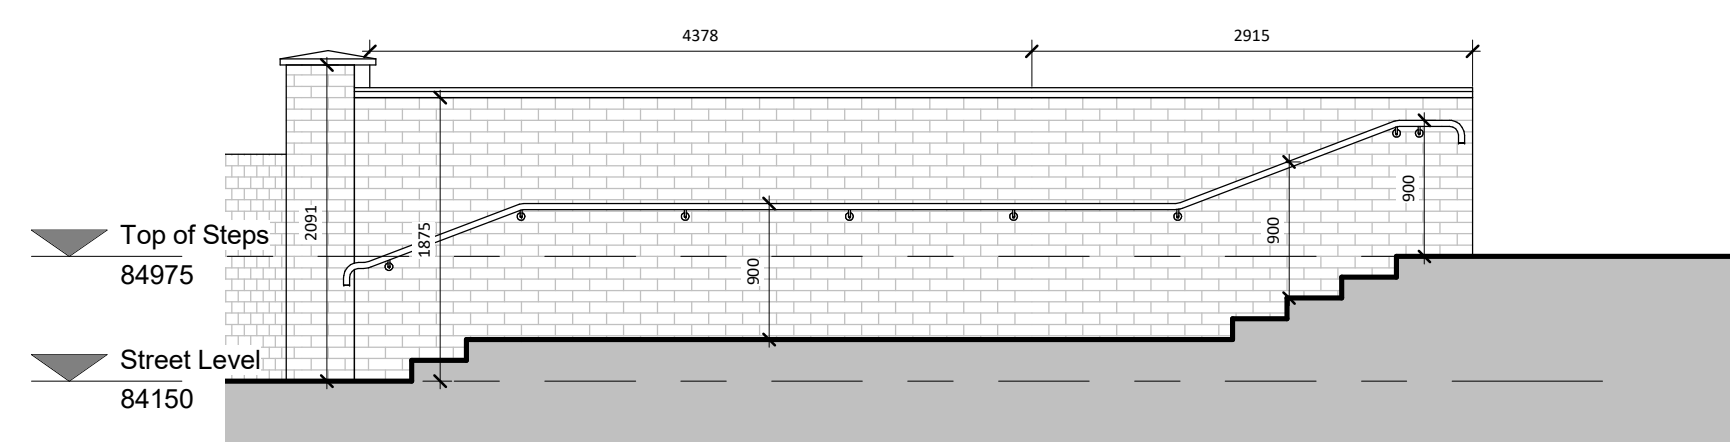

Southern Wall Elevation

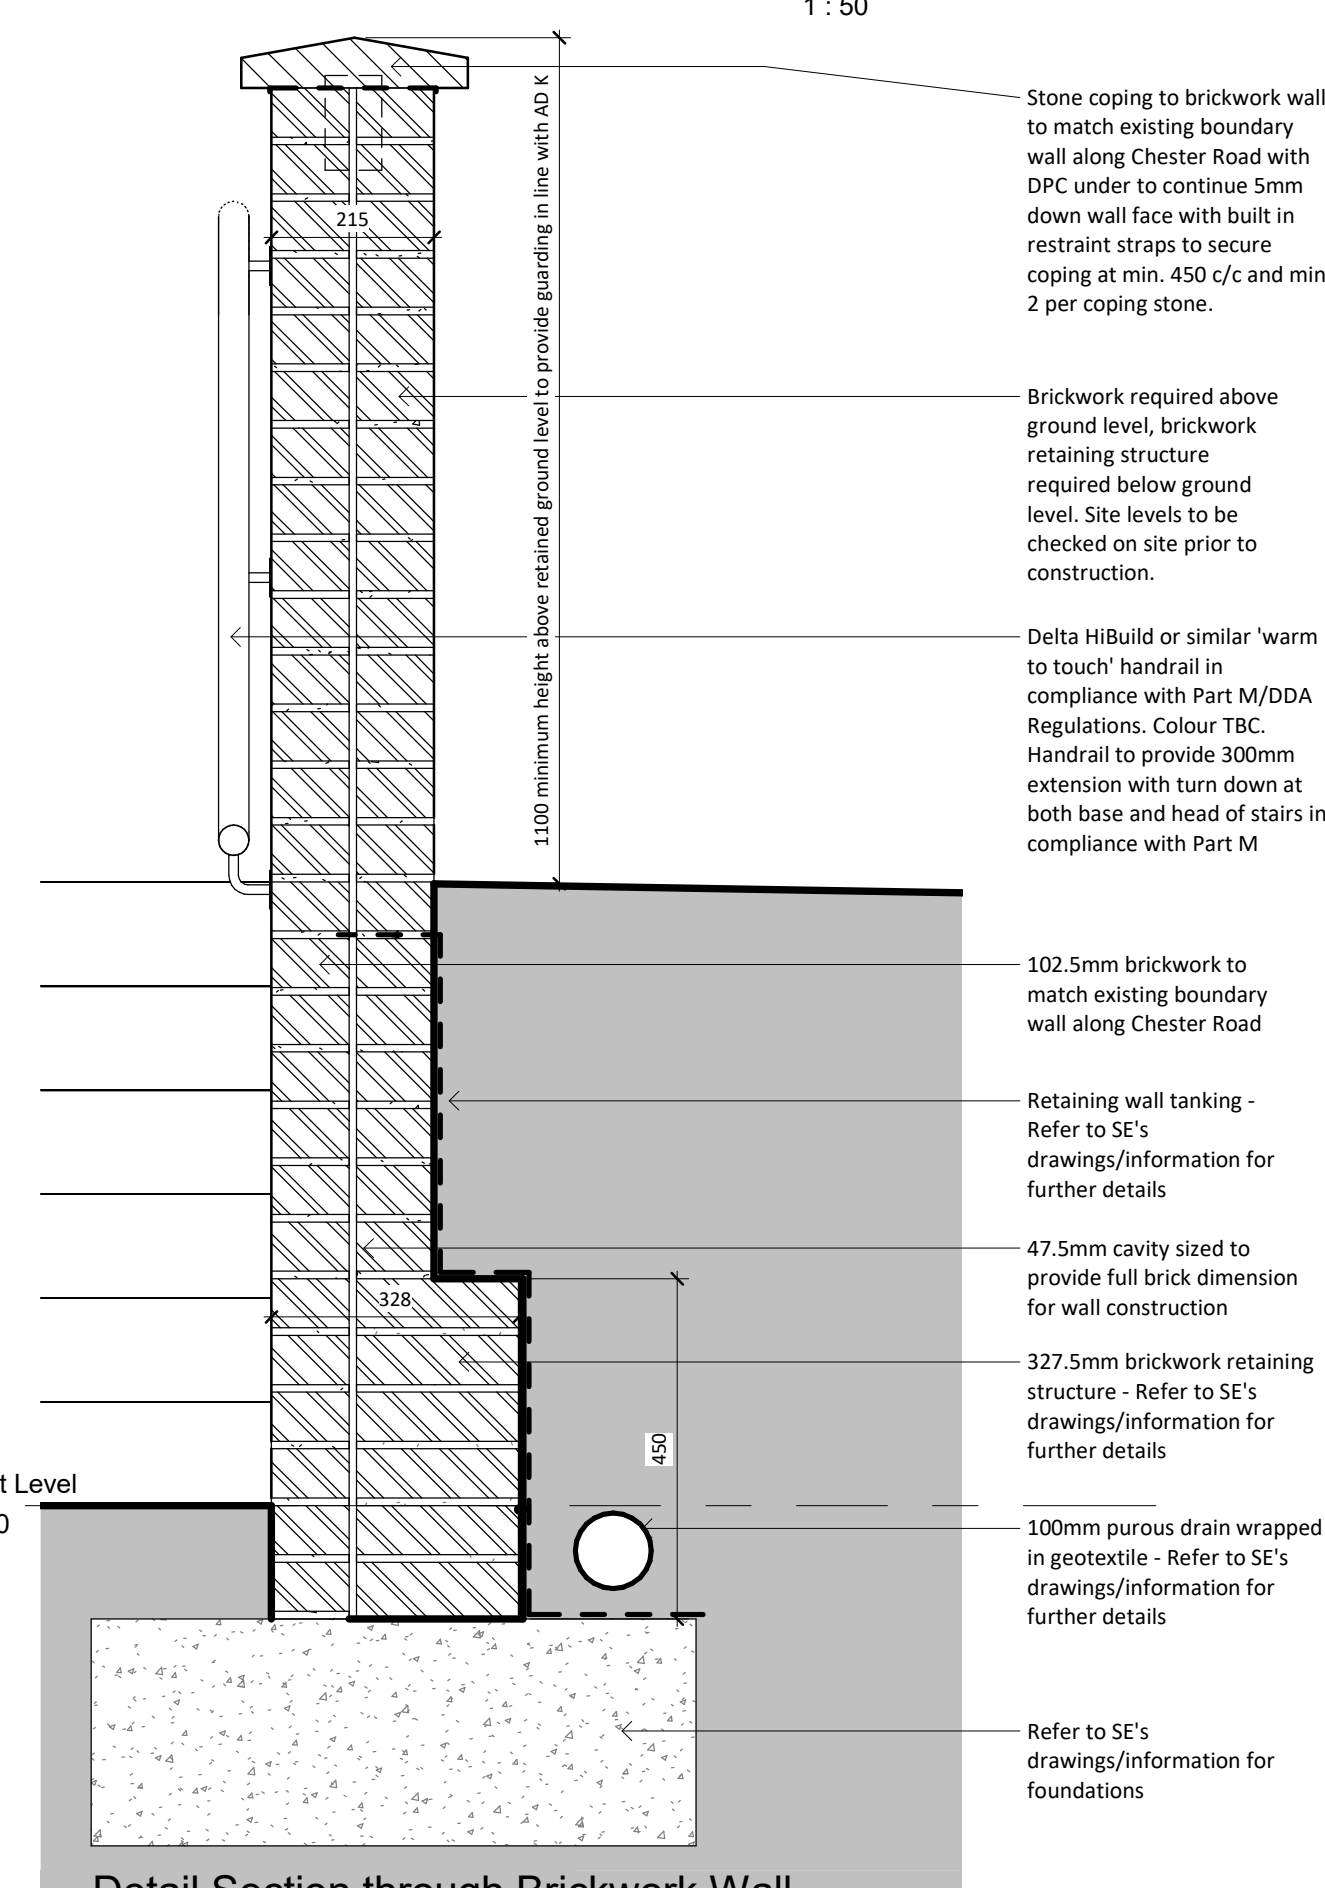

Detail Section through Brickwork Wall

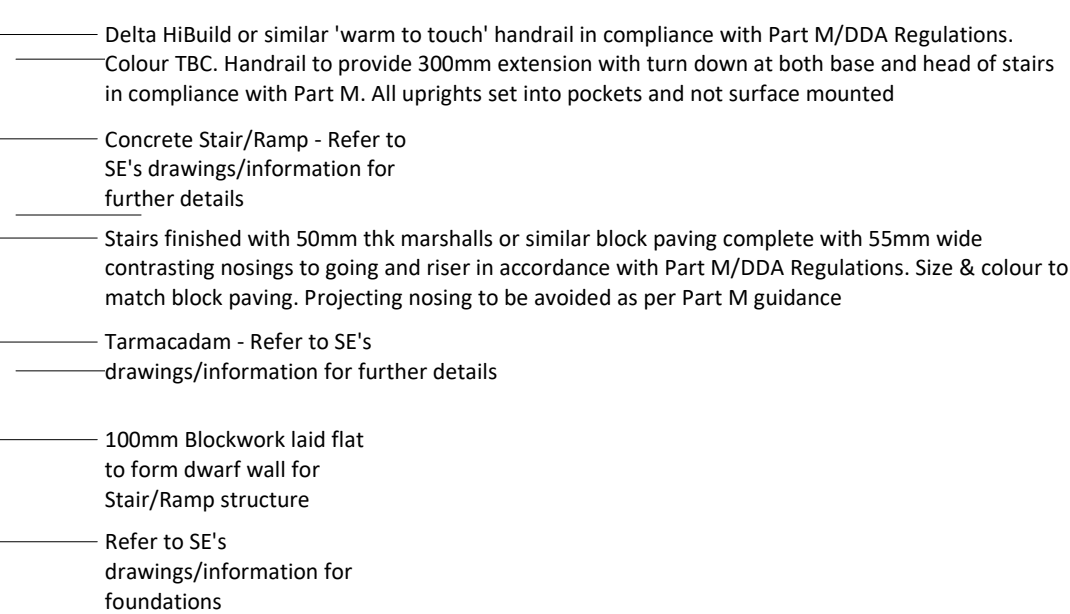

General Notes

1. Contractor to verify all dimensions and check level datums on site
2. All of the designs are the sole property of TACP Architects Ltd and may not be used without their written agreement
3. All prints, specifications and their copyright are the property of TACP Architects Ltd
4. Do not scale off drawings
5. All dimensions shall be checked on site before commencement of shop drawings, manufacture and all discrepancies must be reported to TACP Architects Ltd

[illegible]

Consultants

PRELIMINARY DESIGN
SUBJECT TO FURTHER COORDINATION
WITH STRUCTURAL ENGINEER



Client

Wynne Construction for Coleg Cambria

Project Title

Yale Campus Redevelopment

Drawing Title	Front Entrance Steps Details
---------------	------------------------------

Scale	Date	Drawn By	Checked By	Officer
As indicated	A1 08-08-18	JH	KA	Wrexham
Job Number	Project*Originator*Zone*Level*Type*Role*Number			Revision
16082	YCR-TACP-PS-XX-DR-A-720			P2

TACP Architects Ltd
Pembroke House
Ellice Way, Wrexham Technology Park,
Wrexham, LL13 7YT
01978 291161



admin@tacparchitects.co.uk
www.tacparchitects.co.uk

Architecture • Interior Design • Healthcare Planning • Conservation • Masterplanning • Sustainable Design