

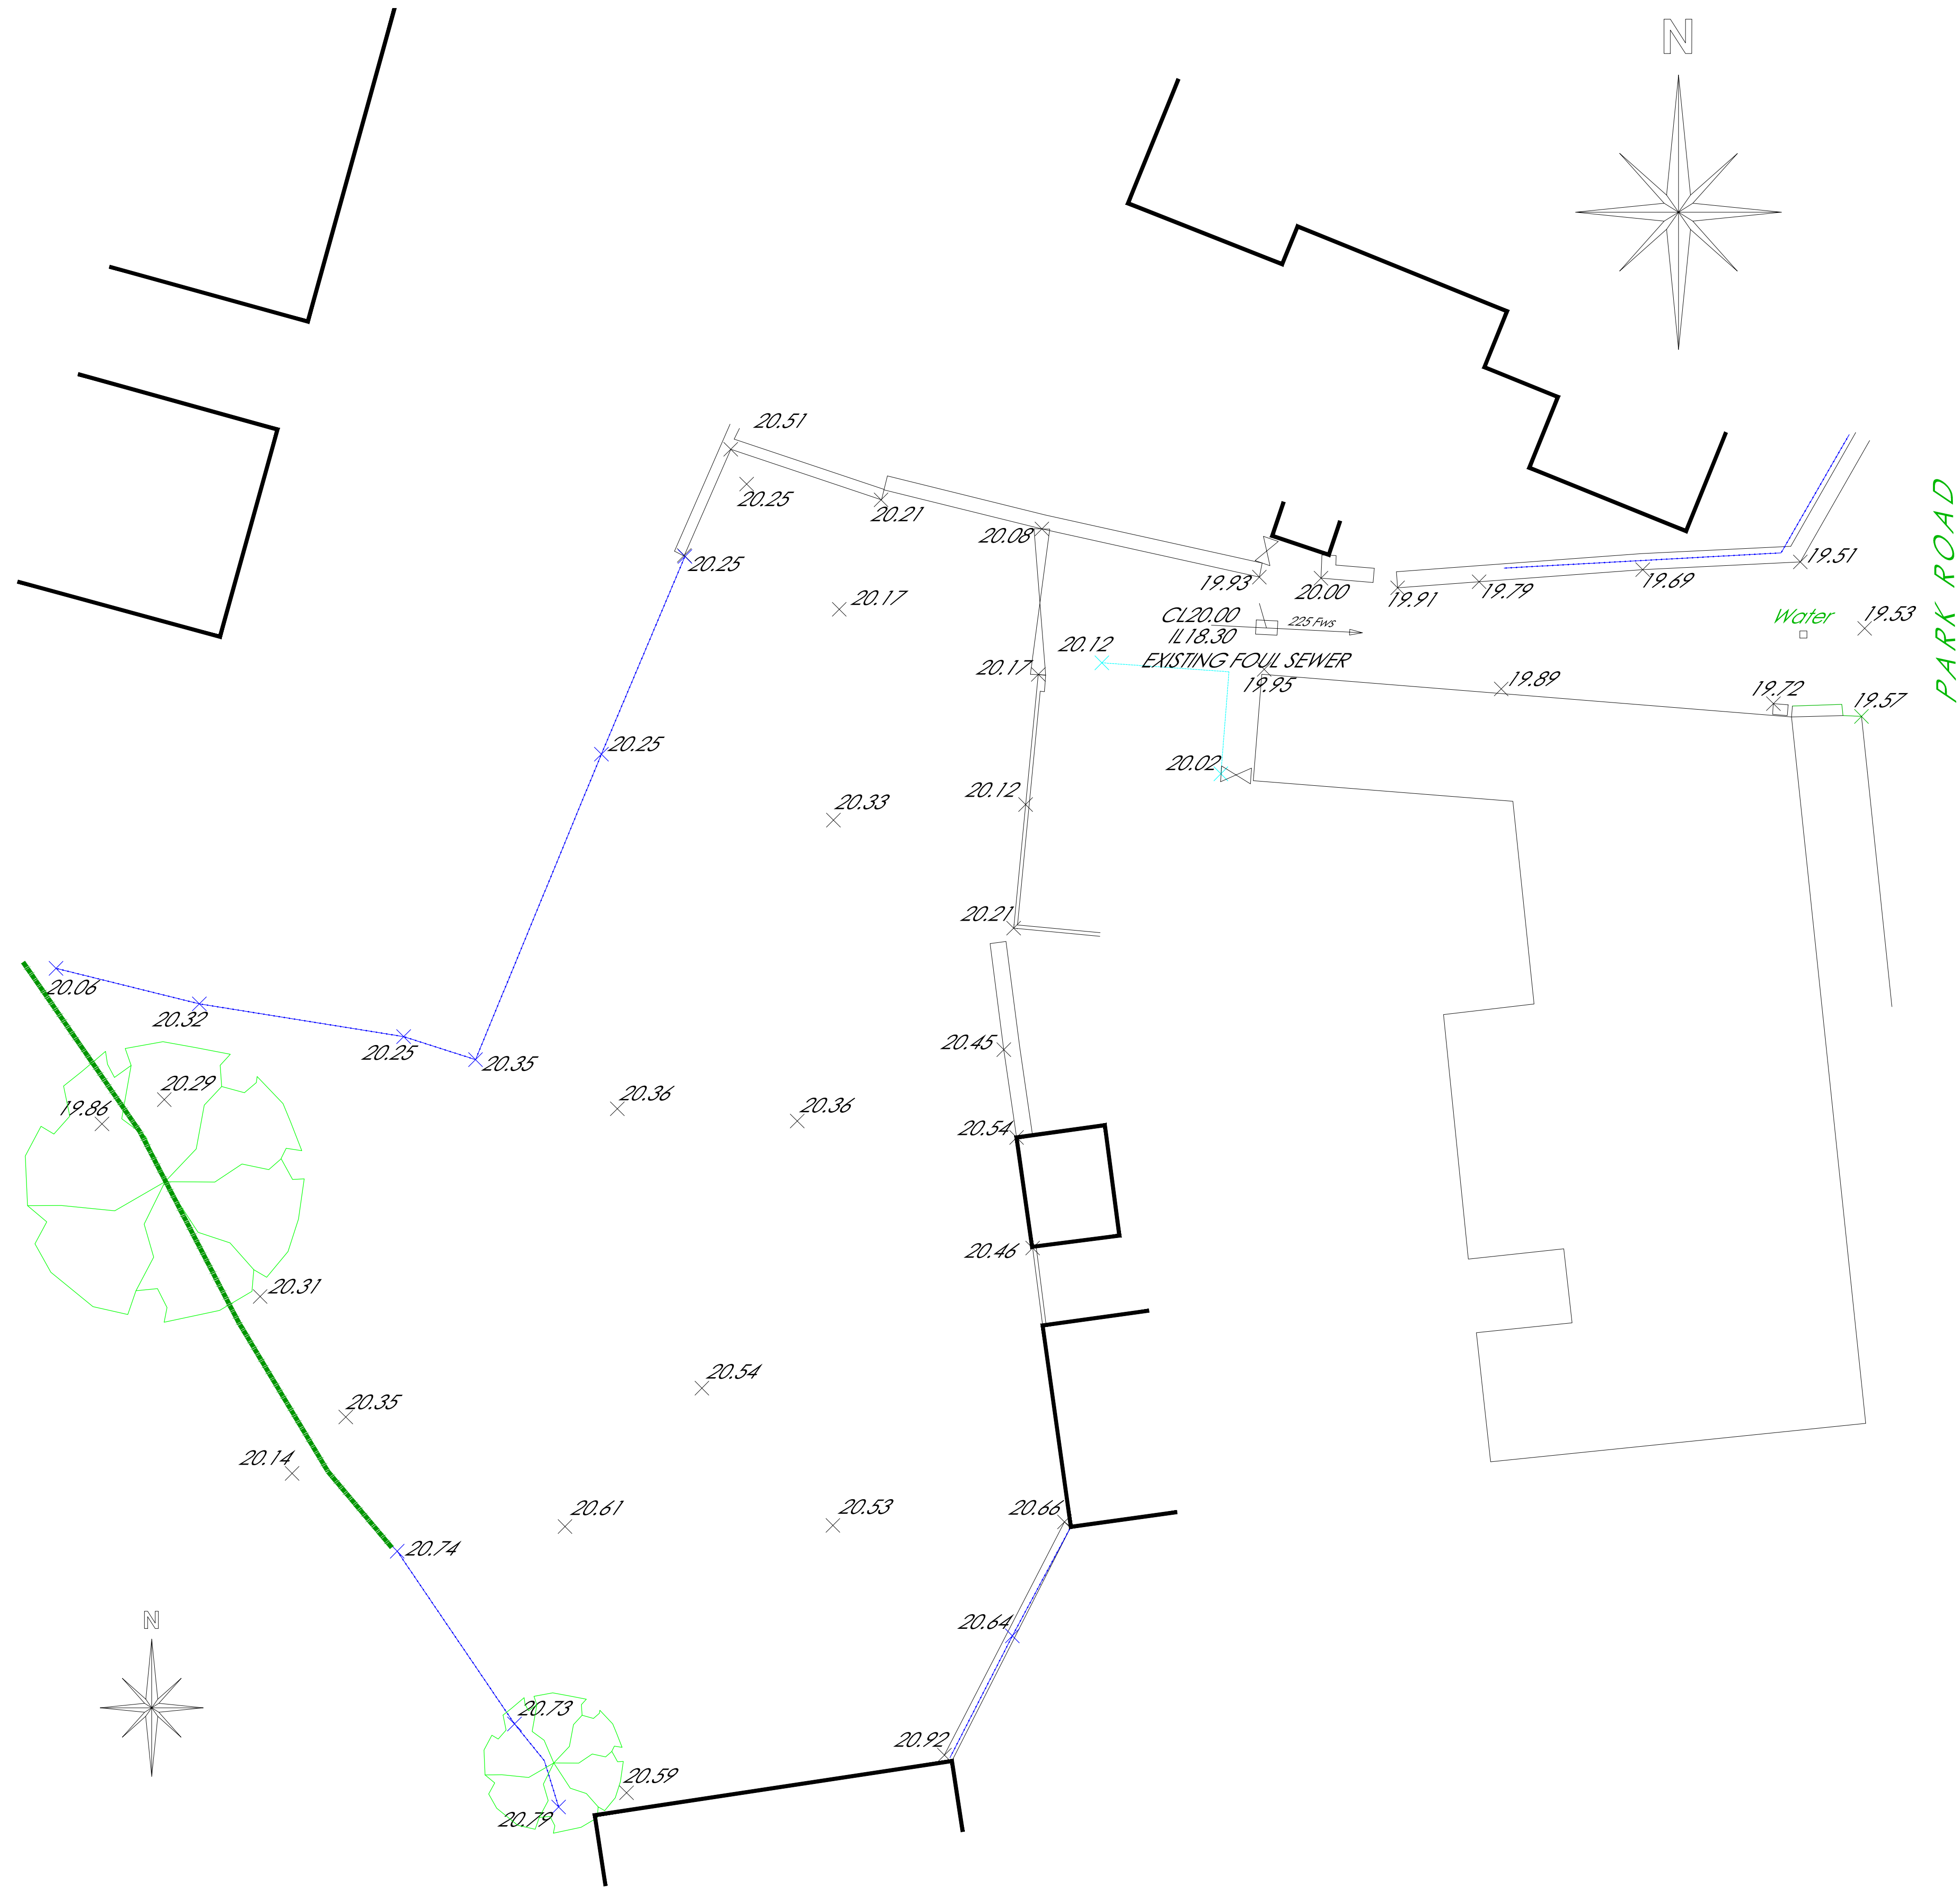


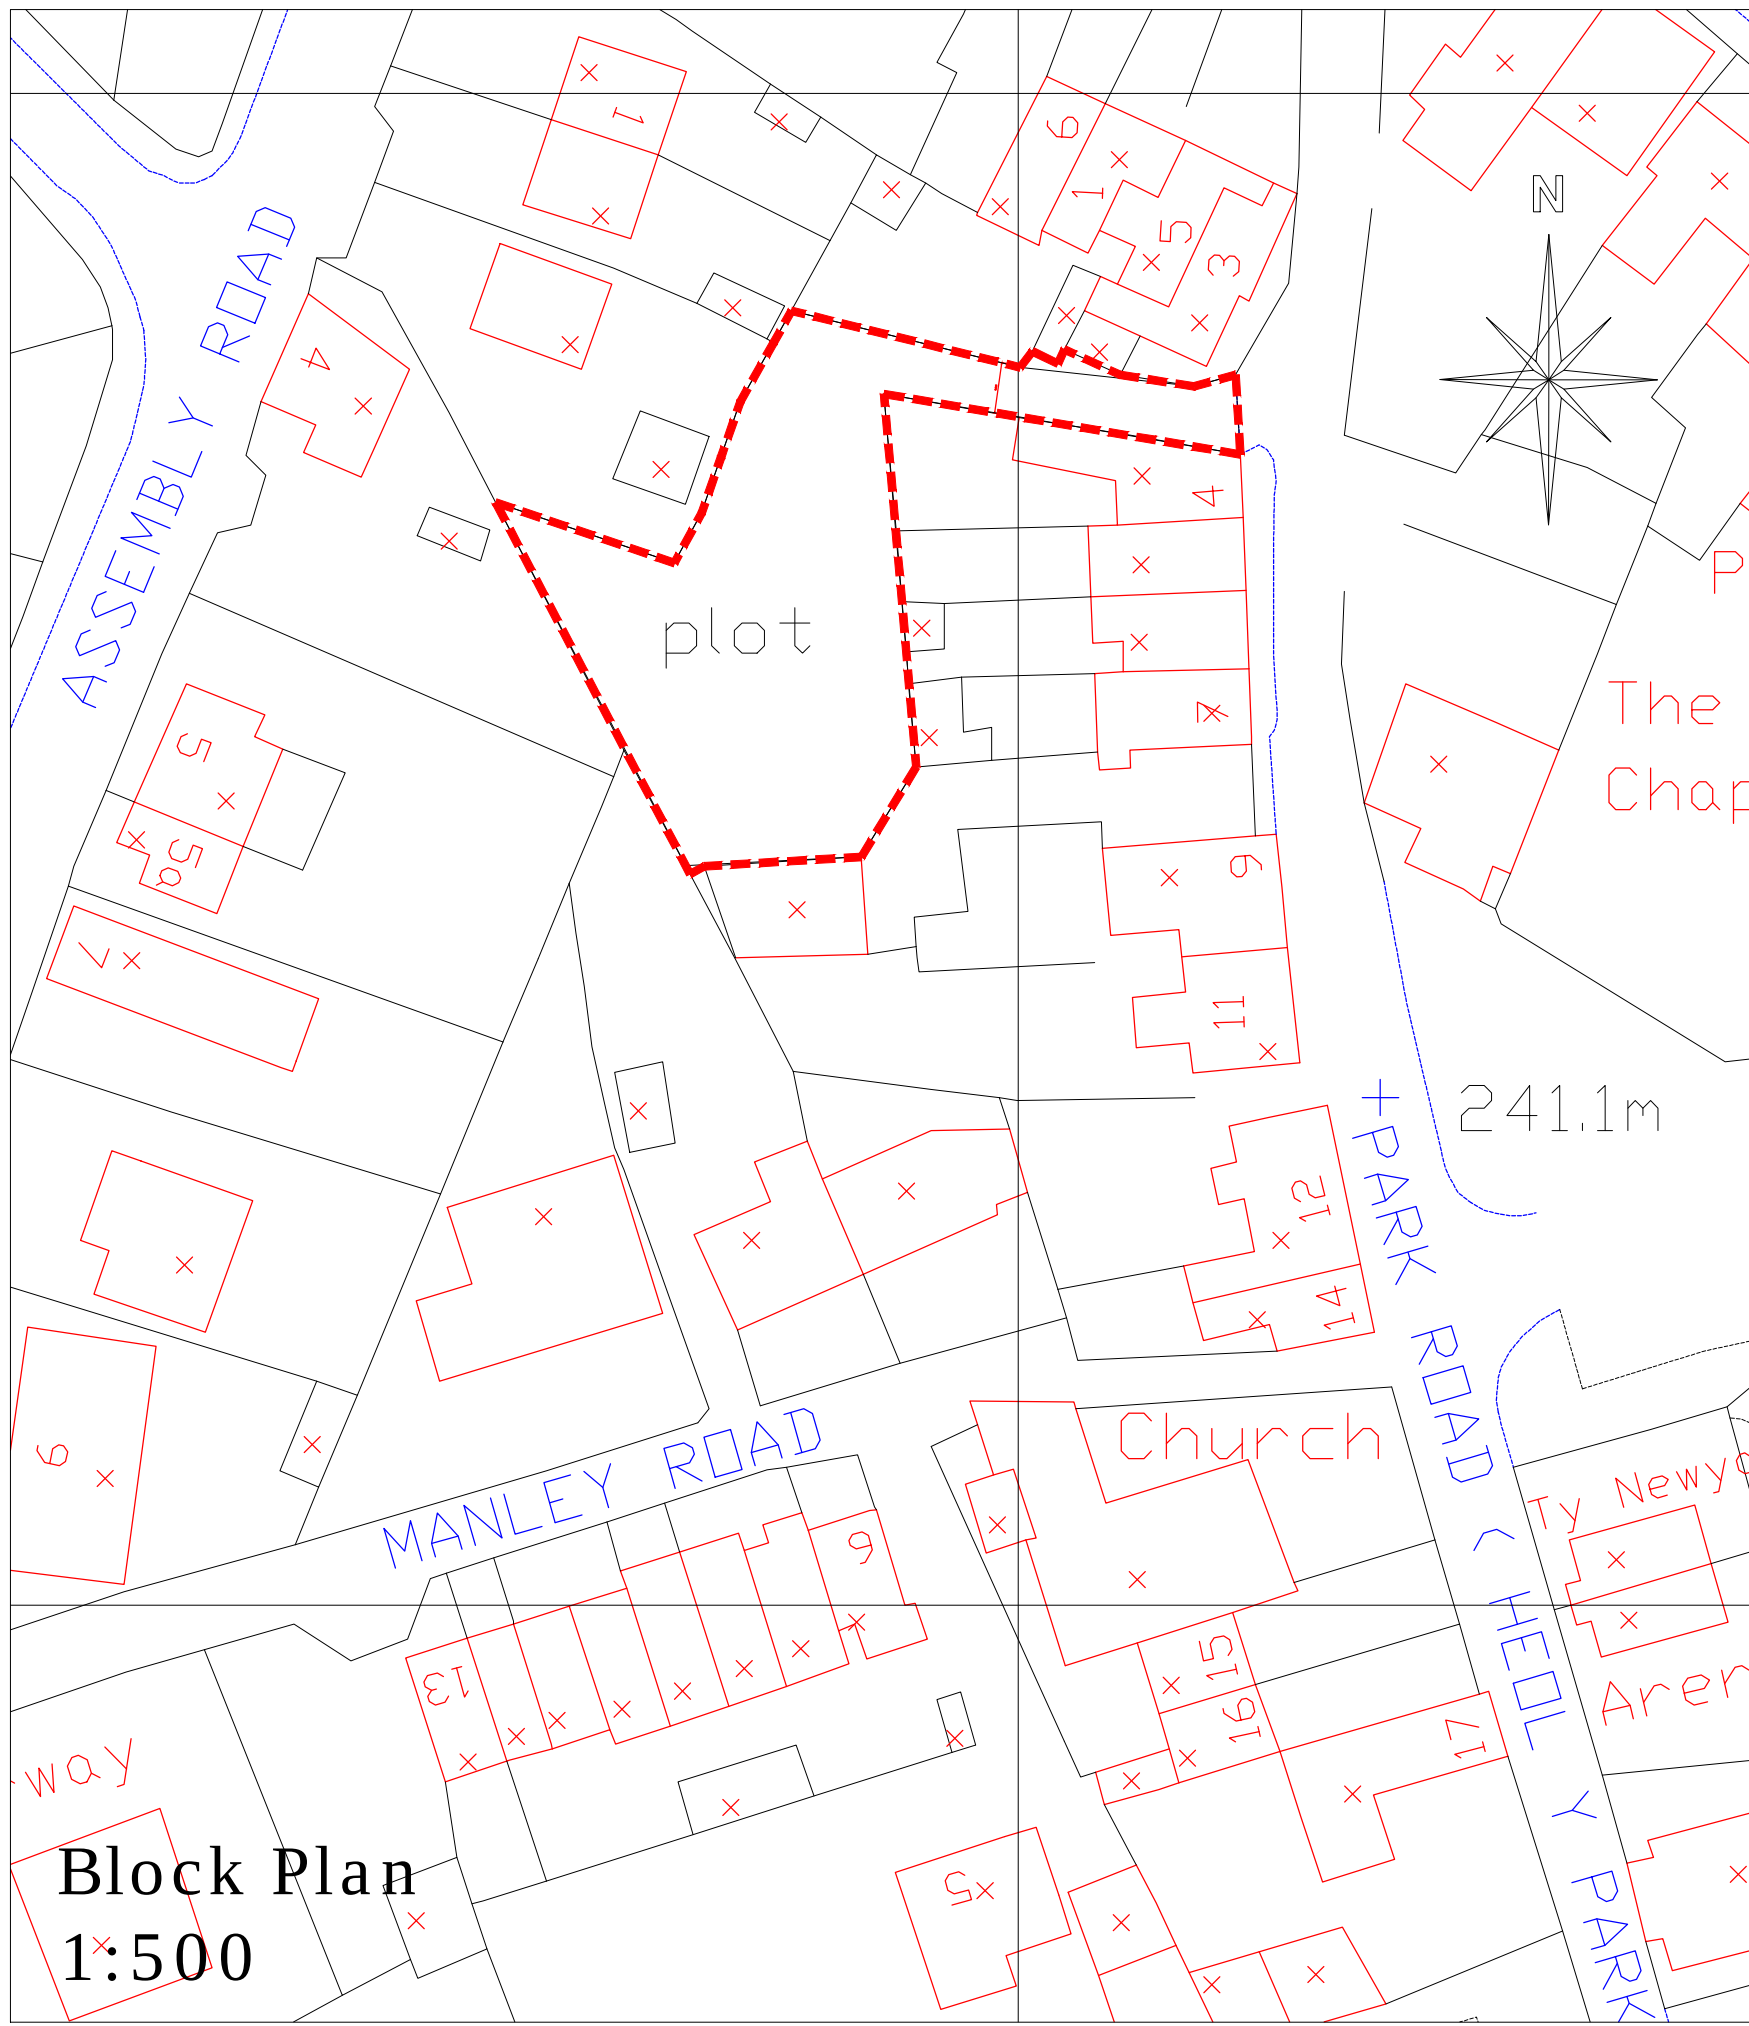

Existing Site Plan
Scale - 1:100

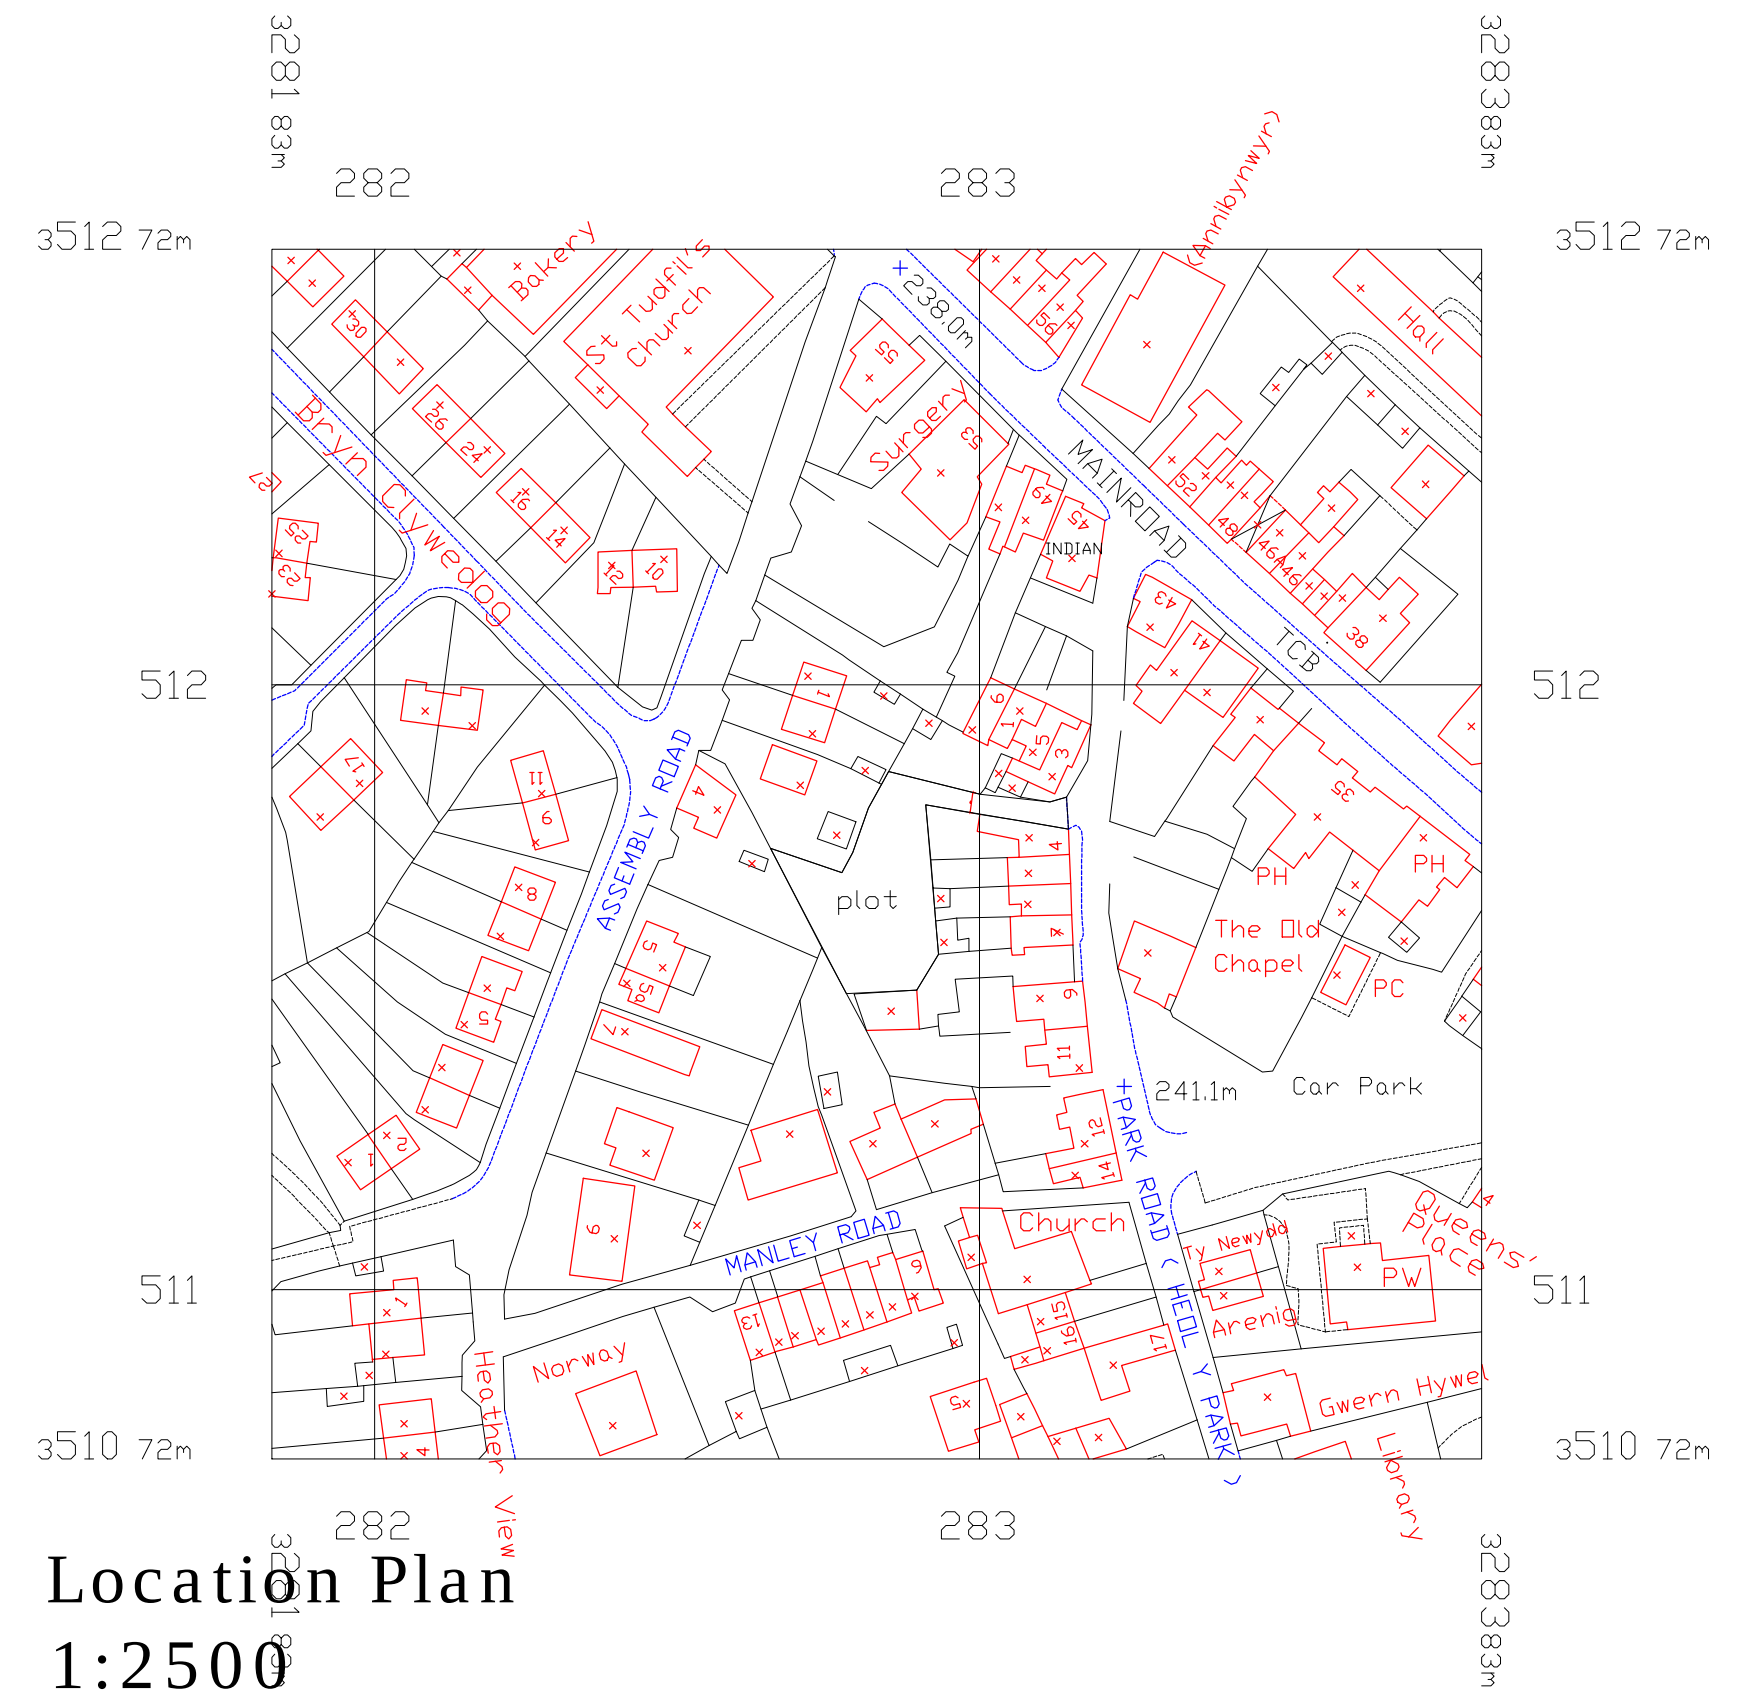

 CULLES-ARCHITECTURAL-DESIGN 25 Sunningdale Close Wrexham North Wales LL13 9QU T 01978 264376 M 07791 480768 E ajones540@btinternet.com	Client: Mr. J. Ellis.	
	Drawing Title: EXISTING SITE PLAN.	
	Job Title: New Dwelling at Land Adjacent to Park Road, Coedpoeth, Wrexham.	
	Date: Feb 2018	Scale: Various
	Drawn: H	Eng No: H / 01.