




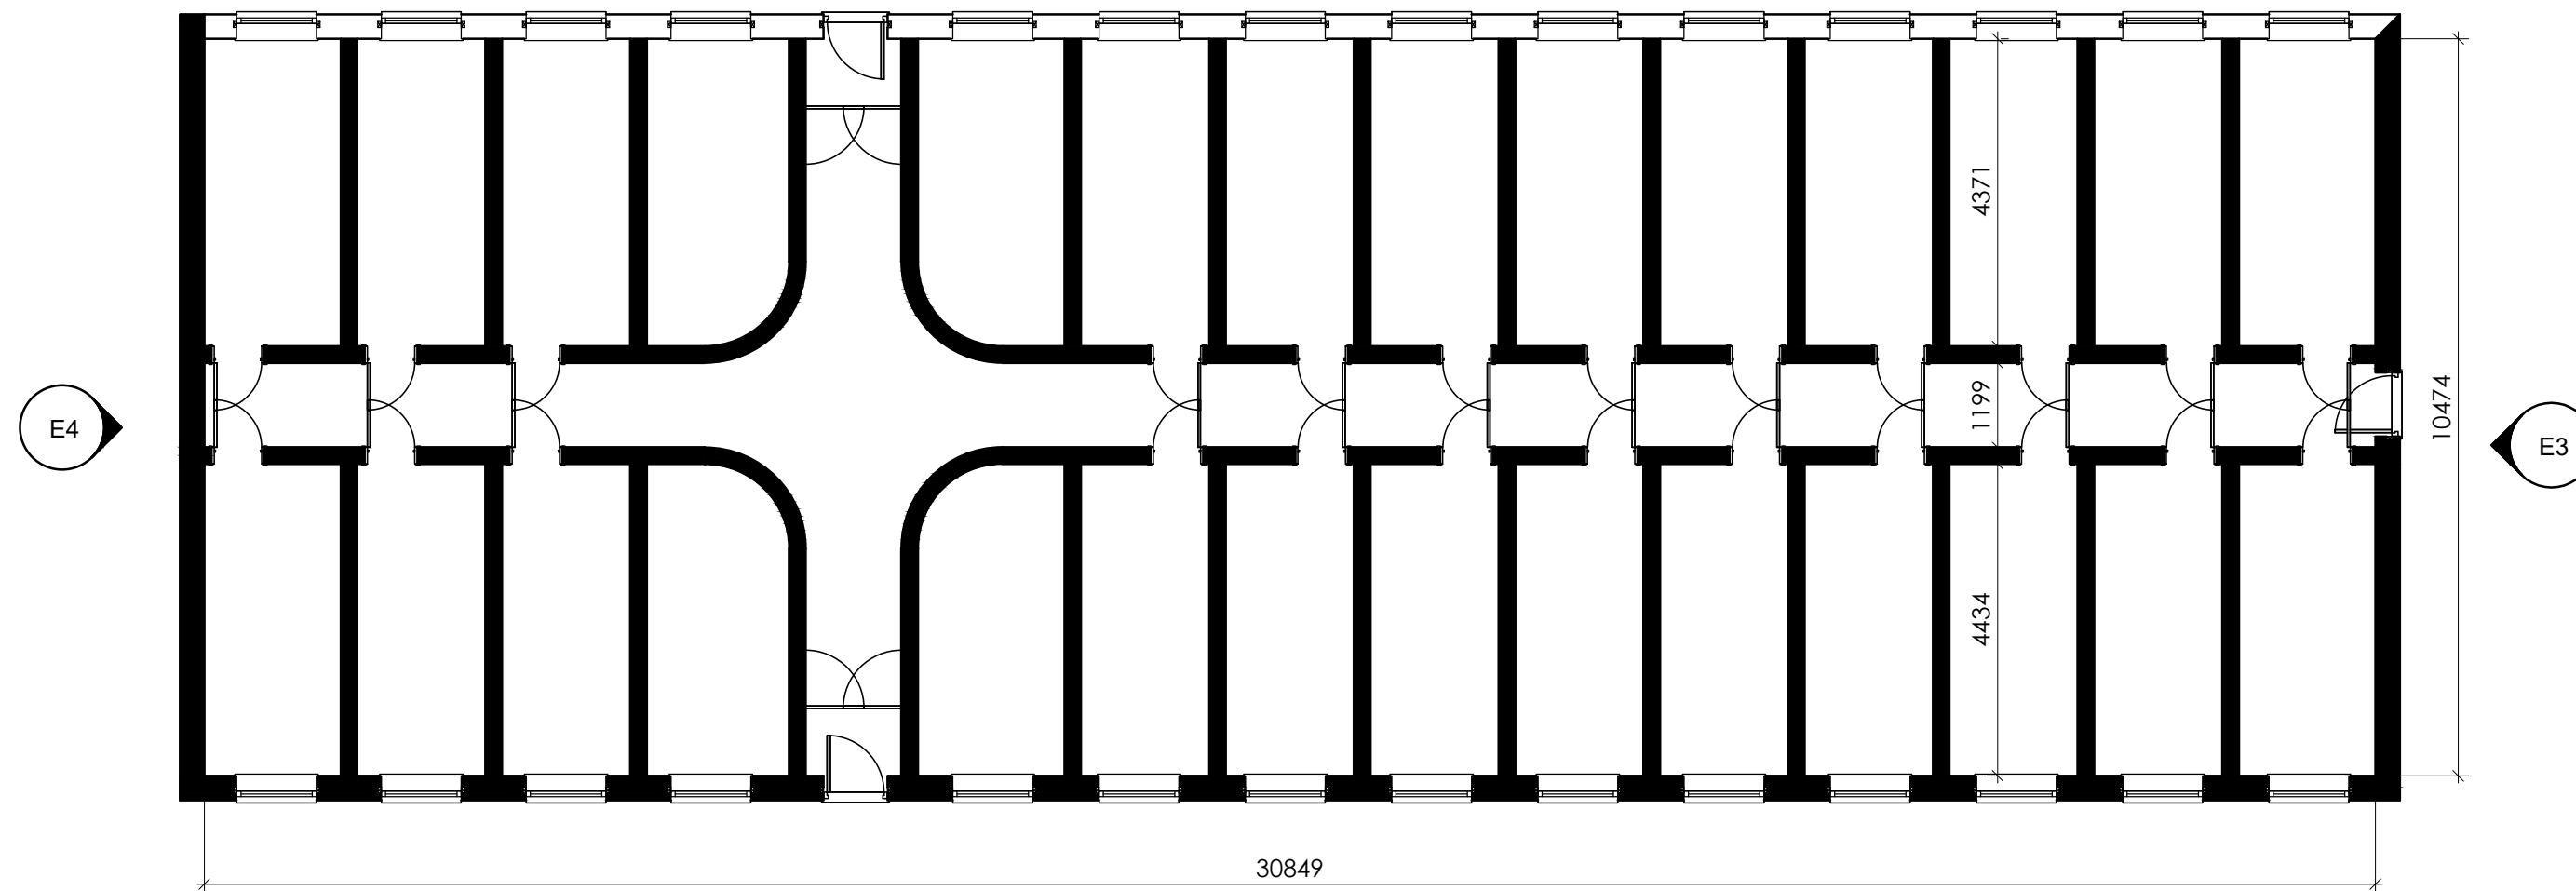


1 Existing Floor Plan
1 : 100

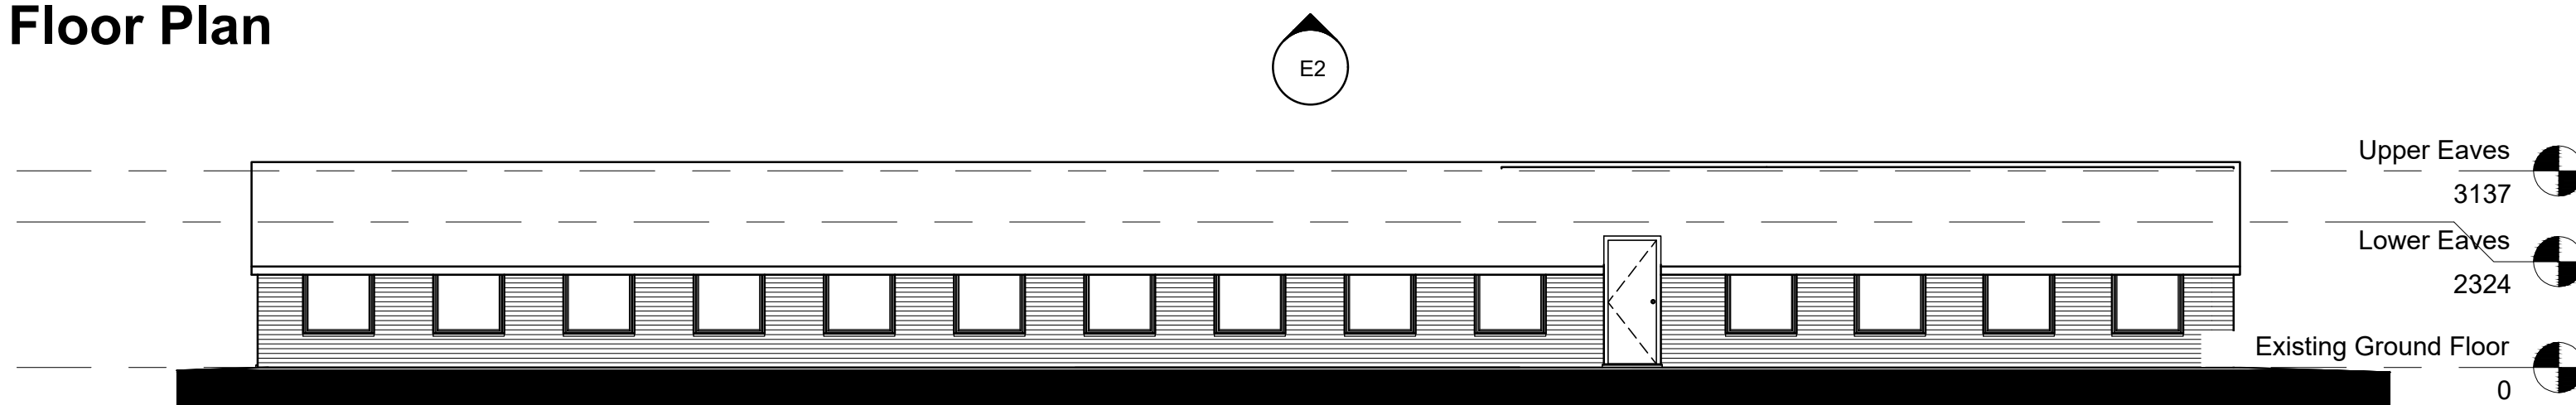


E1 Existing Elevation
1 : 100

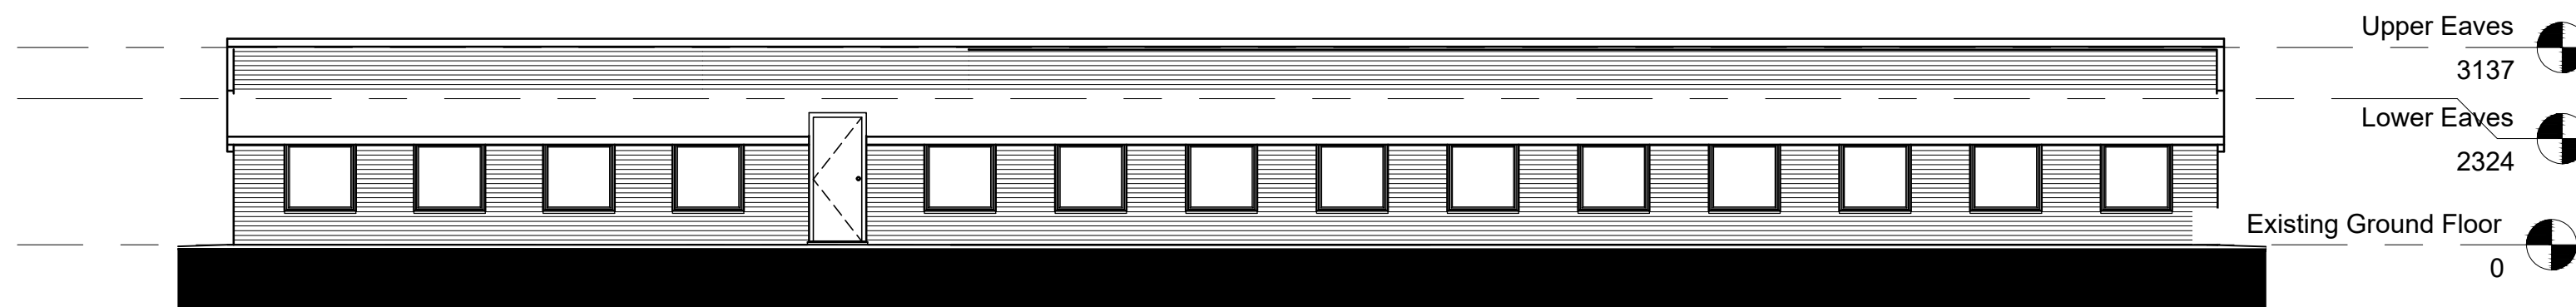

E2 Existing Elevation
1 : 100

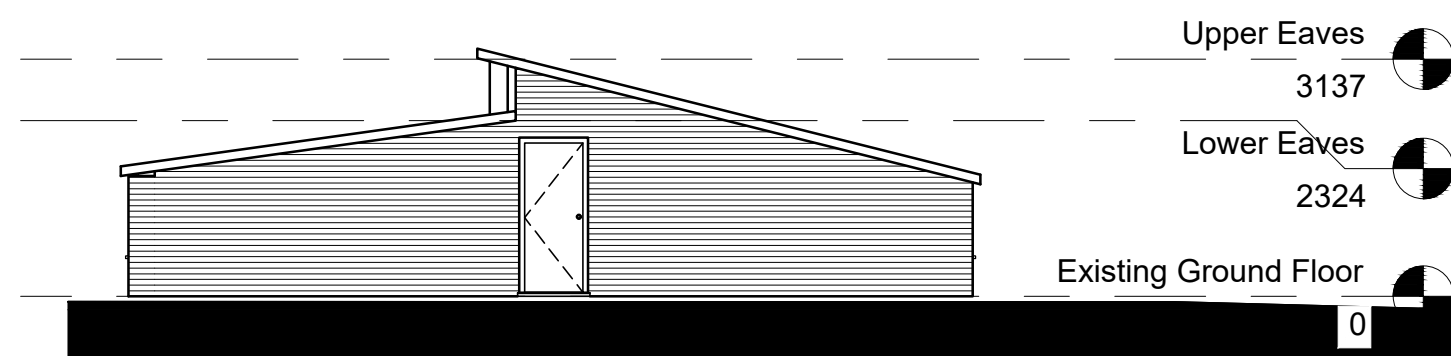

E3 Existing Elevation
1 : 100

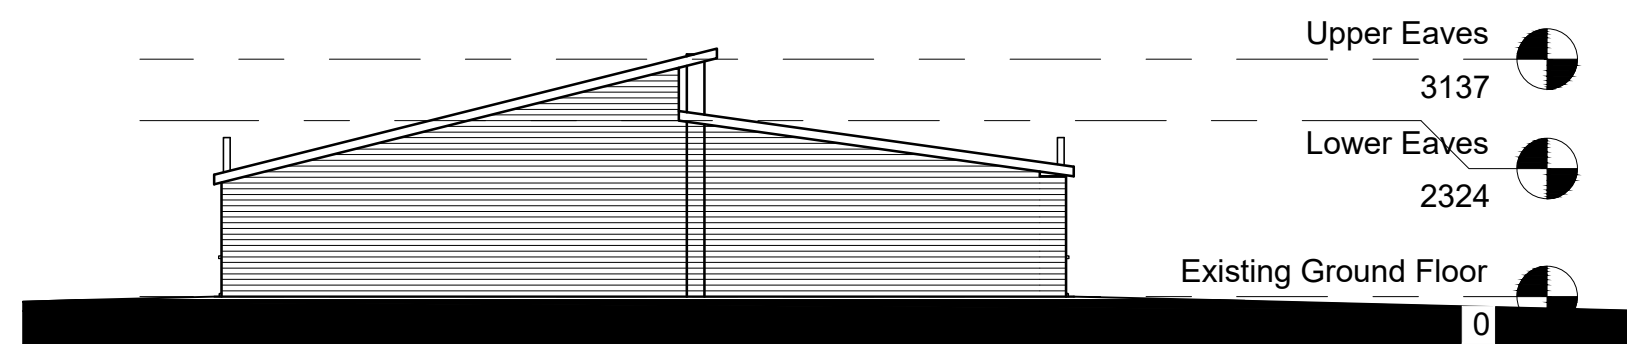

E4 Existing Elevation
1 : 100

Client Mr S Trowbridge				
Project Broad Oak Farm, Rossett				
Drawing Title Existing Block J Floor Plan and Elevations				
Drawn by	HJ	Checked by	GE	Date Sept 20
Status	PLANNING		Scale @ A2	1:1
Job no.	Dwg.no.		Rev.	
C3873	L05.08		P1	
Cassidy+ Ashton www.cassidyashton.co.uk Architecture + Building Surveying + Town Planning C+A 01244 402 9 01772 258 3				