



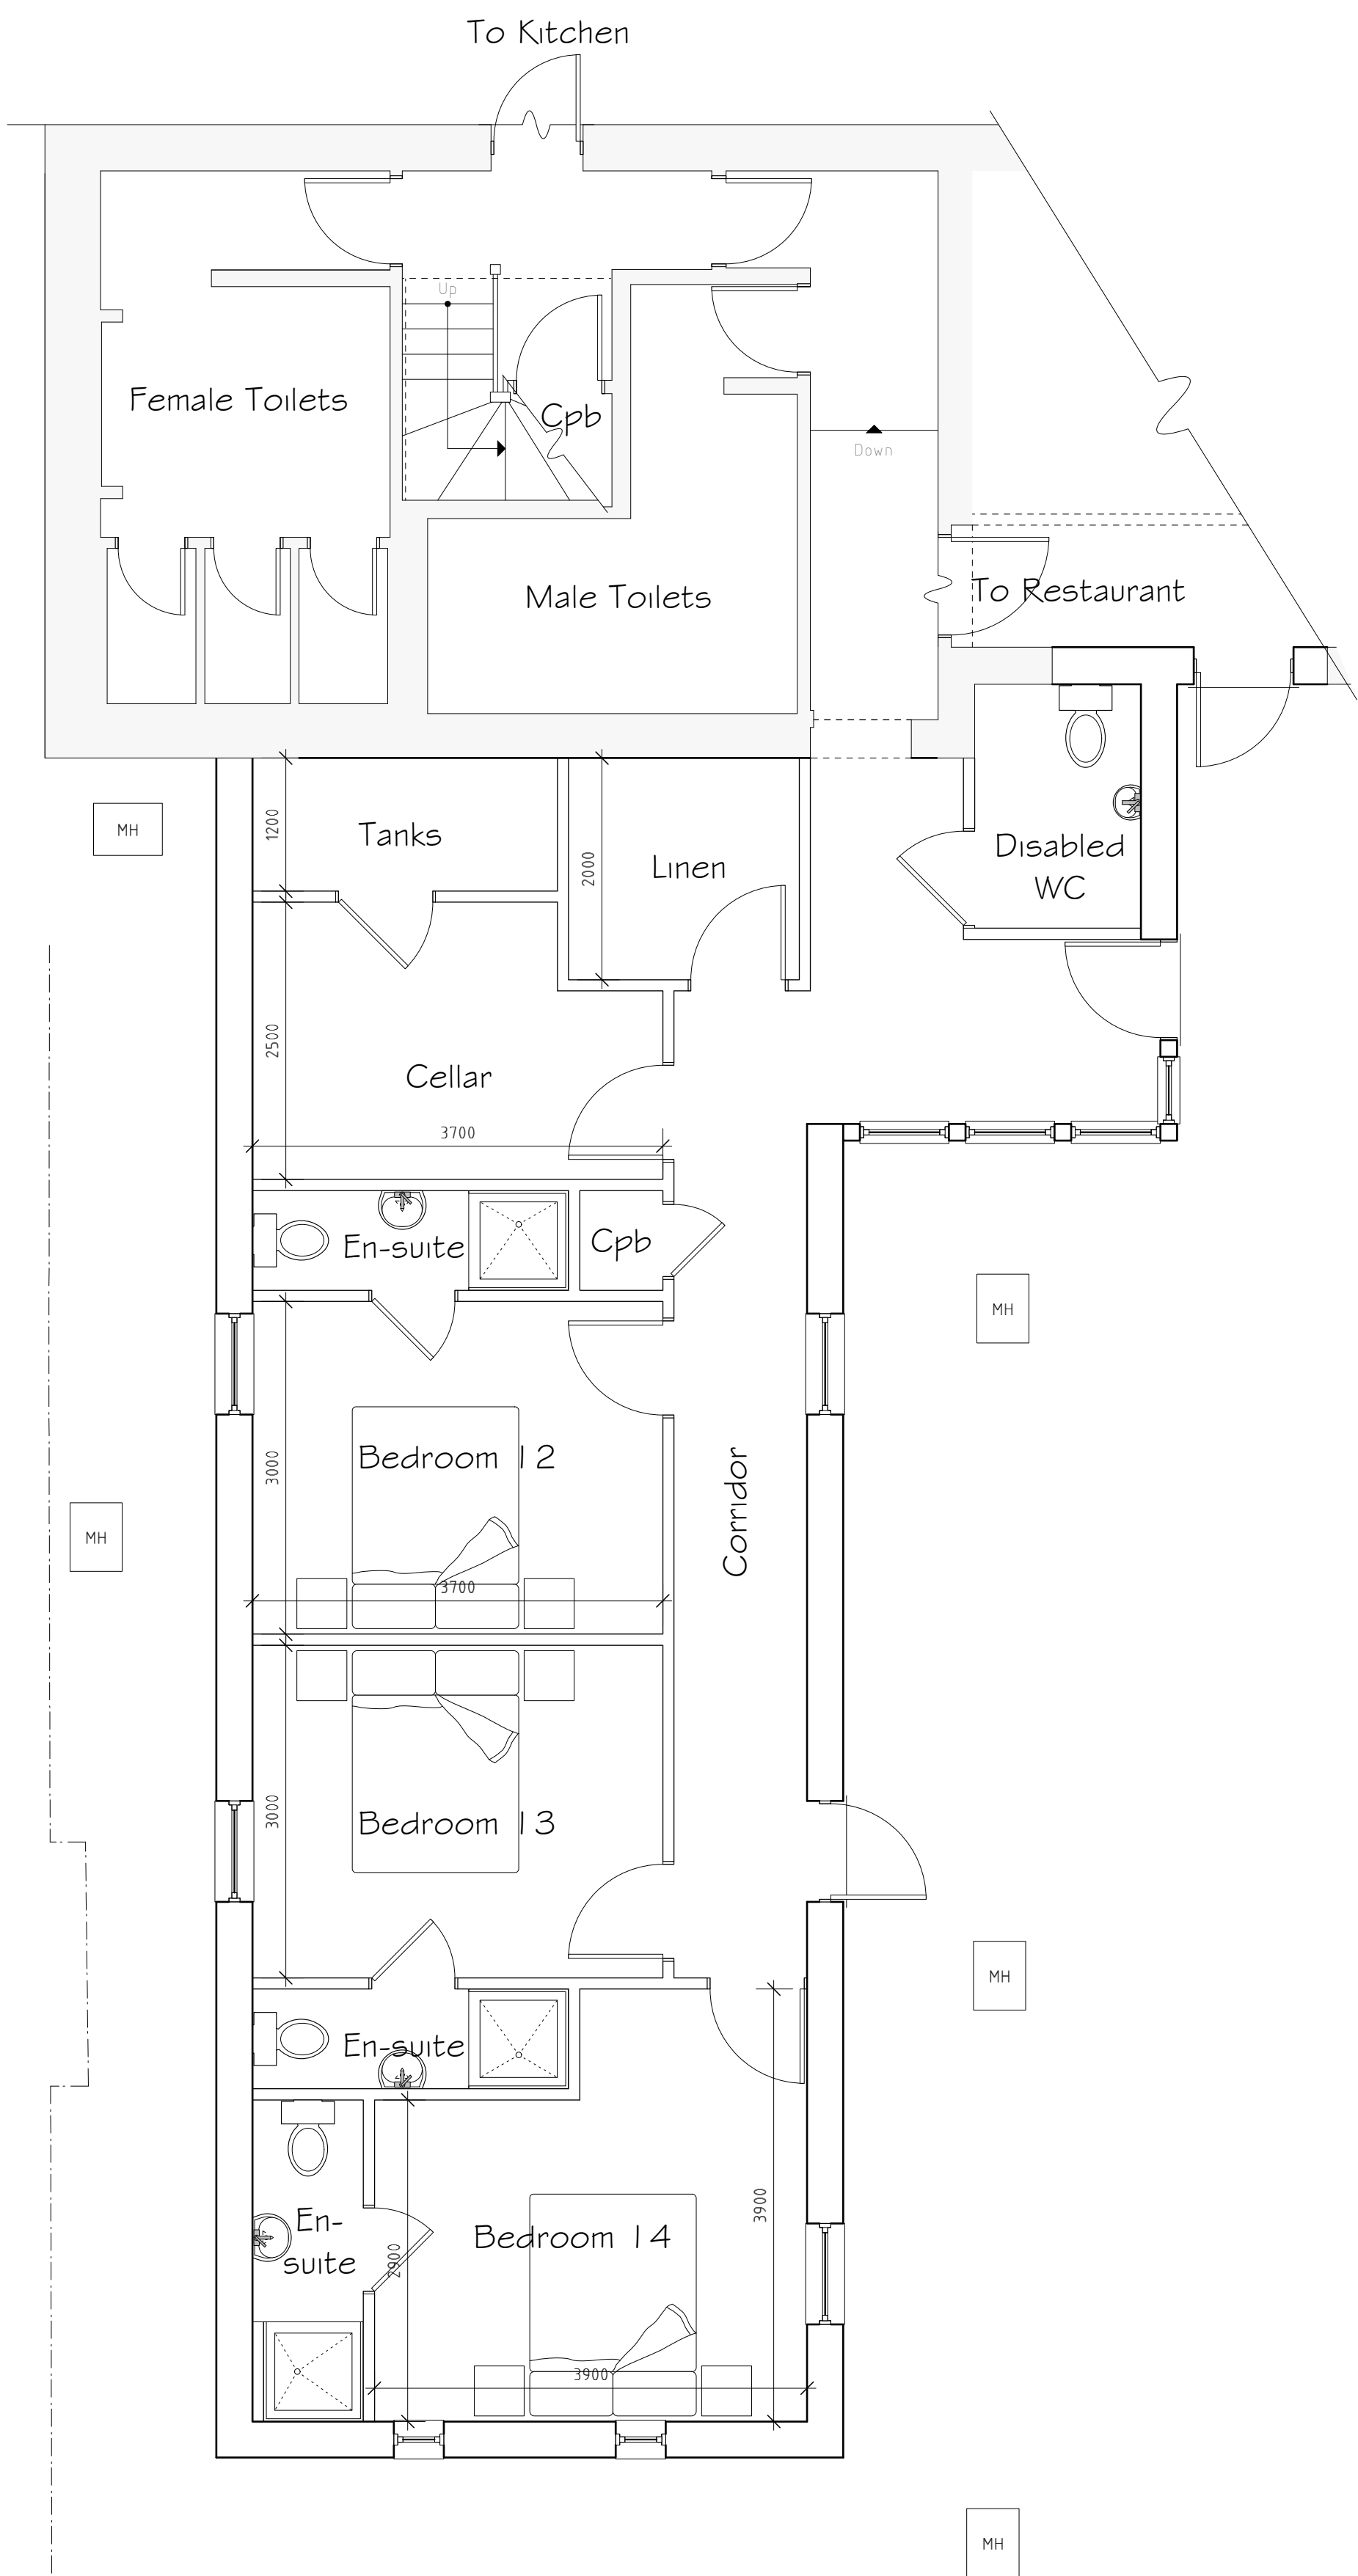

Ground Floor Plan

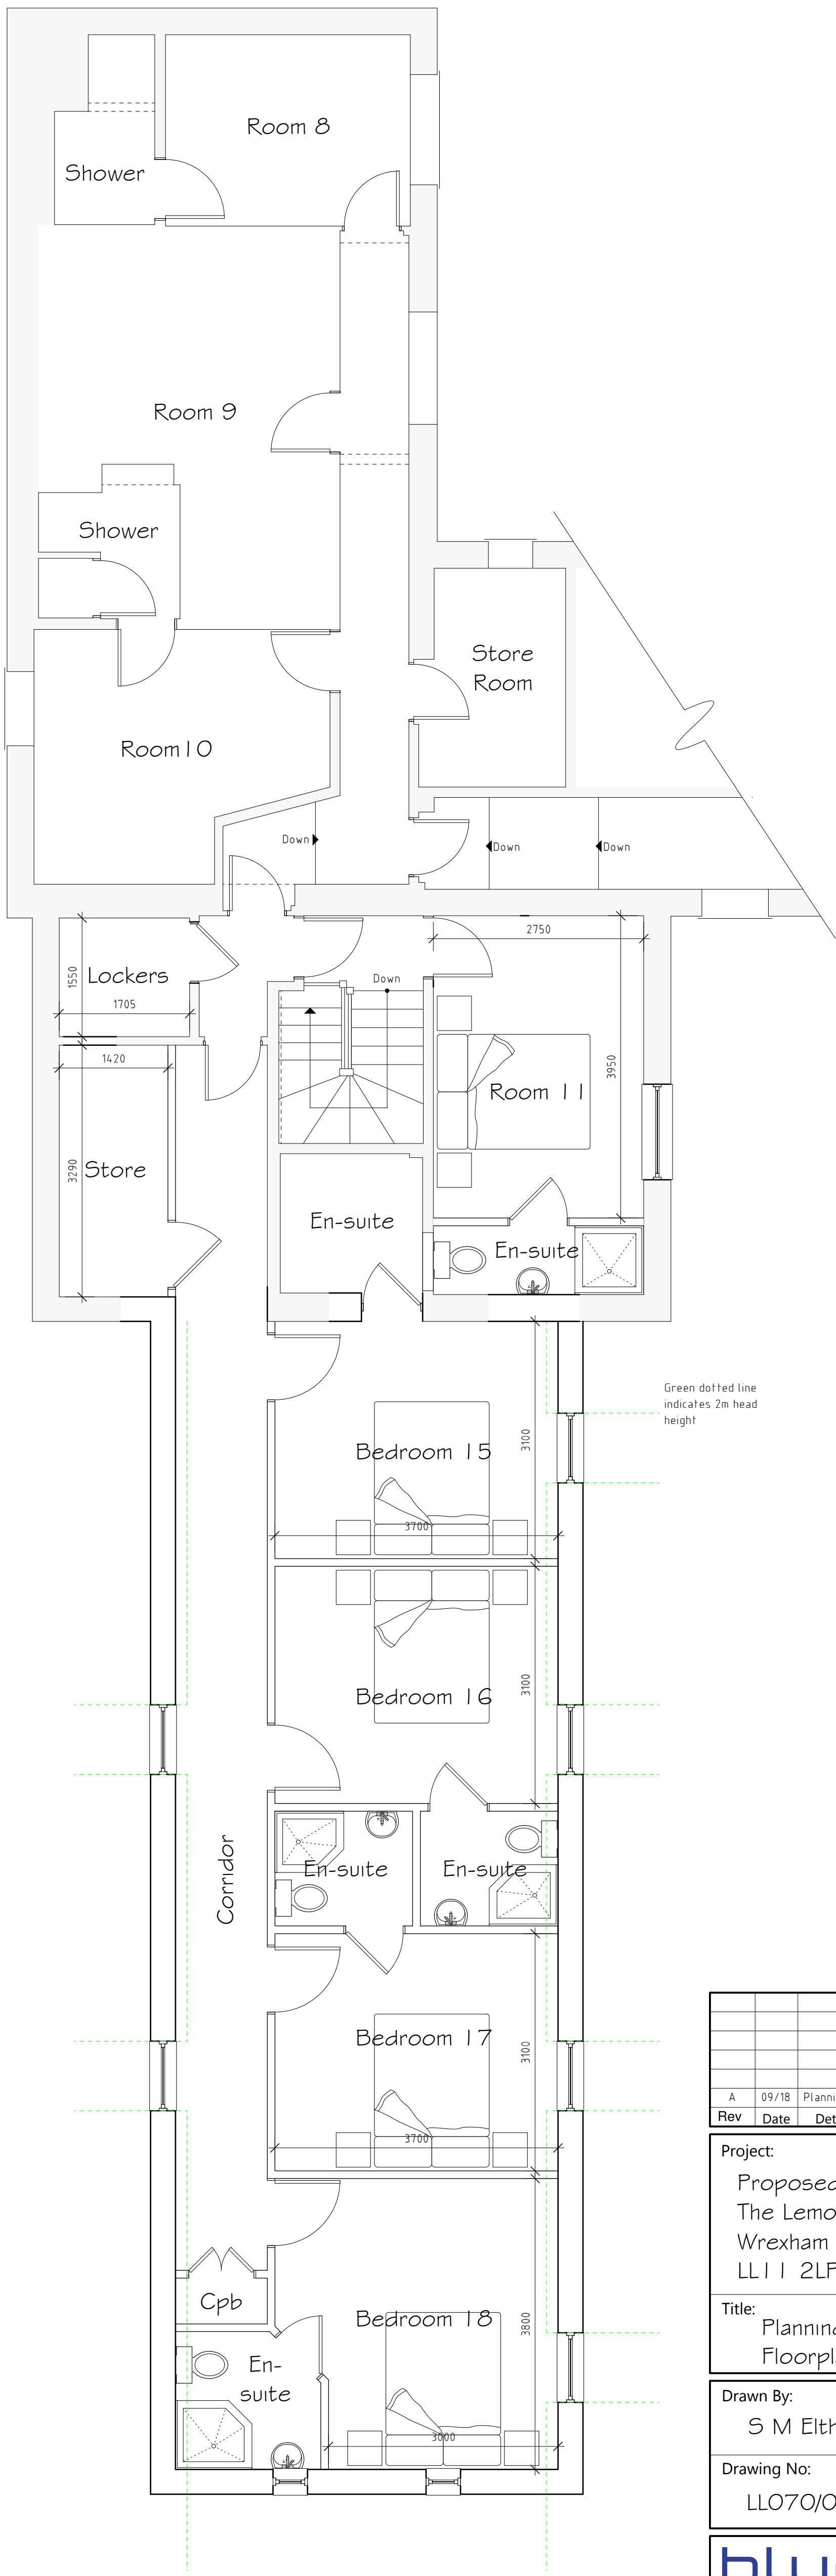

First Floor Plan

Rev	Date	Detail	Initial
A	09/18	Planning Amends	SME

Project:
Proposed alterations at
The Lemon Tree
Wrexham
LL11 2LP

Title:	Scale: (A1)
Planning: Floorplans	1:50

Drawn By:	Date:
S M Eltham	July 2018

Drawing No:	Sheet:
LL070/003	1 of 2

blueprint
architectural services

LABC **partner**

Office 3K4,
Redwither Business Tower,
Wrexham. LL13 9XT
Tel: 01978 356500
www.blueprintarchitectural.com
© copyright all rights reserved